


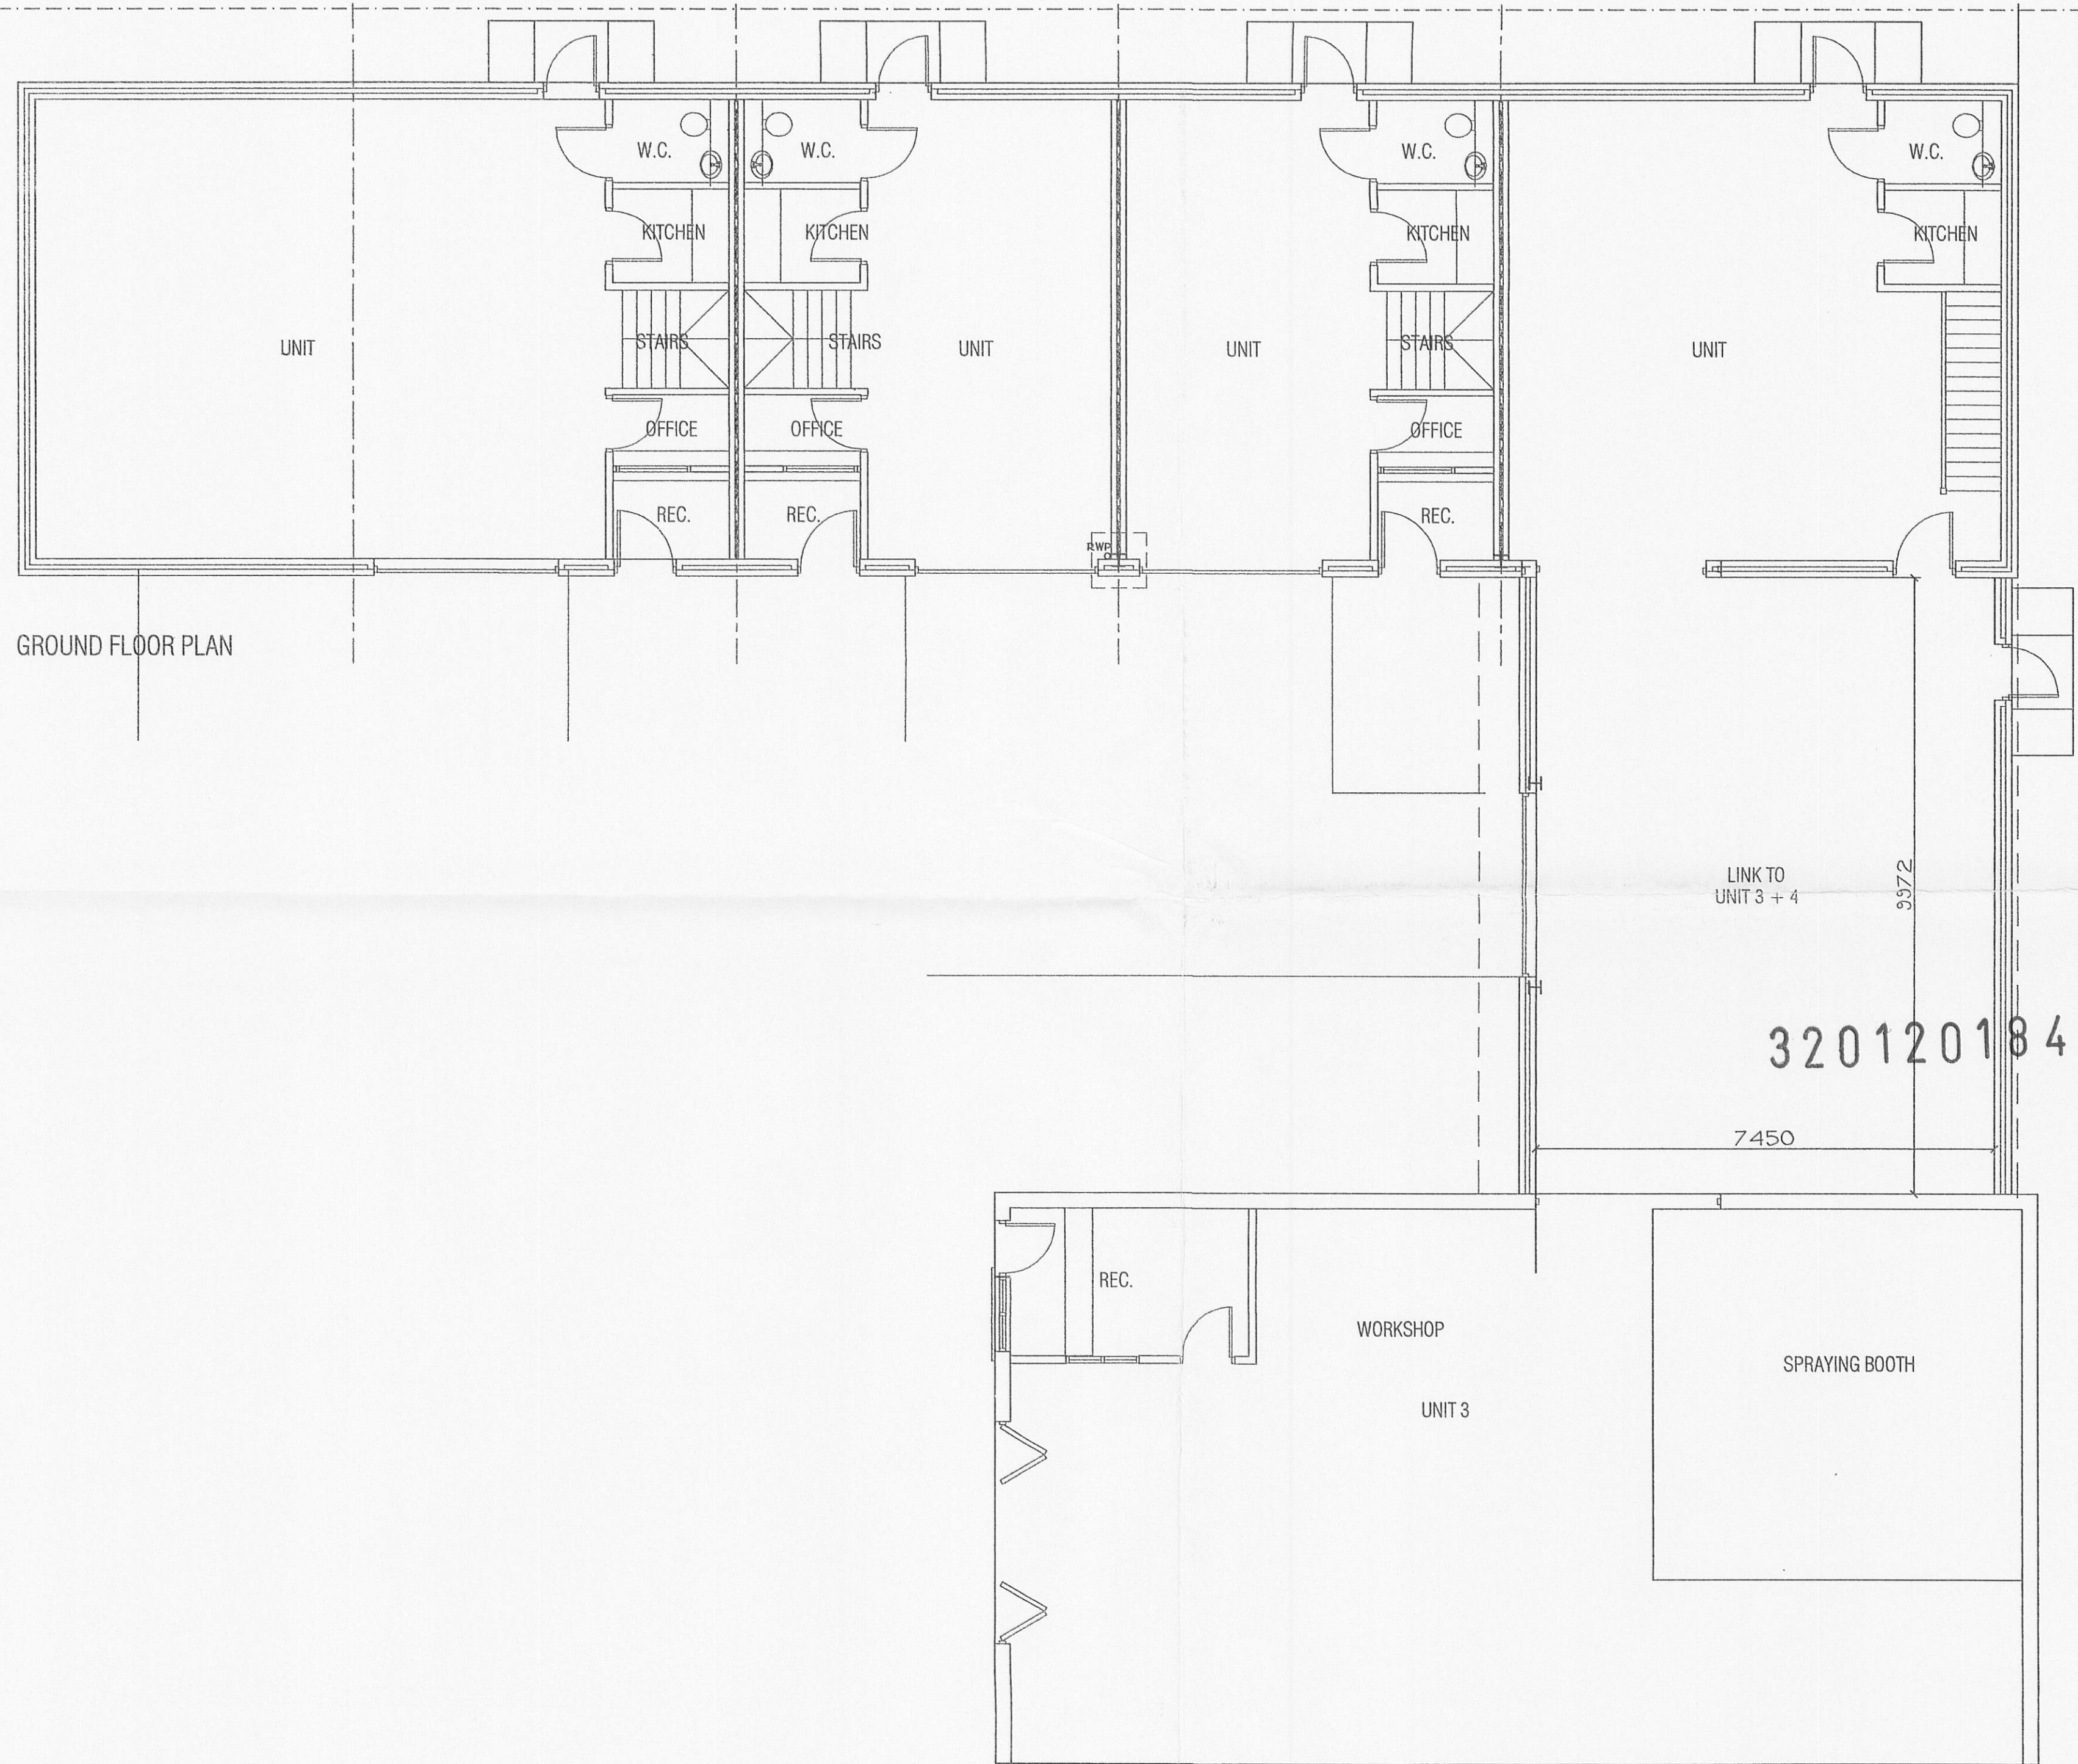

NOTES
THIS DRAWING IS TO BE READ IN CONJUNCTION WITH ALL OTHER DRAWINGS FOR THIS PROJECT.
ALL LEVELS AND DIMENSIONS ARE TO BE CHECKED ON SITE BY THE CONTRACTOR, PRIOR TO
PLACING ORDERS OR COMMENCING ANY OF THE RELEVANT WORKS.
ALL DIMENSIONS ARE IN MILLIMETRES UNLESS STATED OTHERWISE.
ANY DISCREPANCIES BETWEEN THE INFORMATION SHOWN ON THE PLAN AND THAT FOUND ON
SITE ARE TO BE REPORTED TO THE DESIGNER IMMEDIATELY.

Rev.	Date	Description
F	13.02.12	19 Thornfield added for prox.
E	03.11.11	link size reduced
D	03.10.11	alts for client with link
C	29.06.09	alts to suit Planners Officer
B	17.06.09	alts to suit Planners Officer
A	25.03.09	unit 1 and 2 combined

A.L.H. Design Services
Barley Cottage, Brewery Street, Longridge, Lancs
PR3 3NB, Tel & Fax : (01772) 785719

Client
Mr & Mrs T & J. Griffiths,
THG North West Ltd,
90 Berry Lane
Longridge,
Lancs. PR3 3WH

Job/Scheme Title
NEW INDUSTRIAL UNITS AT LAND
TO THE REAR OF UNIT 3,
90 BERRY LANE, LONGRIDGE

Drawing Title
PROPOSED FLOOR PLANS

Job/Scheme Number	Drawing Number
0341/93	Drawing No 1 OF
Scale	Date
1/75th	Nov 08
Drawn	Checked
a + Lh	