



S.J. Bialecki Limited Building Surveyors	Drawing no 7004	Scale 1:100	Existing Layouts And Elevations	Proposed Residential Development On Land Off Victoria Street Clitheroe
---	-----------------	-------------	------------------------------------	--



320120185P

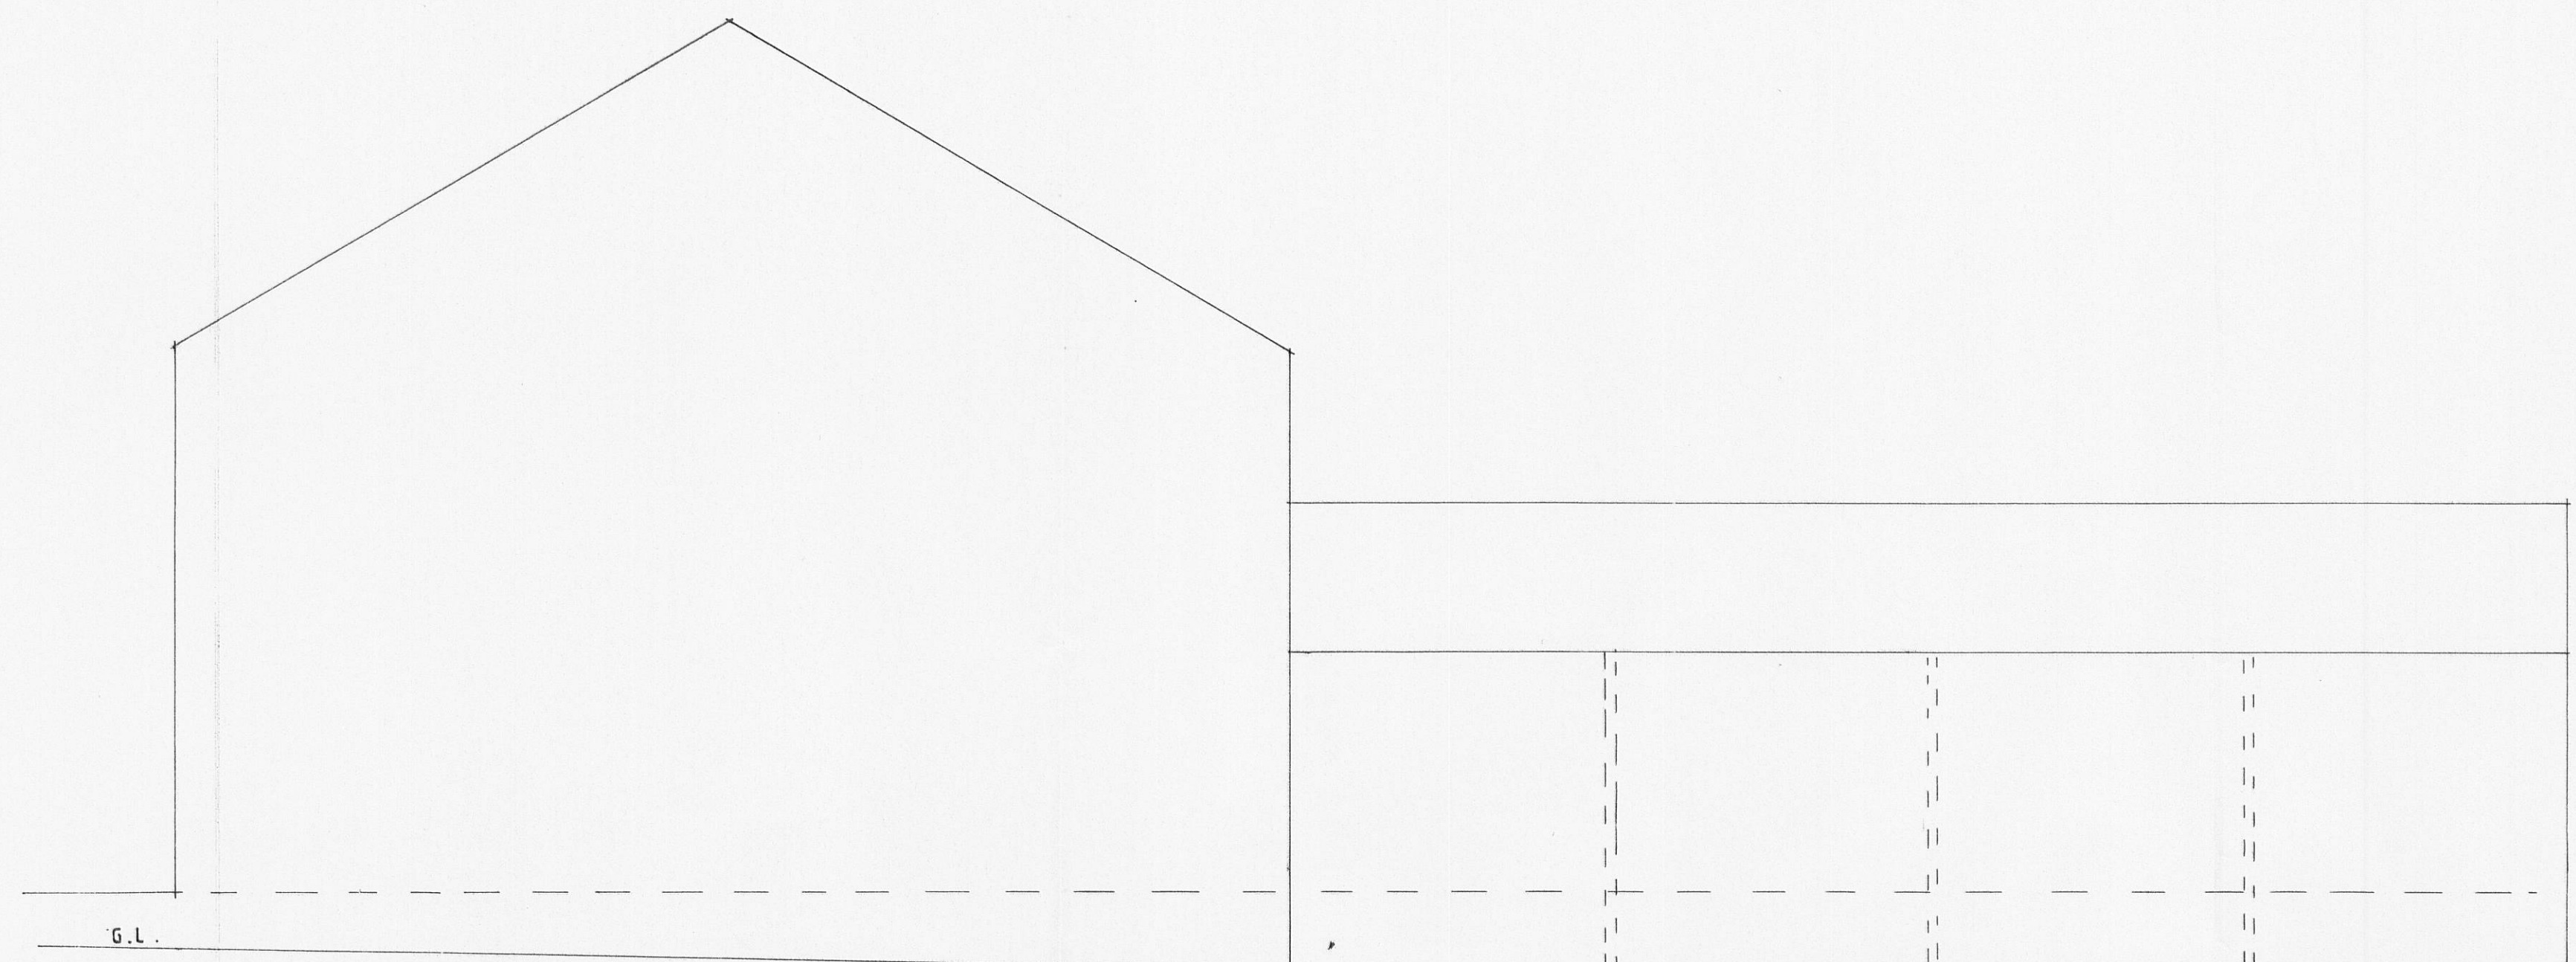

Existing Side Elevation (West)

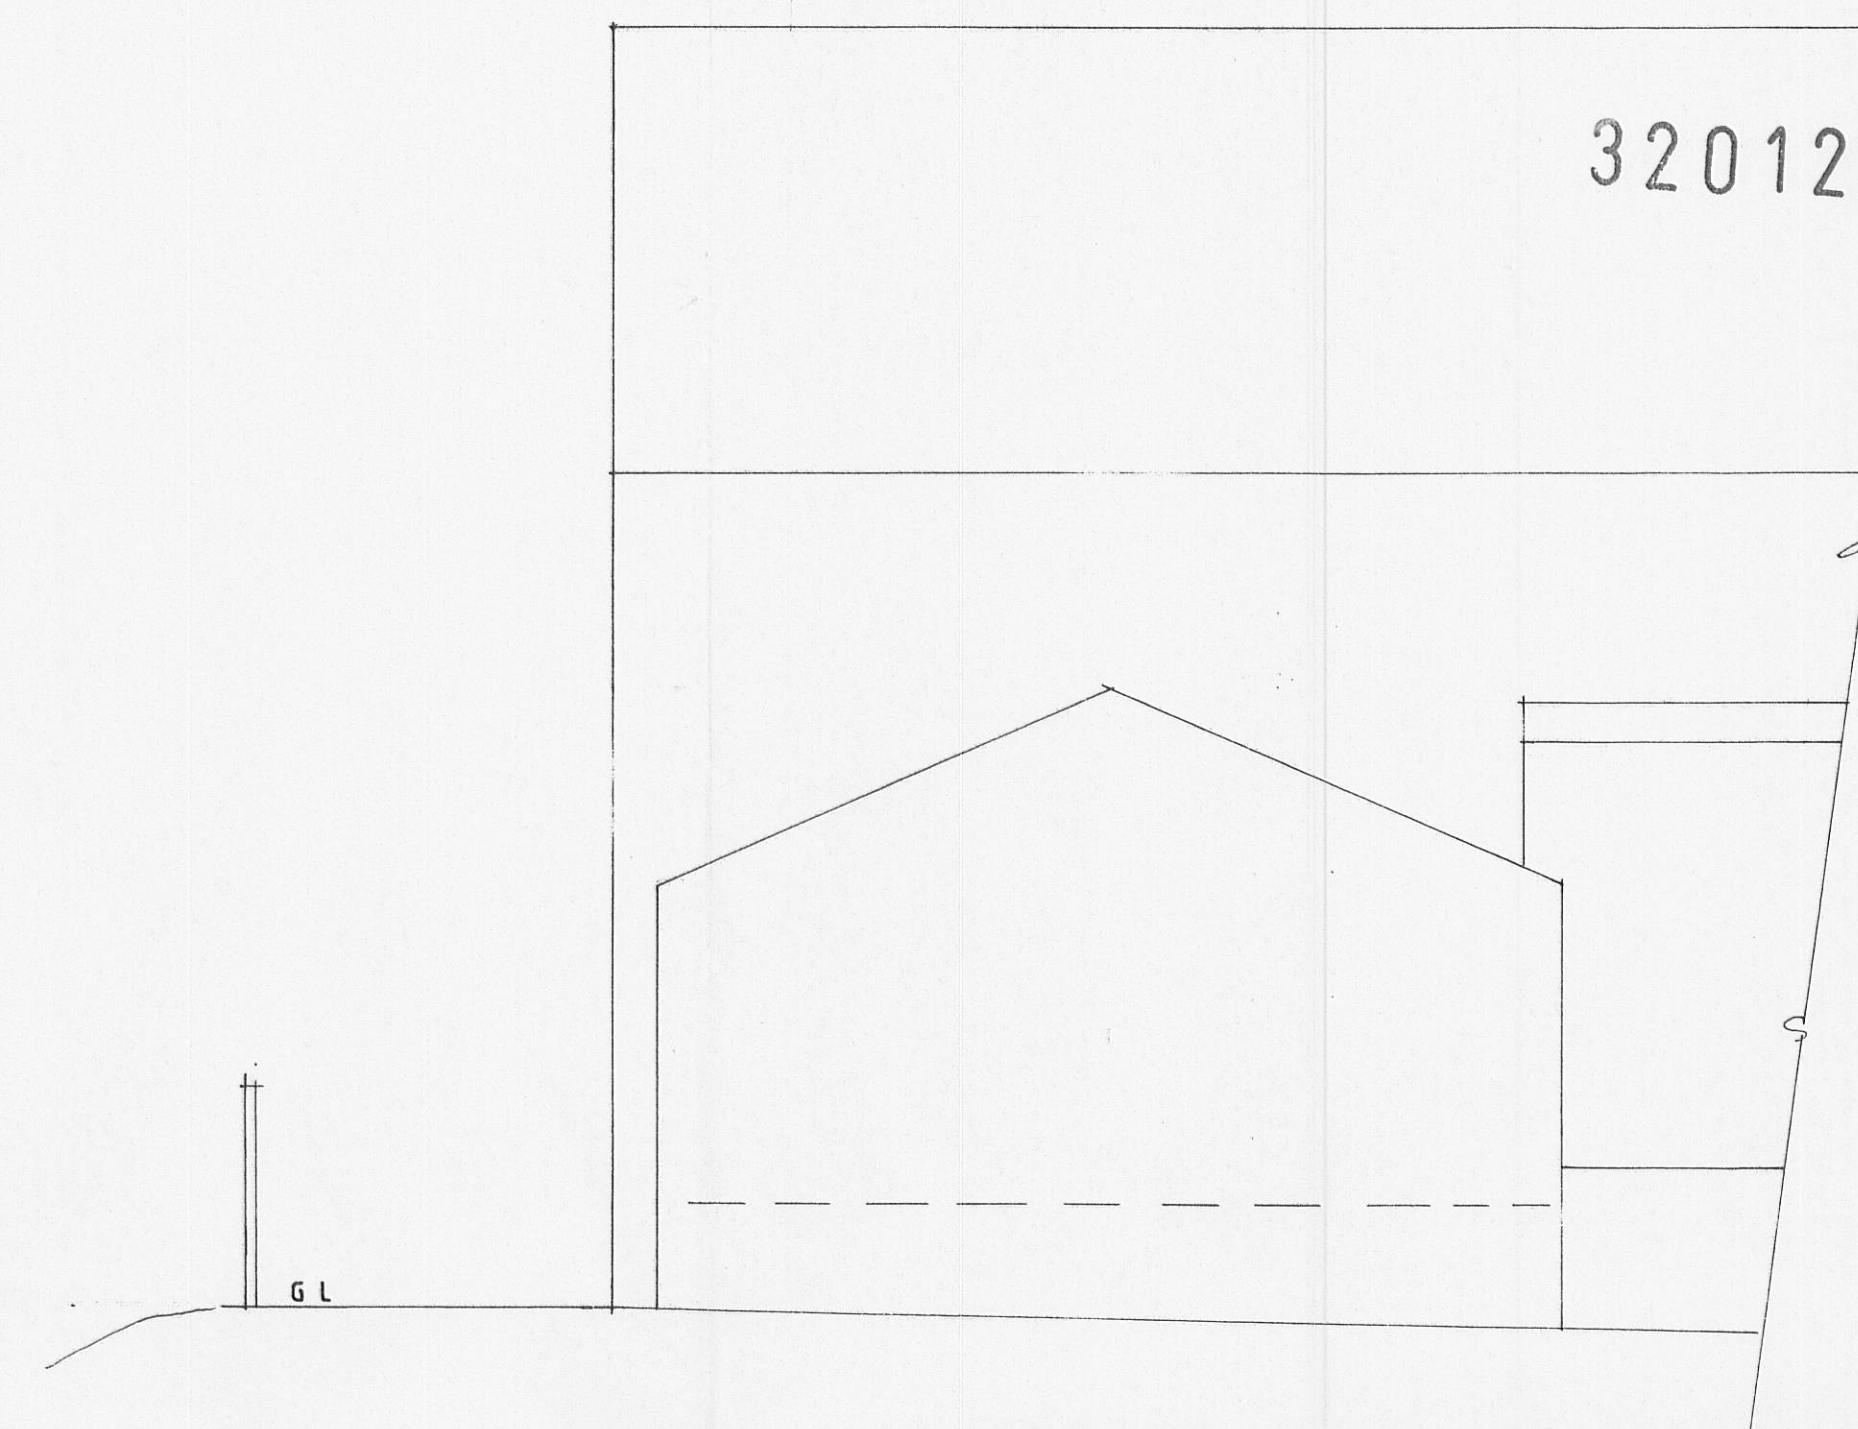

Existing Rear Elevation (South)

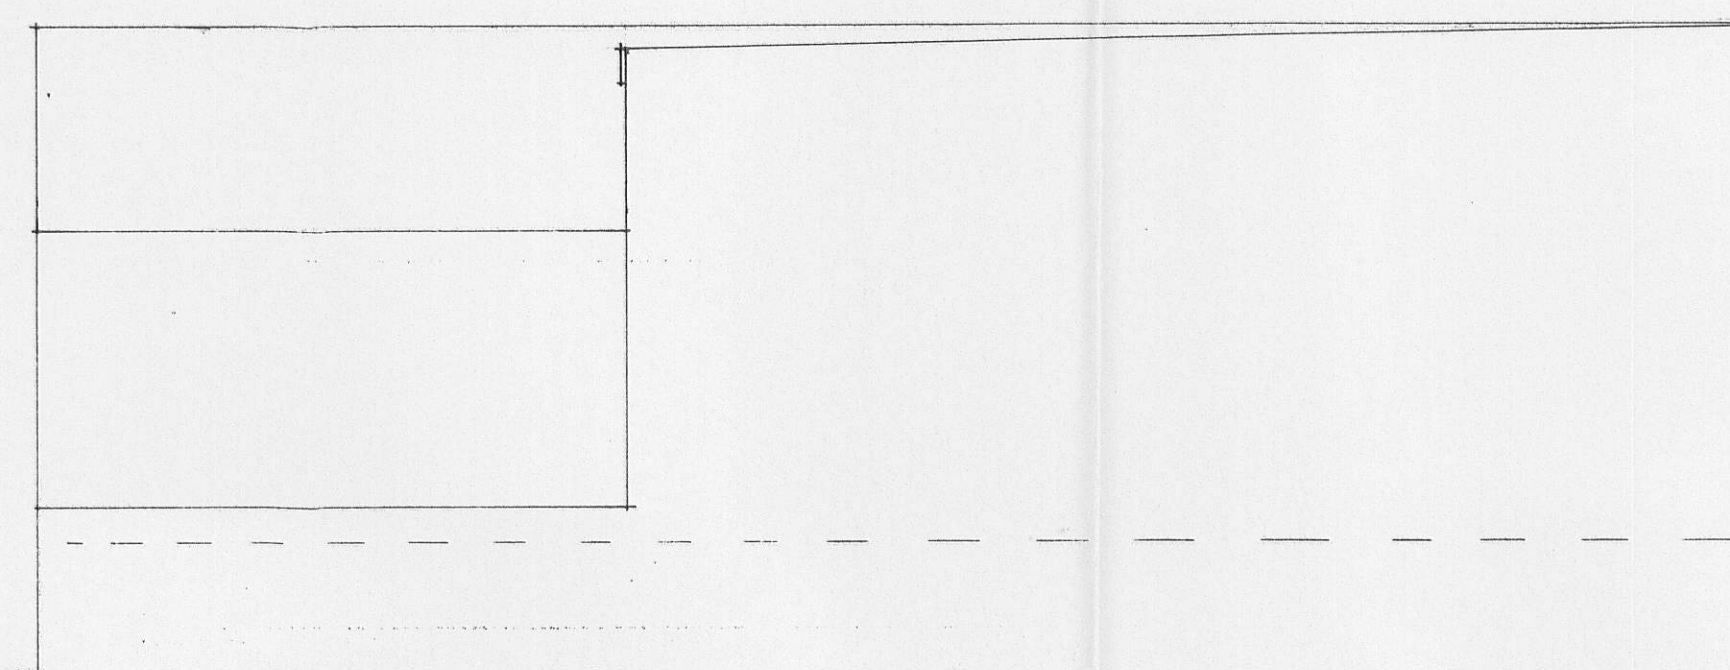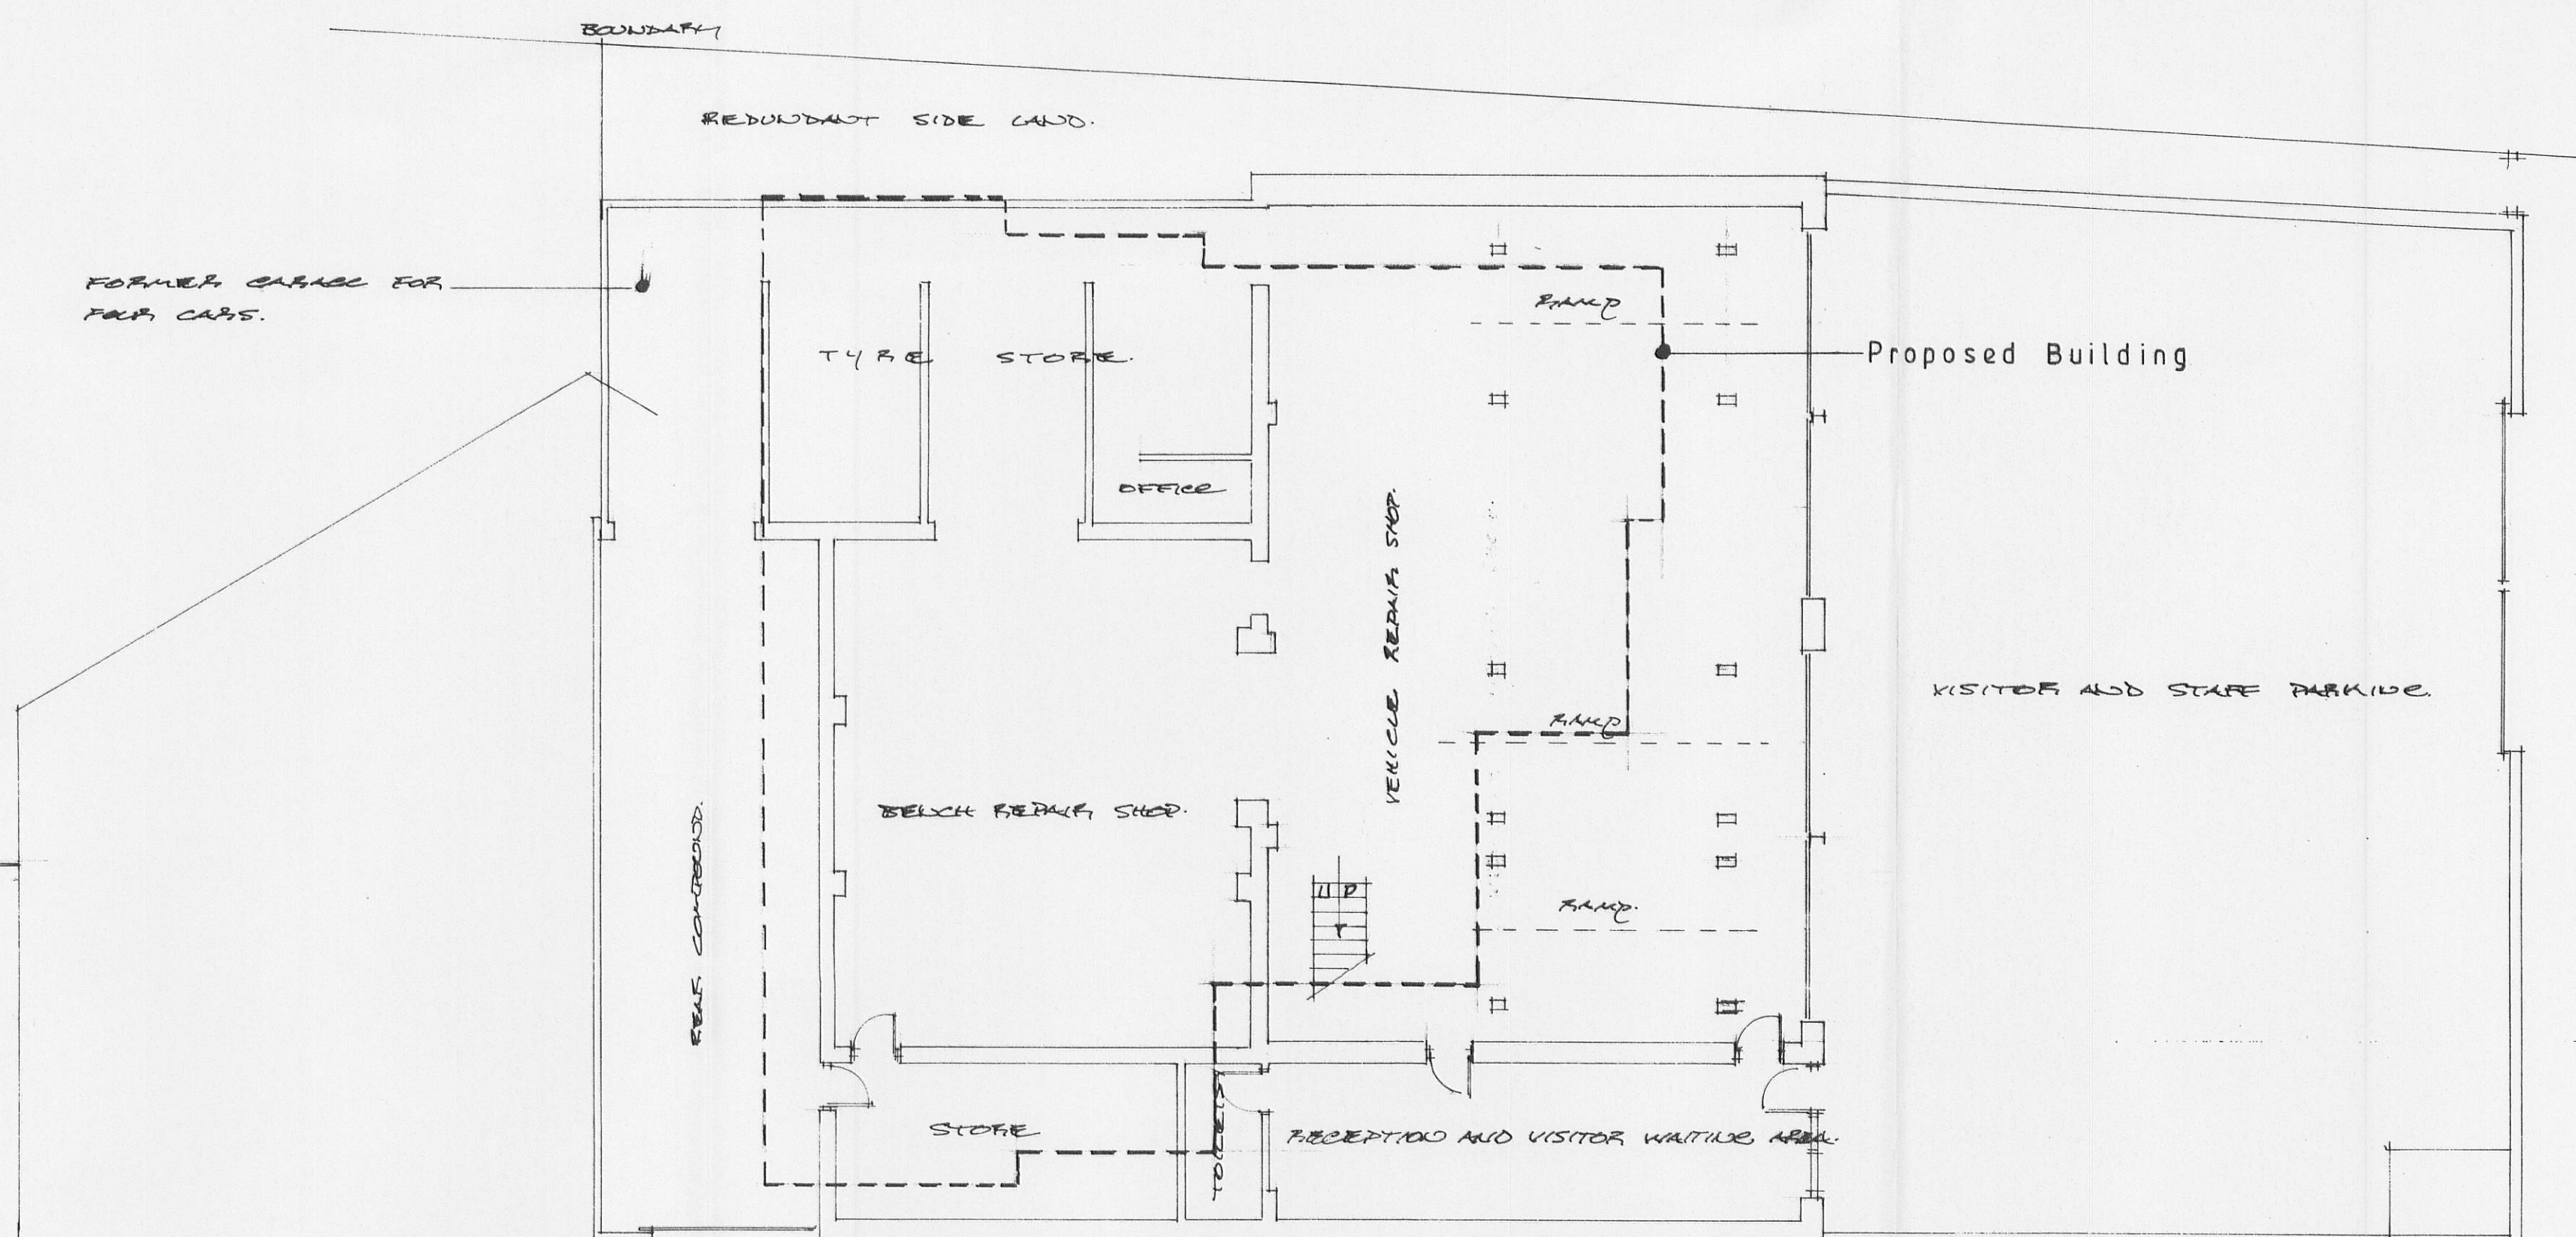

Existing Side Elevation (East)