


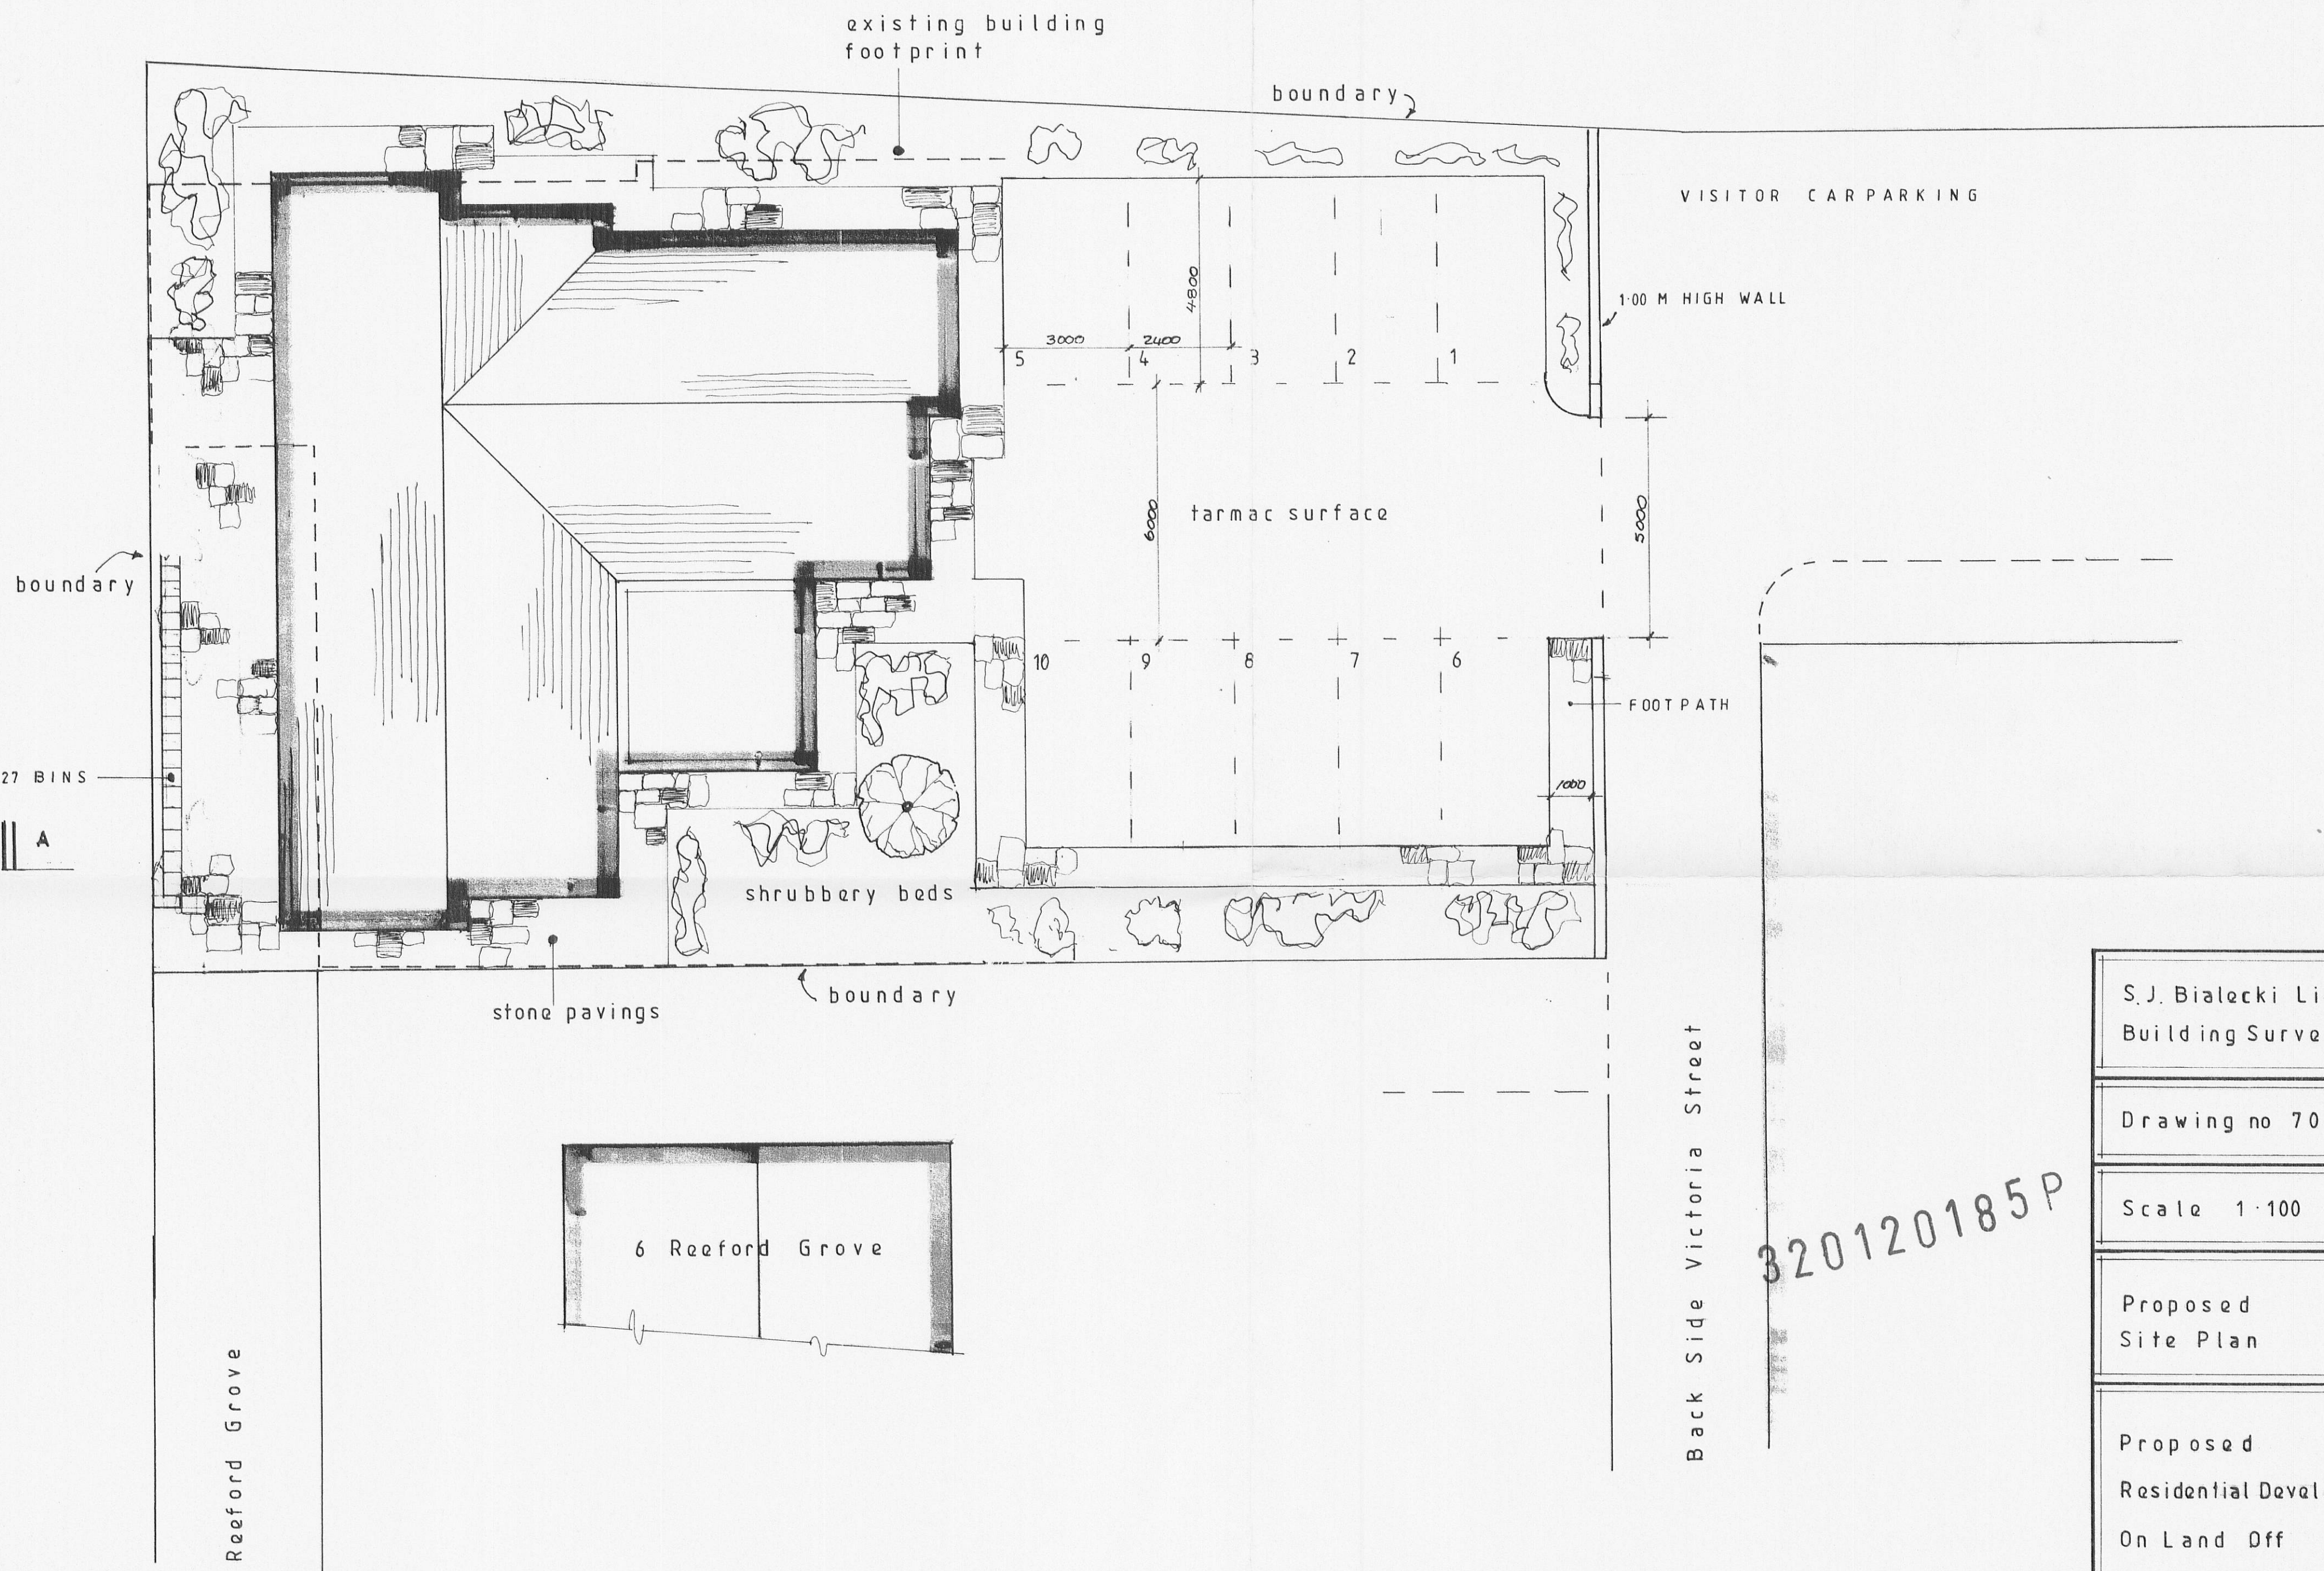

|                                                                                    |
|------------------------------------------------------------------------------------|
| S.J. Bialecki Limited<br>Building Surveyors                                        |
| Drawing no 7005/a                                                                  |
| Scale 1:100                                                                        |
| Proposed<br>Site Plan                                                              |
| Proposed<br>Residential Development<br>On Land Off<br>Victoria Street<br>Clitheroe |