



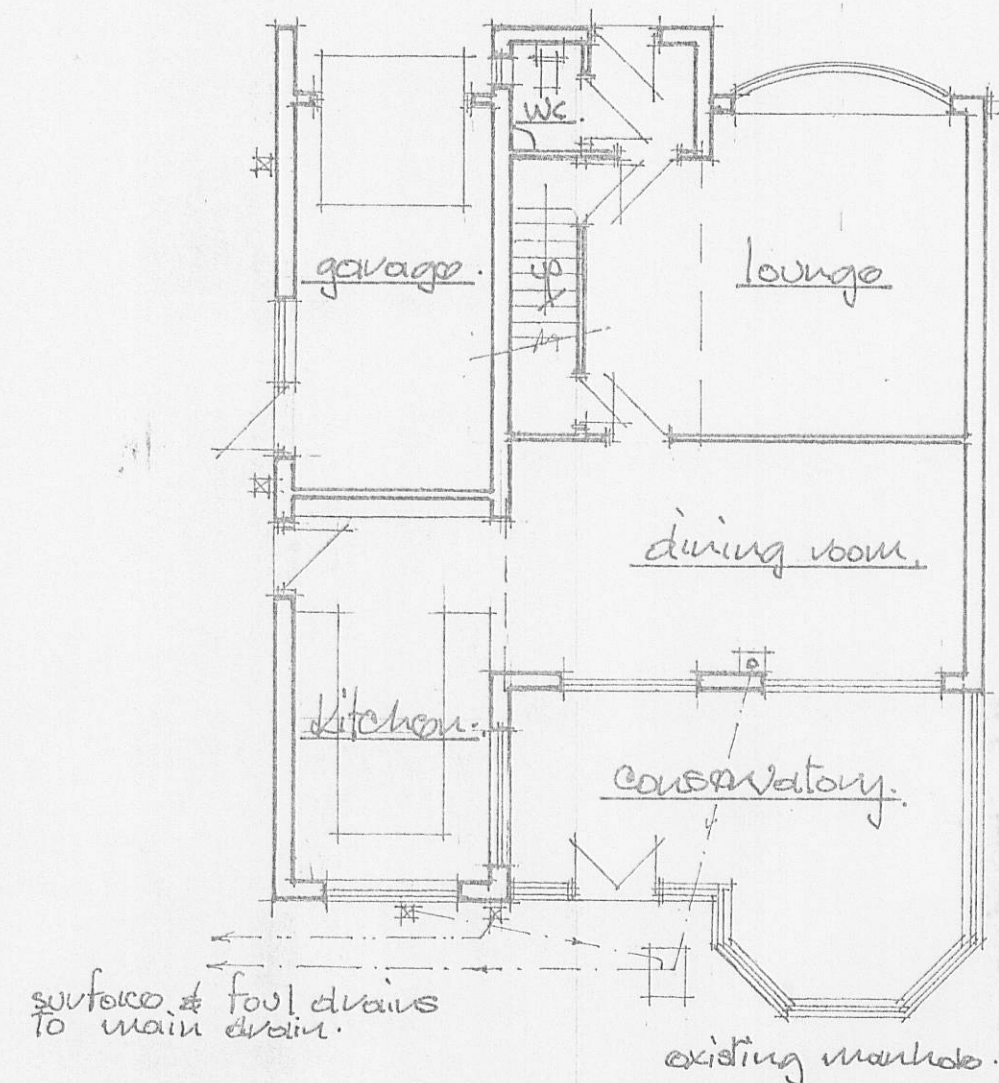


Ground Floor Plan.

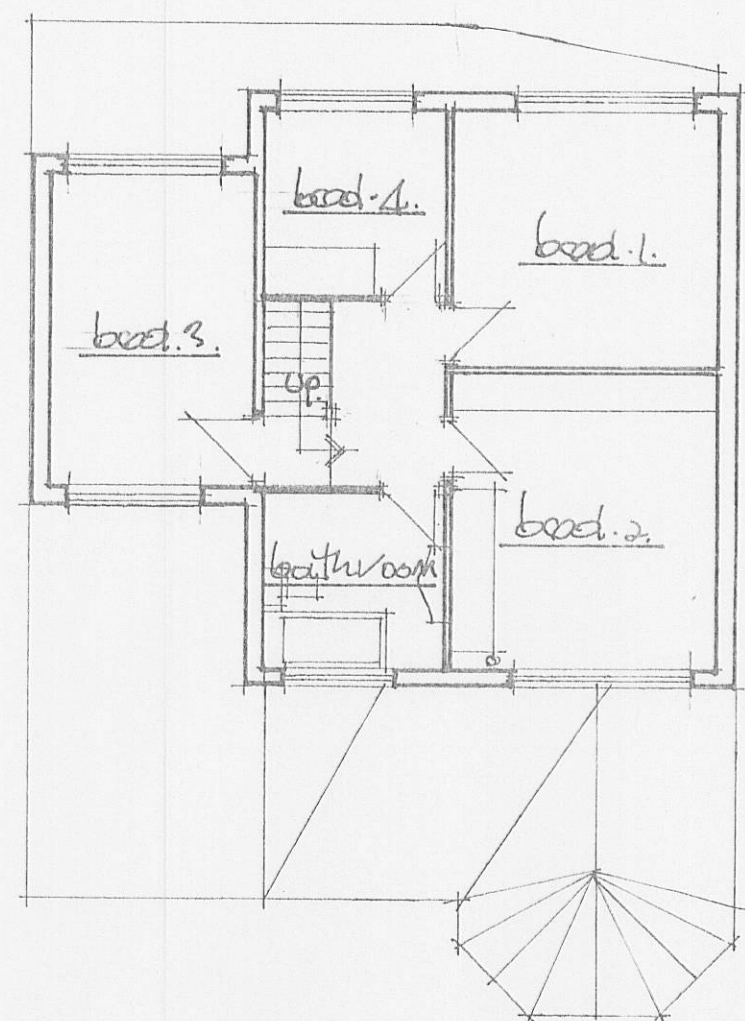

Existing First Floor Plan.

existing built up felt finish & fittings to be removed & walls prepared to receive proposed.

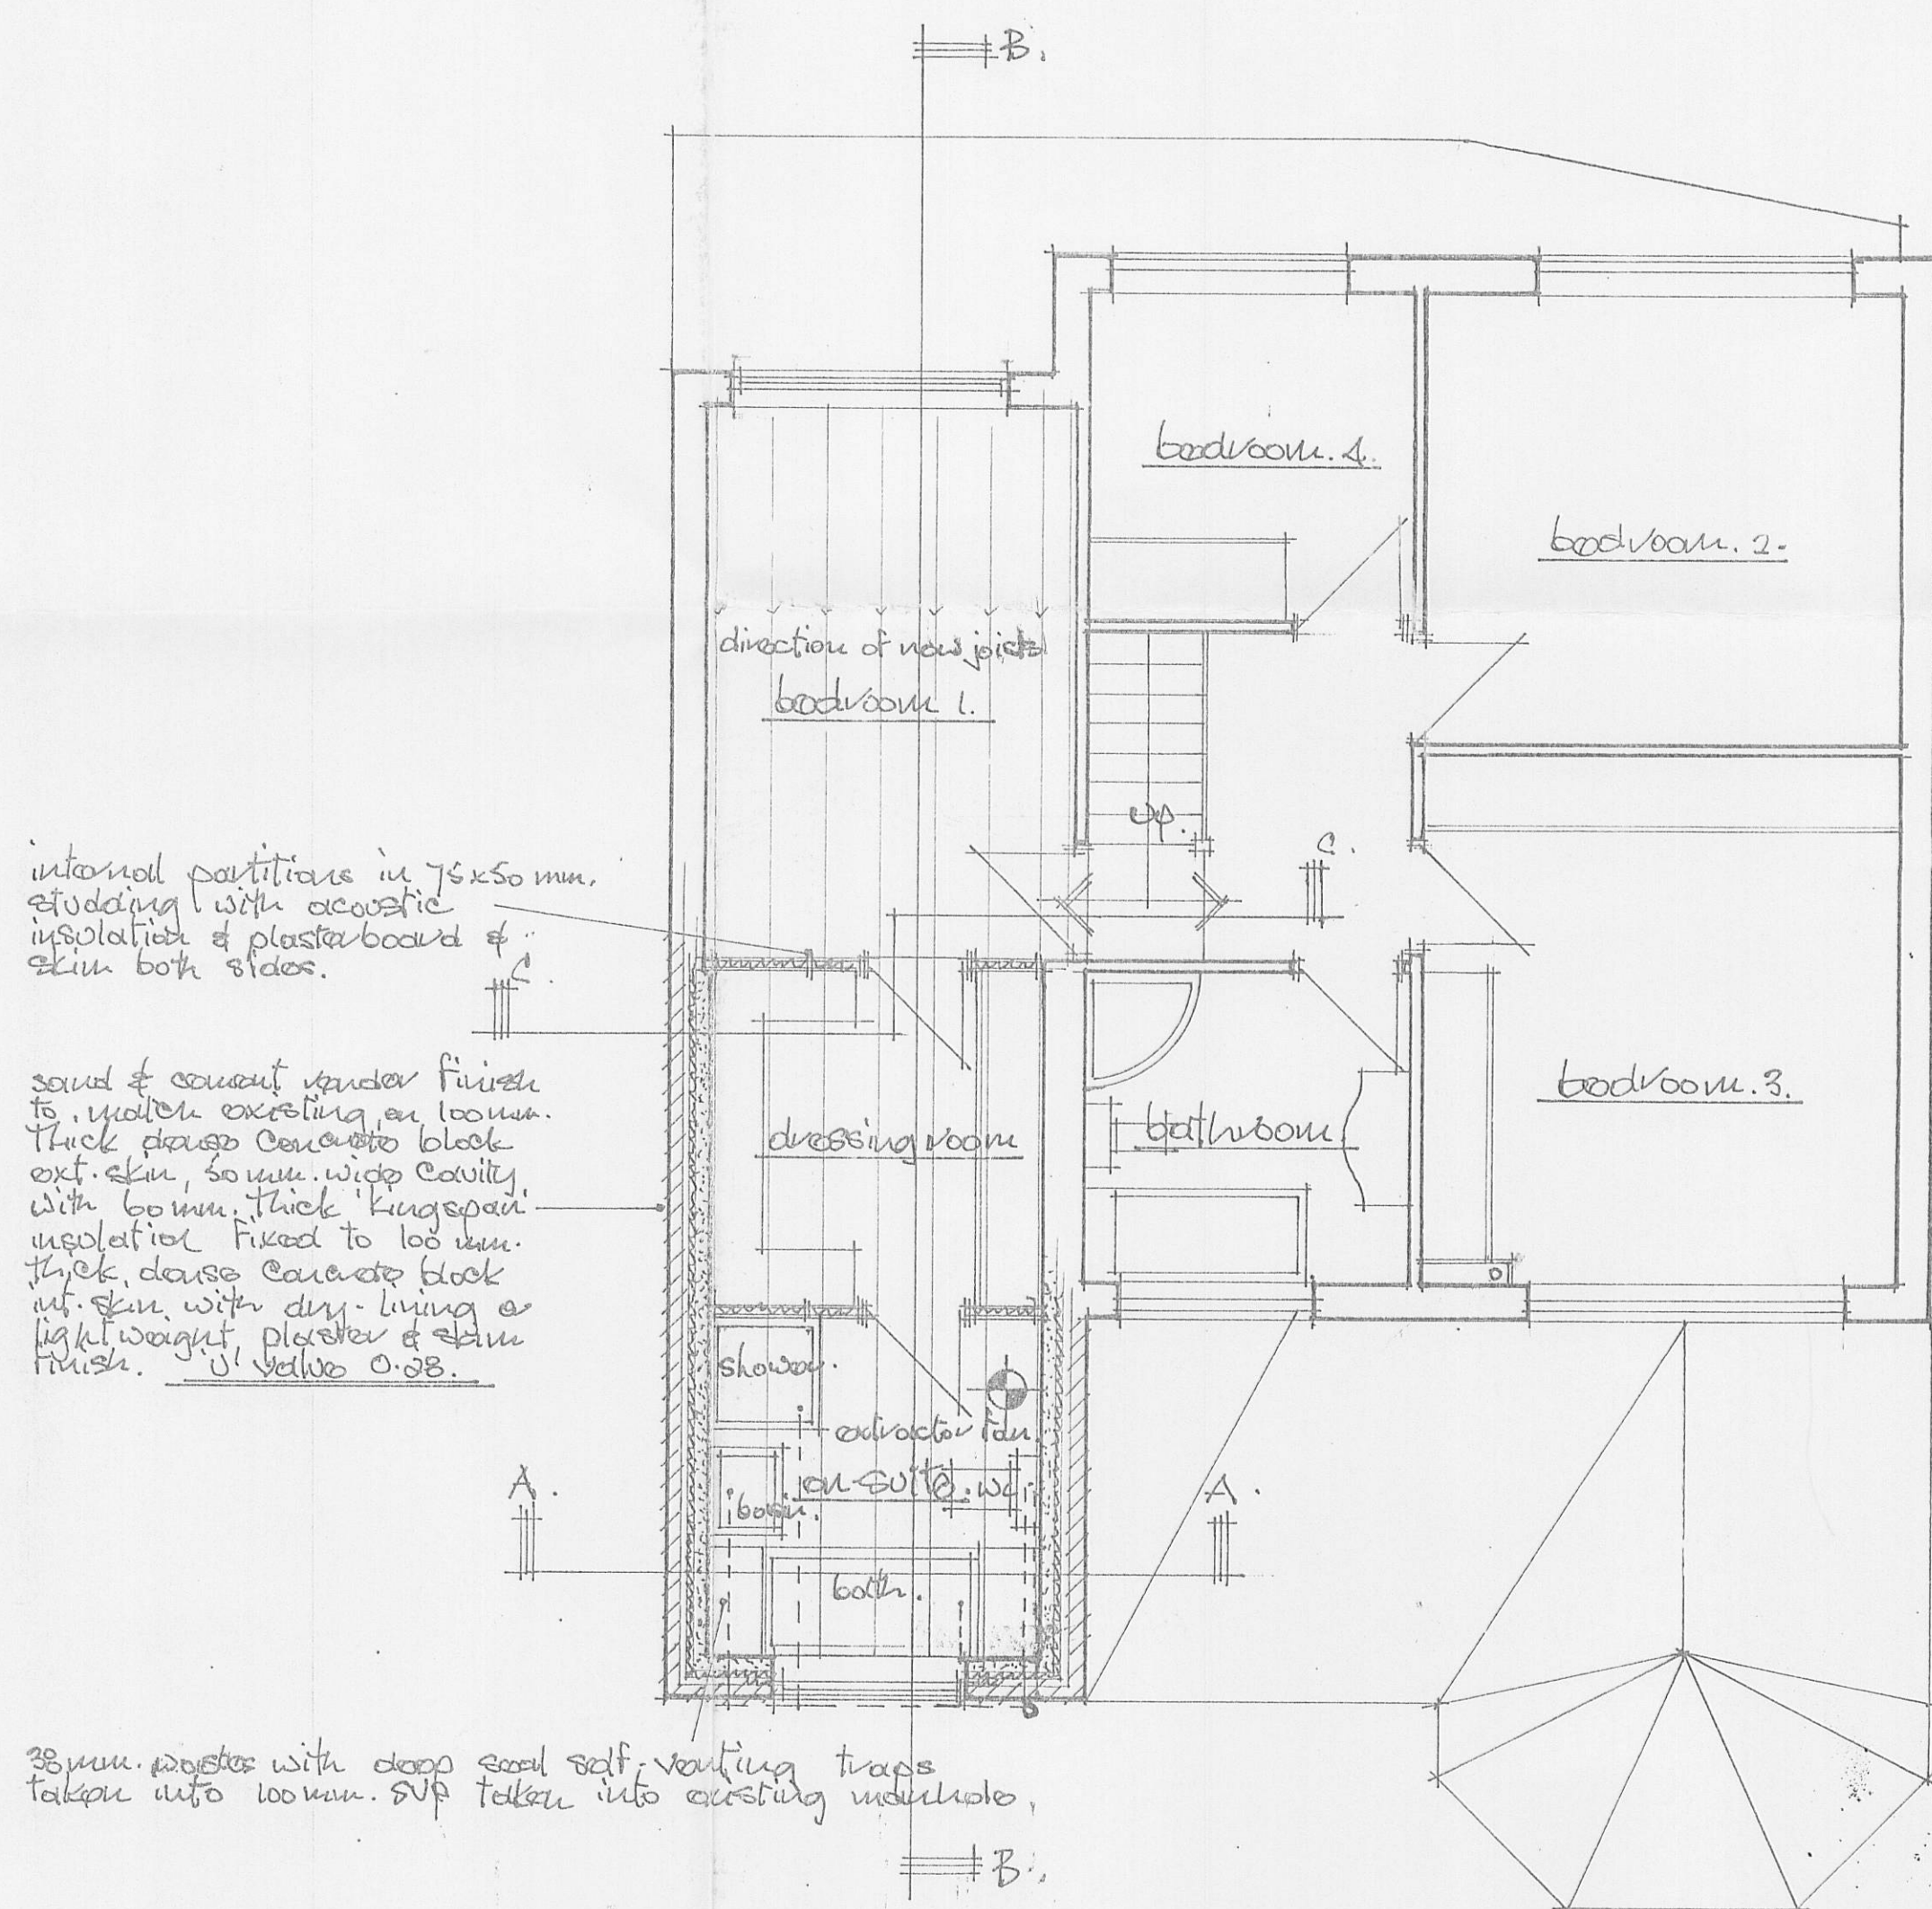


Proposed First Floor Plan.

interlocking concrete roof tiles suitable for pitch on trusses s.w. battens or precastable underlay used in accordance with manufacturers instructions on trussed rafters by specialist contractors including all diminishing trusses, girders, truss & bracing etc., all fixed at 600 mm. centres to 100 x 50 mm wall plates strapped to walls, ceiling of 12.5 mm. plasterboard & skin & 200 mm. insulation between & over ceiling chord U Value 0.16

all level of existing opening to be raised, all work to match existing.

18mm. thick moisture resistant chipboard decking on under floor heating system including insulation specified by specialists on s.d. joints of floor joists at built off existing floor. (depth of joist dictated by existing levels).

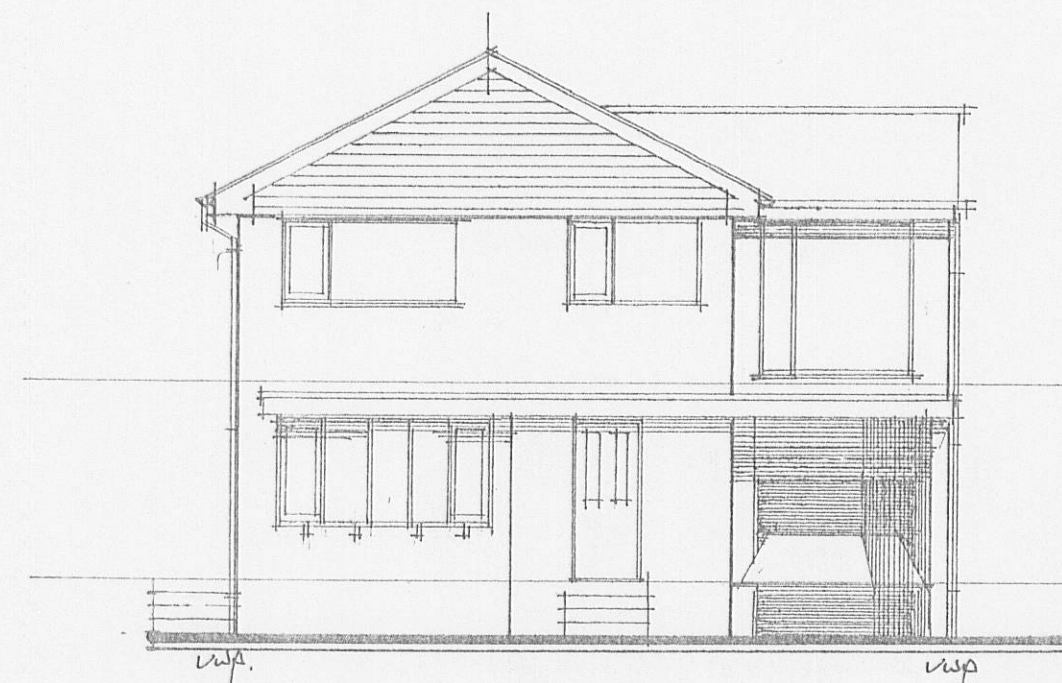


Existing Front Elevation.




Existing Rear Elevation.

First Floor level.


ground floor level.

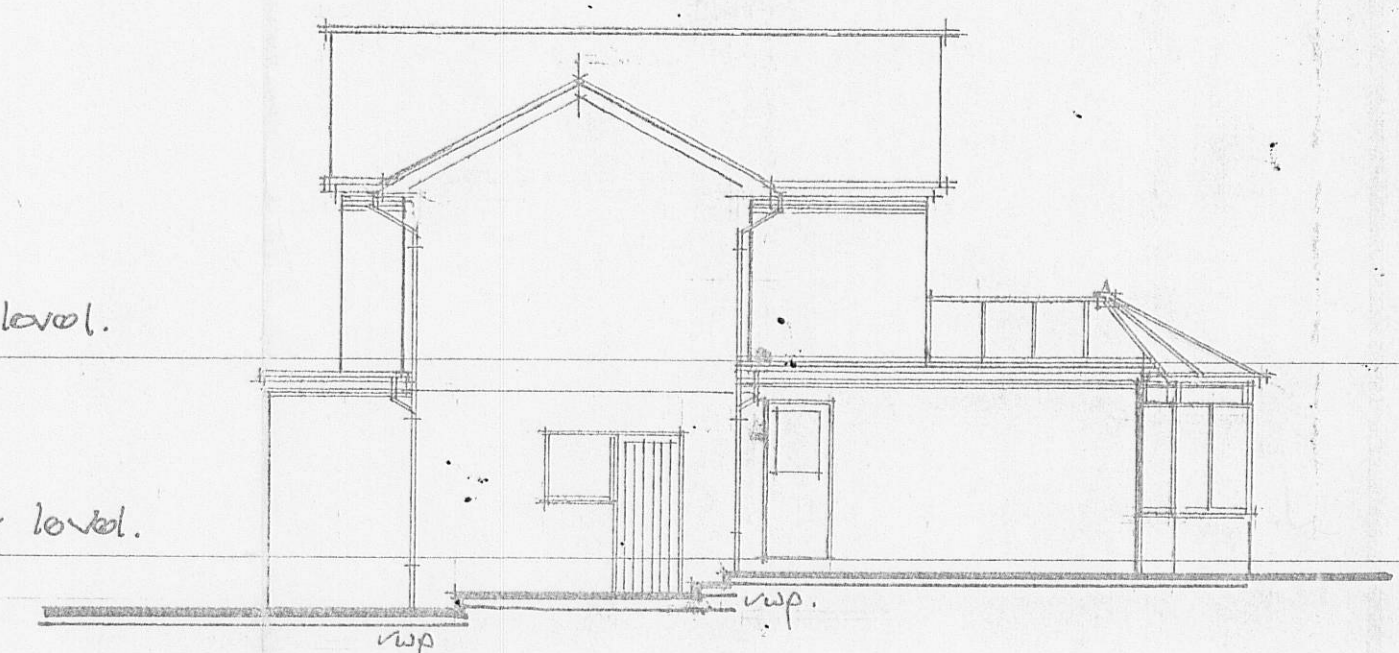

Existing Side Elevation (R.H.).

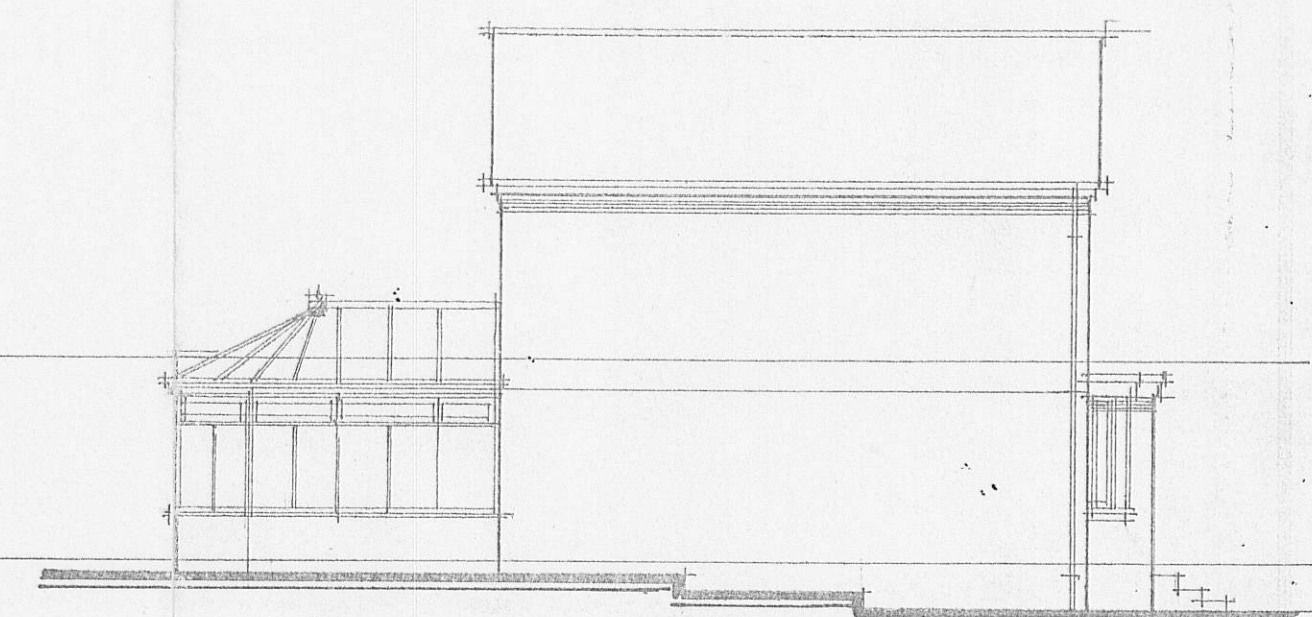

Existing Side Elevation (L.H.).

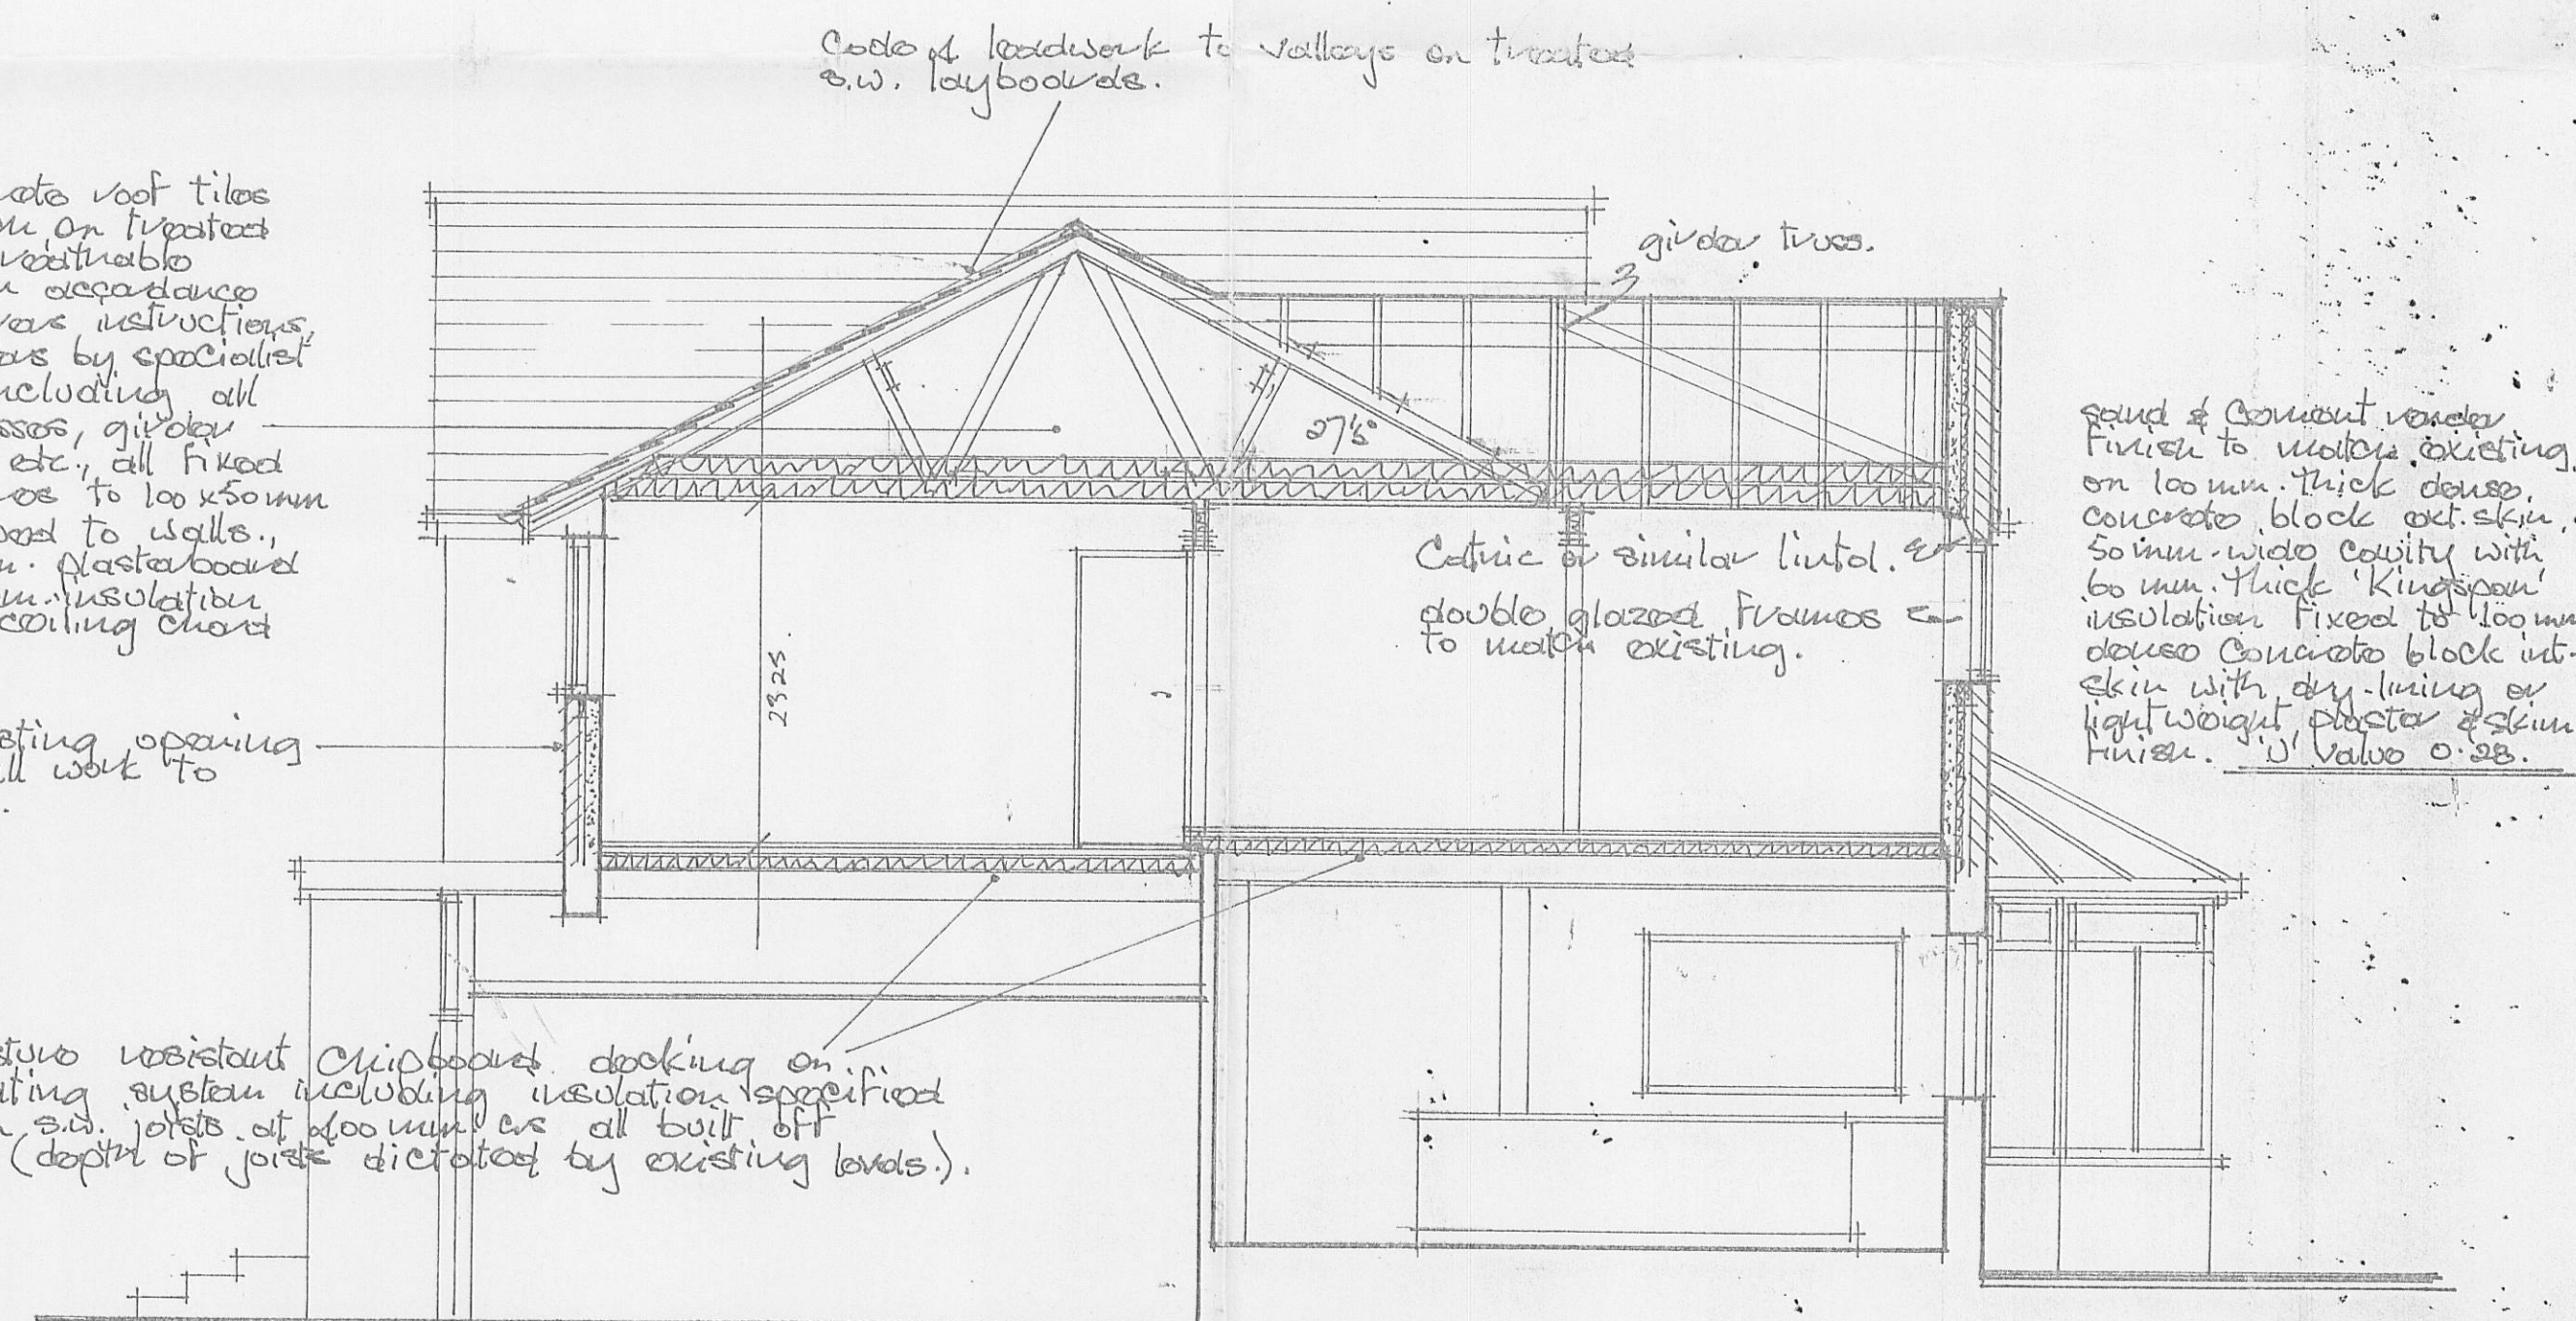

Section at 'B-B'.

320120193P

Proposed First Floor Extension & Alterations for:-

Mr. & Mrs. H. Jefferson,

42 Woodhead Road,

Road, Burnley, Lancs.

Drawing No. DBA/NT/01.

Scale = 1:100 & 1:50.