



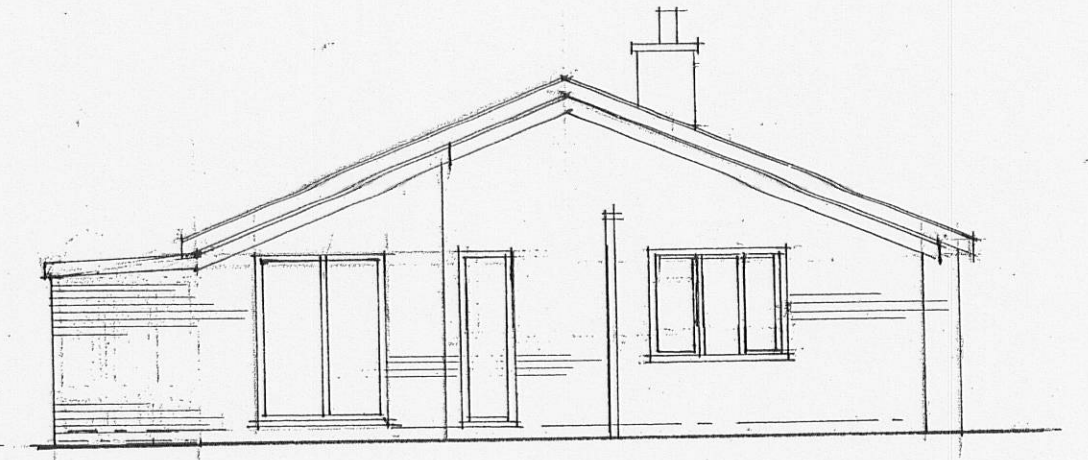


SOUTH EAST ELEVATION

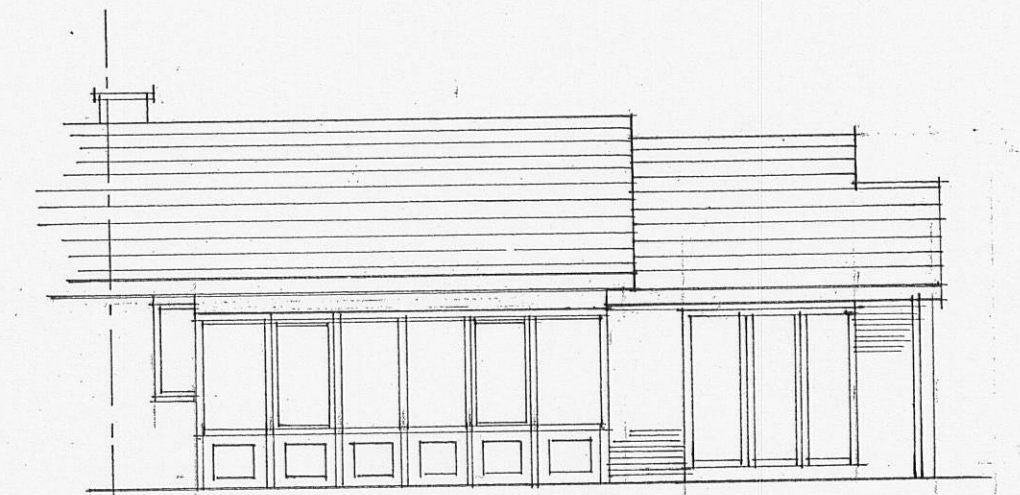

SOUTH WEST



NORTH WEST ELEVATION

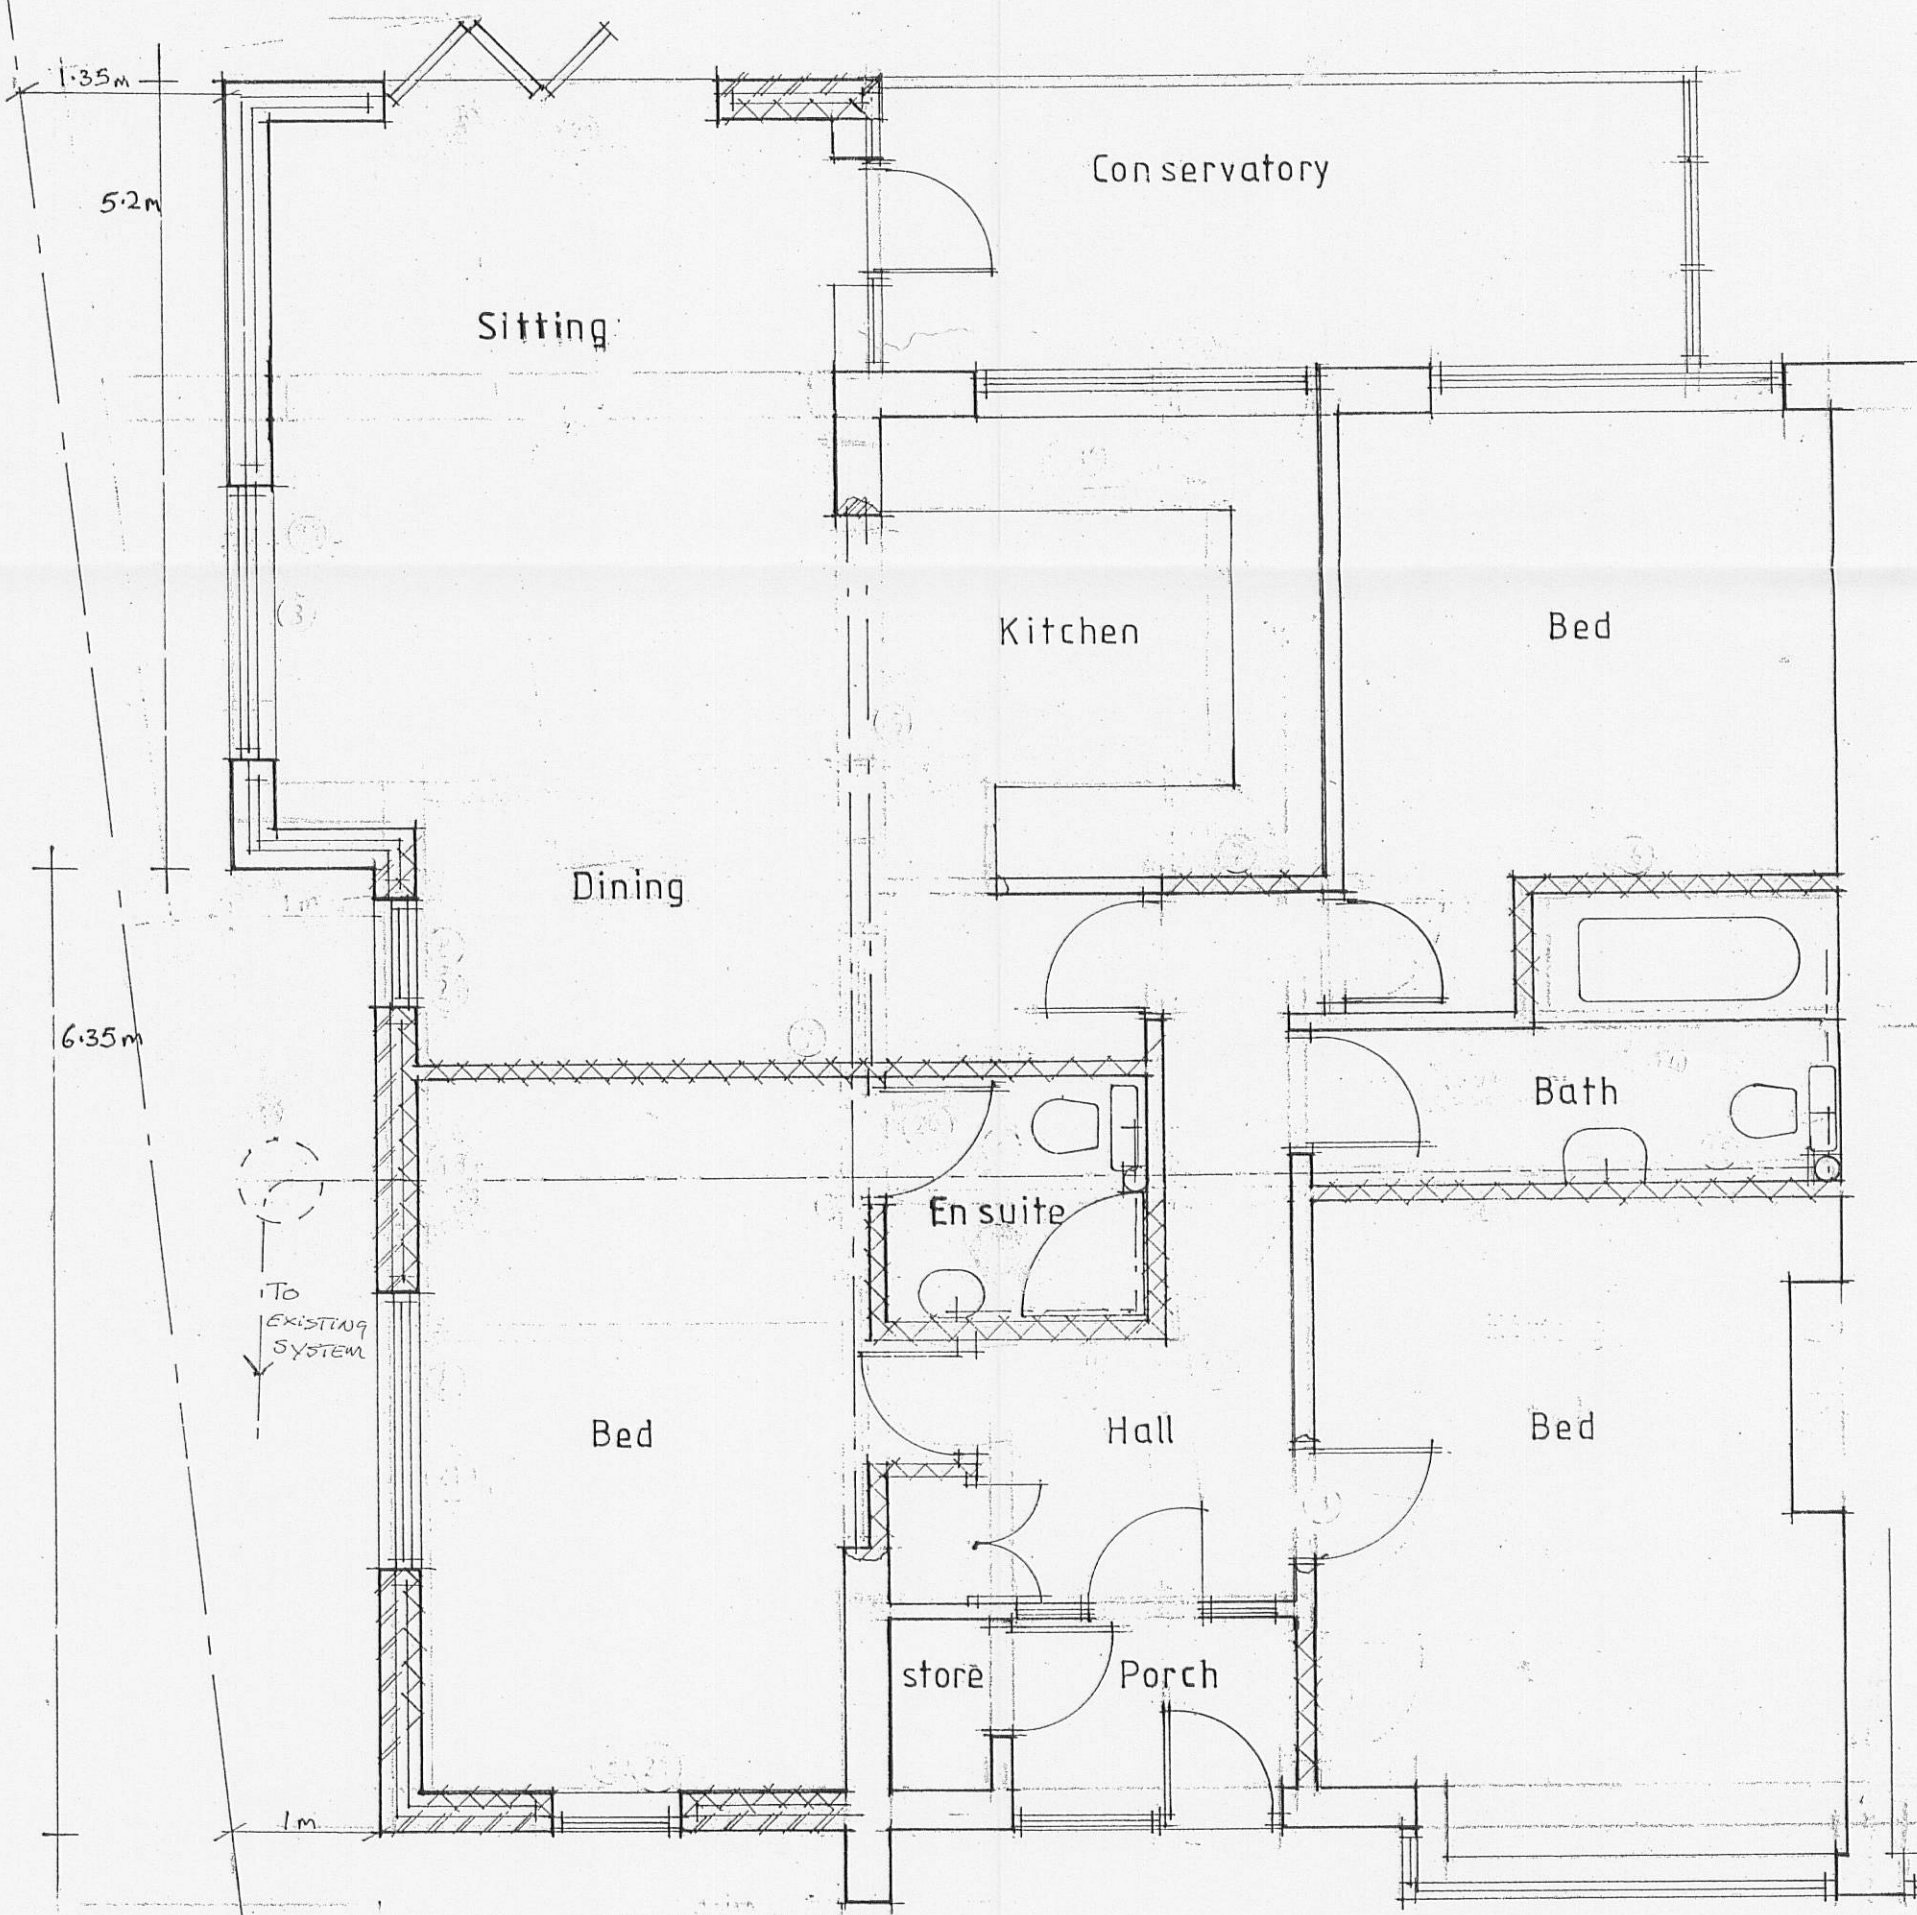

PLAN

Client

Mr D.HOLLINRAKE

Job Title

PROPOSED ALTERATIONS TO
7 ABBEYFIELDS
WHALLEY

320120216

Drawing Title

EXISTING PLAN AND ELEVATIONS

Scale

1:50 1:100

Date

FEB 12

Drawn

LKR

spa
ARCHITECTS

SUNDERLAND PEACOCK & ASSOCIATES LTD.
HAZELMERE, PIMLICO ROAD, CLITHEROE,
LANCASHIRE, BB7 2AG
T 01200 423178 F 01200 427328
E info@sunderlandpeacock.com
www.sunderlandpeacock.com



4114

-1-2