


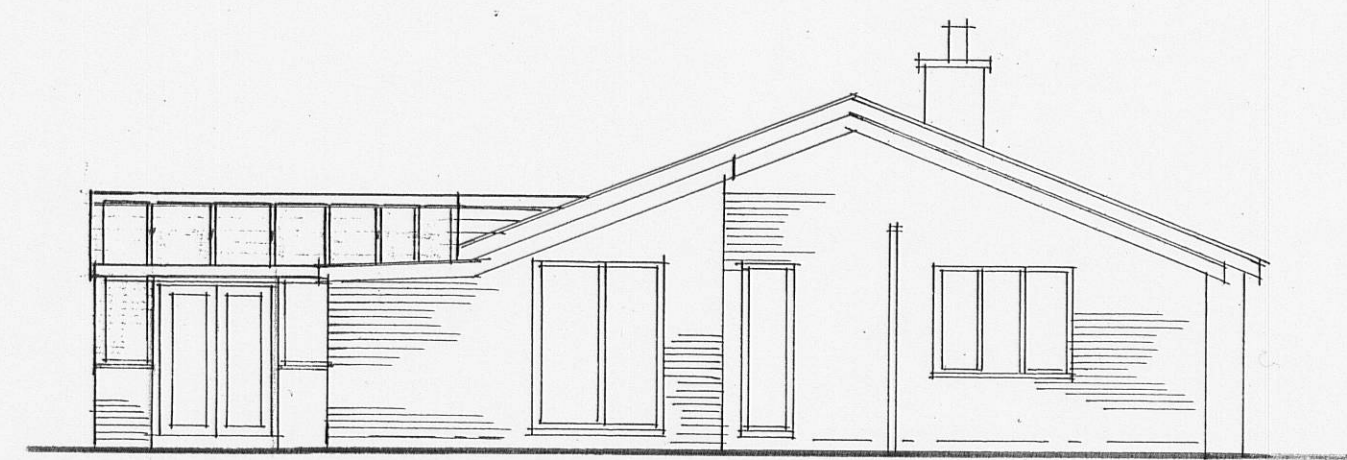


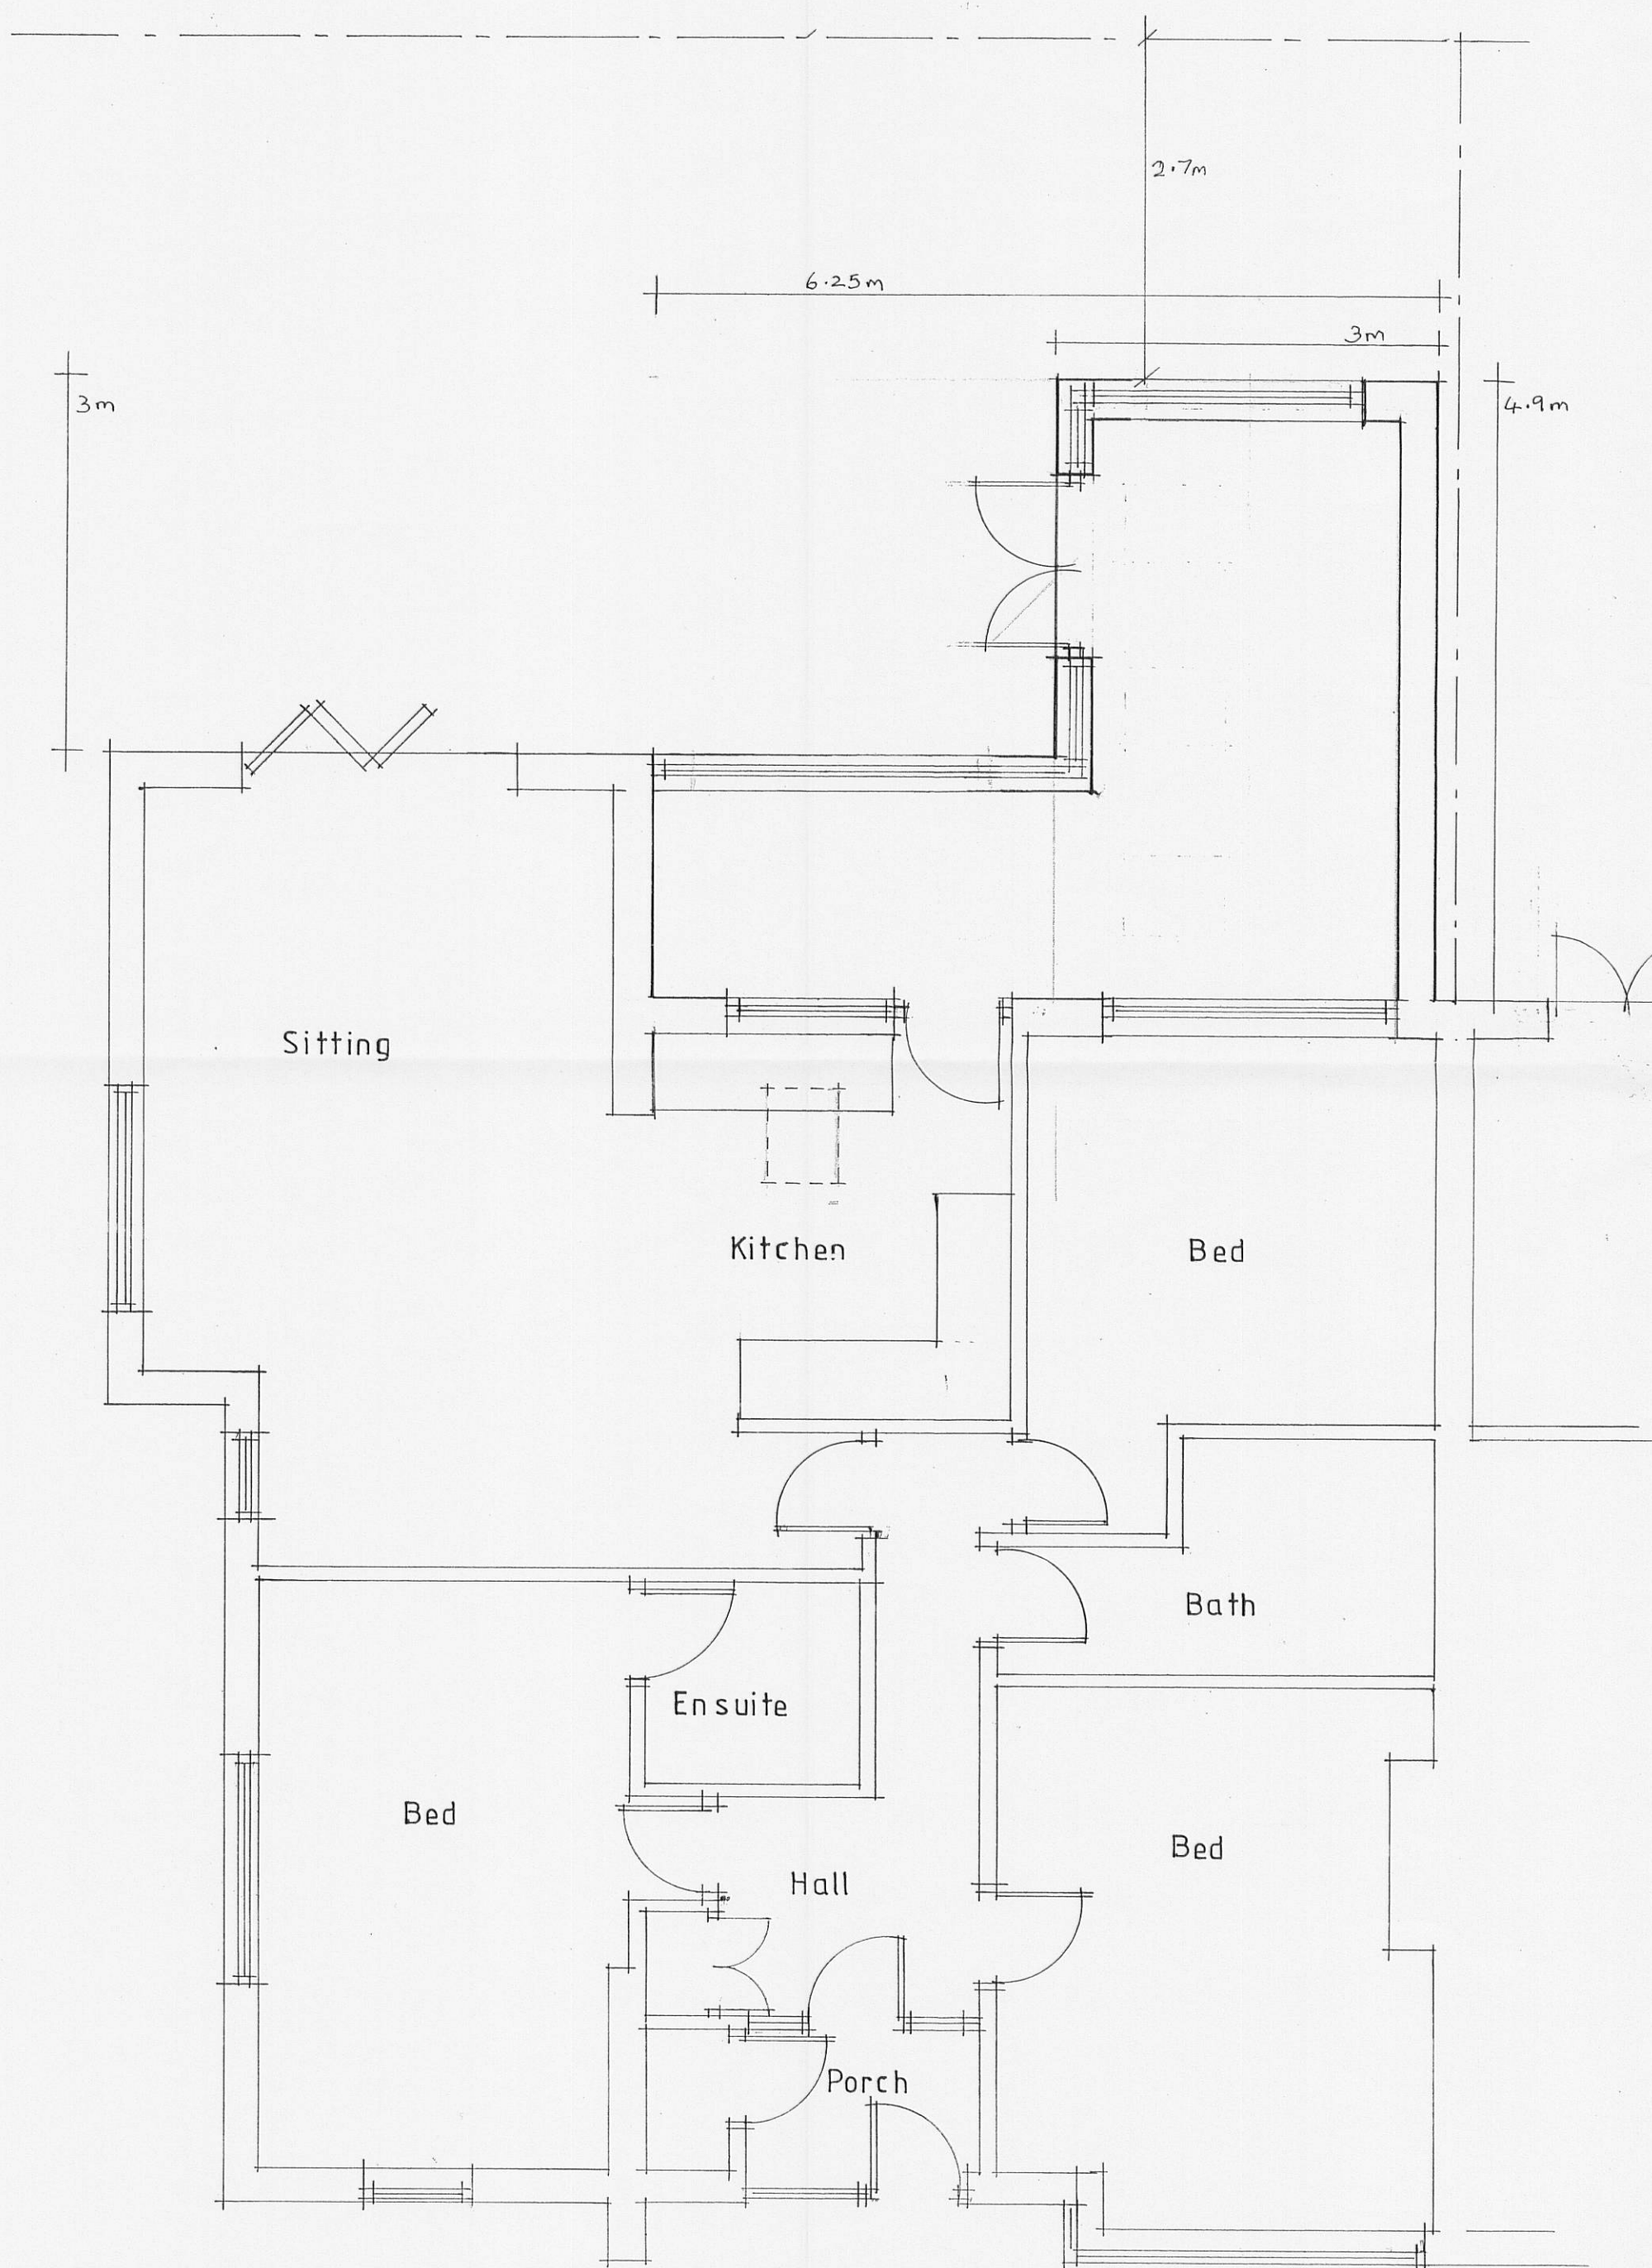

SOUTH WEST ELEVATION

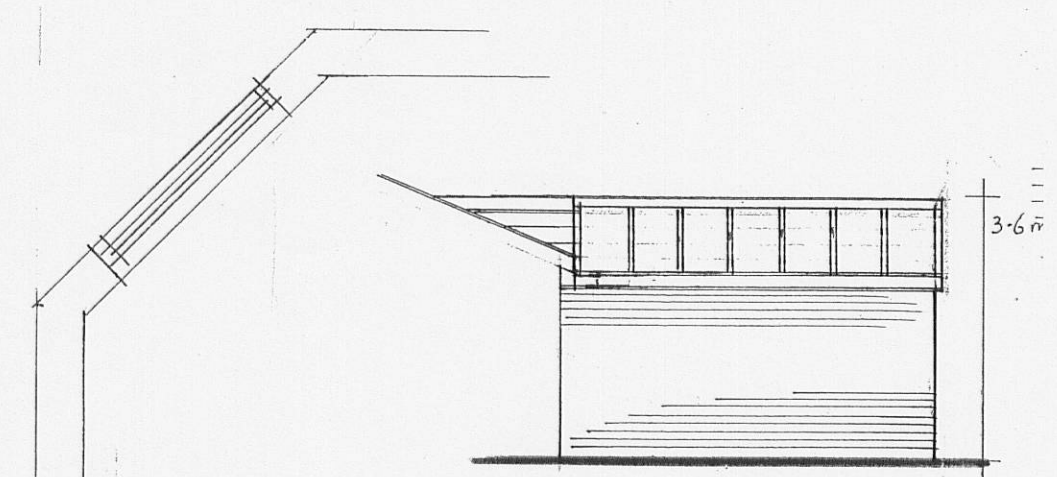

NORTH EAST

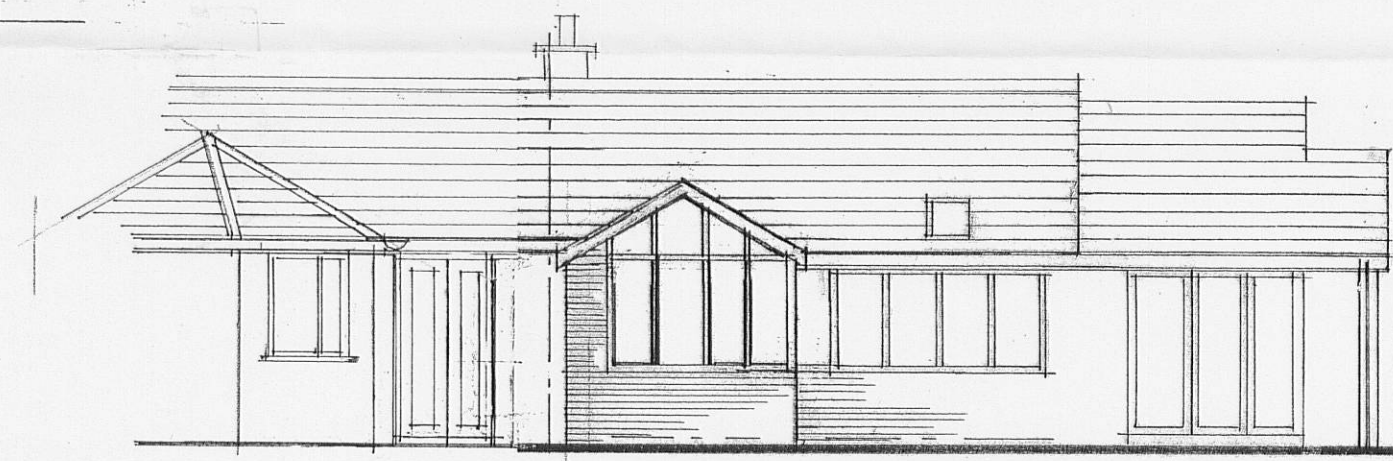

NORTH WEST ELEVATION

9 Abbeyfields

320120216P

B - REAR ELEVATION ADDED 2/4/12
A - AMENDED 7/2/12

Client
Mr D HOLLINGRAKE

Job Title
PROPOSED ALTERATIONS TO
7 ABBEYFIELDS
W/HALLEY

Drawing Title
PROPOSED PLANS AND ELEVATIONS

Scale 1:50 1:100	Date JAN 12	Drawn LKR
---------------------	----------------	--------------

spa ARCHITECTS
SUNDERLAND PEACOCK & ASSOCIATES LTD.
HAZELMERE, PIMLICO ROAD, CLITHEROE,
LANCASHIRE, BB7 2AG
T 01200 423178 F 01200 427328
E info@sunderlandpeacock.com
www.sunderlandpeacock.com

