
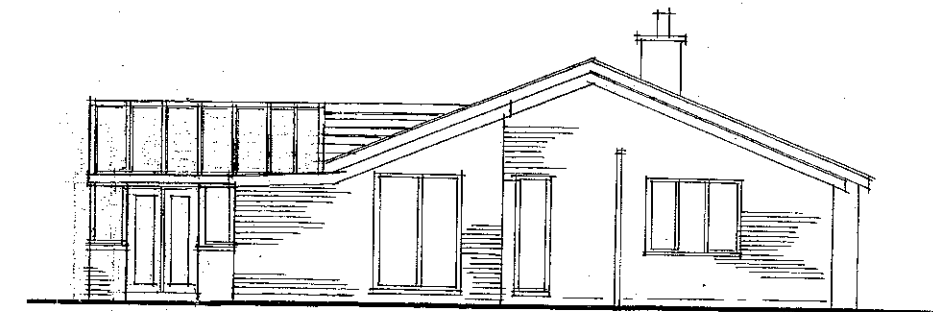



320120216P

AMENDED PLANS RECEIVED

DATE 03/05/12

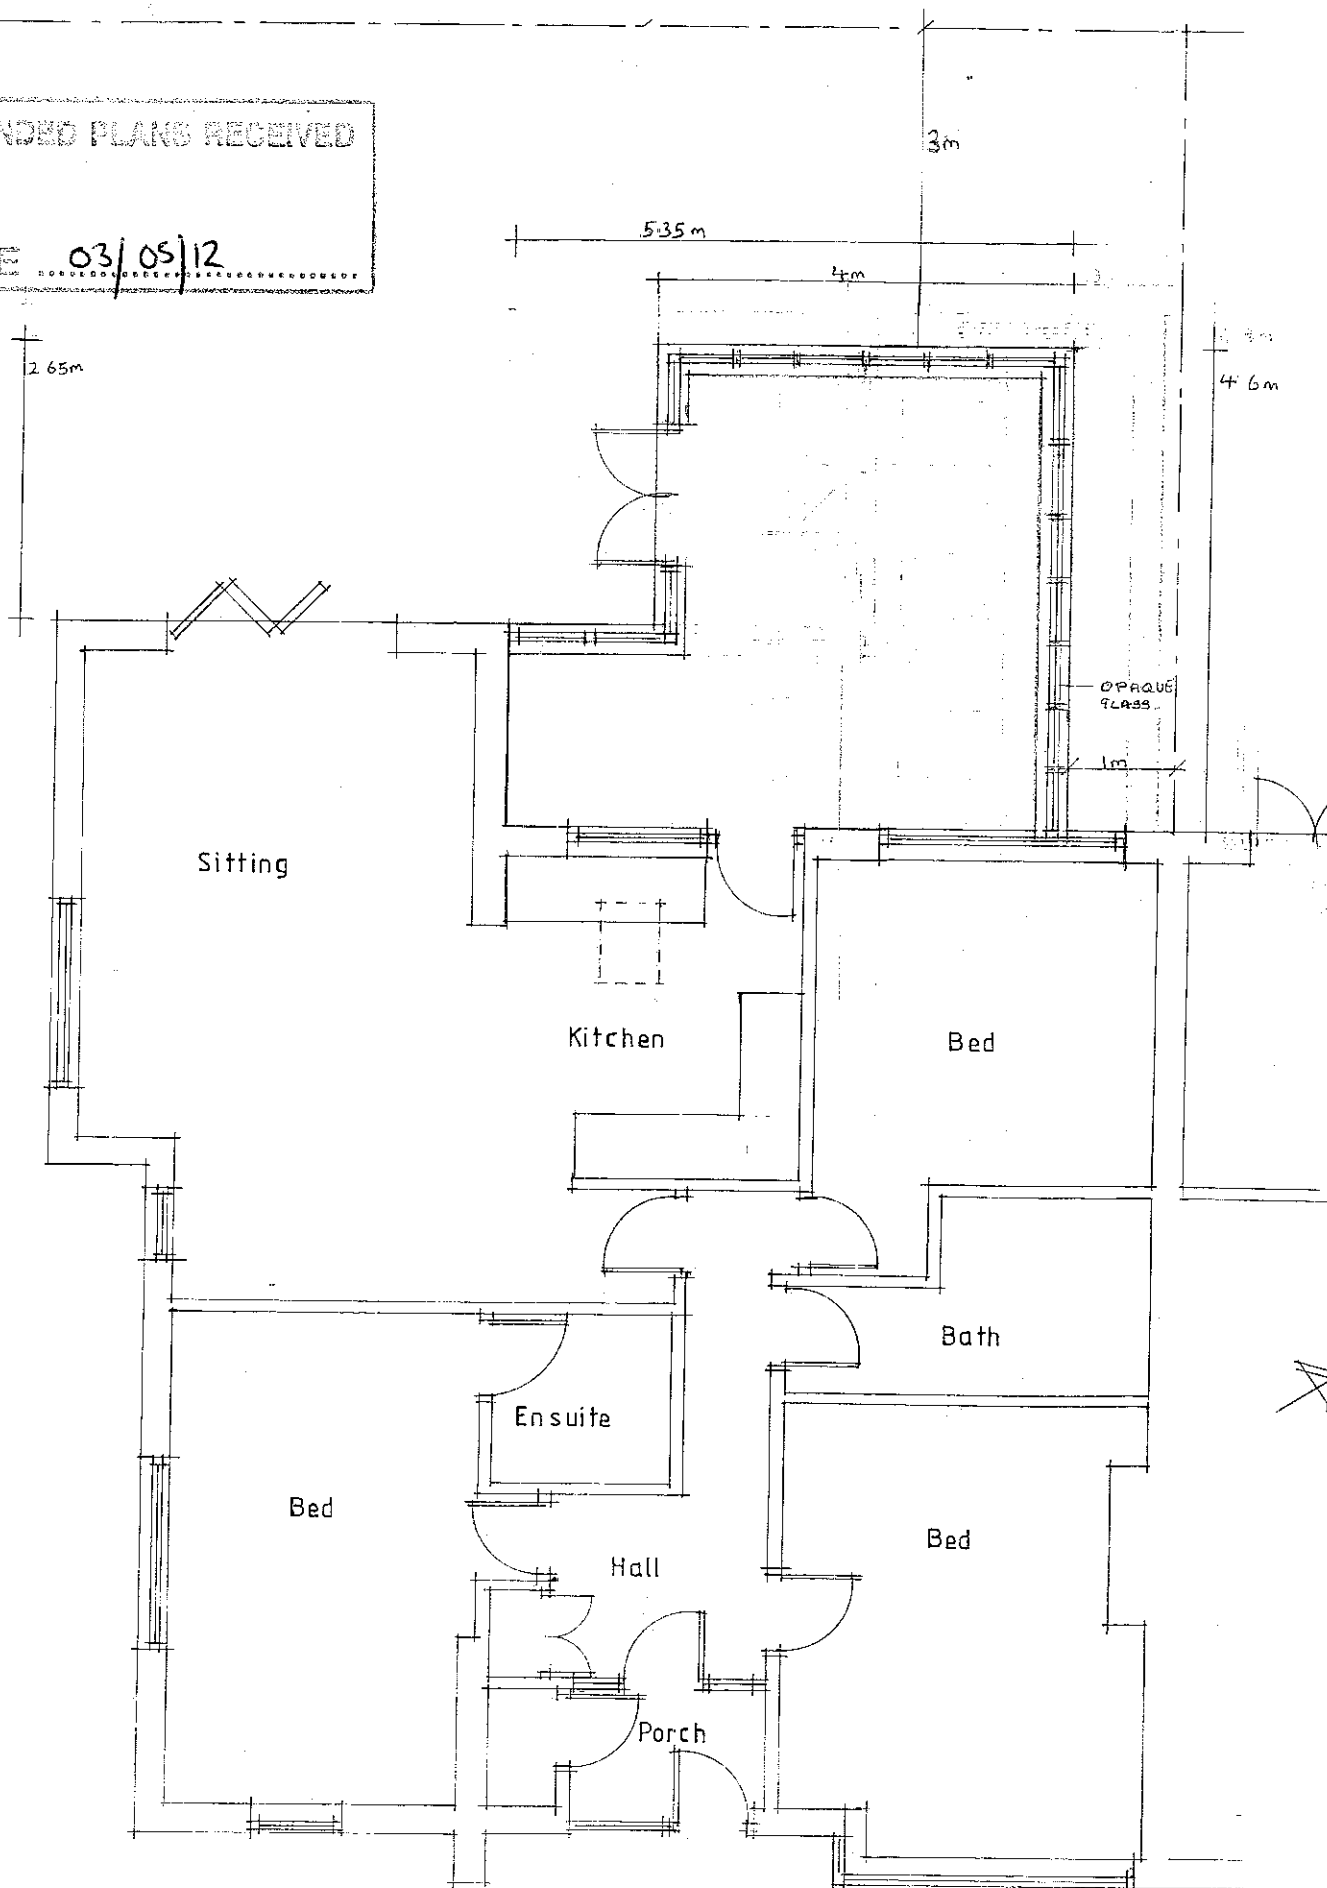


SOUTHWEST ELEVATION

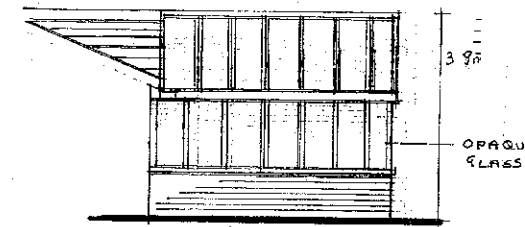

NORTH EAST

9 Abbeyfields

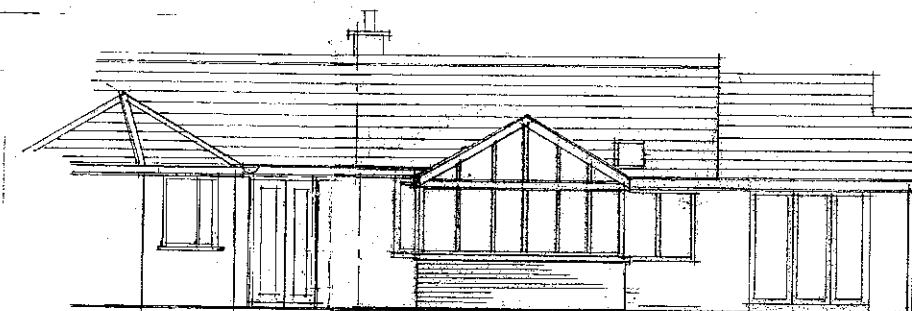

NORTH WEST ELEVATION

C - AMENDED 18.4/12
B - REAR ELEVATION ADDED 2/4/12
A - AMENDED 7/2/12

Client
Mr D HOLLINGRAKE

Job Title
PROPOSED ALTERATIONS TO
7 ABBEYFIELDS
WHALLEY

Drawing Title
PROPOSED PLANS AND ELEVATIONS
AMENDED PLANS RECEIVED

DATE 03/05/12
Scale 1:50 1:100 Date JAN 12 Drawn LKR

spa
ARCHITECTS

SUNDERLAND PEACOCK & ASSOCIATES LTD
HAZELMERE, PIMLICO ROAD, CLITHEROE,
LANCASHIRE, BB7 2AG
T 01200 423178 F 01200 427328
E info@sunderlandpeacock.com
www.sunderlandpeacock.com



4114 - 1-1 of 8c

320120216P