

Langho Football Club Proposed Layout Scale 1:250

Cross Section A-A Scale: 1:50

200 Lux illumination to be provided by Abacus Lighting

ARMORED PLANS RECEIVED

DATE 22/05/12

Maintenance access to be constructed with 6f2 and covered with excavated topsoil to a depth of 100mm. Temporary maintenance gates to be locked at all times during construction

Maintenance access to be cut out of existing profile and constructed with 1:40 fall. 2m before gates is to be flat for easy access to pitch

Section B **Scale: 1:100**

Pedestrian / maintenance gate to be 3.0m wide x 2m tall. Infill panel to be placed above gate. Gates to be locked when MUGA is not in use by Langho FC

Pedestrian access to
 be constructed with
 open textured
 bitmac Protection of
 trees to be BS5837
 and any digging
 under tree canopy
 to be manually dug

2.00m Tarmac Footpath

2.00m Tarmac Footpath

3.00 Maintenance Access

ThorntonContracts

**METCALF DRIVE
ALTHAM INDUSTRIAL ESTATE
ALTHAM
LANCASHIRE BB5 5TU
Tel: 01282 777345
Fax: 01282 777654**

PROJECT	LANGHO FOOTBALL CLUB DEWHURST ROAD, LANGHO, BB6 8AF
---------	--

DRAWING TITLE	LAYOUT PLAN PROPOSED FLOODLIT SYNTHETIC TURF PITCH
---------------	---

DRAWN:	MLS	DATE	16.01.12	SCALE	AS SHOWN
APPROVED	-	DATE	-	FILE NAME	-
DRAWING No: 11336-03-003					REV 1


REVISION	0	16.01.12	REVISION	1	21.05.12	REVISION	D	-	REVISION	E	-	REVISION	F	-	REVISION	G	-	REVISION	H	-	REVISION	J	-	REVISION	K	-	DRAWING STATUS	CONFIDENTIAL	DRAWING TITLE	LAYOUT PLAN PROPOSED FLOODLIT SYNTHETIC TURF PITCH
Issued for Planning-			Recesses added to scheme																						PRELIMINARY	THIS DRAWING IS THE PROPERTY OF THE COMPANY AND IS NOT TO BE REPRODUCED OR USED IN ANY MANNER WITHOUT THE WRITTEN PERMISSION OF THE COMPANY. IT IS TO BE USED FOR THE PURPOSES SPECIFIED IN THE TITLE AND NOT TO BE LOANED, REPRODUCED, COPIED, OR IN ANY MANNER DISCLOSED TO ANY OTHER PERSON OR ORGANIZATION. IT IS TO BE DESTROYED WHEN NO LONGER REQUIRED FOR THE PROJECT. APPROVED - DATE - FILE NAME - DRAWING No. 11336-03-003 REV 1				

320120225P

Langho Football Club
Proposed Fencing **Scale 1:250**

- Key:**
- 2m high security fencing to be installed to perimeter to contractors site To be removed on completion.
 - 3m high ball stop fencing, twin bar with 1.2m high super rebound panel; painted in Ral 6005 (Moss Green)

AMENDED PLANS RECEIVED
 DATE 22/05/12

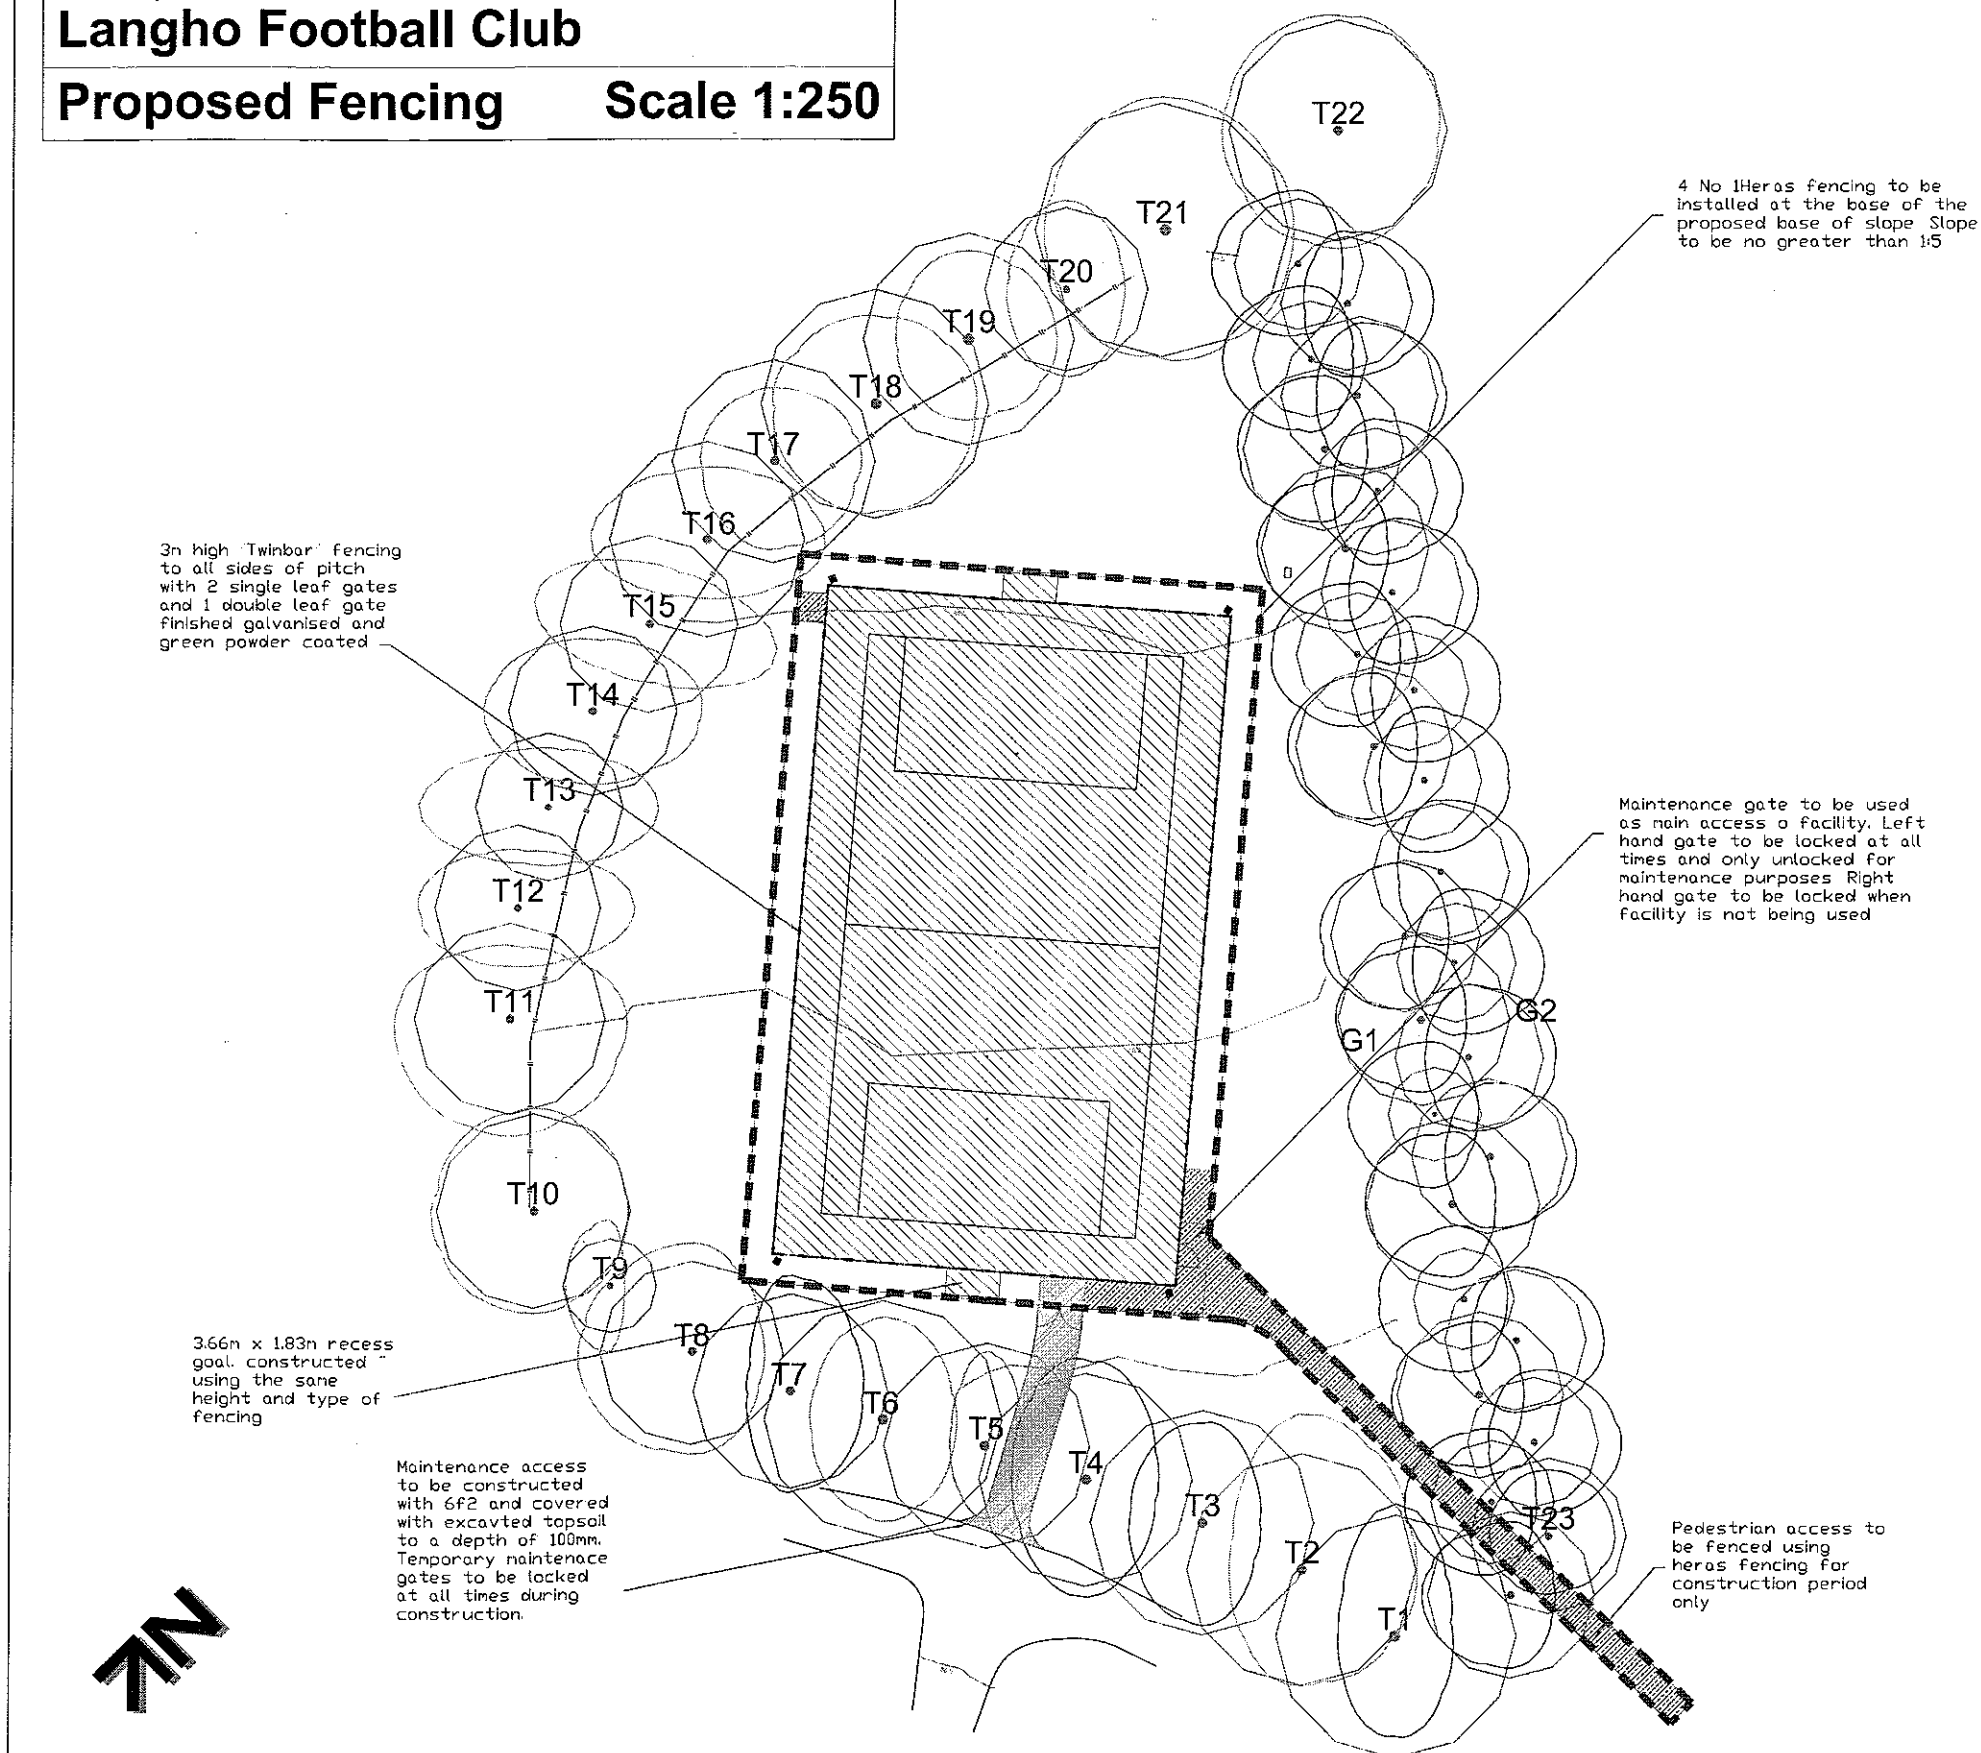

ThorntonContracts

METCALF DRIVE
 ALTHAM INDUSTRIAL ESTATE
 ALTHAM
 LANCASHIRE BB6 5TU
 Tel: 01282 777345
 Fax: 01282 777654

PROJECT
 LANGHO FOOTBALL CLUB
 DEWHURST ROAD, LANGHO, BB6 8AF

DRAWING TITLE
 LAYOUT PLAN
 PROPOSED FLOODLIT SYNTHETIC TURF PITCH


REVISION	0	17.01.12	REVISION	1	21.05.12	REVISION	D	-	REVISION	E	-	REVISION	F	-	REVISION	G	-	REVISION	H	-	REVISION	J	-	REVISION	K	-	DRAWING STATUS	CONFIDENTIAL
		Issued for planning			Recesses added to rear of goal line																						PRELIMINARY	THIS DRAWING IS THE PROPERTY OF THORNTON CONTRACTS LTD. AND IS NOT TO BE REPRODUCED OR USED IN ANY MANNER WITHOUT THE WRITTEN PERMISSION OF THORNTON CONTRACTS LTD. ANY UNAUTHORIZED USE OF THIS DRAWING WILL BE PROSECUTED TO THE FULL EXTENT OF THE LAW.

DRAWING No: 11336-03-004

REV 1

Key:


Proposed Drainage Scale 1:250

 

DATE 22/05/12

Footpath to fall to right hand side of path with a 1:100 fall. A continuous perforated 80mm dia pipe to be install into a french drain system to collect surface water


1. FIELD NO.
 2. DATE - DAY, MONTH & YEAR
 3. TIME - HOURS, MINUTES & SECONDS
 4. LOCATION - LATITUDE, LONGITUDE TO 4 DECIMALS
 5. INTERVIEWER - NAME & ADDRESS
 6. INTERVIEWED - NAME, ADDRESS & PHONE NO.
 7. DATE OF INTERVIEW
 8. TIME OF INTERVIEW
 9. REASON FOR INTERVIEW
 10. INTERVIEWER'S SIGNATURE
 11. INTERVIEWED'S SIGNATURE
 12. DATE OF INTERVIEW
 13. TIME OF INTERVIEW
 14. REASON FOR INTERVIEW
 15. INTERVIEWER'S SIGNATURE
 16. INTERVIEWED'S SIGNATURE
 17. DATE OF INTERVIEW
 18. TIME OF INTERVIEW
 19. REASON FOR INTERVIEW
 20. INTERVIEWER'S SIGNATURE
 21. INTERVIEWED'S SIGNATURE
 22. DATE OF INTERVIEW
 23. TIME OF INTERVIEW
 24. REASON FOR INTERVIEW
 25. INTERVIEWER'S SIGNATURE
 26. INTERVIEWED'S SIGNATURE
 27. DATE OF INTERVIEW
 28. TIME OF INTERVIEW
 29. REASON FOR INTERVIEW
 30. INTERVIEWER'S SIGNATURE
 31. INTERVIEWED'S SIGNATURE
 32. DATE OF INTERVIEW
 33. TIME OF INTERVIEW
 34. REASON FOR INTERVIEW
 35. INTERVIEWER'S SIGNATURE
 36. INTERVIEWED'S SIGNATURE
 37. DATE OF INTERVIEW
 38. TIME OF INTERVIEW
 39. REASON FOR INTERVIEW
 40. INTERVIEWER'S SIGNATURE
 41. INTERVIEWED'S SIGNATURE
 42. DATE OF INTERVIEW
 43. TIME OF INTERVIEW
 44. REASON FOR INTERVIEW
 45. INTERVIEWER'S SIGNATURE
 46. INTERVIEWED'S SIGNATURE
 47. DATE OF INTERVIEW
 48. TIME OF INTERVIEW
 49. REASON FOR INTERVIEW
 50. INTERVIEWER'S SIGNATURE
 51. INTERVIEWED'S SIGNATURE
 52. DATE OF INTERVIEW
 53. TIME OF INTERVIEW
 54. REASON FOR INTERVIEW
 207. DATE OF INTERVIEW
 208. TIME OF INTERVIEW
 209. REASON FOR INTERVIEW</

 

REVISION	0	17.01.12	REVISION	1	21.05.12	REVISION	D	-	REVISION	E	-	REVISION	F	-	REVISION	G	-	REVISION	H	-	REVISION	J	-	REVISION	K	-	DRAWING STATUS	CONFIDENTIAL	DRAWING TITLE			
Issued for planning			Recesses added to back of goal line																								PRELIMINARY			LAYOUT PLAN PROPOSED FLOODLIT SYNTHETIC TURF PITCH		
																								DRAWN: MJS						DATE: 16.01.12	SCALE:	AS SHOWN
																								APPROVED: -						DATE: -	FILE NAME: -	
																								DRAWING No:						11336-03-005	REV	1

Proposed Lighting Scale 1:250

320120225P Key:

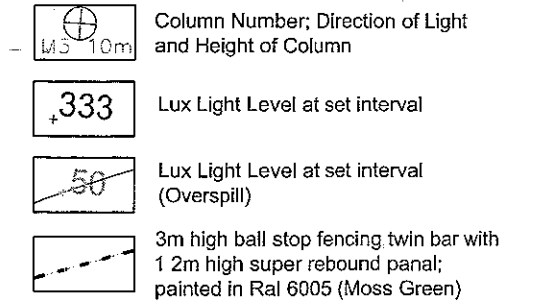

4 x 10m MASTS (M1-M4)
M1-M4 1 x AL5779/2KW/MH-TS2000W/XL

2KW MH-TS2000W/XL/K12 (240 000 INITIAL Lm)

Emave = 309 LUX

Emave = 238 LUX


Emin/Eave = 0.69

CONTOURS 2,5,10,25,50 LUX

SPOT LAMP REPLACEMENT UNDERTAKEN

RECEIVED

DATE 22/05/12

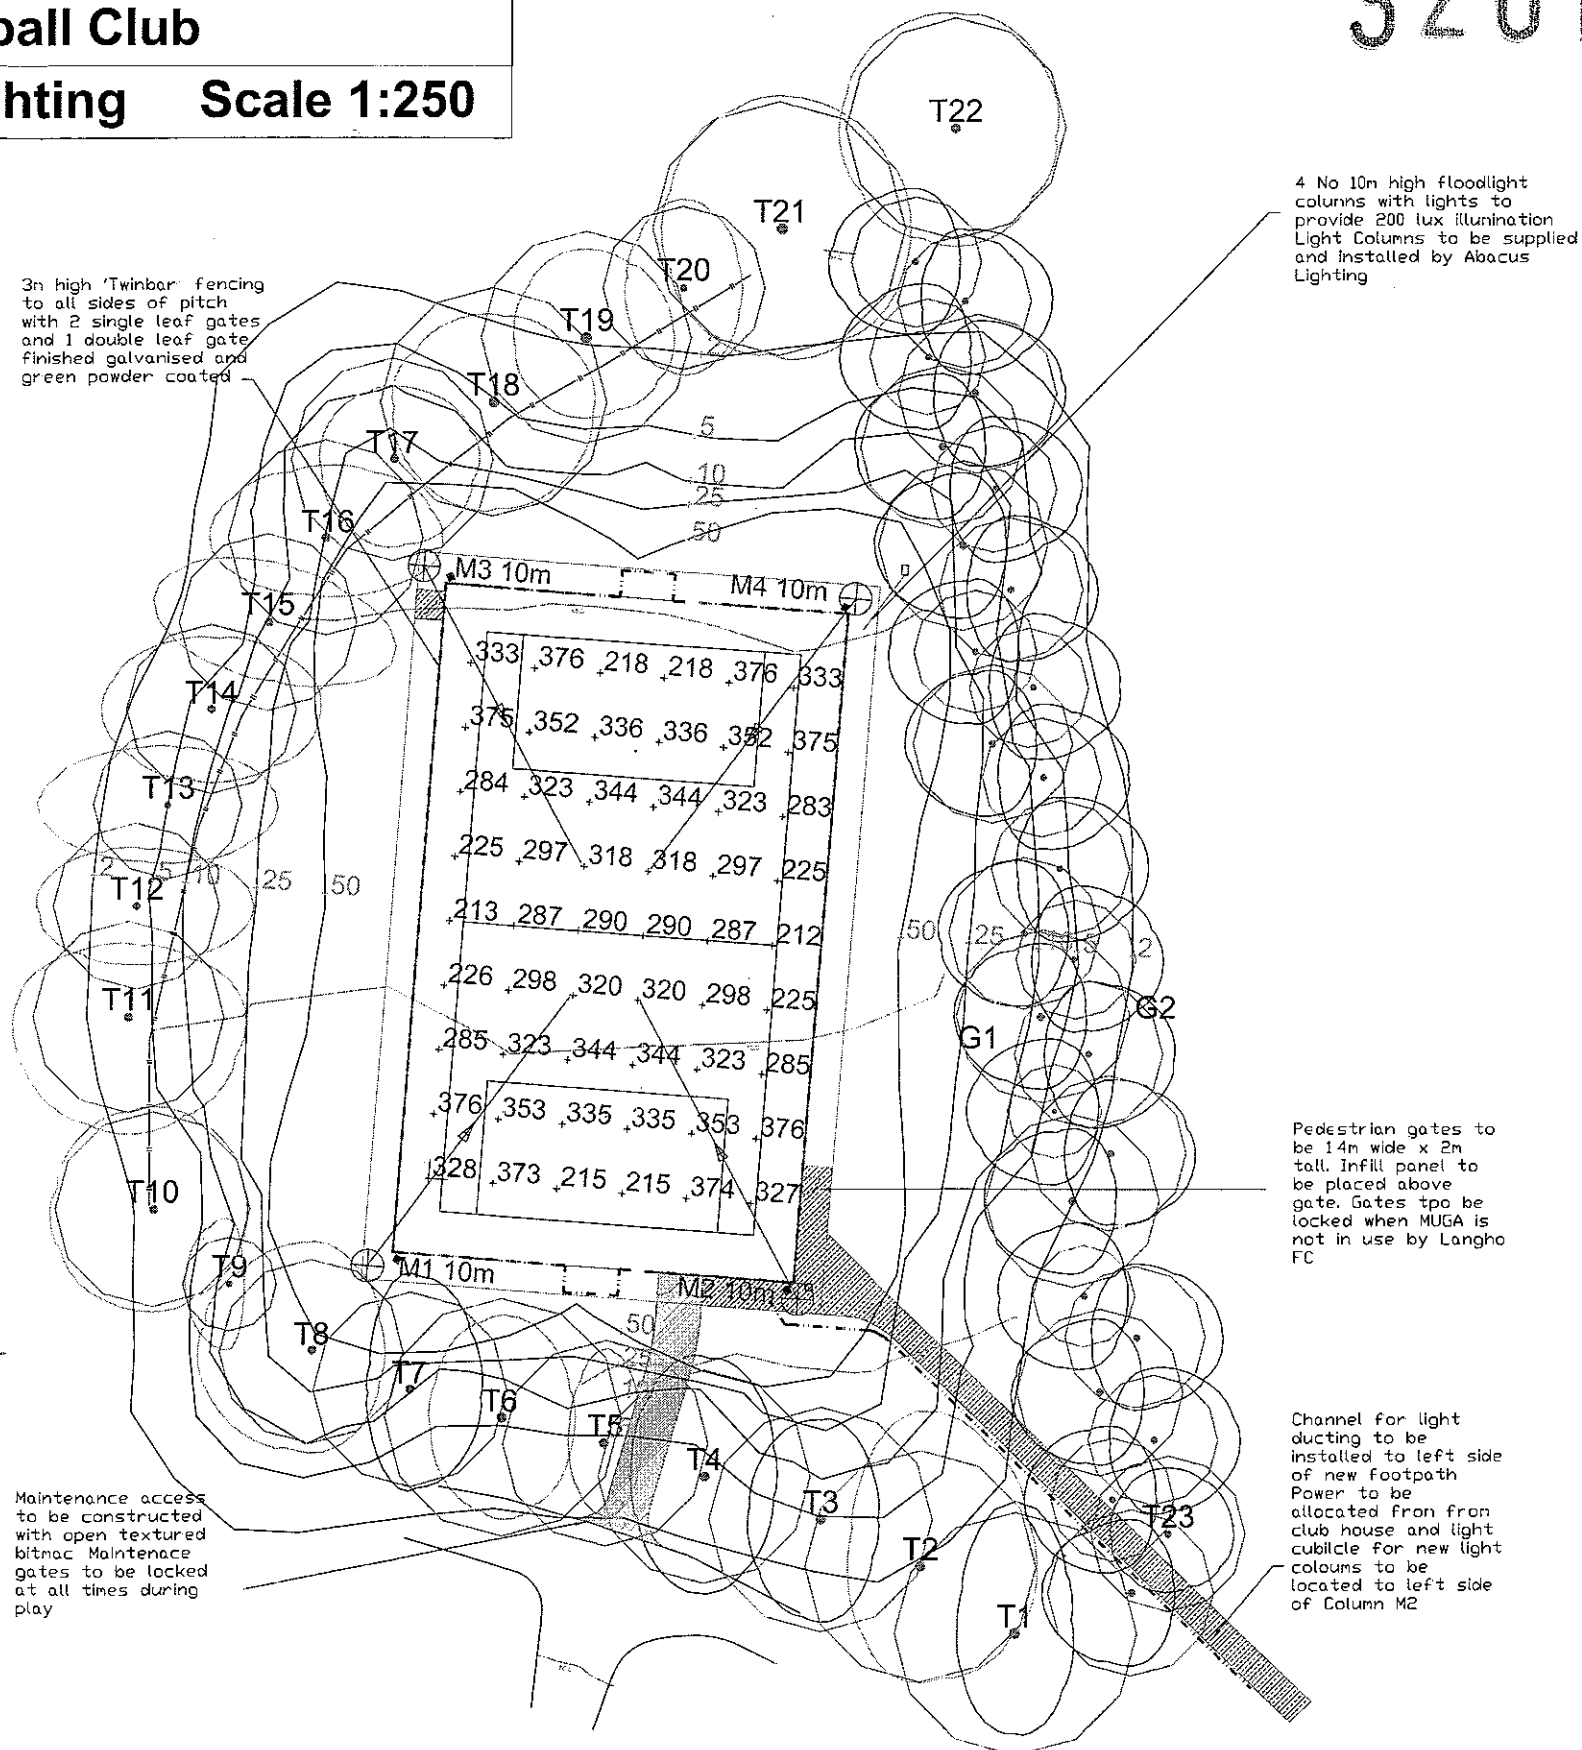

Maintenance access
to be constructed
with open textured
bitmac Maintenance
gates to be locked
at all times during
play

Pedestrian gates to be 14m wide x 2m tall. Infill panel to be placed above gate. Gates to be locked when MUGA is not in use by Langho FC

Channel for light ducting to be installed to left side of new footpath
Power to be allocated from club house and light cubicle for new light columns to be located to left side of Column M2



ThorntonContracts

**METCALF DRIVE
ALTHAM INDUSTRIAL ESTATE
ALTHAM
LANCASHIRE BB5 5TU
Tel: 01282 777345
Fax: 01282 777654**

PROJECT
LANGHO FOOTBALL CLUB
DEWHURST ROAD, LANGHO, BB6 8AF

DRAWING TITLE	LAYOUT PLAN PROPOSED FLOODLIT SYNTHETIC TURF PITCH
---------------	---

DRAWN:	MLS	DATE	16.01.12	SCALE	AS SHOWN
APPROVED	-	DATE	-	FILE NAME	-
DRAWING No					REV
11336-03-006					1


REVISION 0 17.01.12		REVISION 1 21.05.12		REVISION D -		REVISION E -		REVISION F -		REVISION G -		REVISION H -		REVISION J -		REVISION K -		DRAWING STATUS		CONFIDENTIAL		DRAWING TITLE	
Issued for planning		Recesses added to back of goal line																PRELIMINARY		LAYOUT PLAN PROPOSED FLOODLIT SYNTHETIC TURF PITCH			
																				DRAWN: M.L.S. DATE: 16.01.12 SCALE: AS SHOWN			
																				APPROVED: - DATE: - FILE NAME: -			
																				DRAWING No: 11336-03-006		REV 1	

320120225P


AMENDED PLANS RECEIVED

DATE 22/05/12


Notes:
All work is to be carried out to the latest current British standards. Codes of practice and recognised working practices.
All work and materials should comply with health and safety legislation.
All dimensions are in millimetres unless explicitly shown otherwise.
The contractor must check and verify all dimensions on work progress and notify GHA of any discrepancies.
Do not scale off the drawings, if in doubt ask.

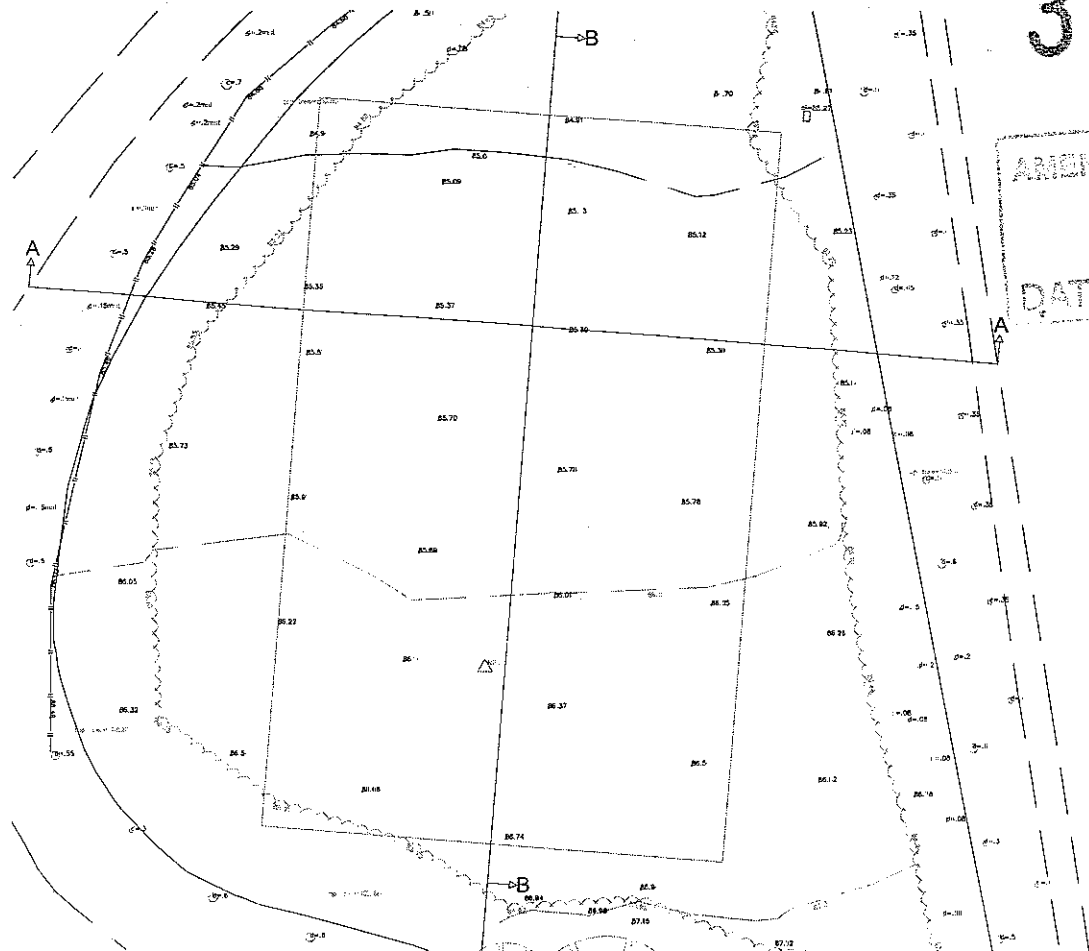


Topographical Survey 1:250

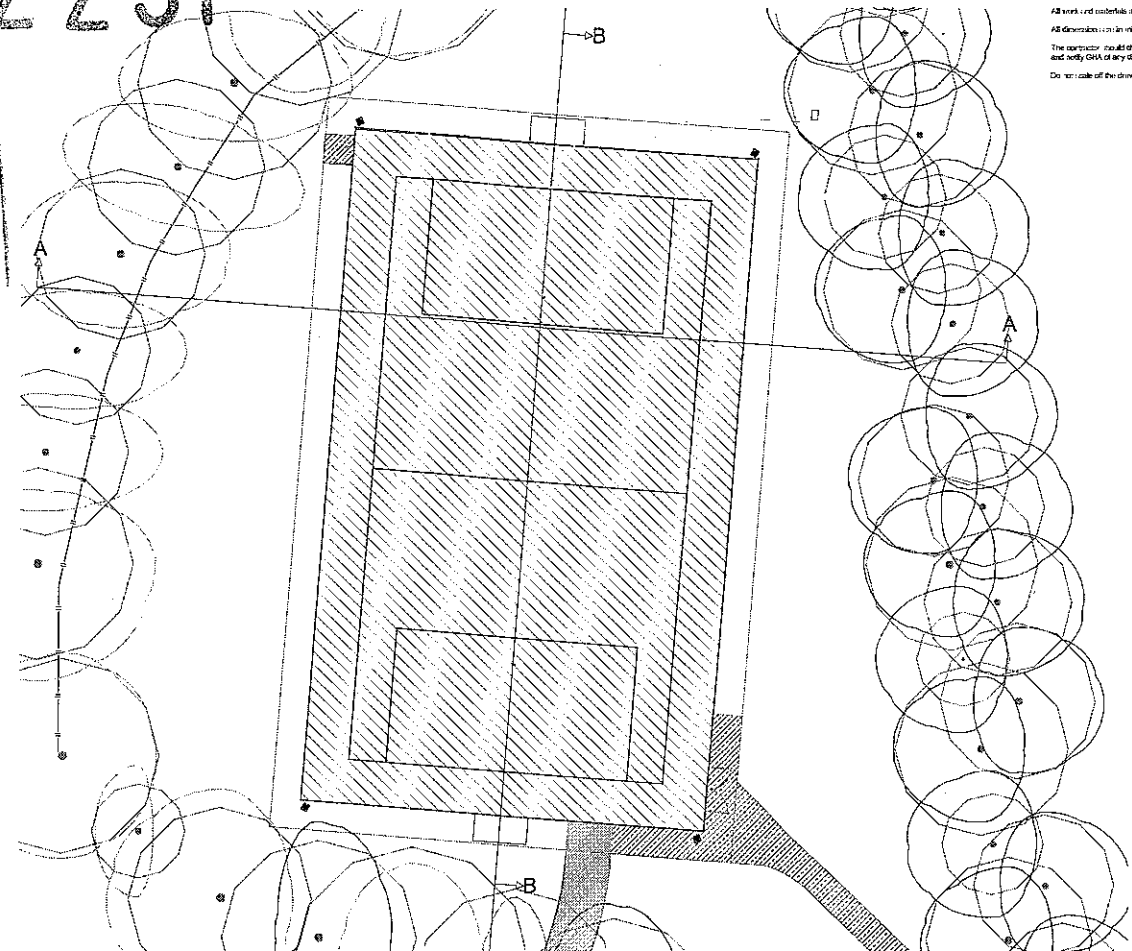

Proposed Site Plan 1:250

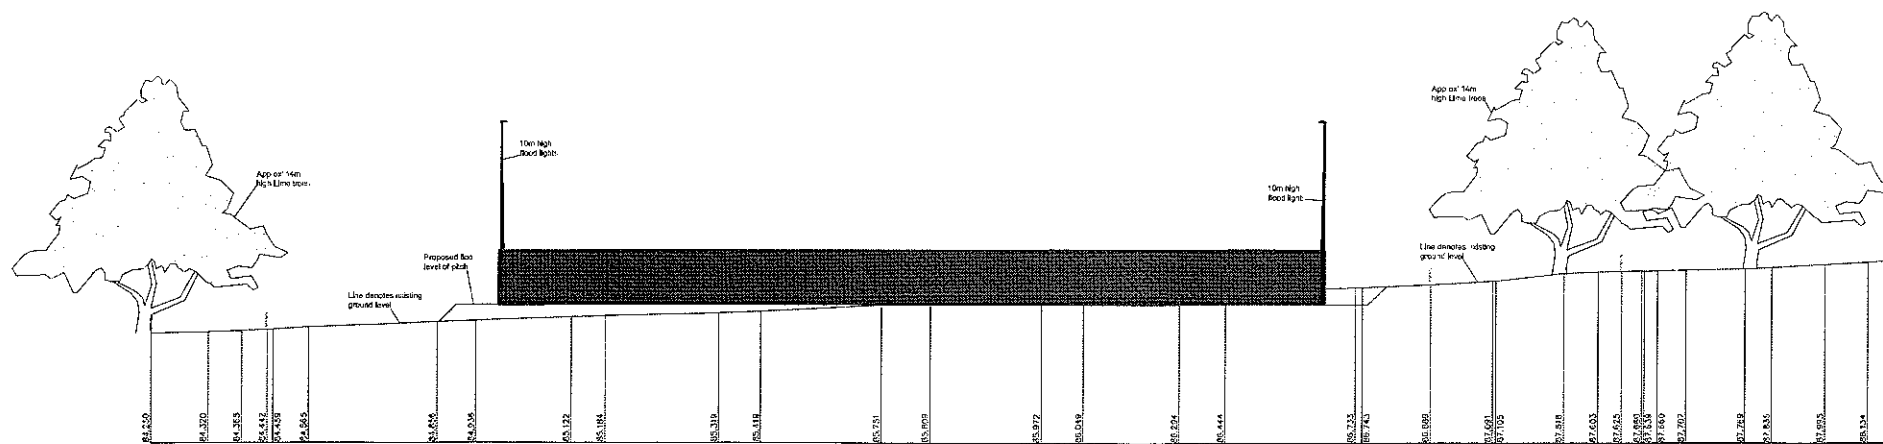

Proposed Cross Section B-B 1:100

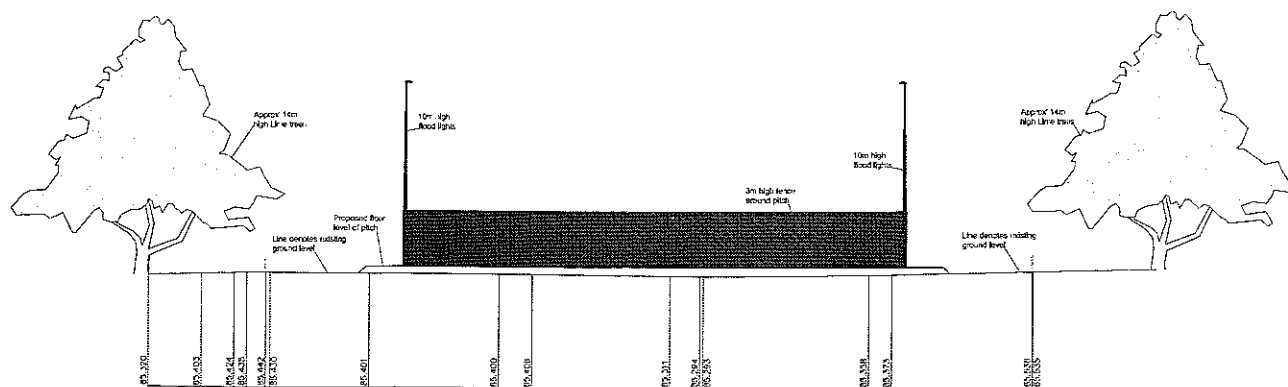

Proposed Cross Section A-A 1:200



Chartered Surveyors
6-8 Church Street
Cibworth
Leicestershire BB7 2DG
T: 01200 442301
F: 01200 442316
Email: info@ghaonline.co.uk

Project (No: 505/1255)
Proposed football pitch at
Langho Football Sport & Country Club
Dewhurst Road
Langho
BB6 8AF

Title: Proposed planning drawings - cross sections,
site plan

Drawing No: 505/1255/02 Drawn: AJM

Client: Langho Football Club

Date: 03.05.12 Scale: 1:200/250
@ A1

Amendments