


Front Elevation




Side Elevation

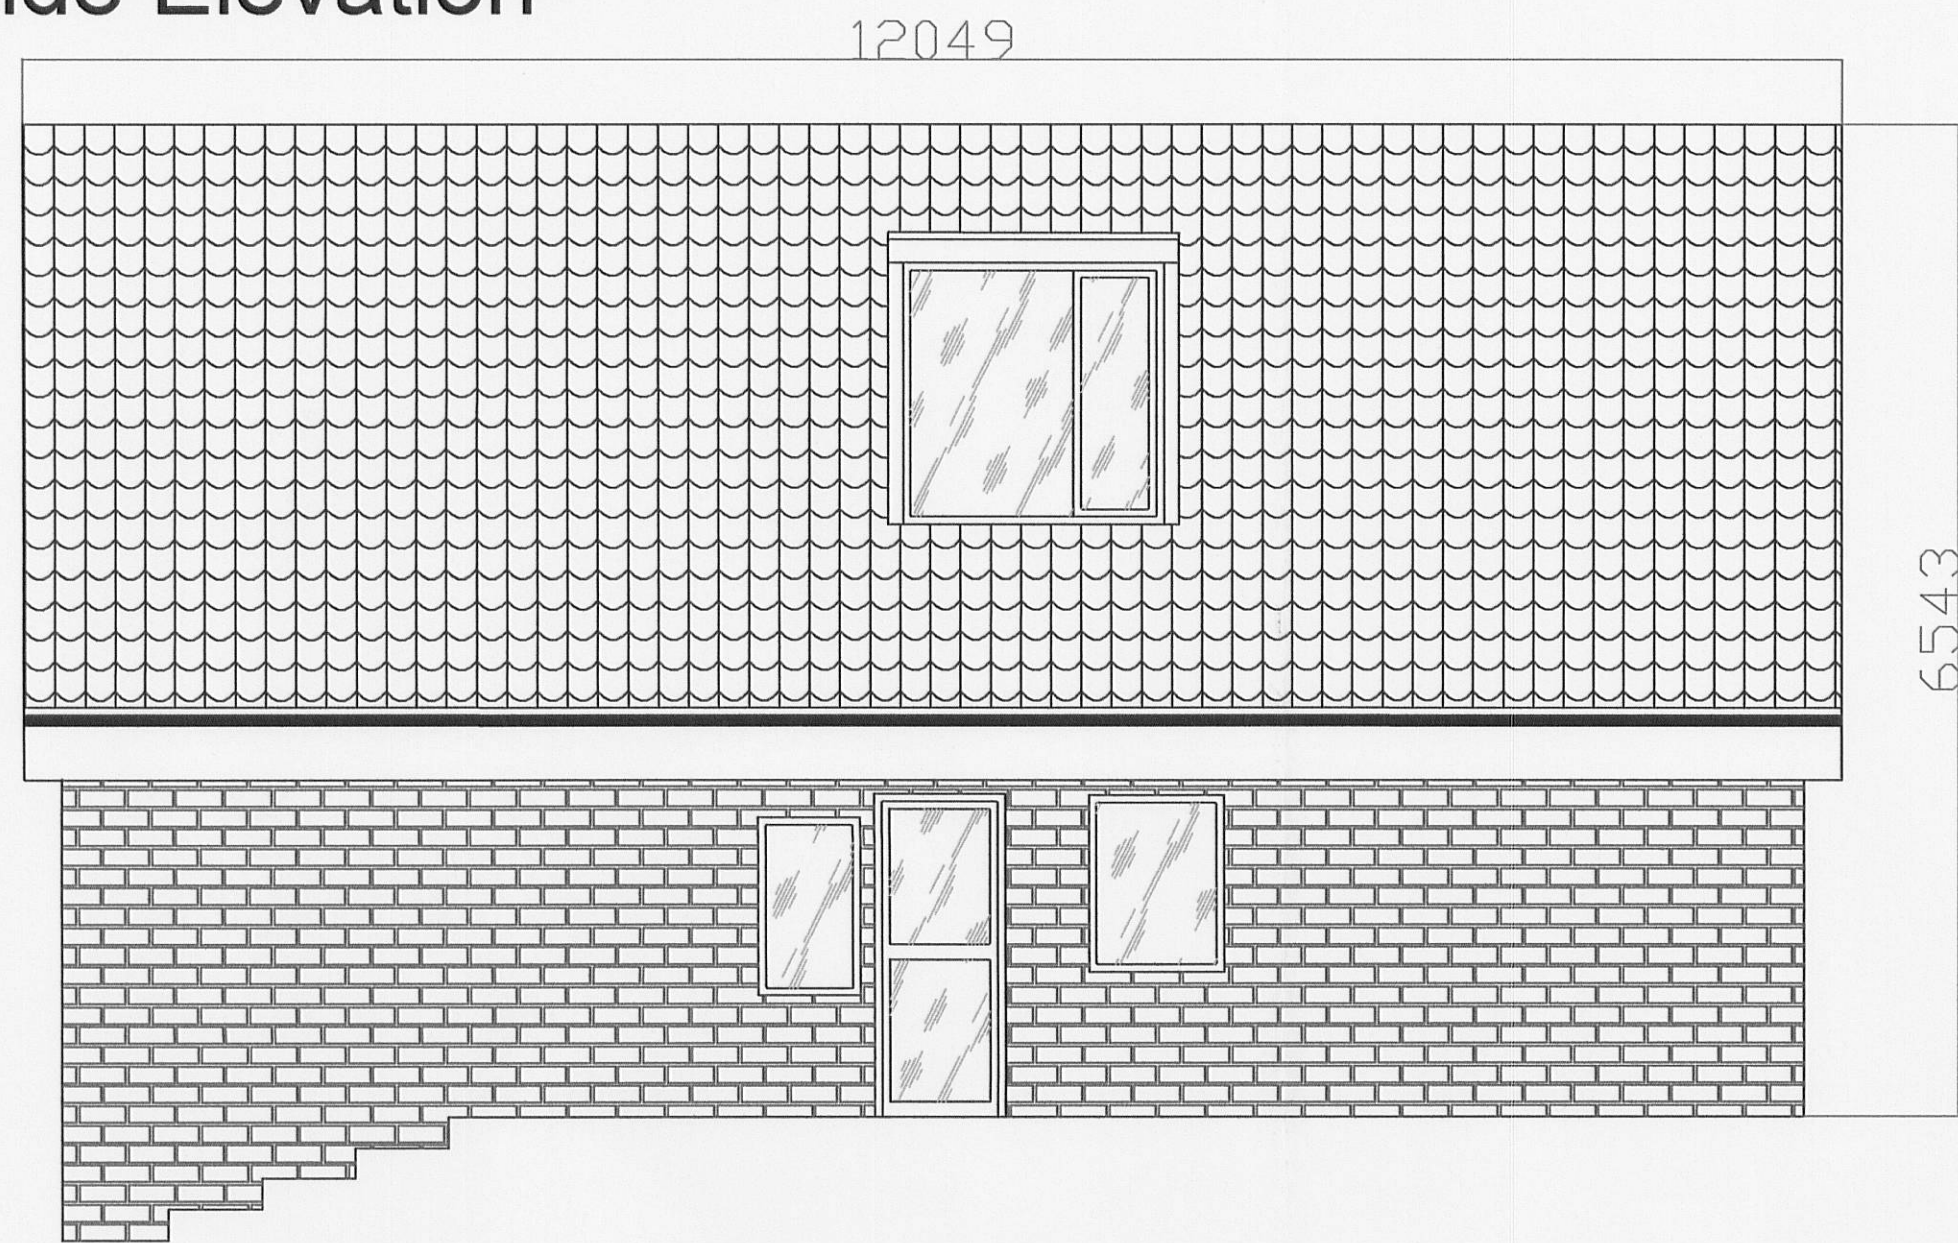

Rear Elevation



Side Elevation

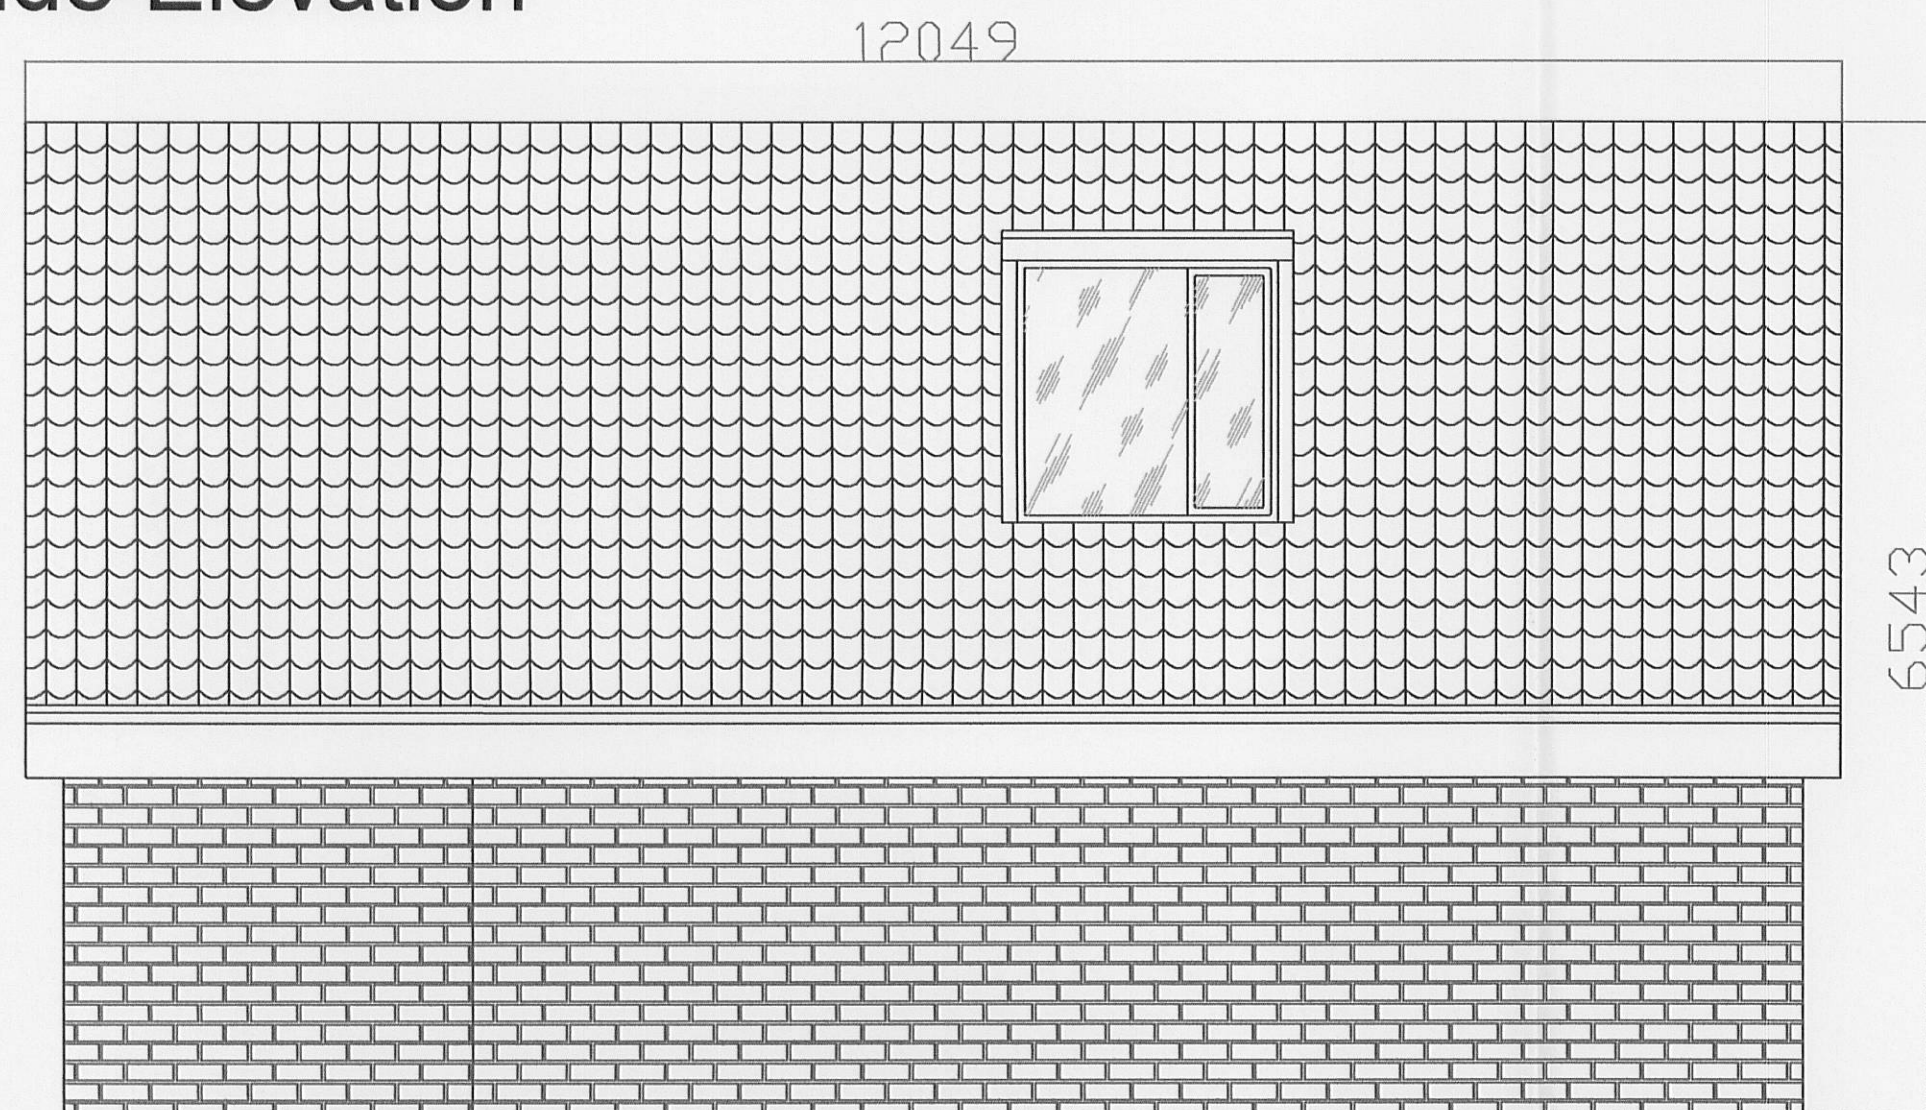

320120242P

Description	Rev
AJH ASSOCIATES Chartered Building Surveyors	
22 Dunsford Court, Purton, Bath Road, Gloucester, G11 7JG	
Tel: 01202 420077 Fax: 01202 420078 e-mail: info@ajh-associates.co.uk www.ajh-associates.co.uk	
Client	Scale
MR & MRS ROBERTS	1:50
Project	Date
12 NOWELL GROVE ROAD READ	04/11/11
Drawn by	Checked
TH	TH
No. 2835/102	
DO NOT SCALE THIS DRAWING. CHECK ALL DIMENSIONS ON SITE.	
THIS DRAWING IS PROTECTED BY COPYRIGHT. IT MAY NOT BE REPRODUCED IN ANY FORM OR BY ANY MEANS FOR ANY PURPOSE, WITHOUT OBTAINING PRIOR WRITTEN PERMISSION FROM AJH ASSOCIATES	