



amended 26/3/12

3/2012/0242

Front Elevation

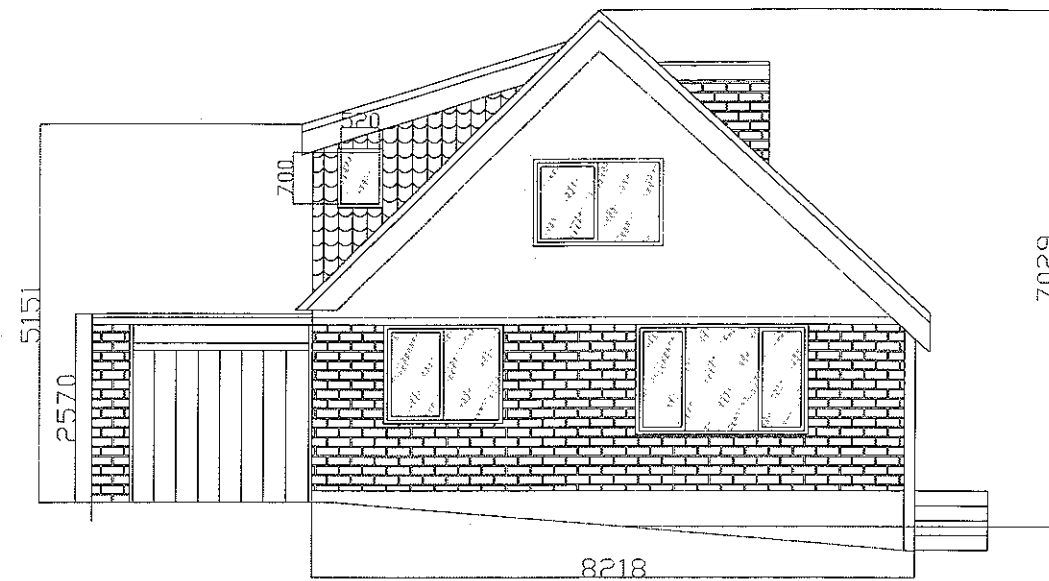


Side Elevation

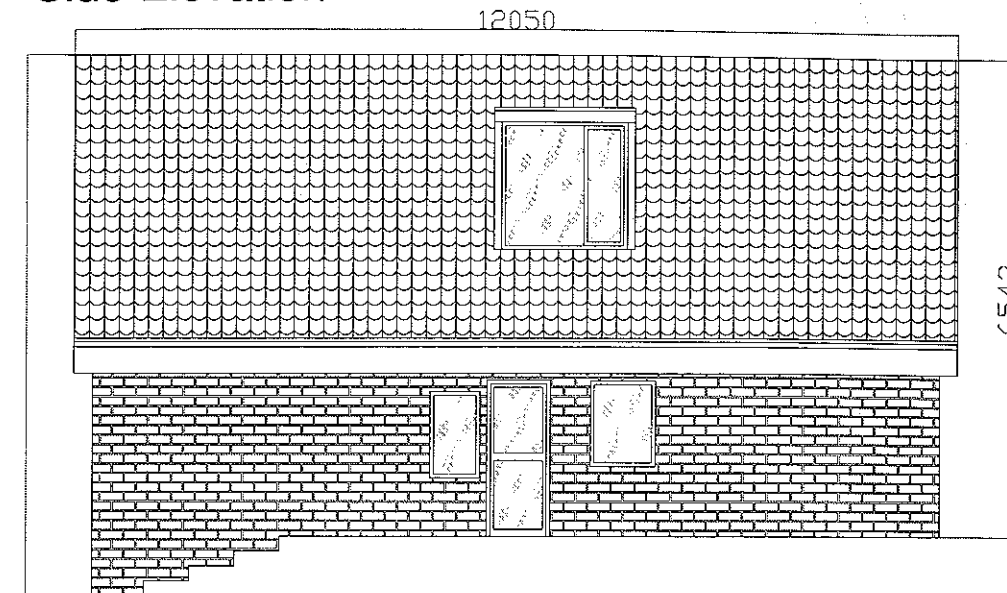

Rear Elevation




Side Elevation

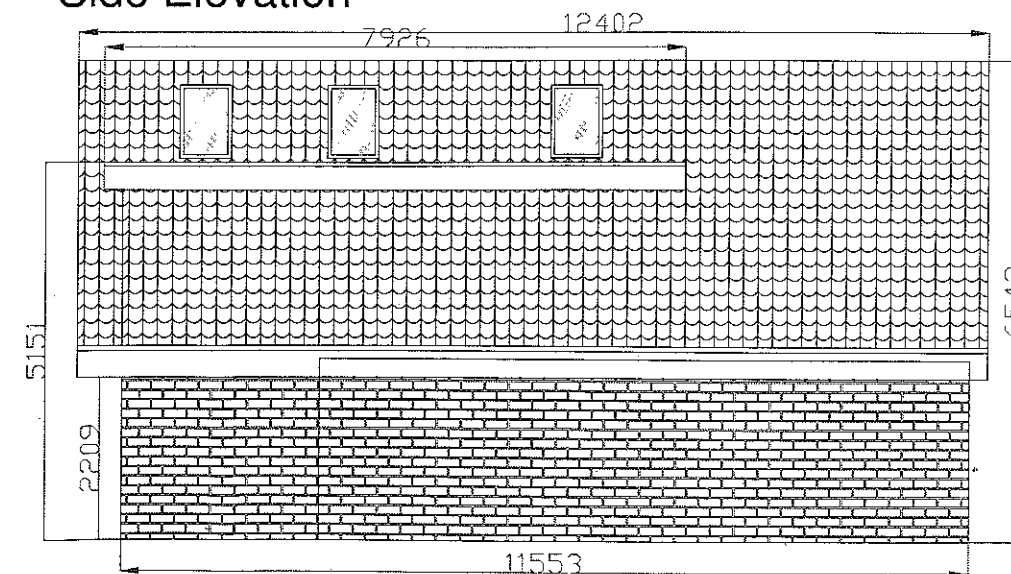

Revision to windows		E by JT	
Description		Ref	
AJH ASSOCIATES Chartered Building Surveyors			
10, BROADLAND COURT POOL VALLEY ROAD CHICHESTER SUSSEX PO18 1BB		Tel: 01243 620077 Fax: 01243 620088 e-mail: info@ajh-associates.co.uk www.ajh-associates.co.uk	
Client	MR & MRS ROBERTS	Scale	1:50
Project	10 BROADLAND COURT RD-0	Date	06/11/11
Drawn	READ	By	JT
Description	PROPOSED ELEVATIONS	Checked	TH
Do not scale this drawing. Check all dimensions on site.		Rev	26/3/2012
THIS DRAWING IS PREPARED BY COPYRIGHT. IT MAY NOT BE REPRODUCED OR TRANSMITTED IN ANY FORM OR BY ANY MEANS FOR ANY PURPOSE, WITHOUT GIVING PRIOR WRITTEN PERMISSION FROM AJH ASSOCIATES			

Section

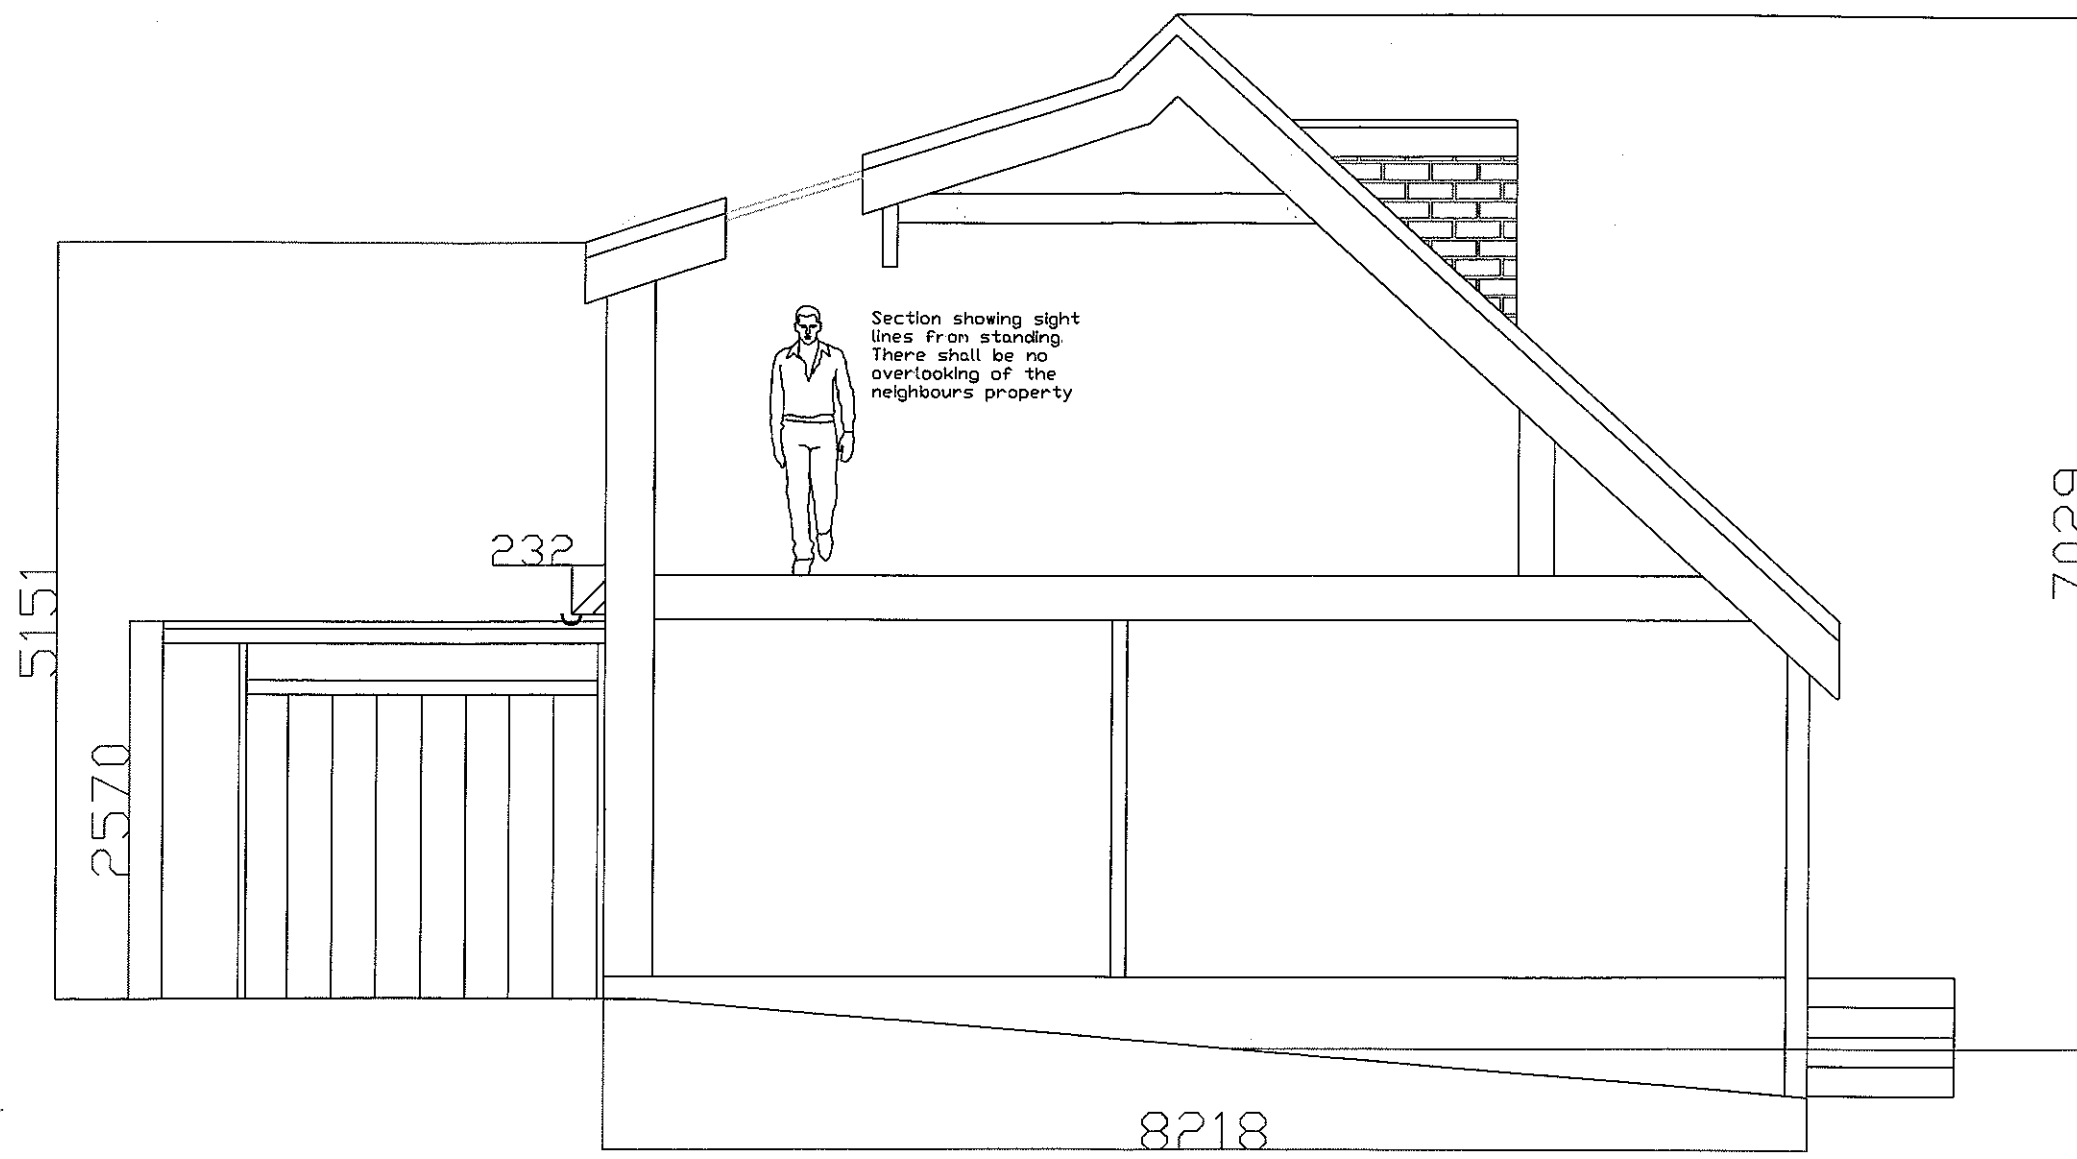

SECTION WITH VELUX		E by JT	
Description		Rev	
AJH ASSOCIATES Chartered Building Surveyors			
21 Dunsfield Court, Preston Park Road, Colchester Suffolk CO1 1QS		Tel: 01206 439097 Fax: 01206 439098 e-mail: info@ajh-associates.co.uk www.ajh-associates.co.uk	
Client MR & MRS ROBERTS		Scale 1:50	
Project 12 NOWELL GROVE ROAD READ		Date 04/11/11	
Description PROPOSED SECTION		By JT	
		Checked TH	
		No. 2835/203	
DO NOT SCALE THIS DRAWING. CHECK ALL DIMENSIONS ON SITE			
THIS DRAWING IS PROTECTED BY COPYRIGHT. IT MAY NOT BE REPRODUCED IN ANY FORM OR BY ANY MEANS FOR ANY PURPOSE, WITHOUT OBTAINING PRIOR WRITTEN PERMISSION FROM AJH ASSOCIATES			