


320120245P

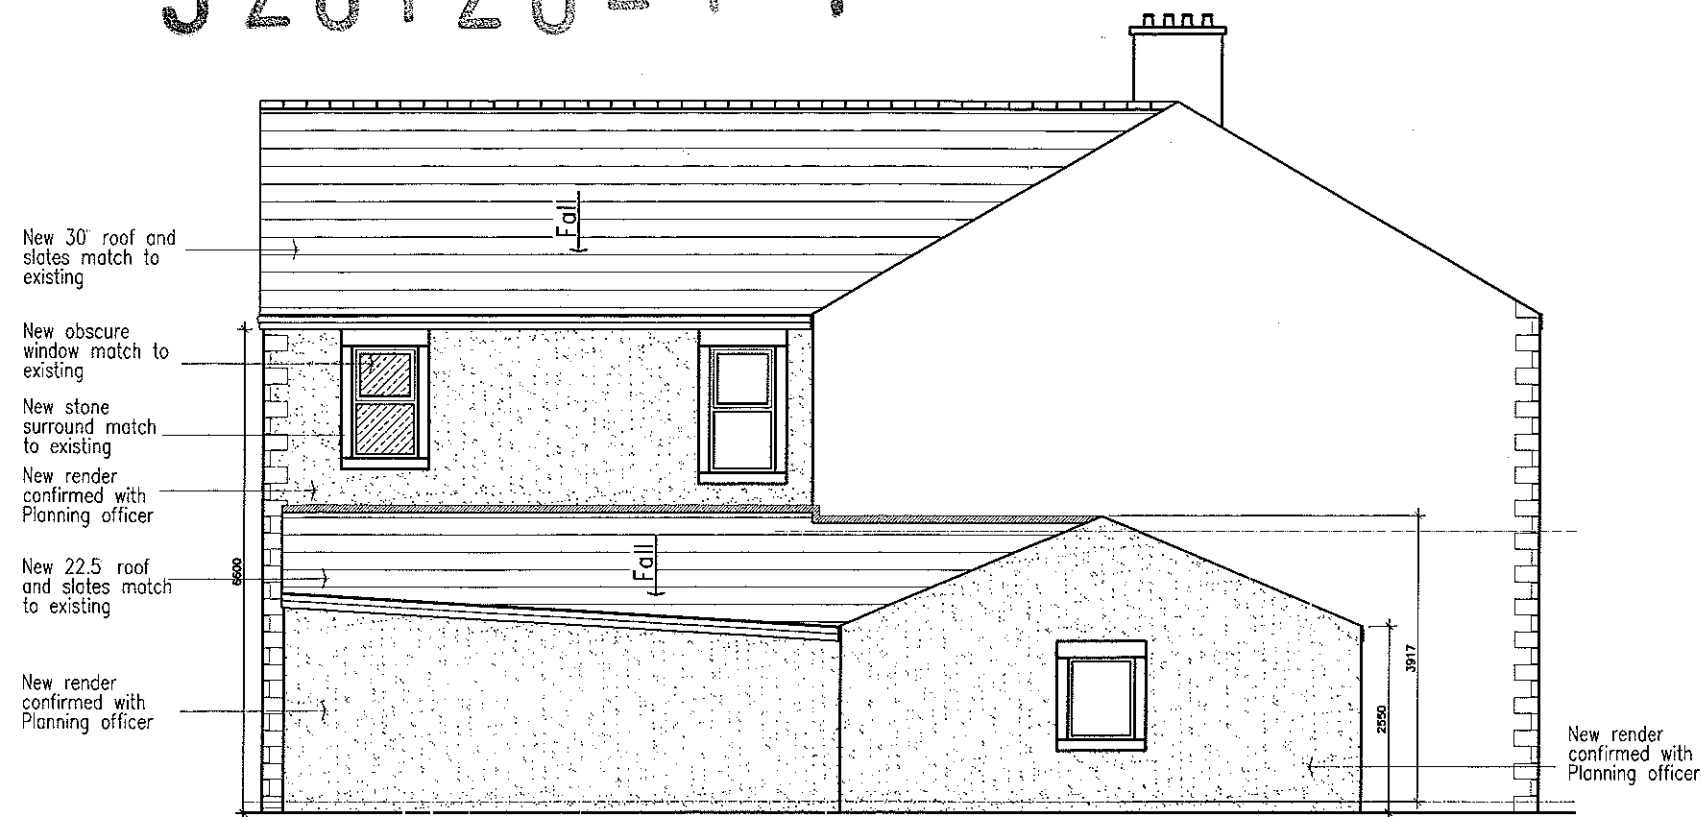

**PROPOSED SOUTH ELEVATION**



**PROPOSED BLOCK PLAN**



**PROPOSED EAST ELEVATION**

|       |                        |            |
|-------|------------------------|------------|
| Rev-D | Ridge height increased | 12-03-2011 |
| Rev-C | Elevations amended     | 24-02-2011 |
| Rev-B | Scheme revised         | 13-01-2011 |
| Rev-A | Dimension added        | 24-10-2011 |

**M M**

ARCHITECTURAL SERVICES

Project  
1 & 1A, Whittingham Road  
Longridge  
Preston

Drg Title  
Proposed Elevations

158, York Avenue Preston, PR2 8BE  
TEL : 07711365724  
Email : moin221@hotmail.com

Drg No.  
1124/SK/02

Rev.  
D

1. Figure dimensions to be followed in preference to notes  
2. All dimensions to be checked on site  
3. This drawing remains the copyright of M.M. Services and may not be copied without prior consent.

Drawn By  
M.M.

Scale 1:100

Date  
Aug 11