




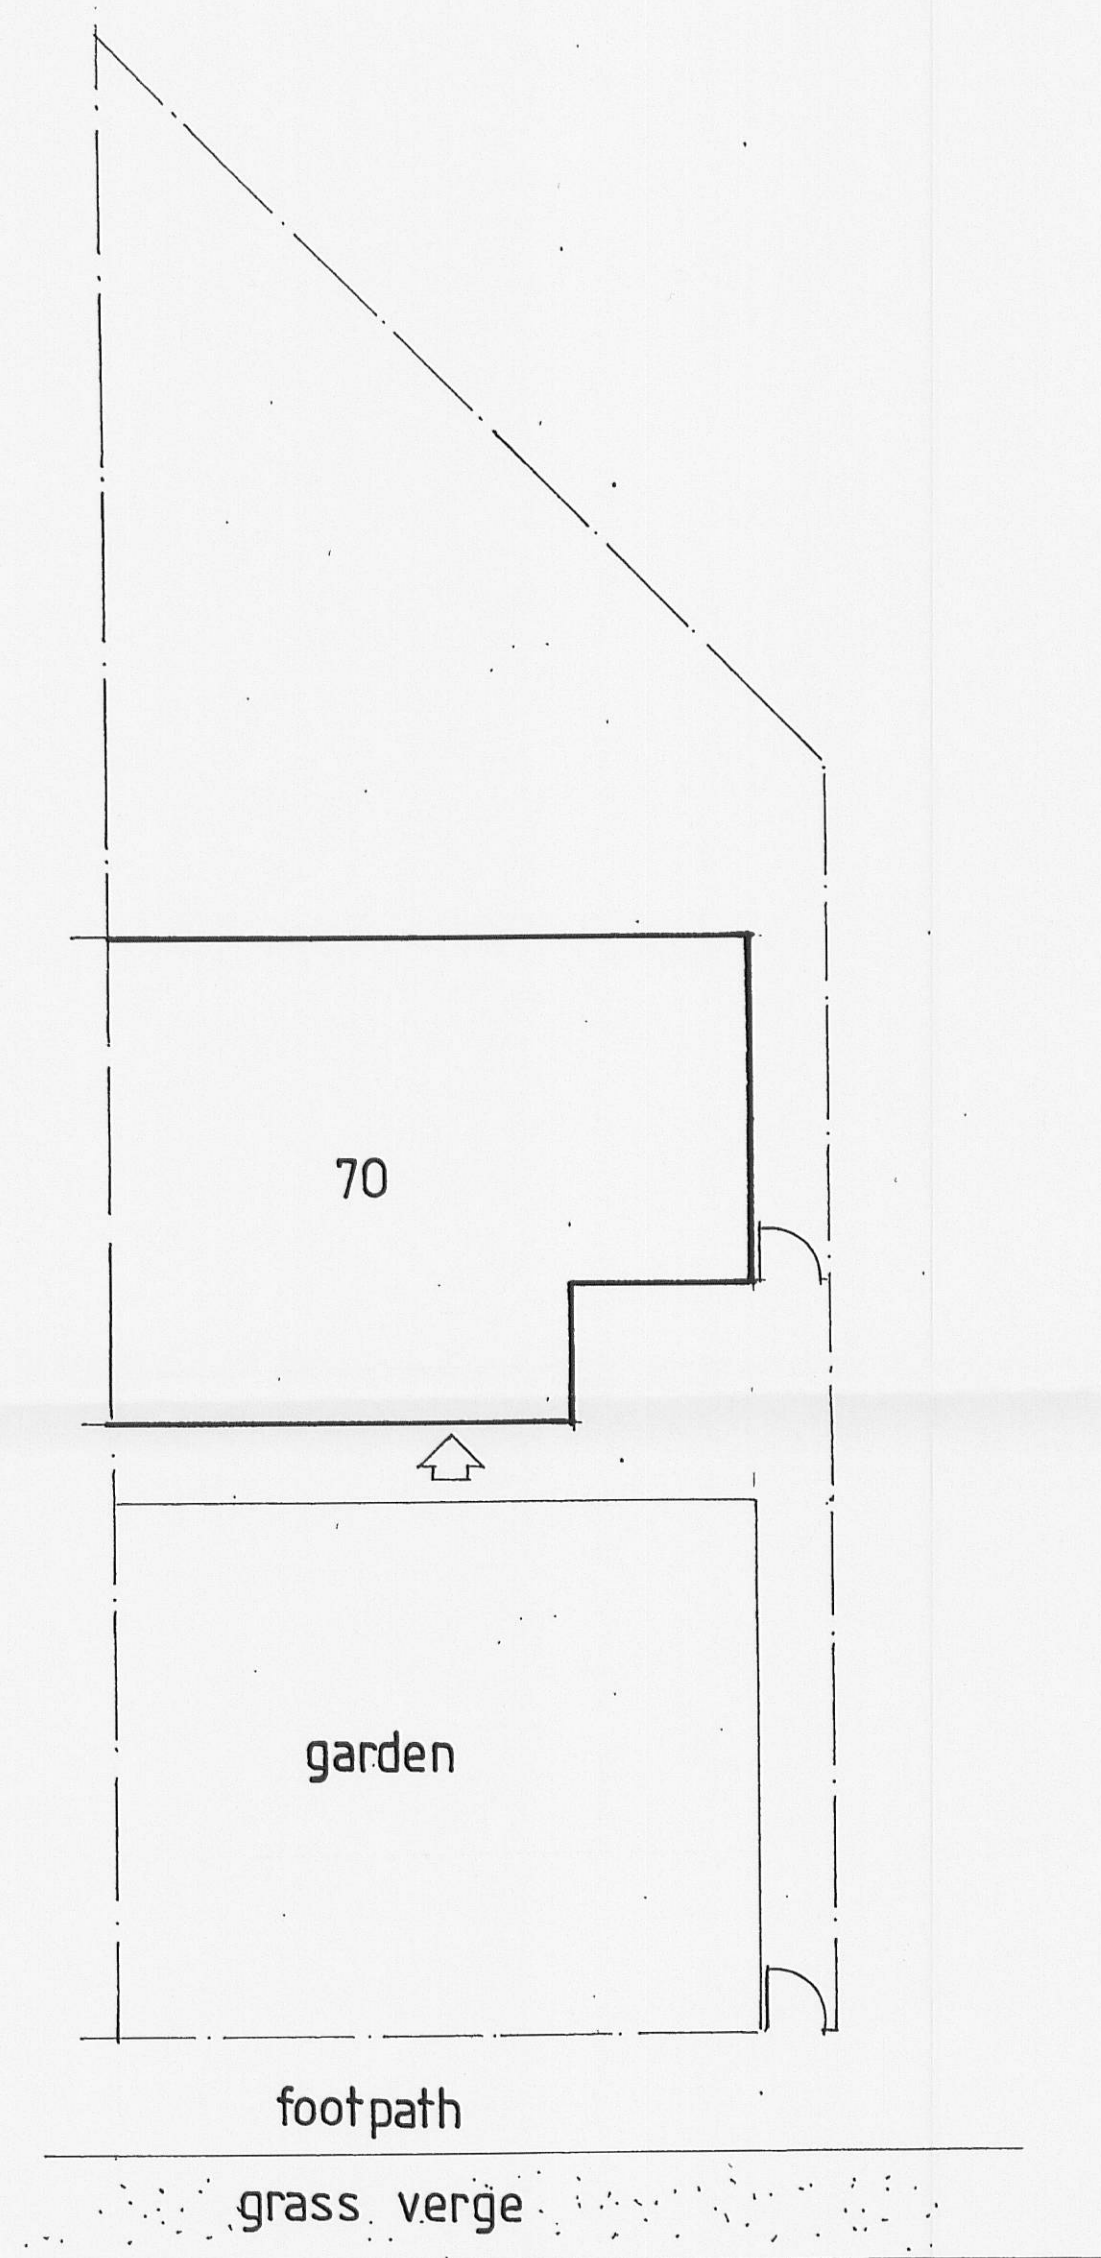

EXISTING SITE PLAN

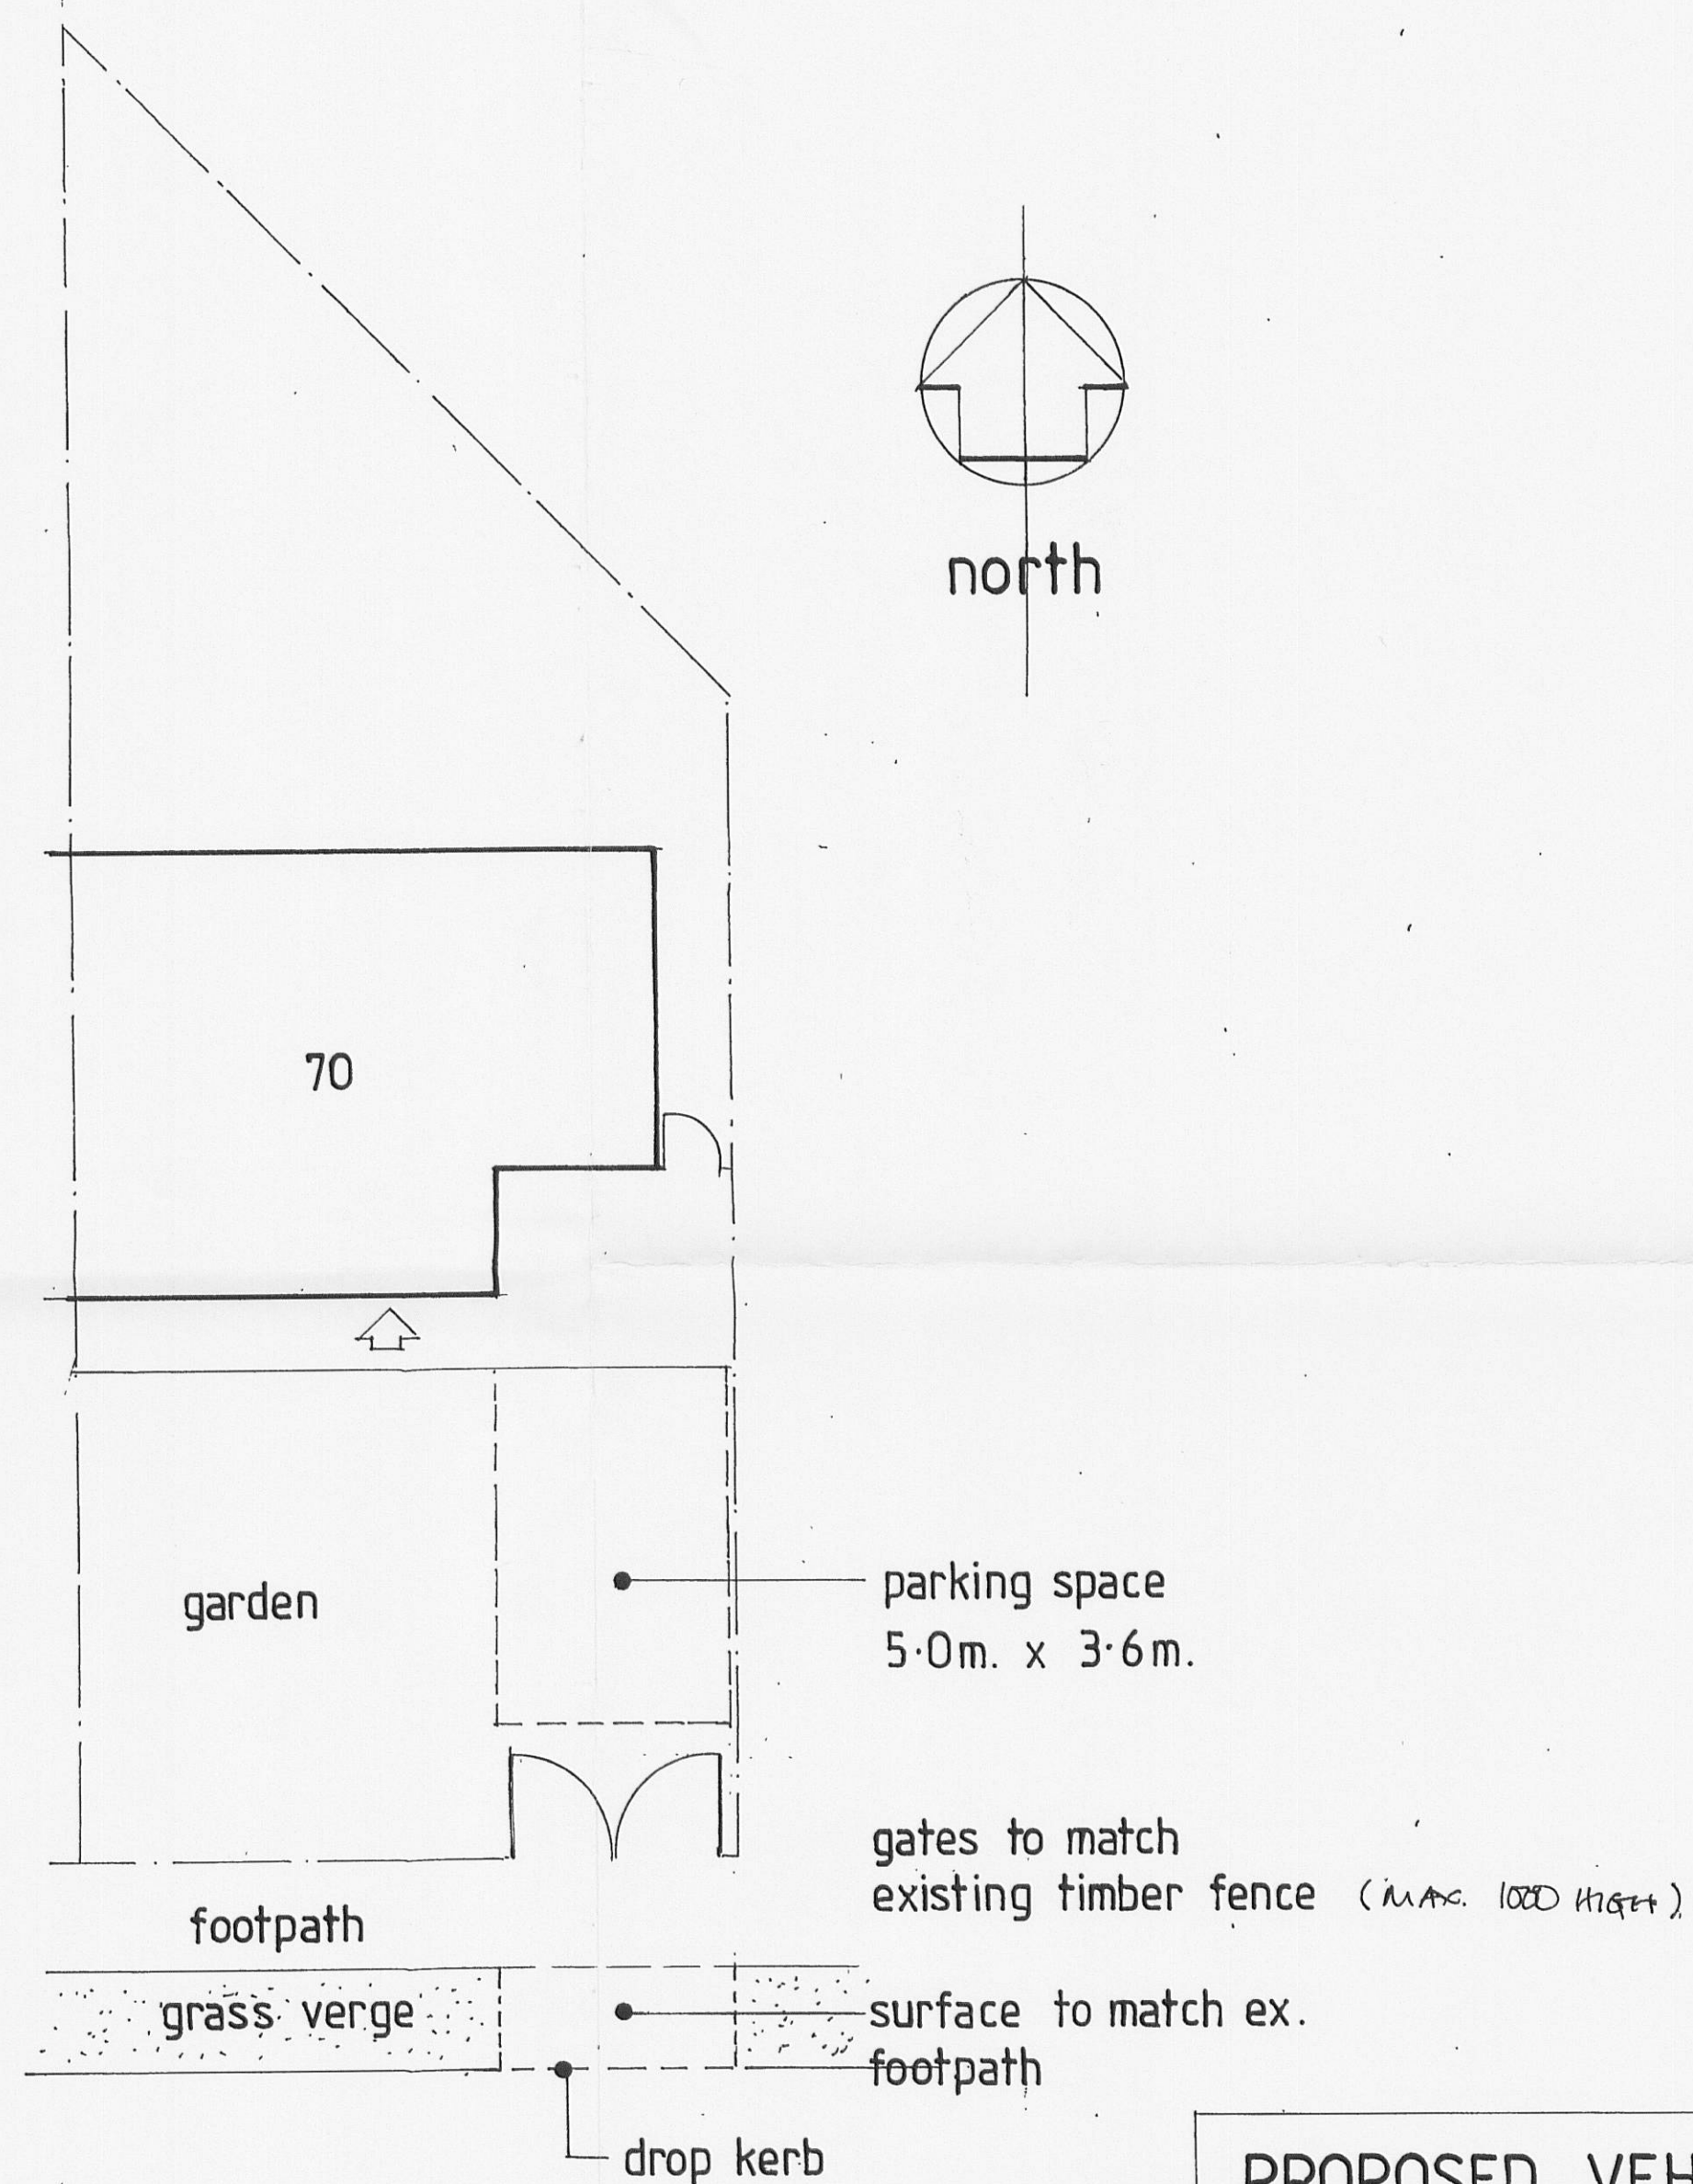

PROPOSED SITE PLAN

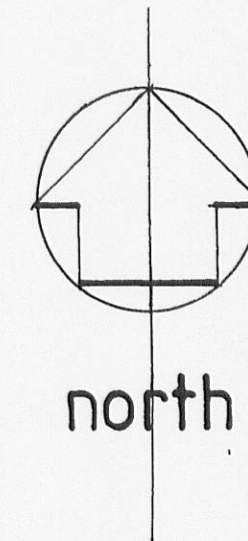

320120248P

0 1 2 3 4 5 6 7 8 9 10
SCALE IN METRES @ 1:100

PROPOSED VEHICULAR ACCESS at
70 ST. MARYS GARDENS · MELLOR for
Miss. HAYLEY KING.

Beardwood Design Ltd

14 Wycollar Road Blackburn Lancs BB2 7AZ
Telephone 01254 676778

date	march 2012
scale	1:100 (A3)
ref. no.	12/2026/1

DRAWN BY ~ PETER J. HILLGATE.