



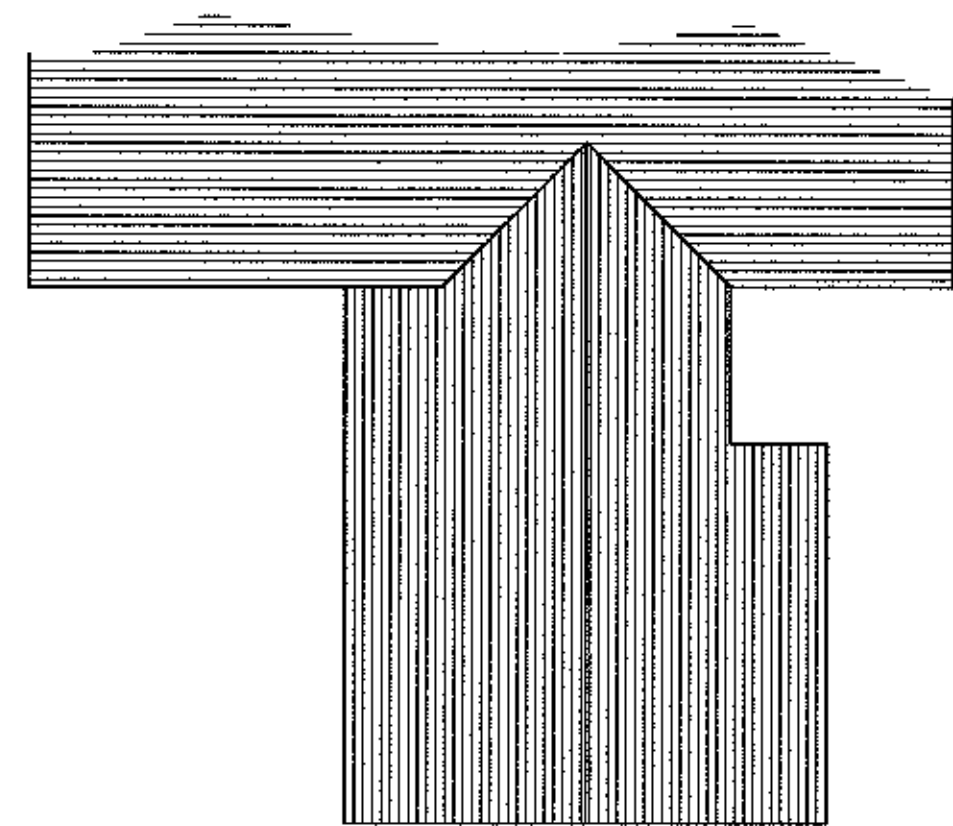


Proposed Roof Plan

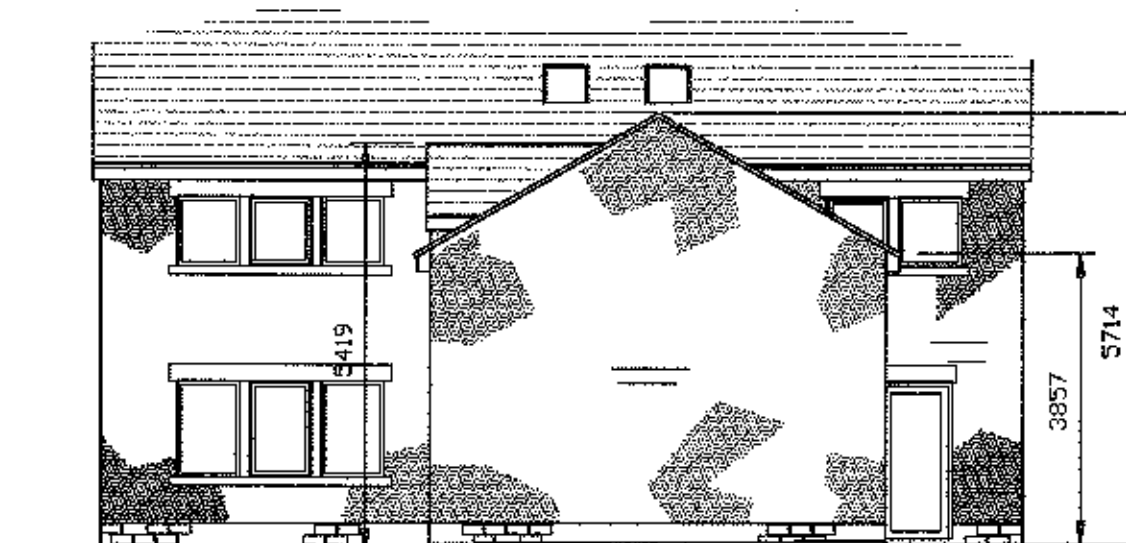


Proposed Front Elevation




Proposed Side Elevation

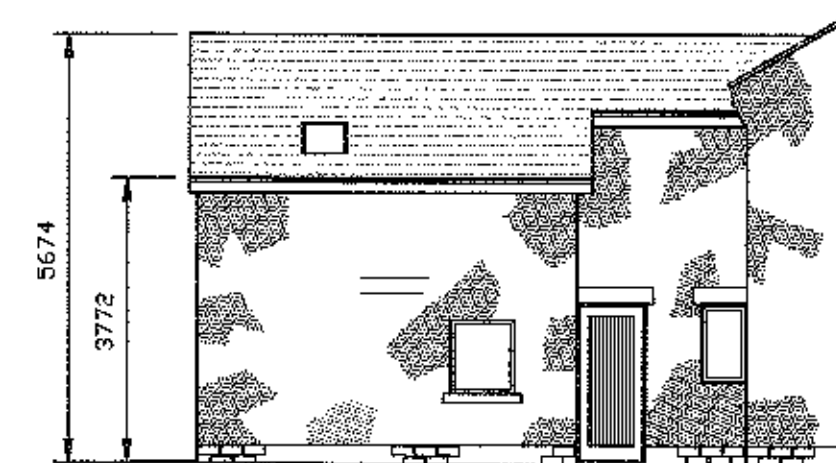

Proposed Rear Elevation

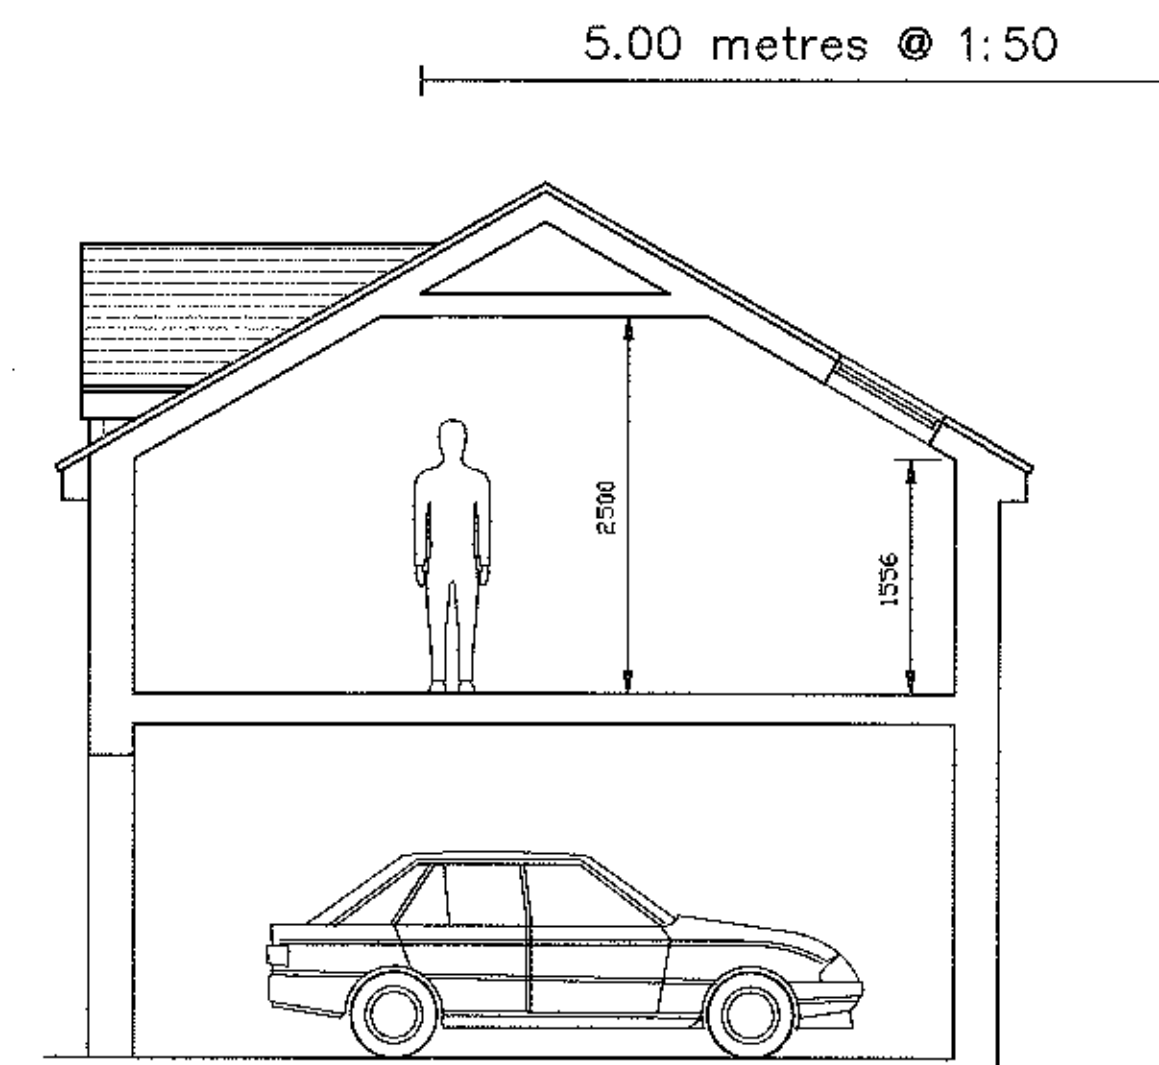

Typical Section

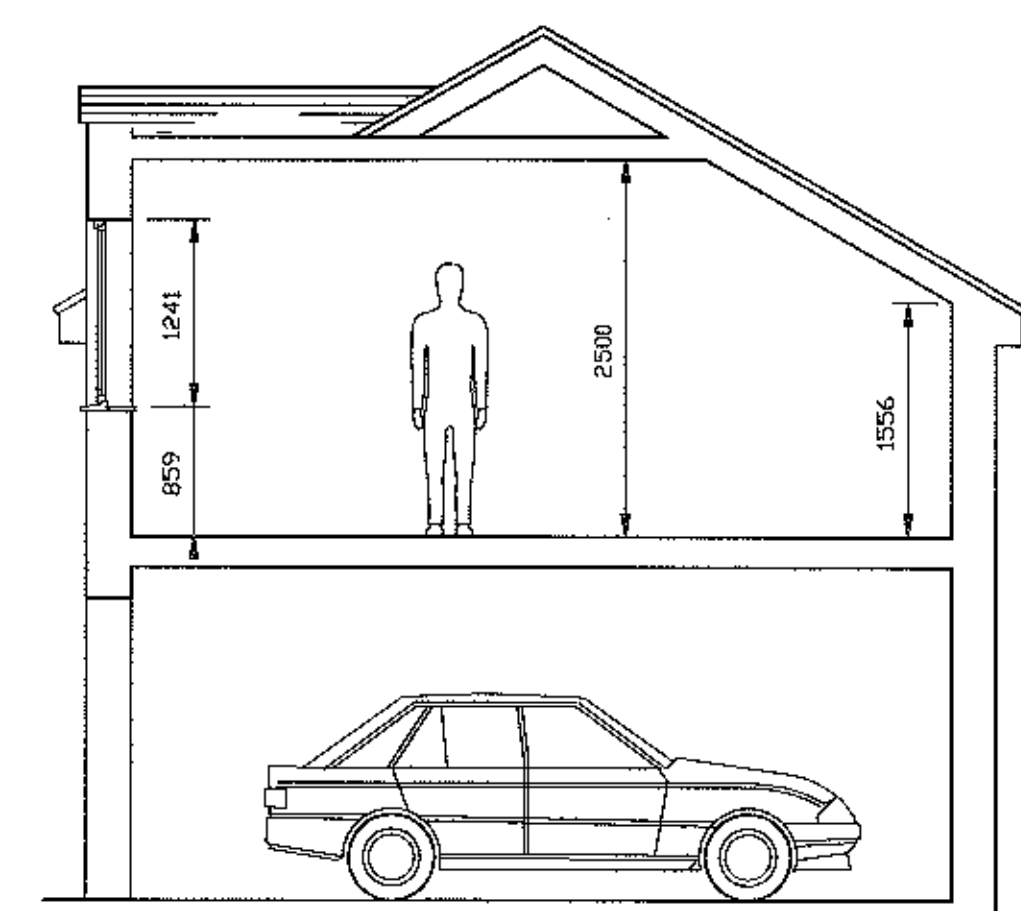

Typical Section

32 0120249P

AMENDED PLANS RECEIVED
DATE 10 JULY 2012

d	Rear window removed, rooflight added	10/07/12
c	Extra dormer added for Planning Dept	12/06/12
b	Roof extended over front door	8/03/12
a	Dormer added above garage door	4/11/11
No.	AMENDMENT	DATE

PROPOSED

PROPOSED NEW EXTENSION

CLIENT

MRS R DUCKWORTH

ADDRESS

3 CARRS CROFT
RIMINGTON
CLITHEROE




13 PENDLE FIELDS
FENCE
BURNLEY
LANCASHIRE
BB12 9HN

Telephone: (01282) 694444
Mobile: 07880 744465


Hook Developments
BUILDING AND PLANNING CONSULTANTS
LAND SURVEYORS.

E-mail: hookdevelopments@aol.com

DATE 26/7/11 SCALE 1:50 & 1:100 @A1

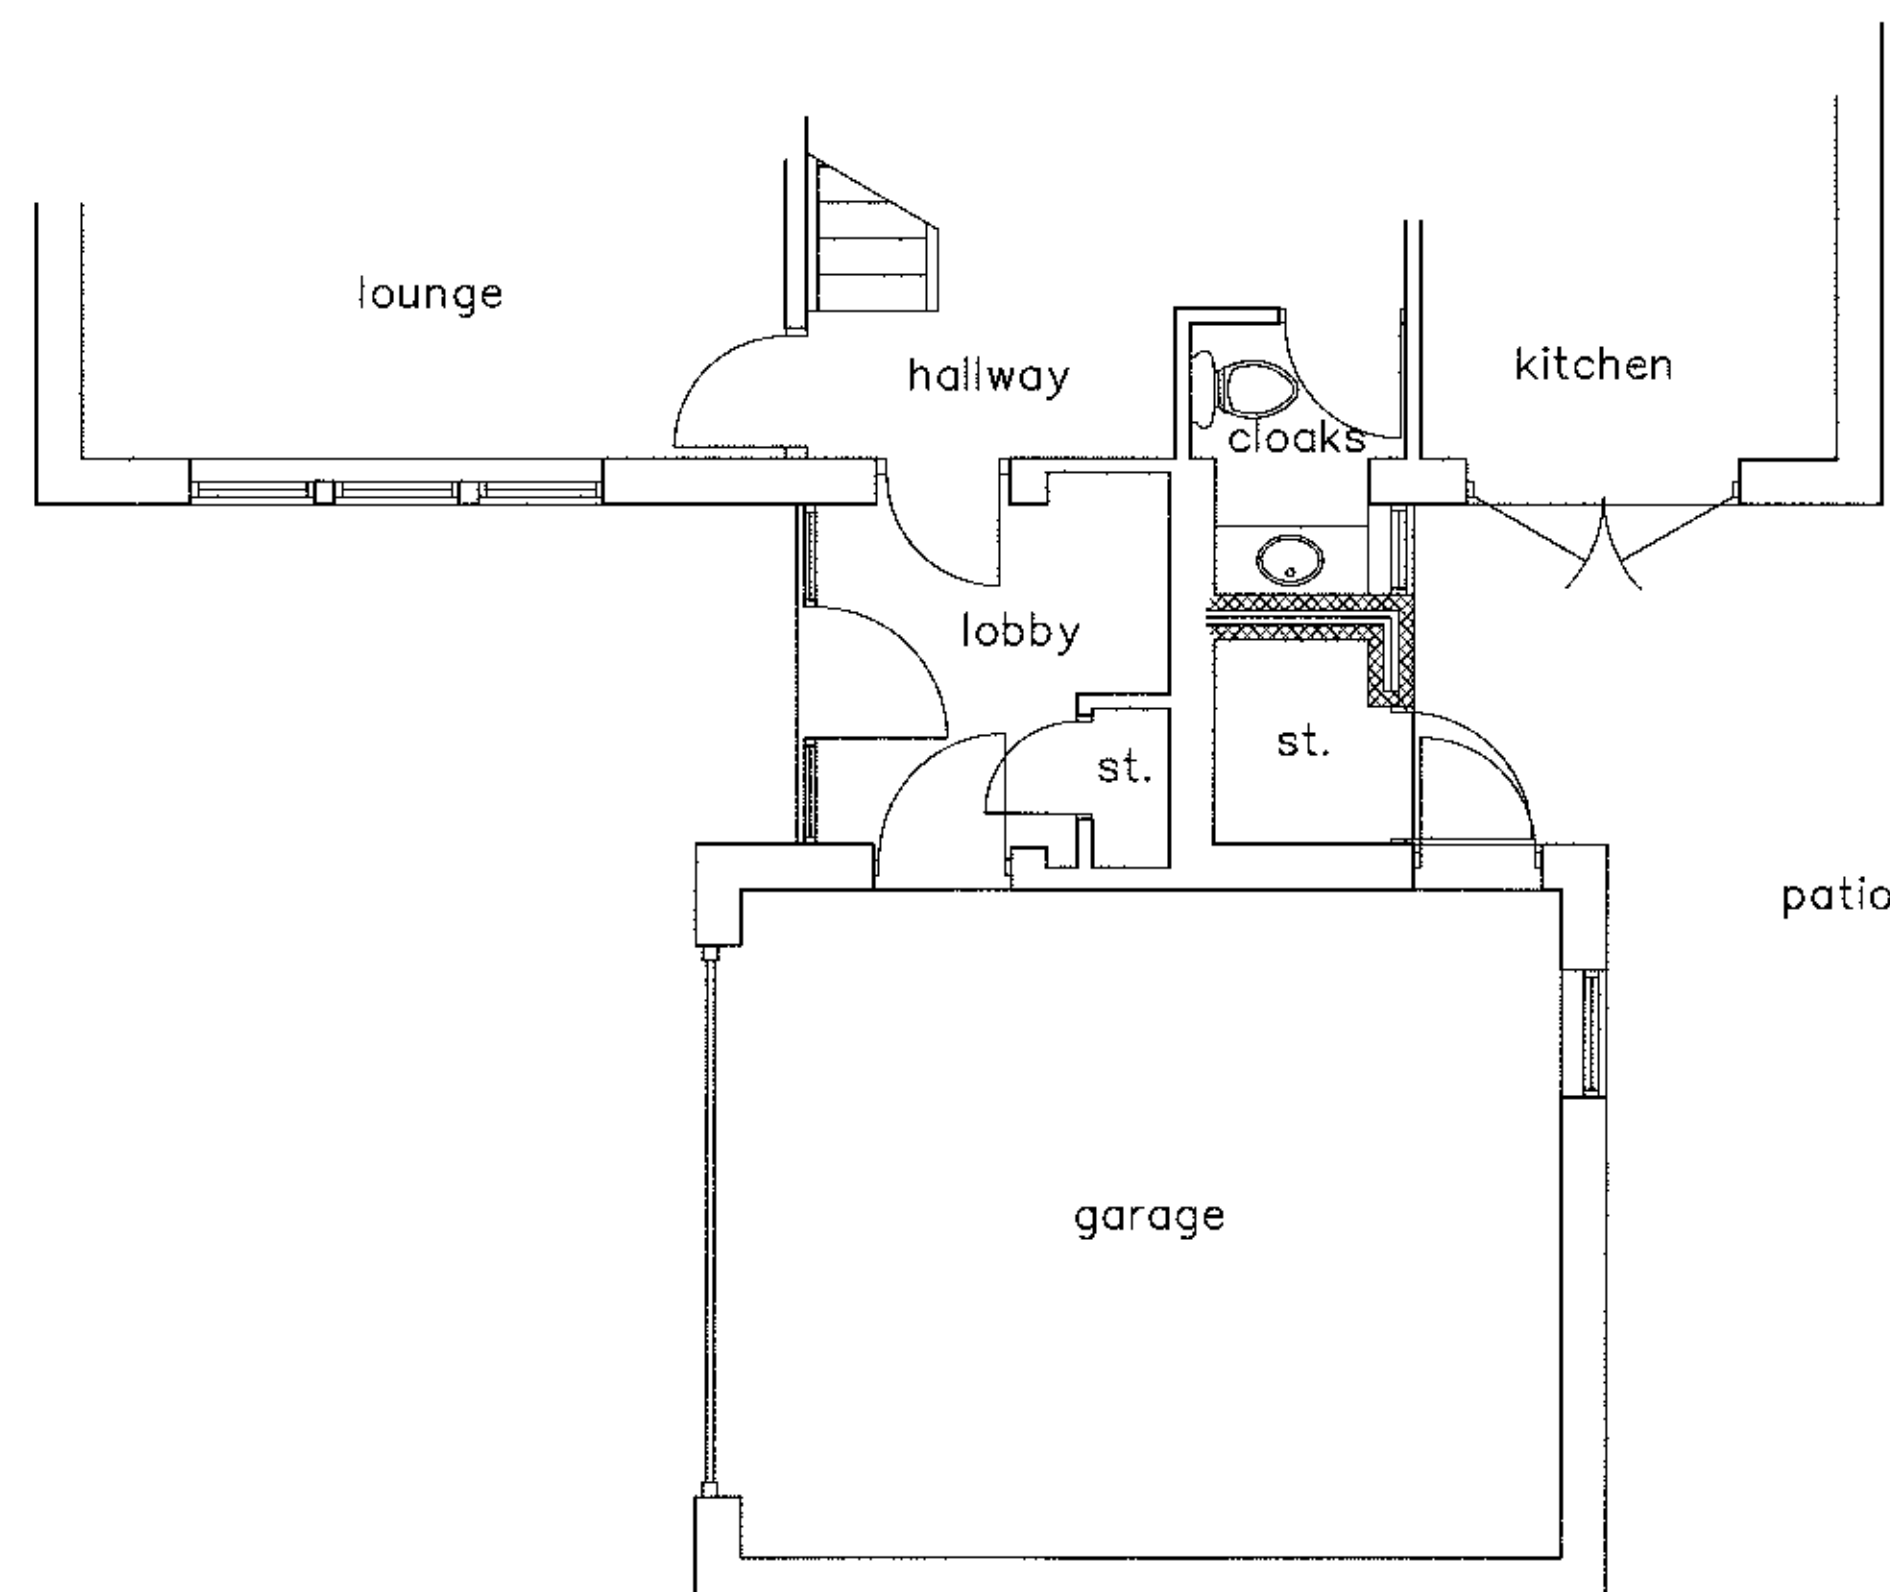

Proposed Ground Floor Plan

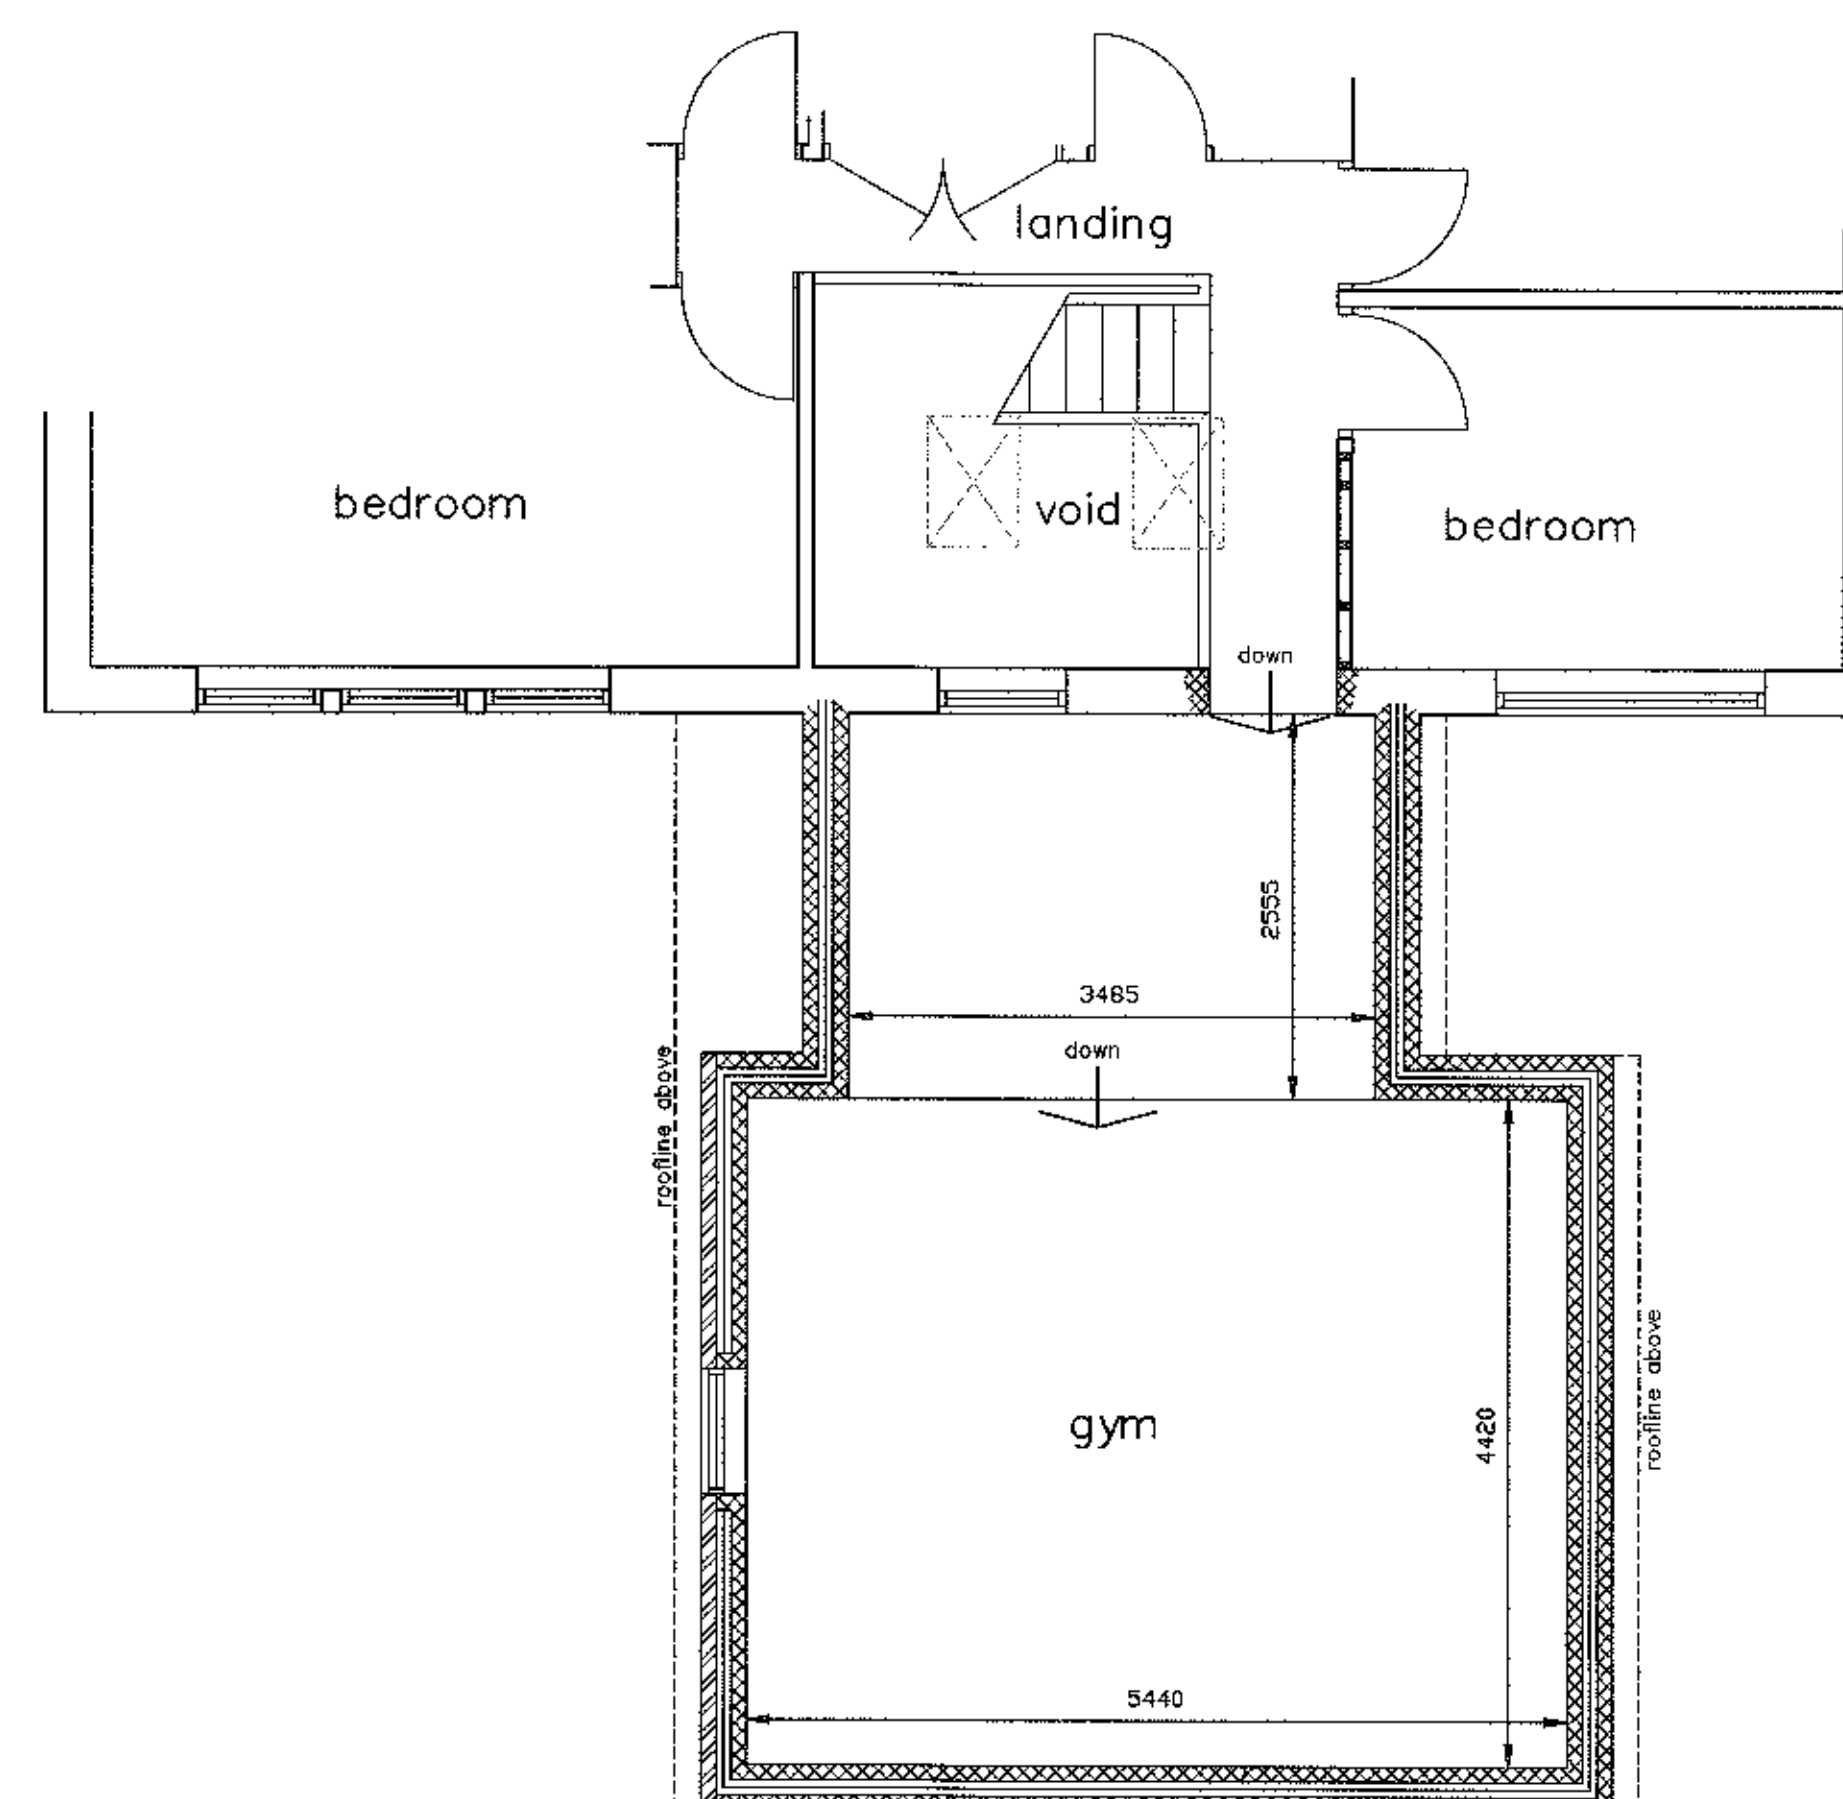

Proposed First Floor Plan