




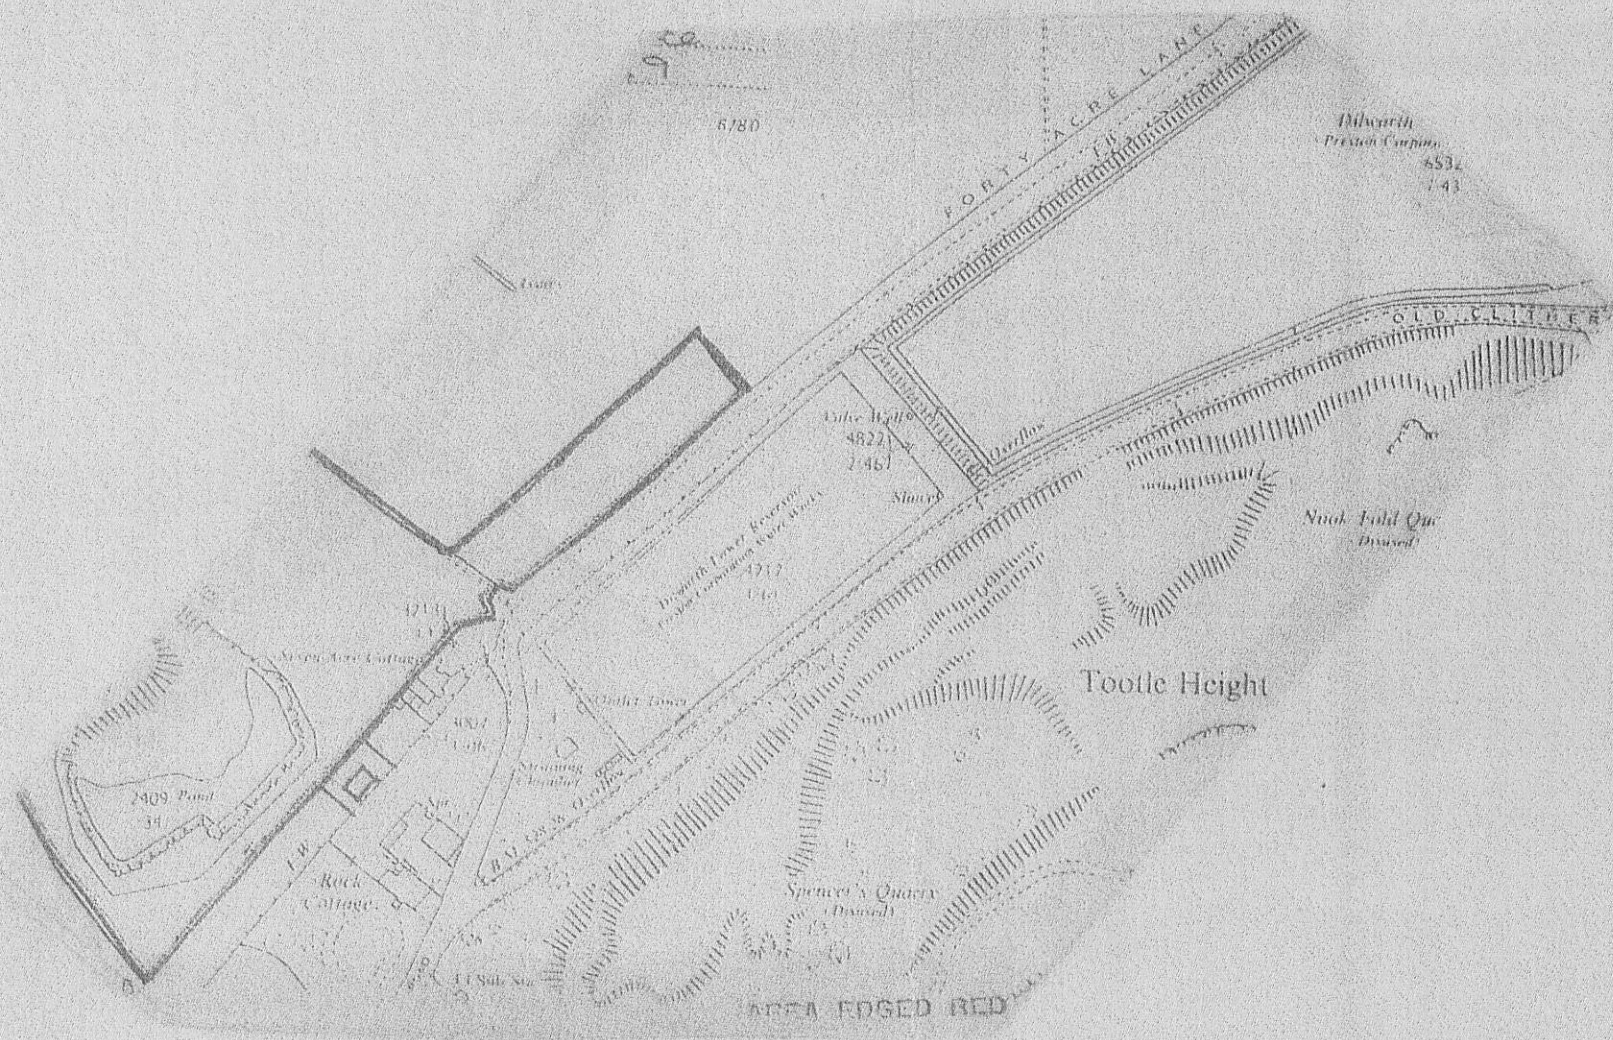

location plan scale 1:2500.

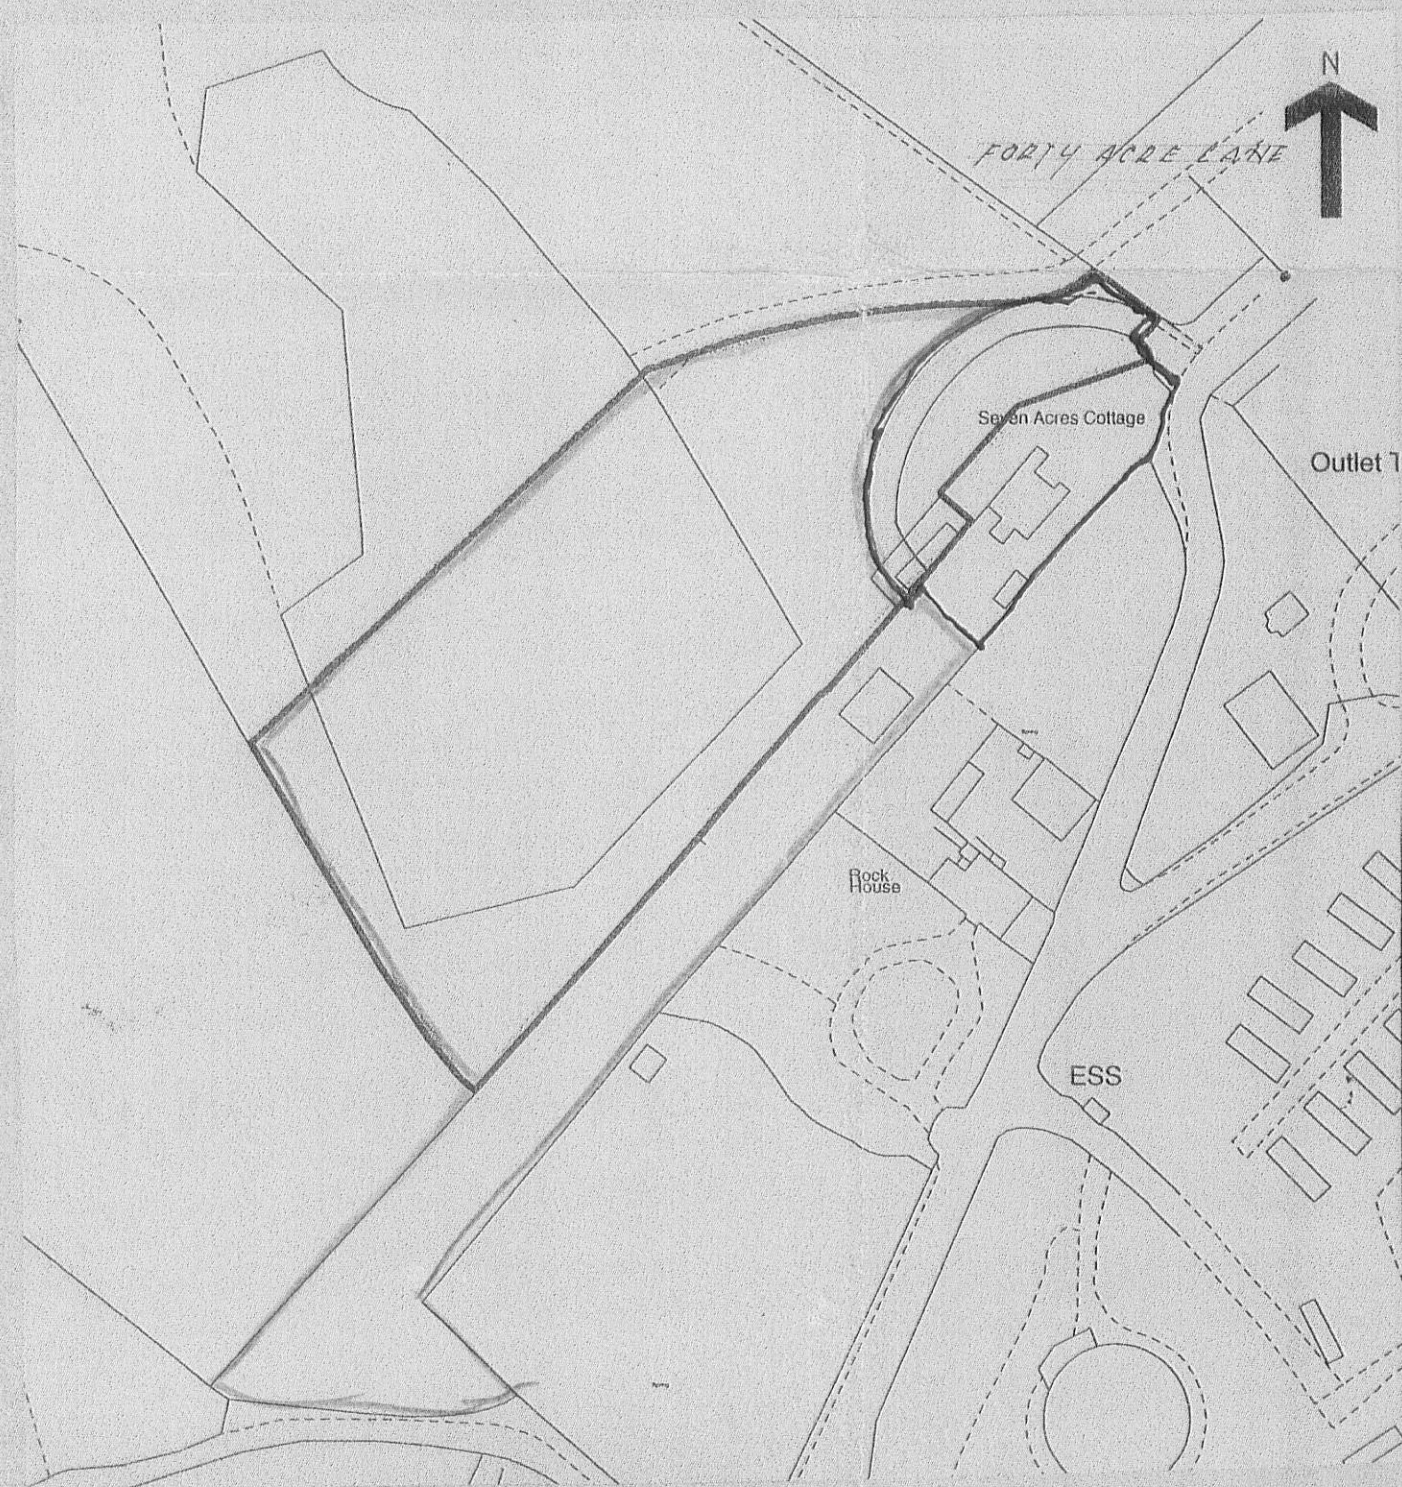

location plan. scale: 1:1250

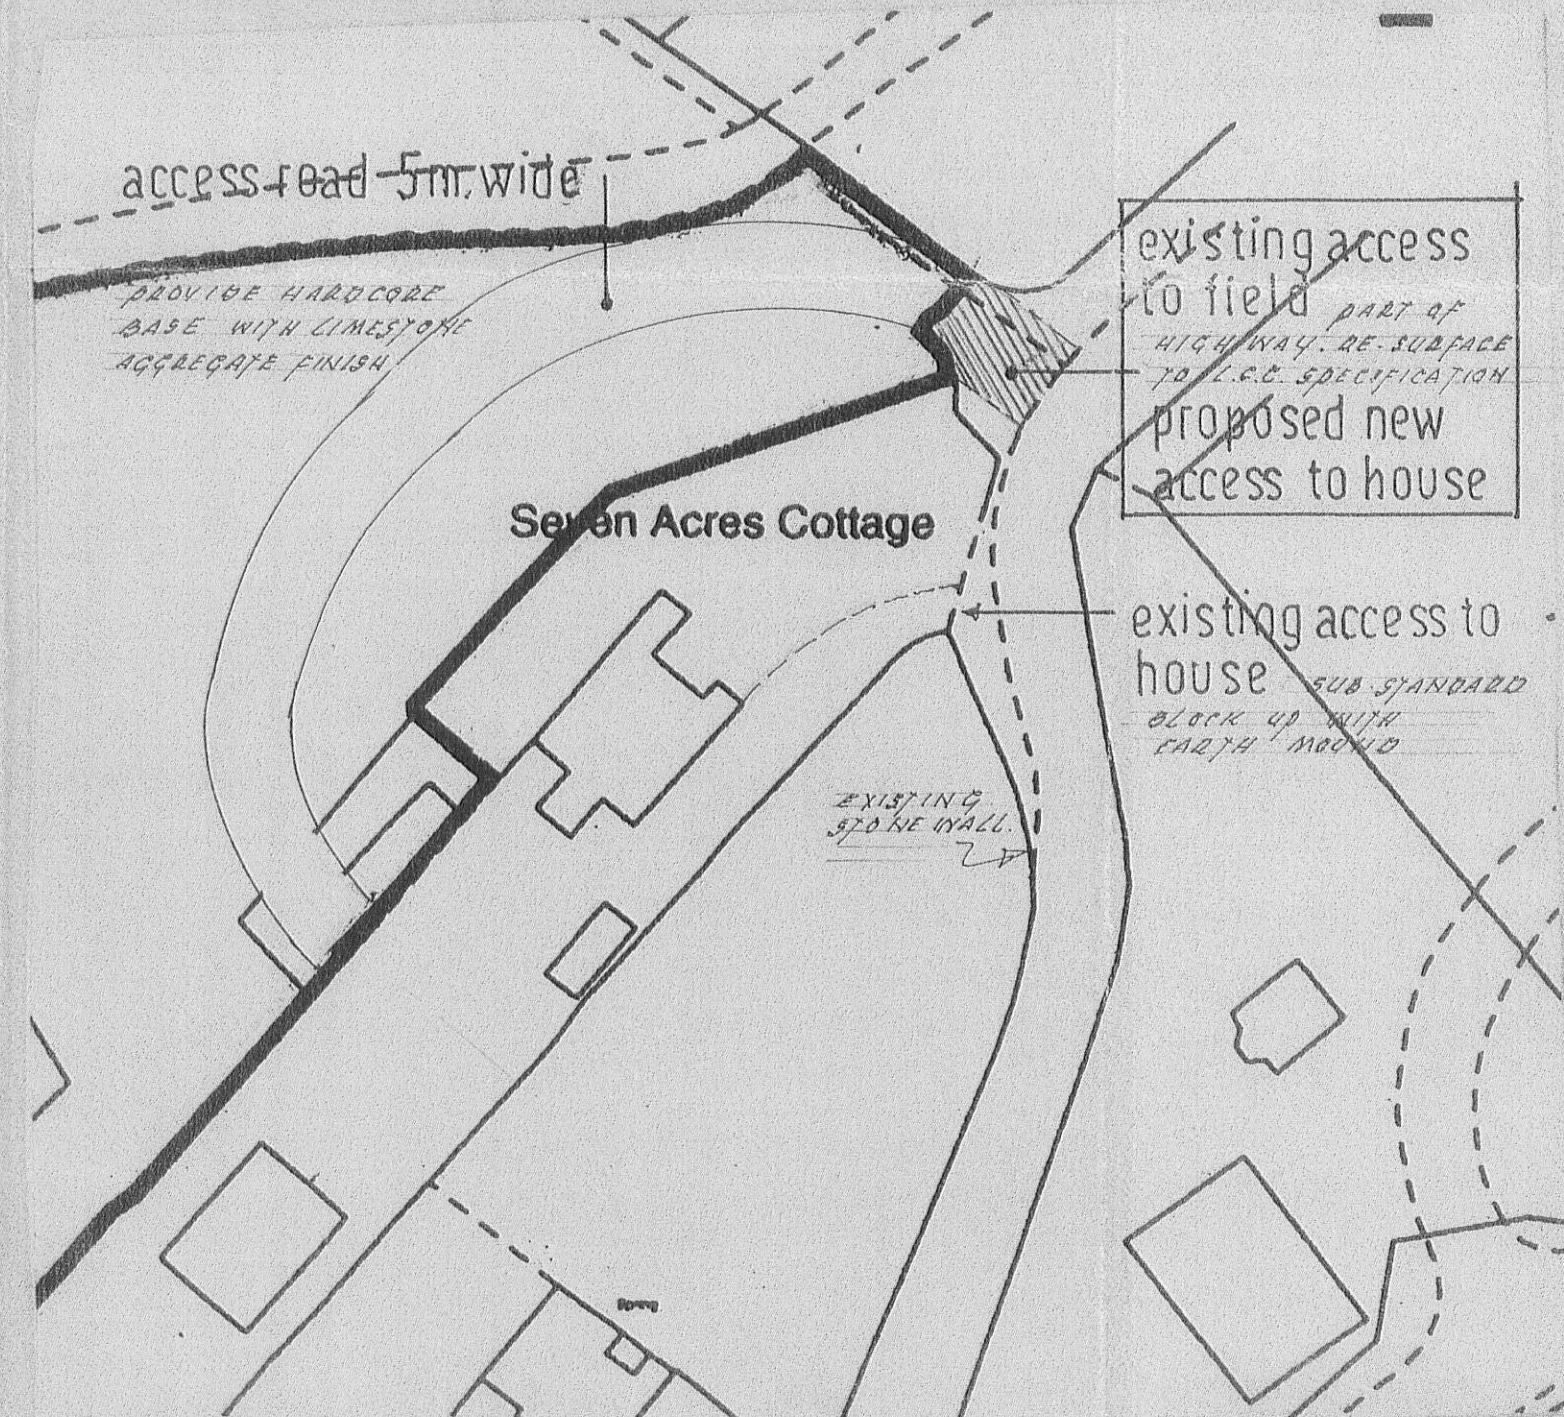

site plan. scale: 1:500

320120259P