
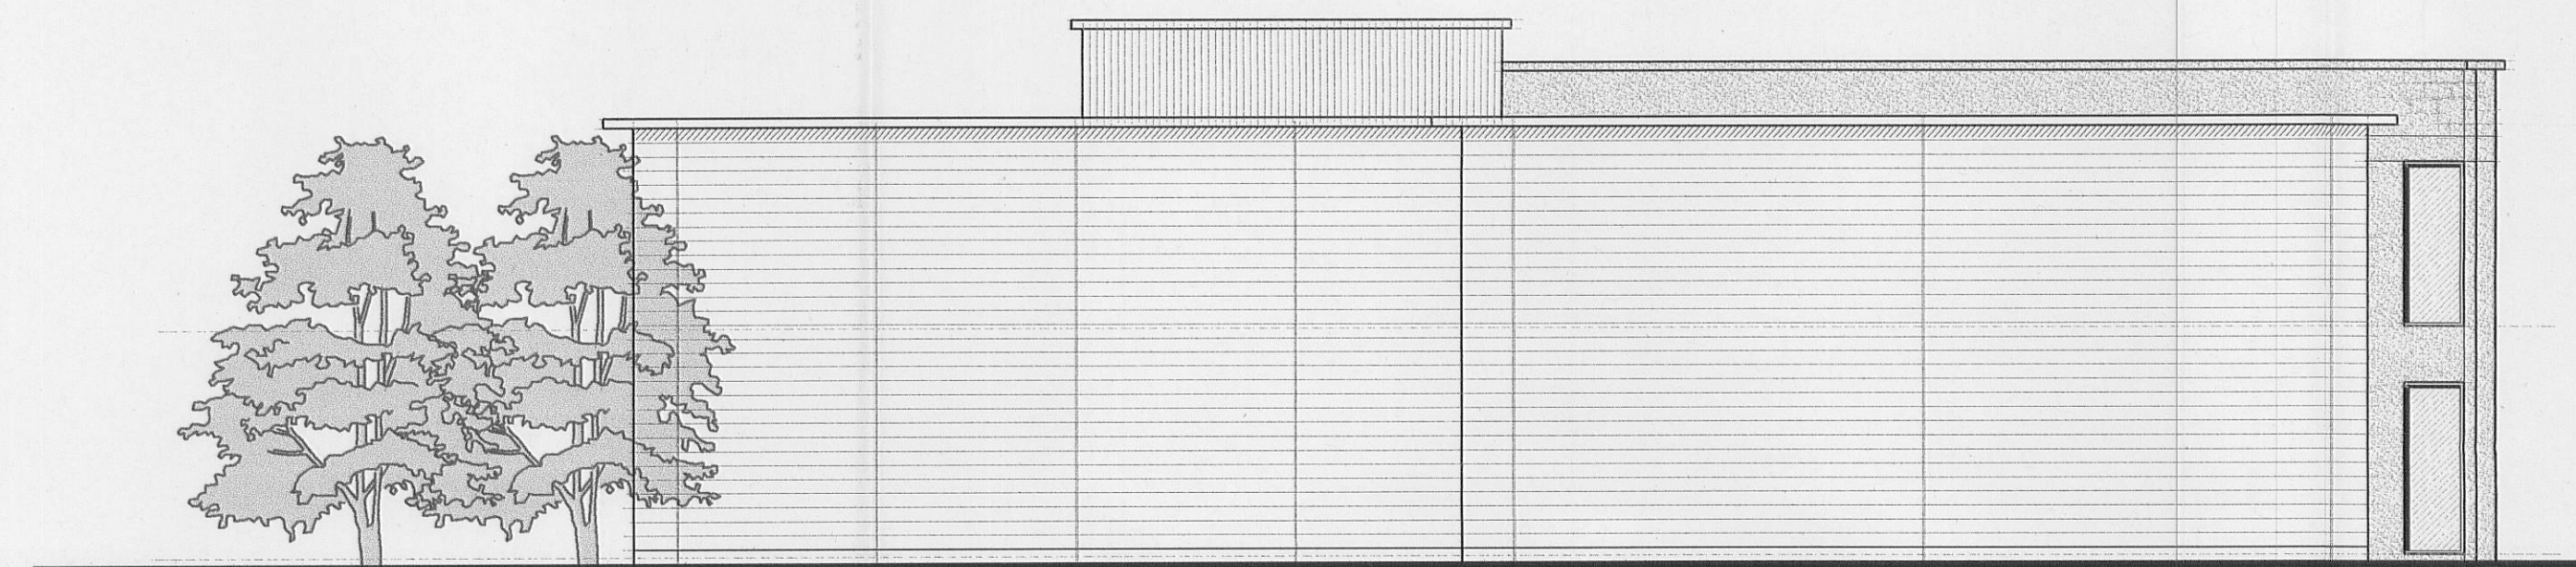
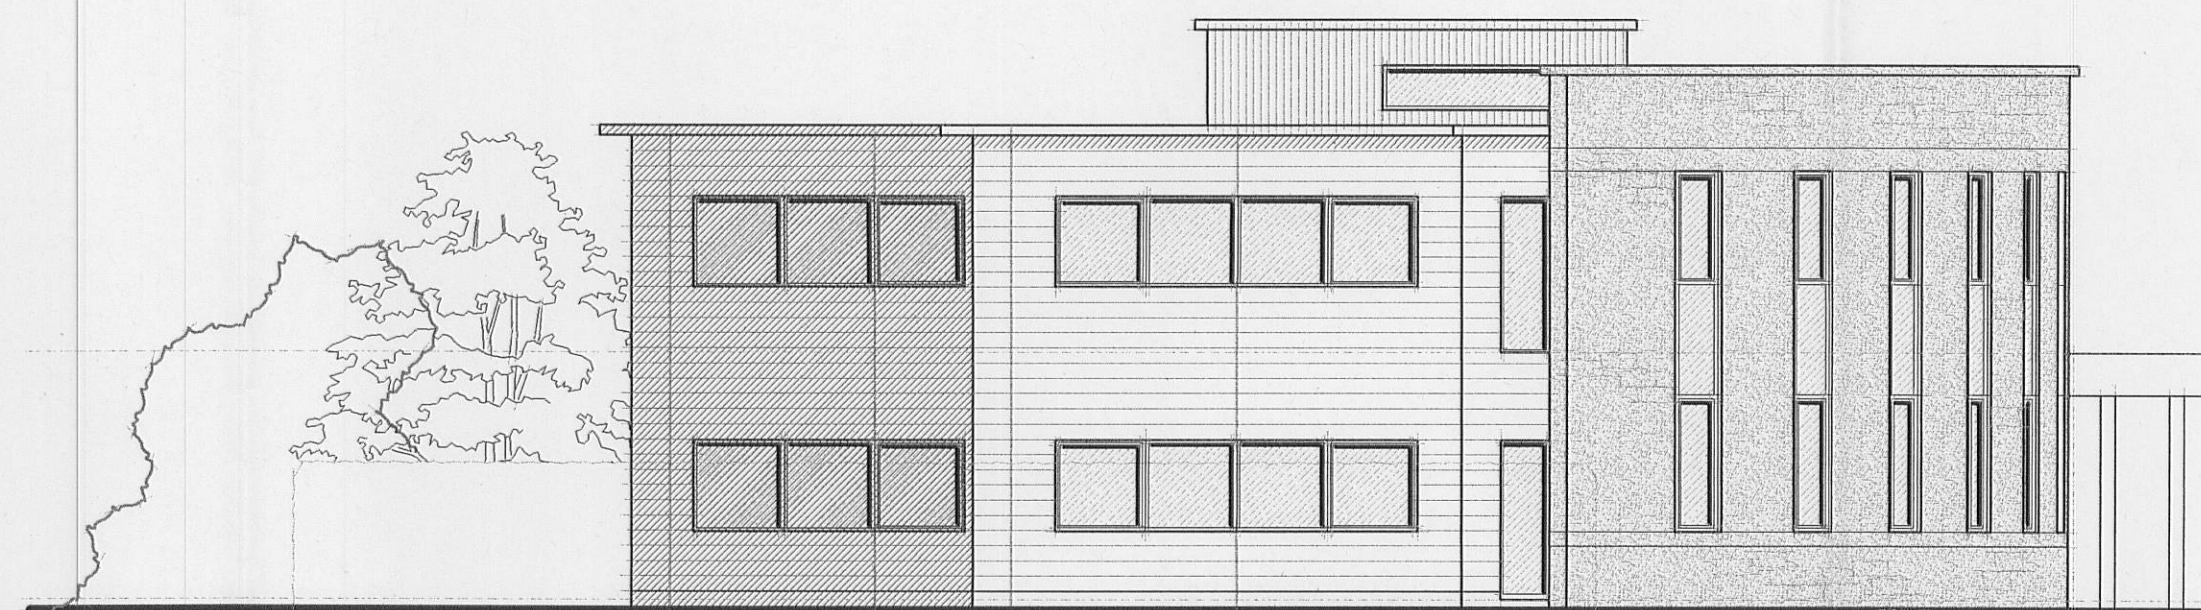
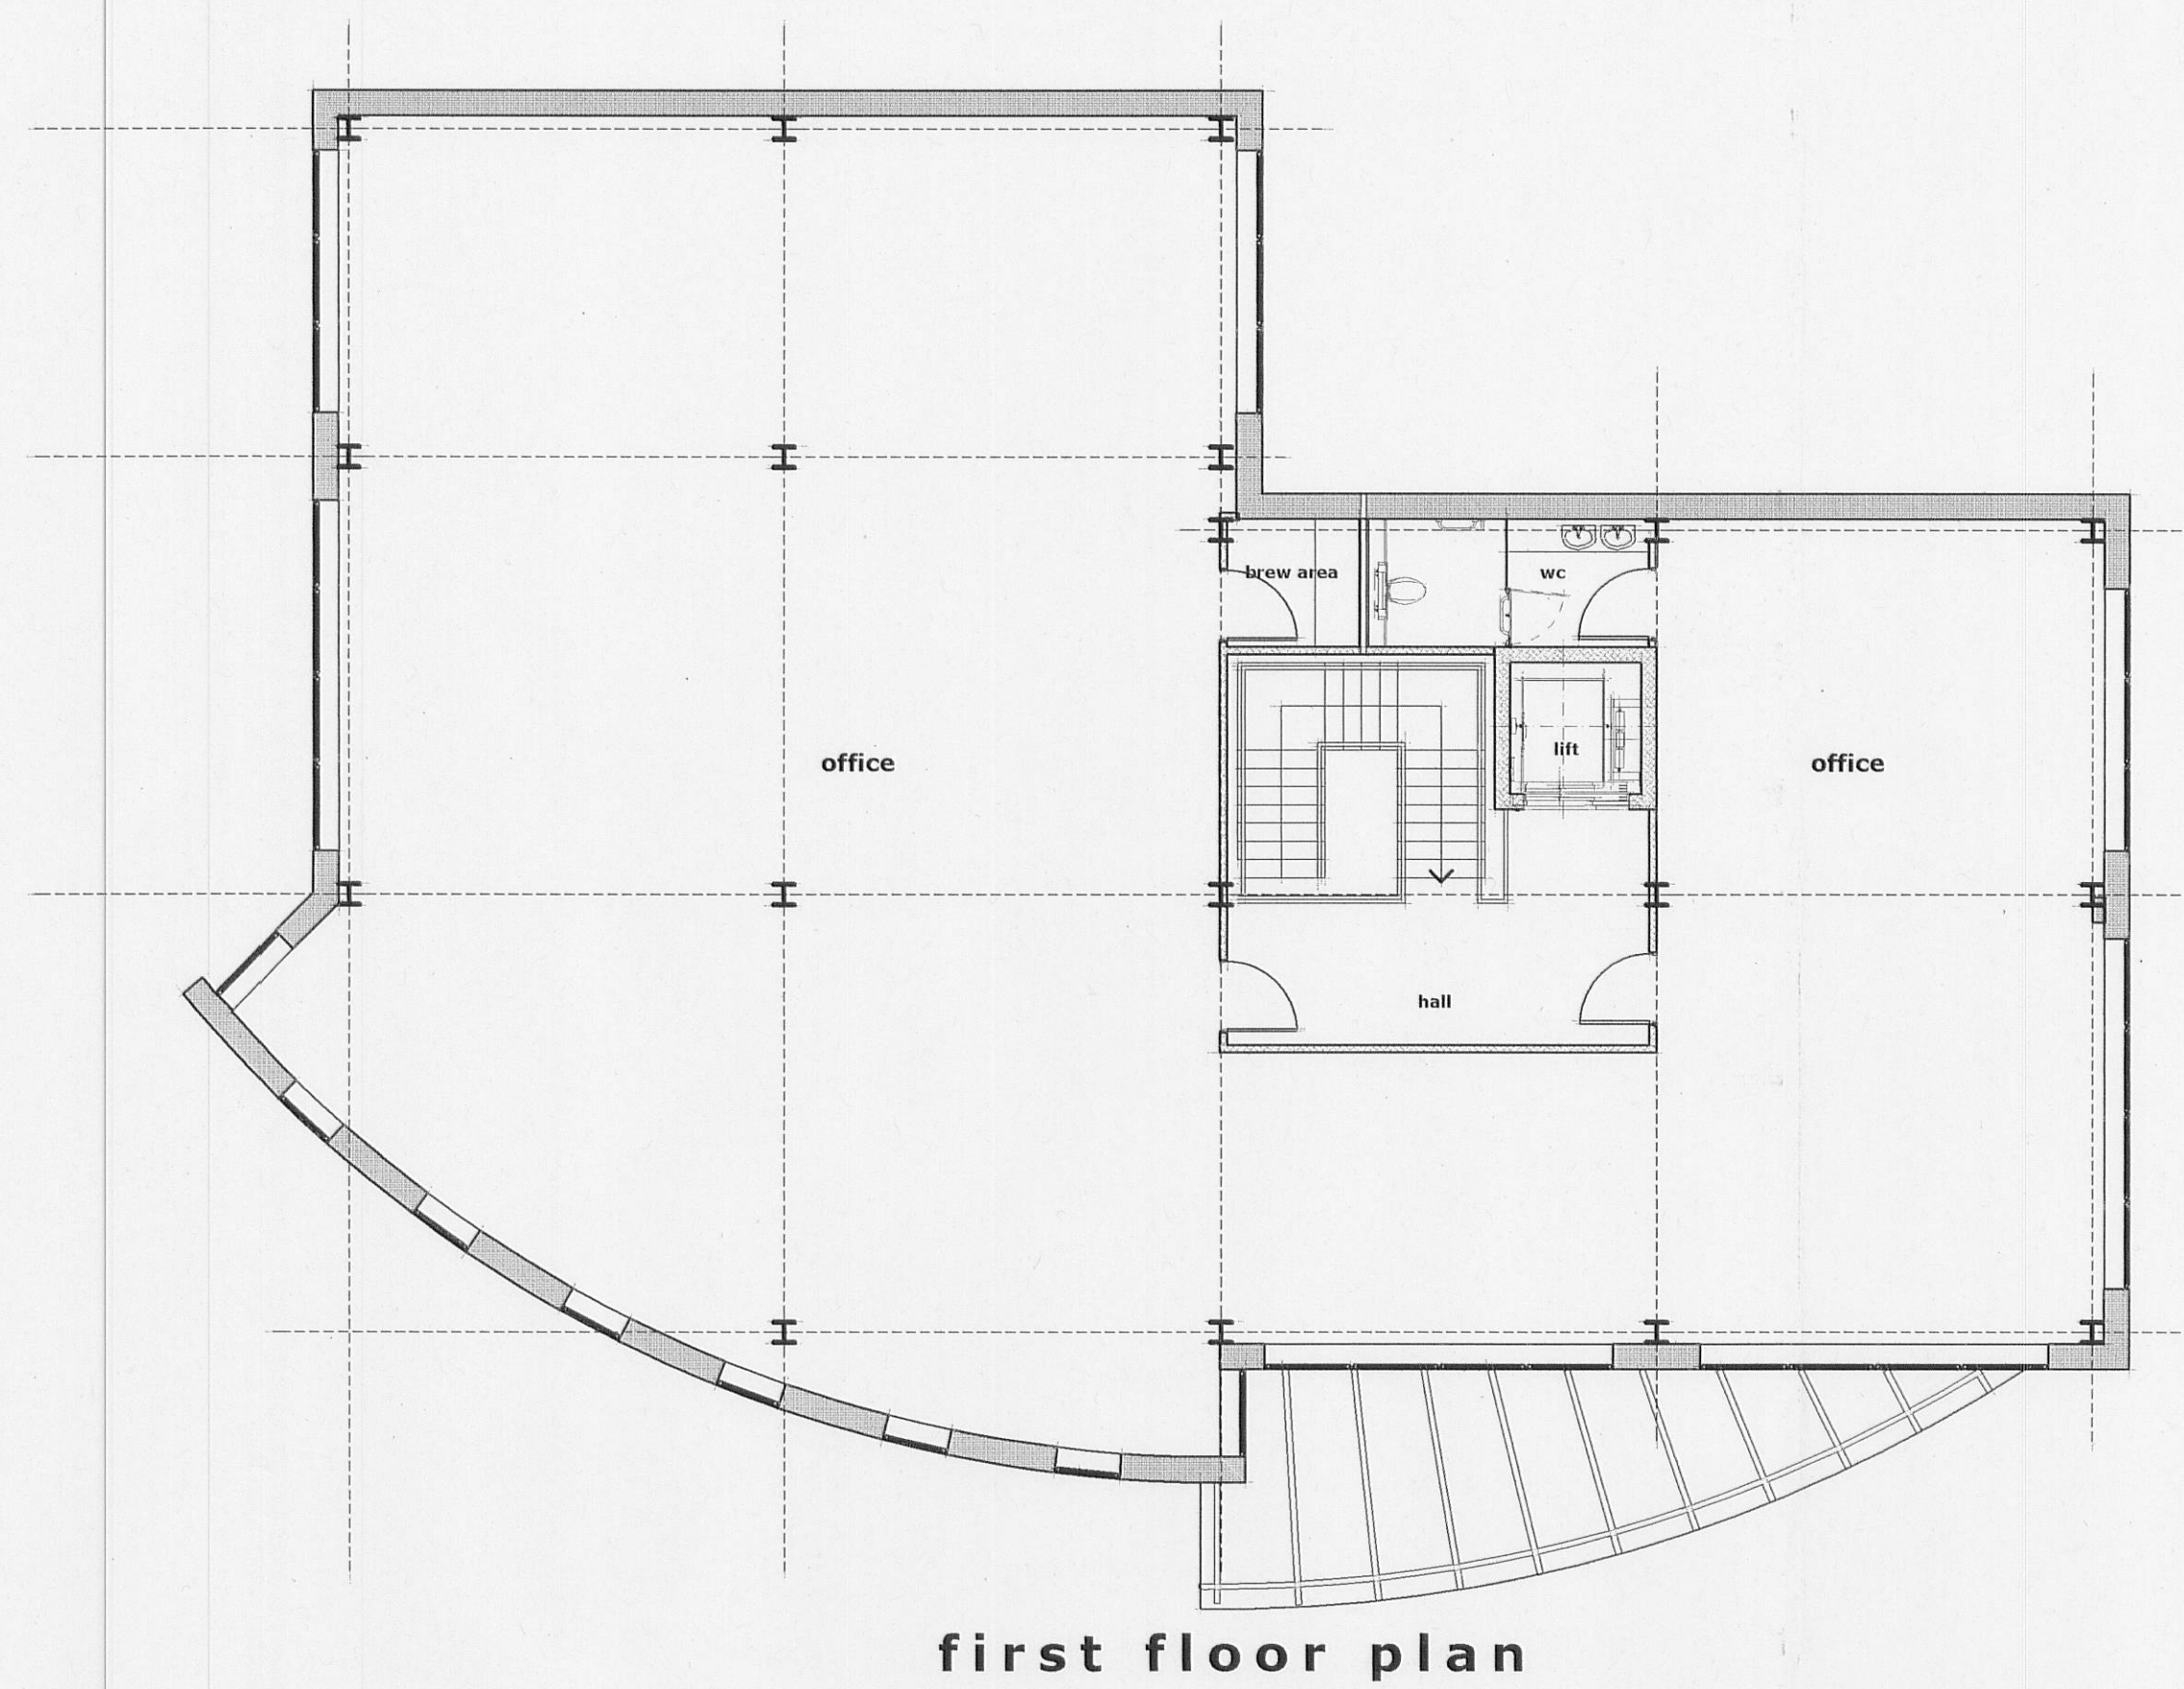


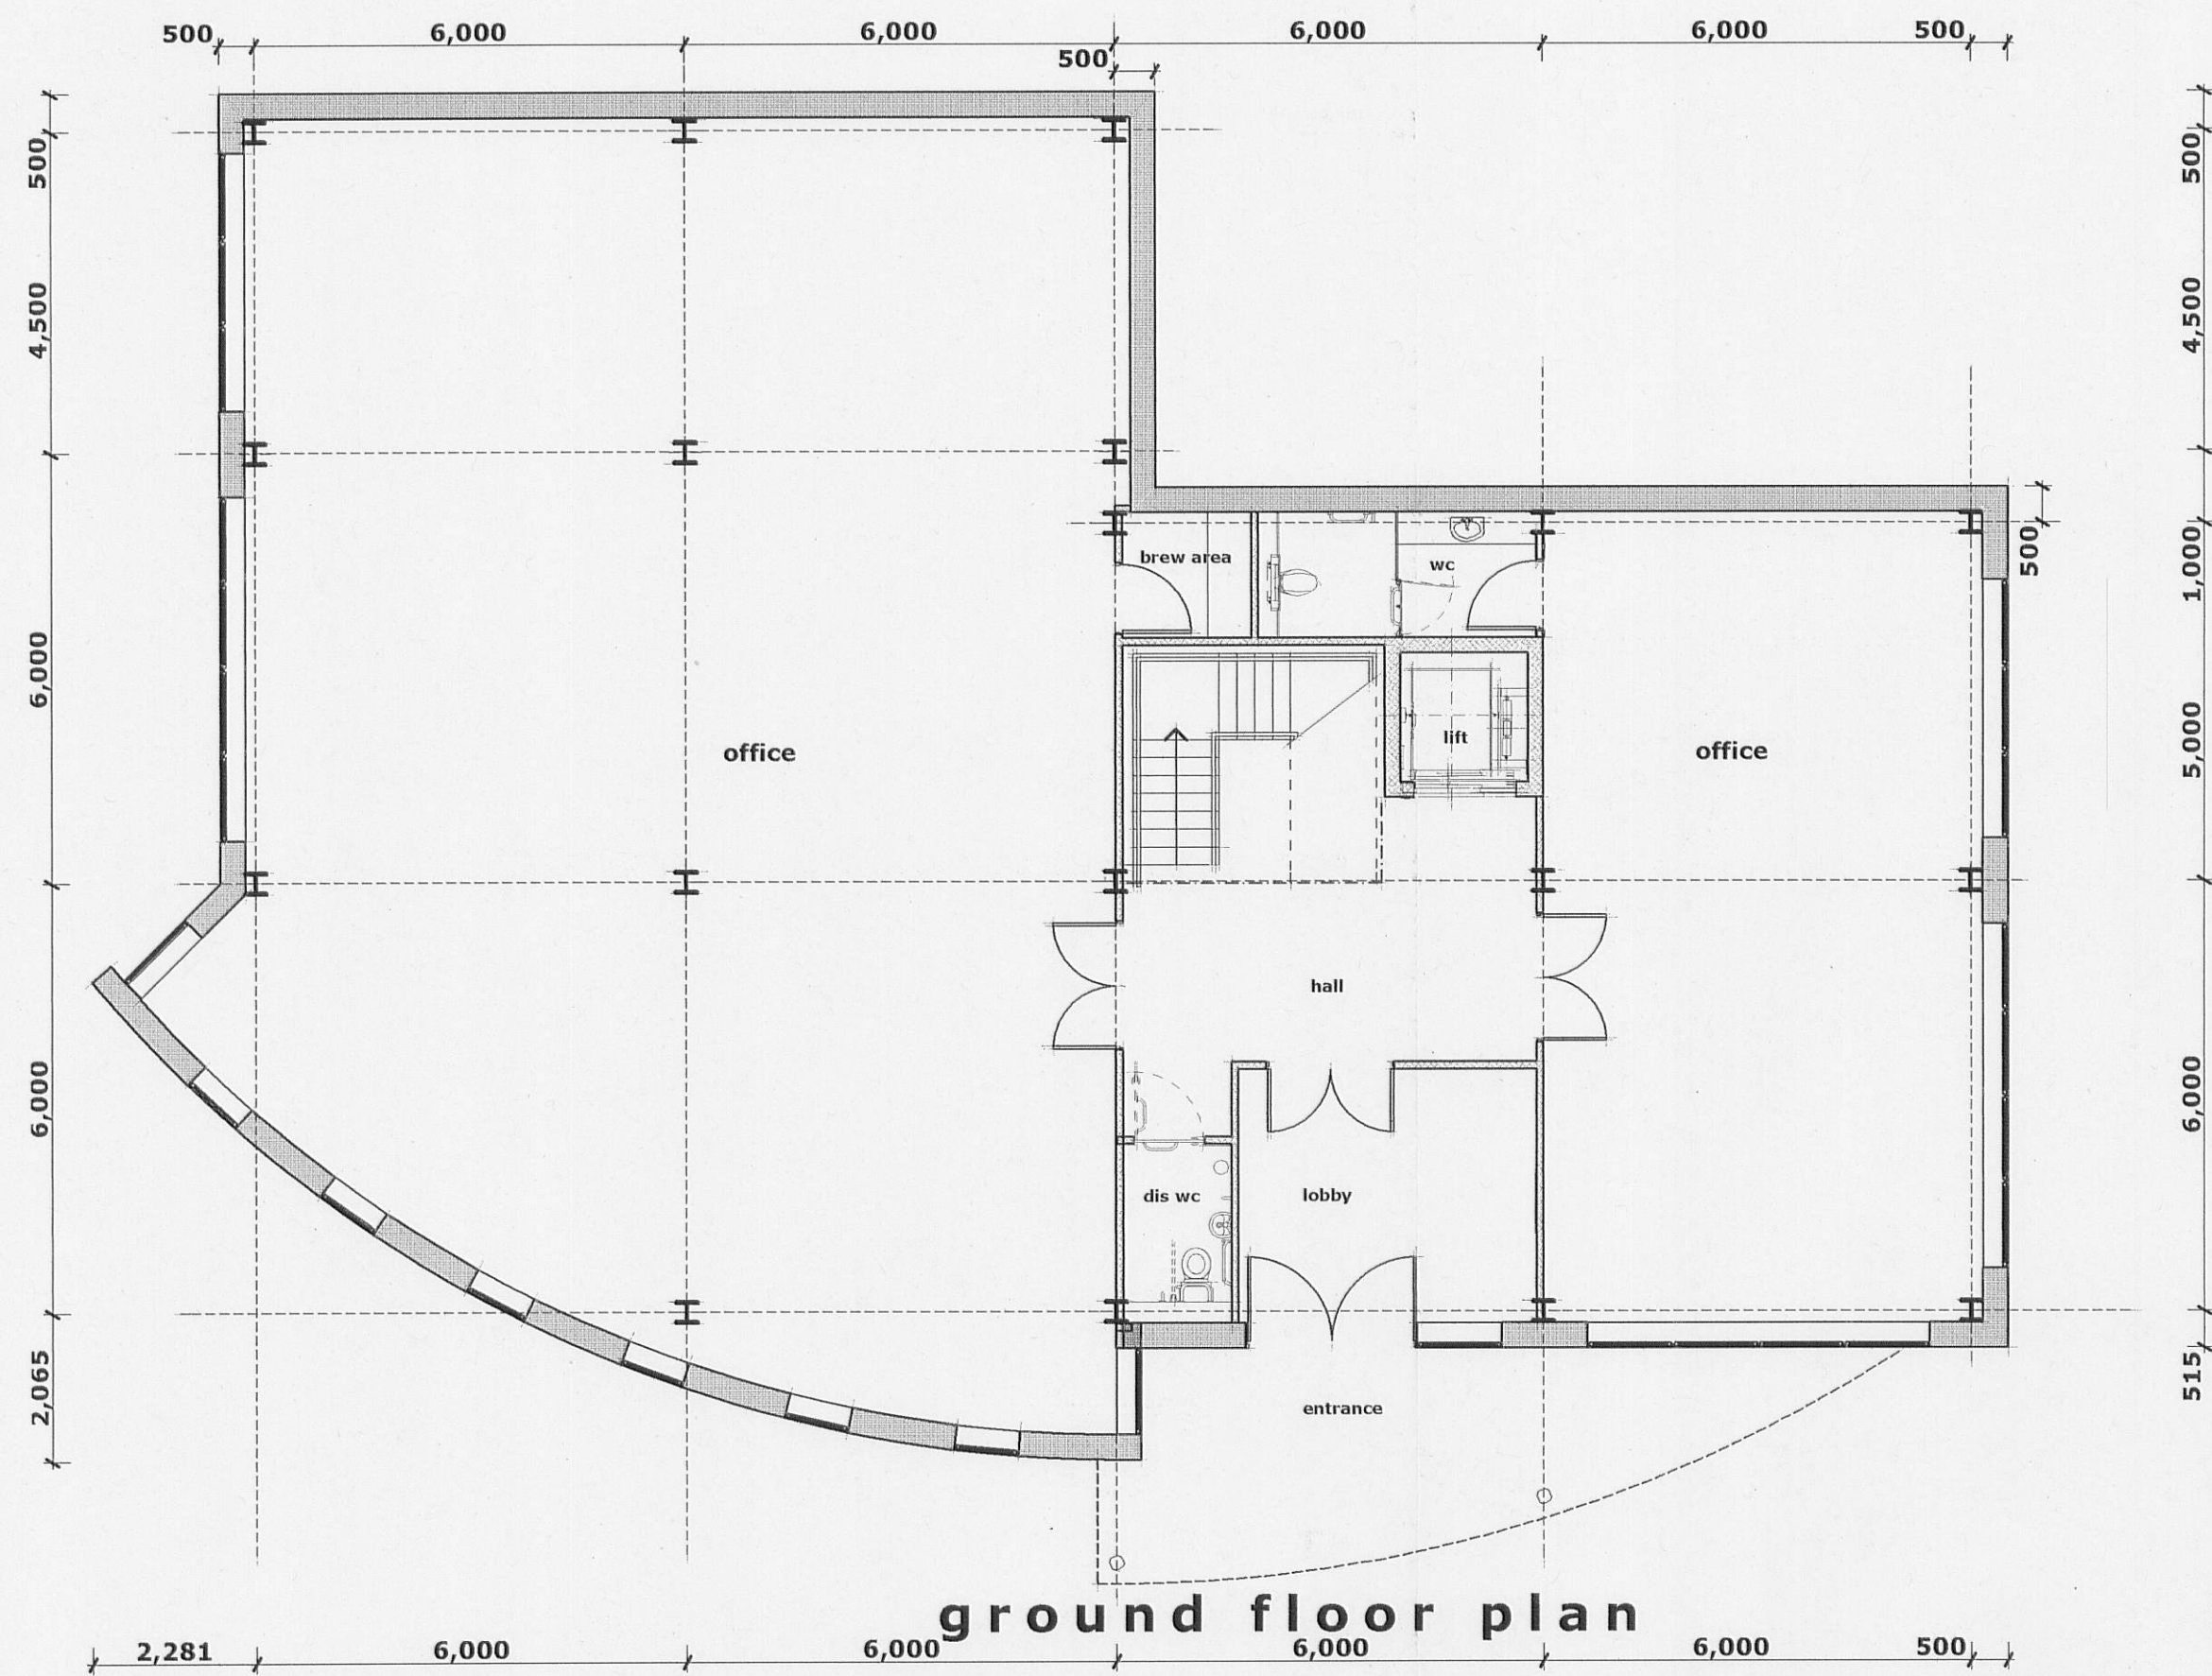

revisions:

rev A 27.03.12 dimensions added
rev B 03.04.12 west elevation added
rev C 11.05.12 windows omitted and wall position altered to west elevation

AMENDED PLANS RECEIVED
DATE 17/05/12

3201202 697

campbell driver partnership

architects designers surveyors

client: leehand properties ltd

project: office development

A59 Mellor Brook

sheet: scheme layout

dwg no: 11.139 03 C

scale: 1:100 @ A1
date: 18.07.11
drawn: cn
capricorn park
blakewater road
blackburn bb1 5qr
t: 01254 287700
f: 01254 287701
email: design@cdpartnership.co.uk

copyright in this drawing is vested in campbell driver partnership limited