



revisions:
 rev c 09.05.12 windows removed from west elev
 footprint of building reduced adja
 tree on west boundary
 rev e 11.05.12 proposed trees added

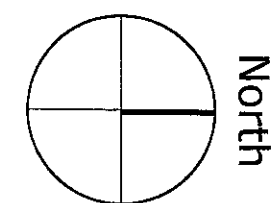

scale 1:250



floor areas
 GIFA 692m²
 Office area 579m²

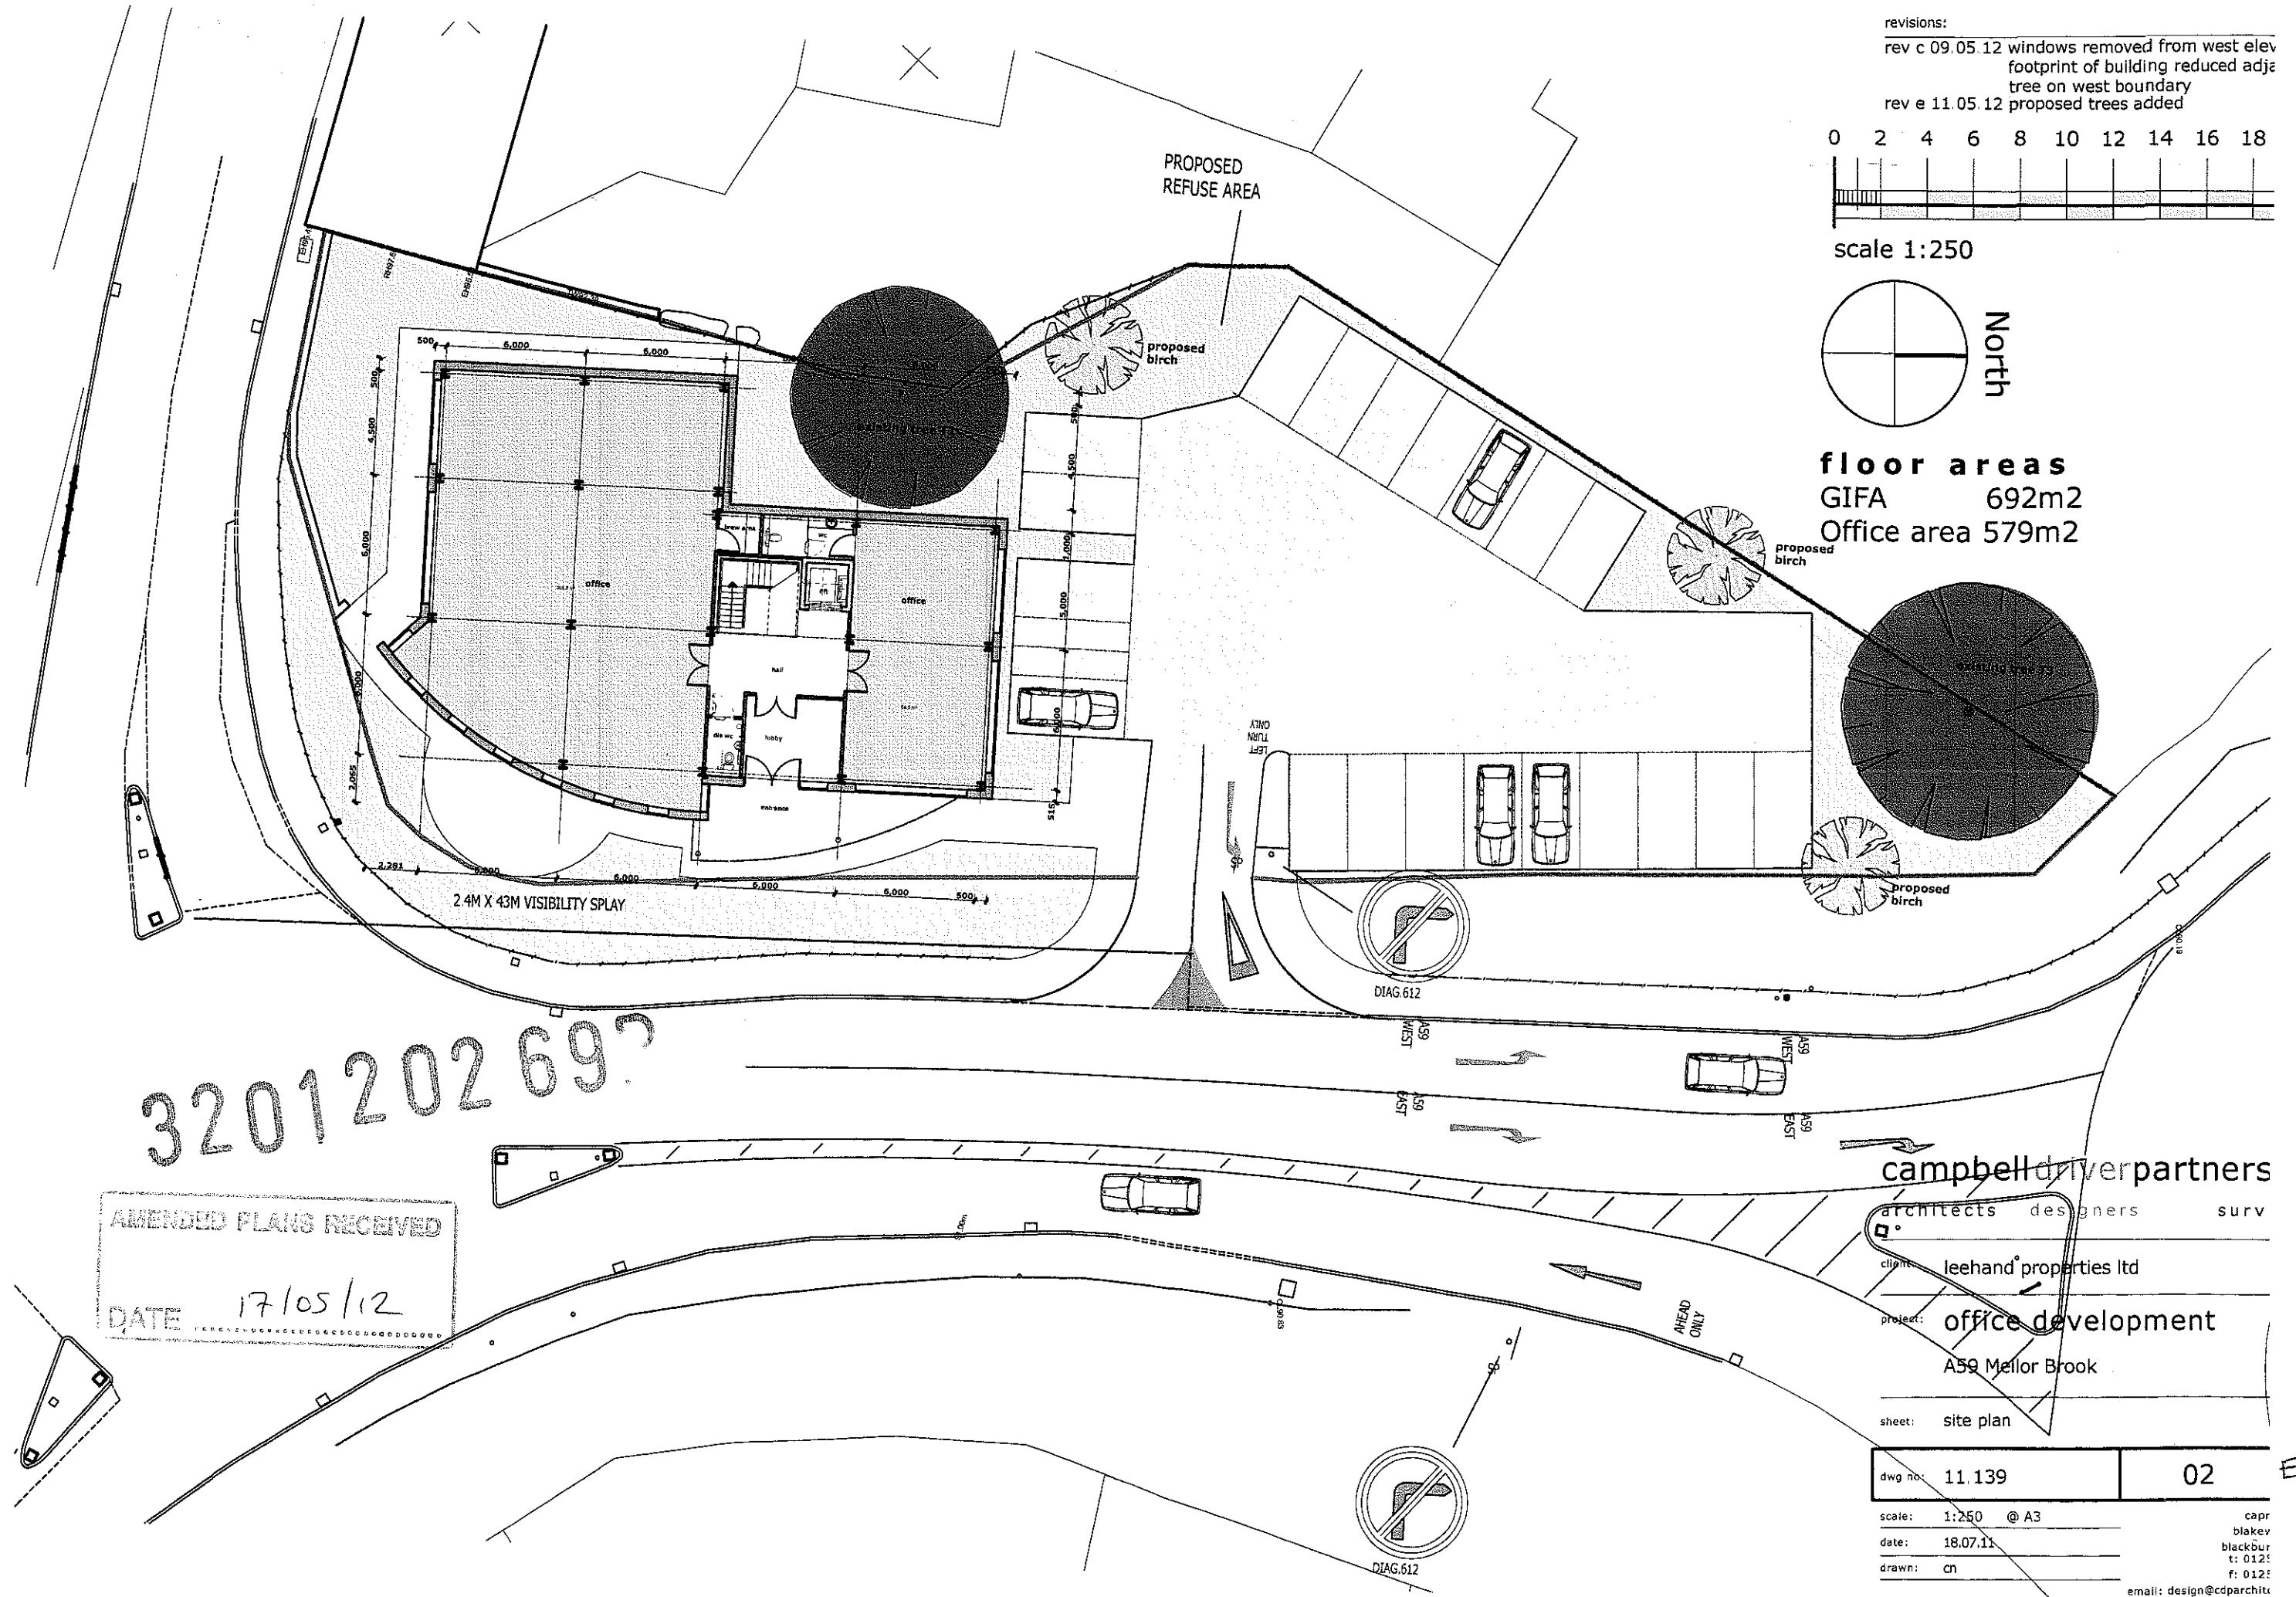

320120269

AMENDED PLANS RECEIVED
 DATE 17/05/12

campbell driverpartners
 architects designers surv
 client: leehand properties ltd
 project: office development
 A59 Mellor Brook
 sheet: site plan

dwg no: 11.139	02
scale: 1:250 @ A3	capr
date: 18.07.11	blakev
drawn: cn	blackbur
	t: 012
	f: 012
email: design@cdparchi	