

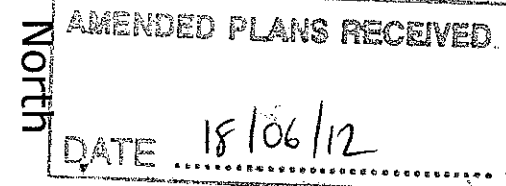


rev c 09 05 12 windows removed from west elev
footprint of building reduced adja
tree on west boundary
rev e 11 05 12 proposed trees added
rev f 12 06 12 traffic control measures added

 

GIFA	692m2
Office area	579m2

320120269P

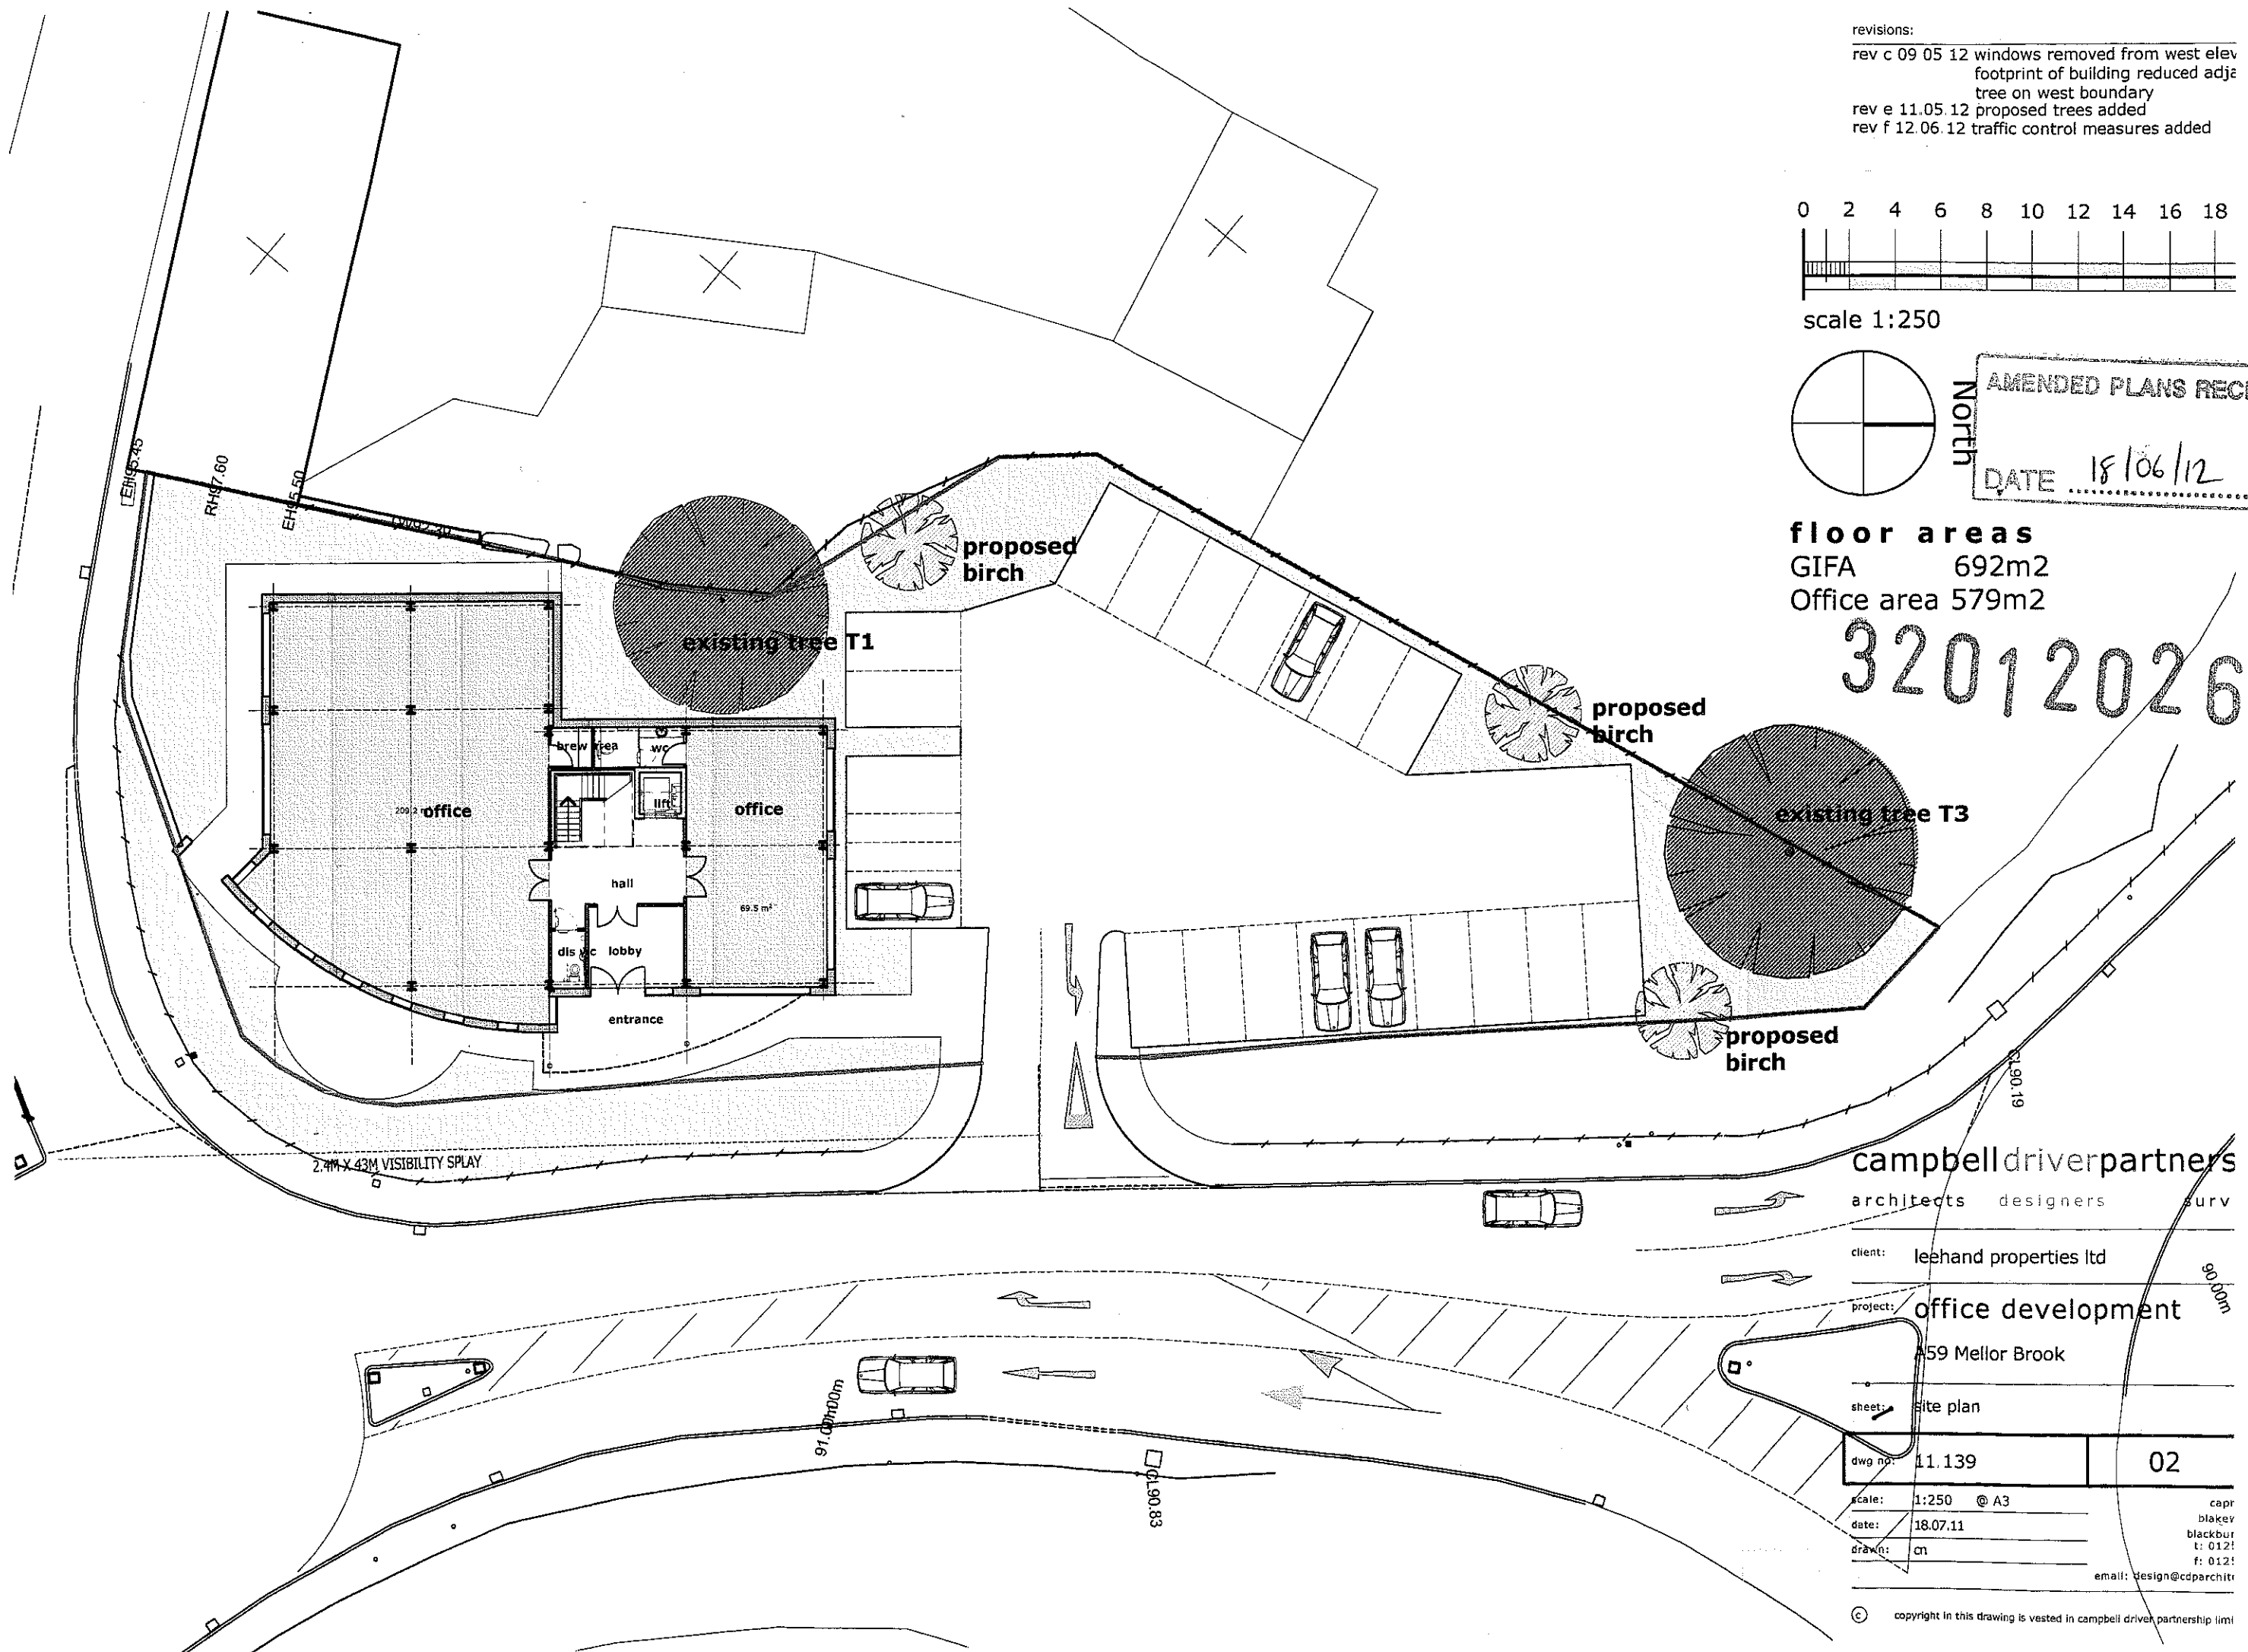

architects designers ~~surv~~

project: office development

sheet: site plan

dwg no: 11.139

02


scale: 1:250 @ A3

date: 18.07.11

drawn: cn

f: 012!
email: design@cdparchit

(c) copyright in this drawing is vested in campbell driver partnership limi

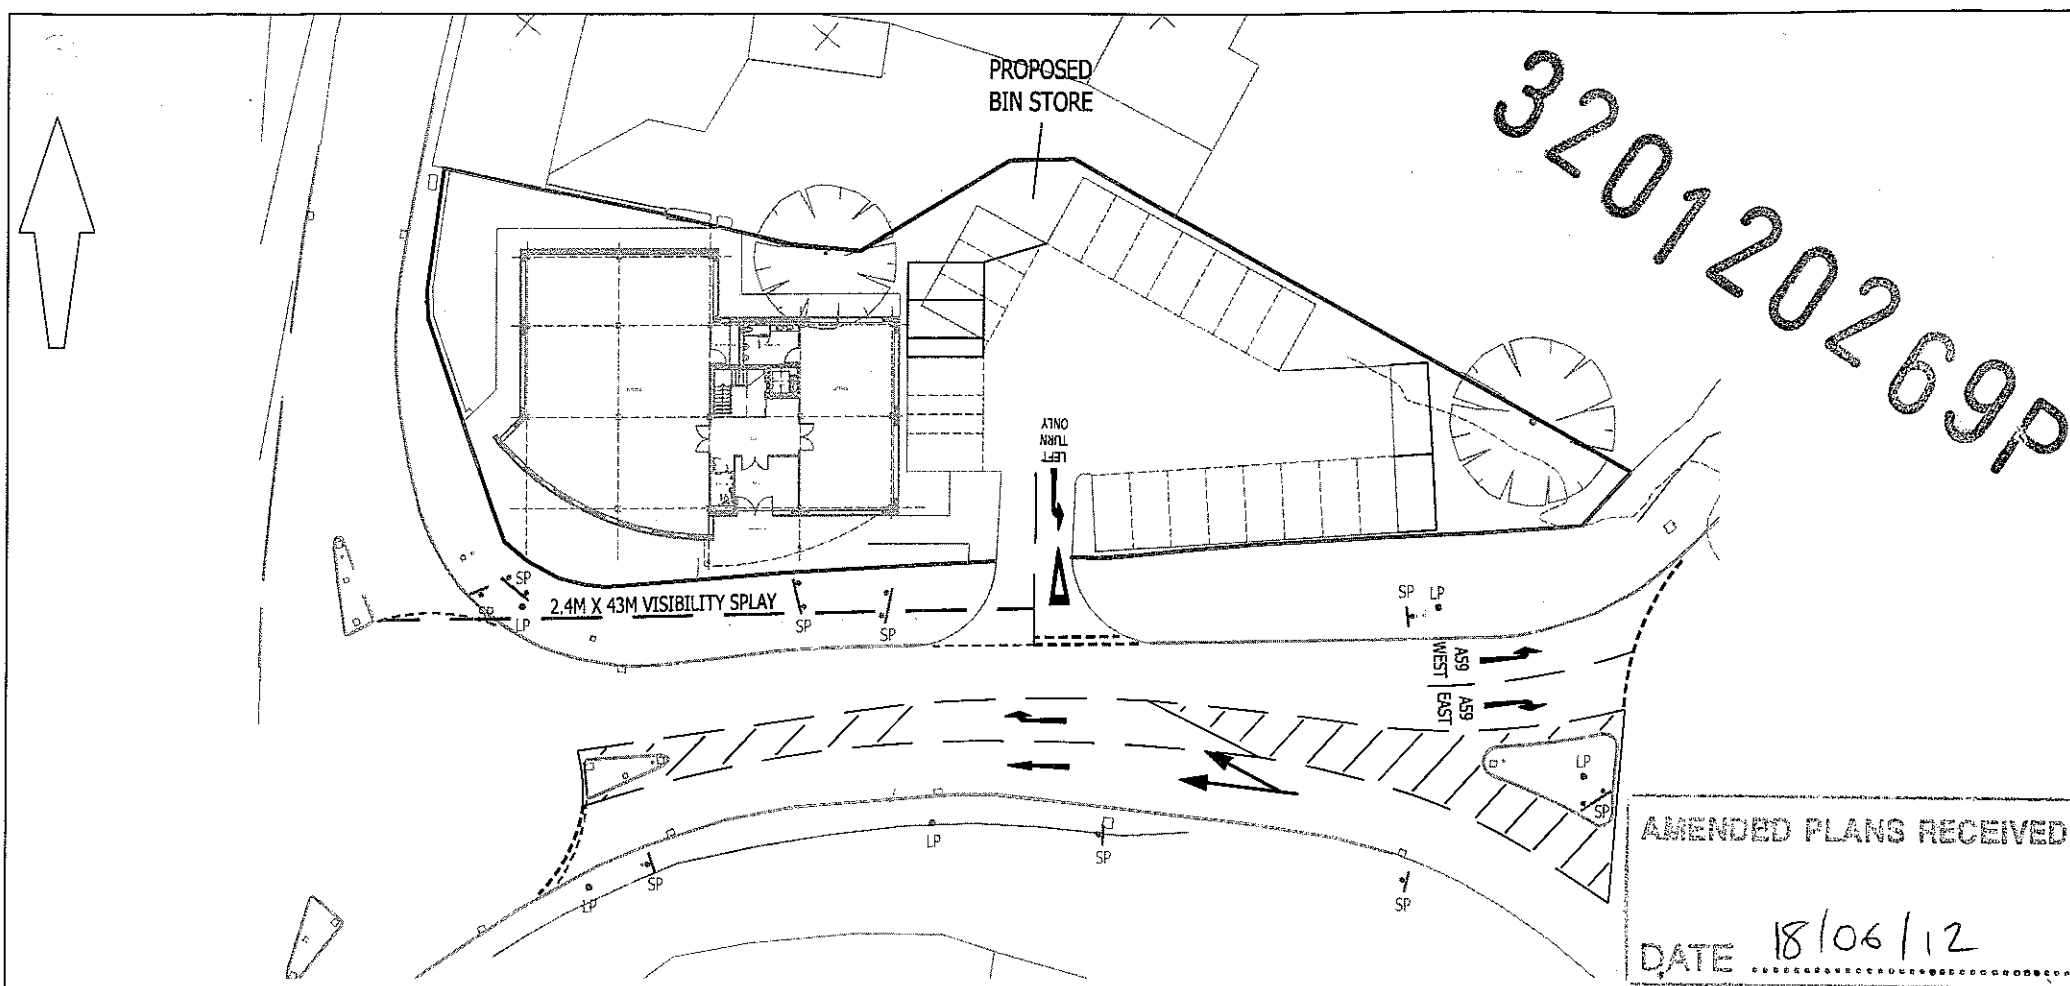

AMENDED PLANS RECEIVED

DATE 18/06/12

All measurements have been based on OS mapping
The accuracy of OS mapping data should be
checked prior to detailed design and construction.

DRAFT FOR CONSULTATION

B	GHOST ISLAND (LCC REQUEST)	MB	06/06/2012
A	CHANGE TO SITE LAYOUT	MB	01/11/2011

This map is reproduced from Ordnance Survey material with the permission of Ordnance Survey on behalf of the Controller of Her Majesty's Stationery Office © Crown copyright. Unauthorised reproduction infringes Crown copyright and may lead to prosecution or civil proceedings. Based on a drawing received from Campbell Driver Partnership. Drawing No: 11.139



Mayer Brown Limited
The Gatchhouse, White Cross, Lancaster, LA1 4XQ
Telephone: 01524 382 522 Fax: 01524 848 532
northwestoffice@mayerbrown.co.uk
www.mayerbrown.co.uk



client
LEEHAND PROPERTIES LTD

project
**OFFICE DEVELOPMENT
AS9 MELLOR BROOK**

title
PROPOSED SITE LAYOUT

scale	1:500 @ A4	drawn by	JF	checked by	MB
date	06/10/2011	cad file	NW-LPL-MELLOR.1-01 REV B.dwg		
drawing number	NW/LPL/MELLOR.1/01			rev.	B