


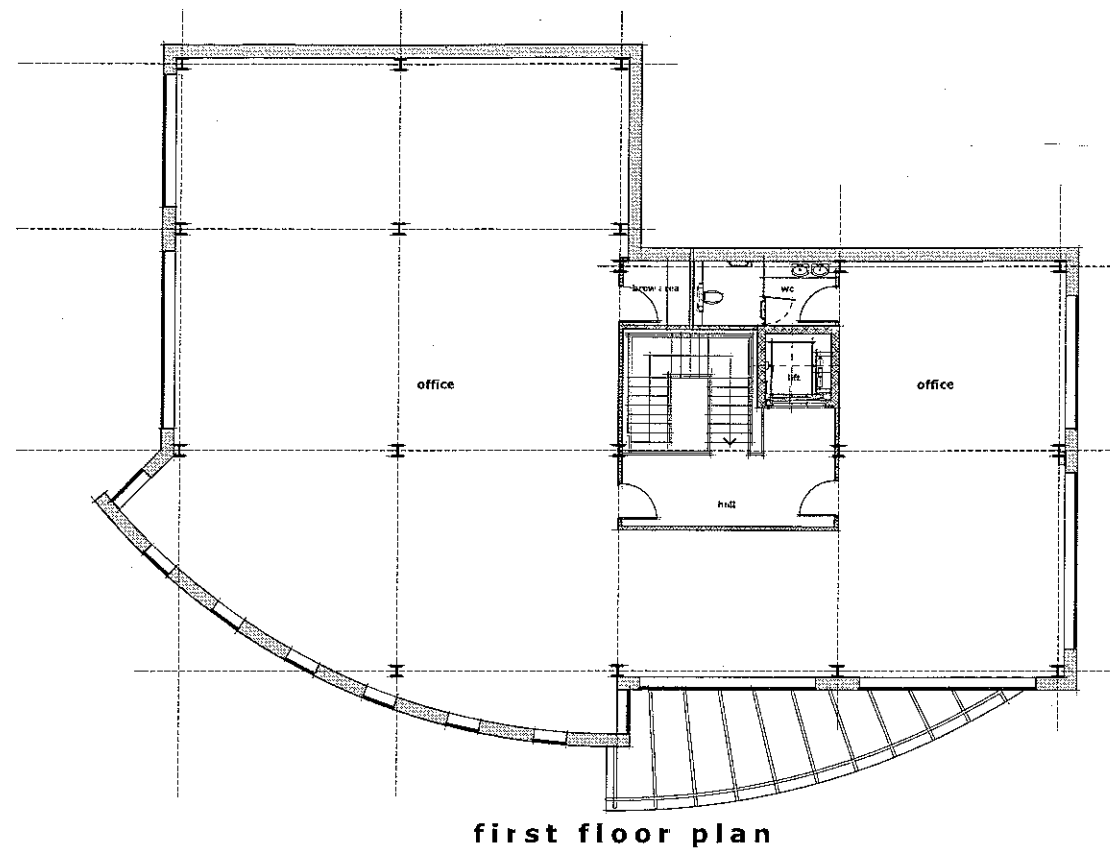
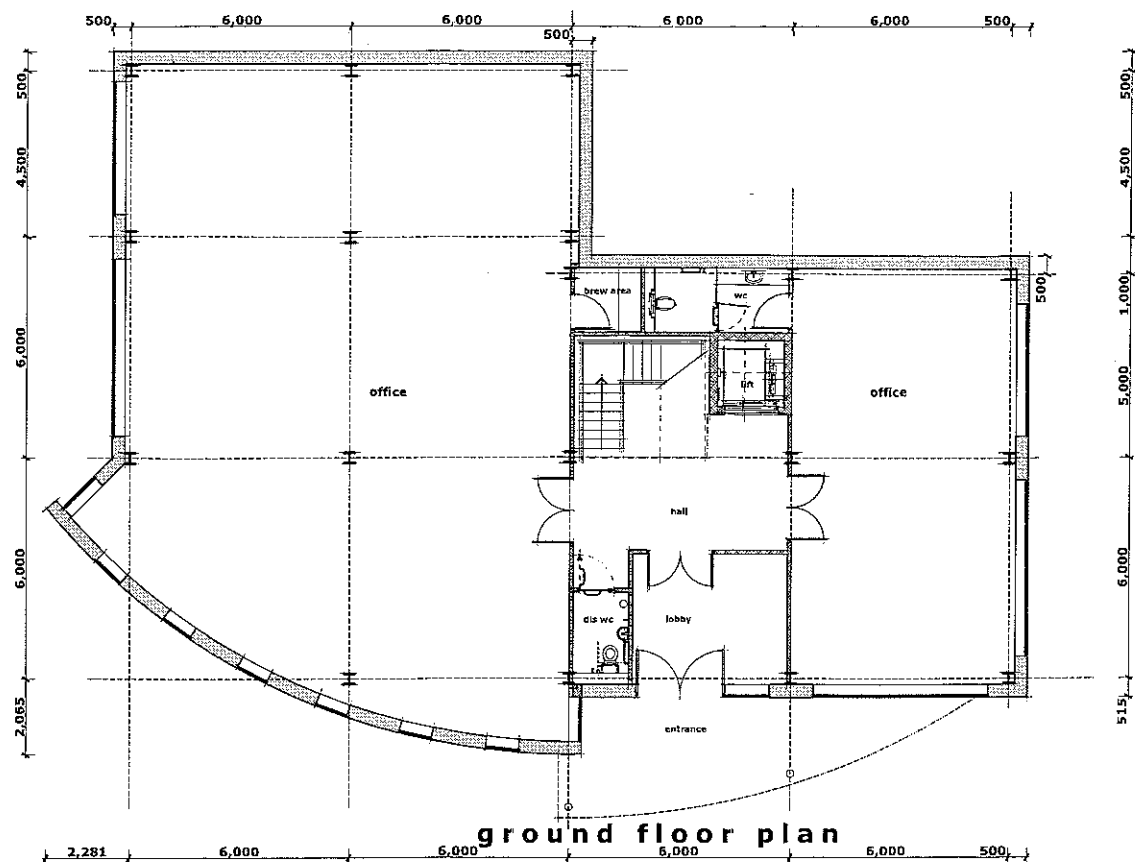


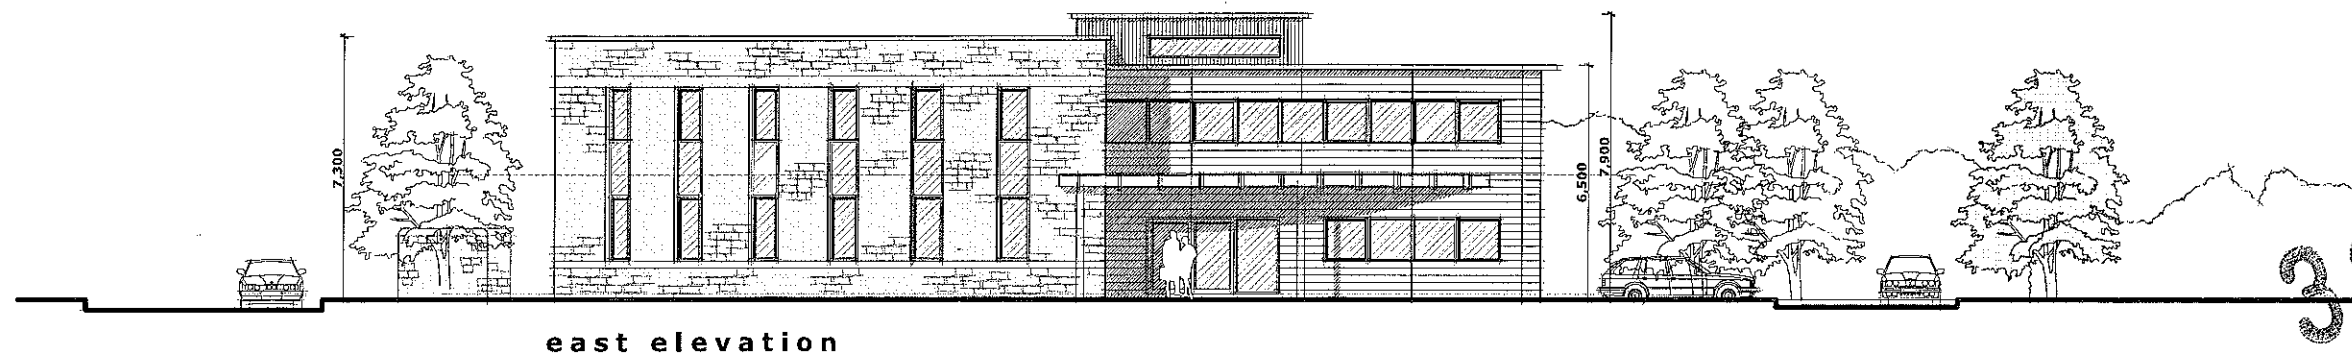


revisions:
 rev A 27.03.12 dimensions added
 rev B 03.04.12 west elevation added
 rev C 11.05.12 windows omitted and wall position altered to west elevation
 rev D 31.05.12 window omitted from north elevation at first floor

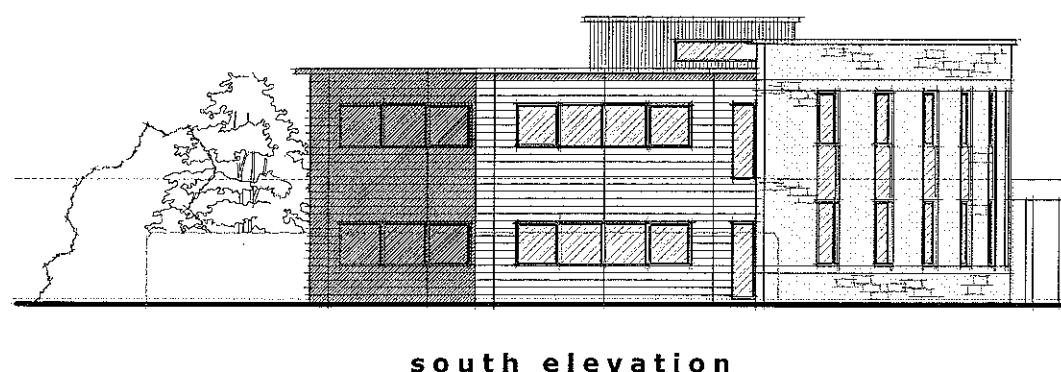

320120269P

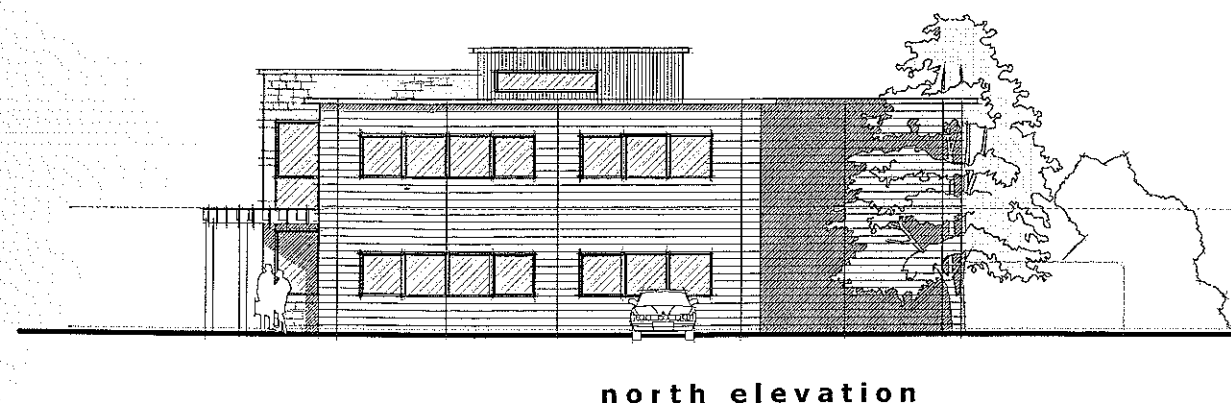

AMENDED PLANS RECEIVED
 DATE 31/05/12

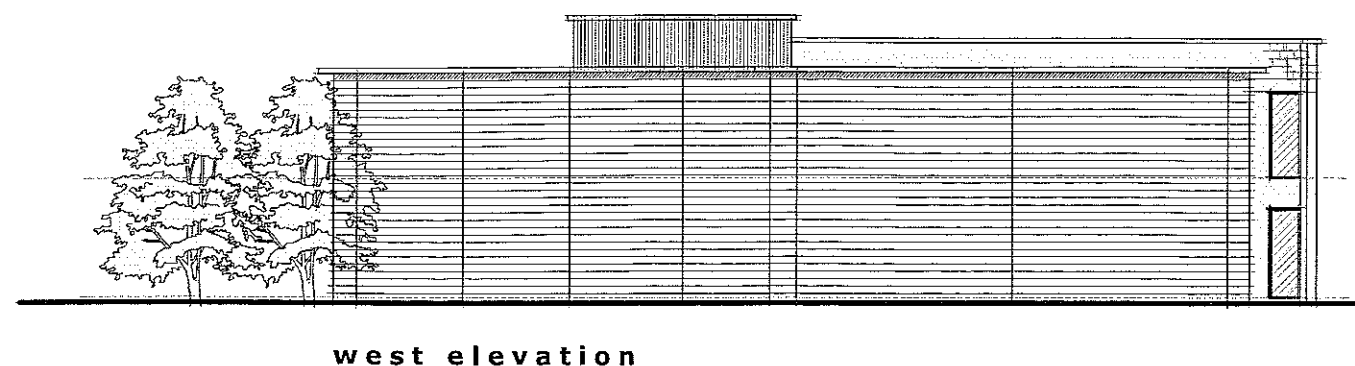

campbelldriverpartnership
 architects designers surveyors

client: leehand properties ltd

project: office development

A59 Mellor Brook

sheet: scheme layout

dwg no: 11.139 03 D

scale: 1:100 @ A1
 date: 18.07.11
 drawn: cm
 capricorn park
 blackwater road
 blackburn bb1 5qr
 t: 01254 297700
 f: 01254 297701
 email: design@cdpartners.co.uk

copyright in this drawing is vested in campbell driver partnership limited