



320120269P

revisions:
 rev c 09.05.12 windows removed from west elevation
 footprint of building reduced adjacent to
 tree on west boundary
 rev e 11.05.12 proposed trees added
 rev f 12.06.12 traffic control measures added
 rev g 03.07.12 gate and fence added to car park

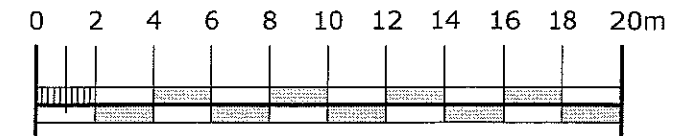


scale 1:250

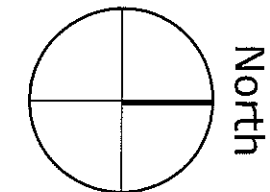

floor areas
 GIFA 692m²
 Office area 579m²

AMENDED PLANS RECEIVED
 DATE 03/07/2012

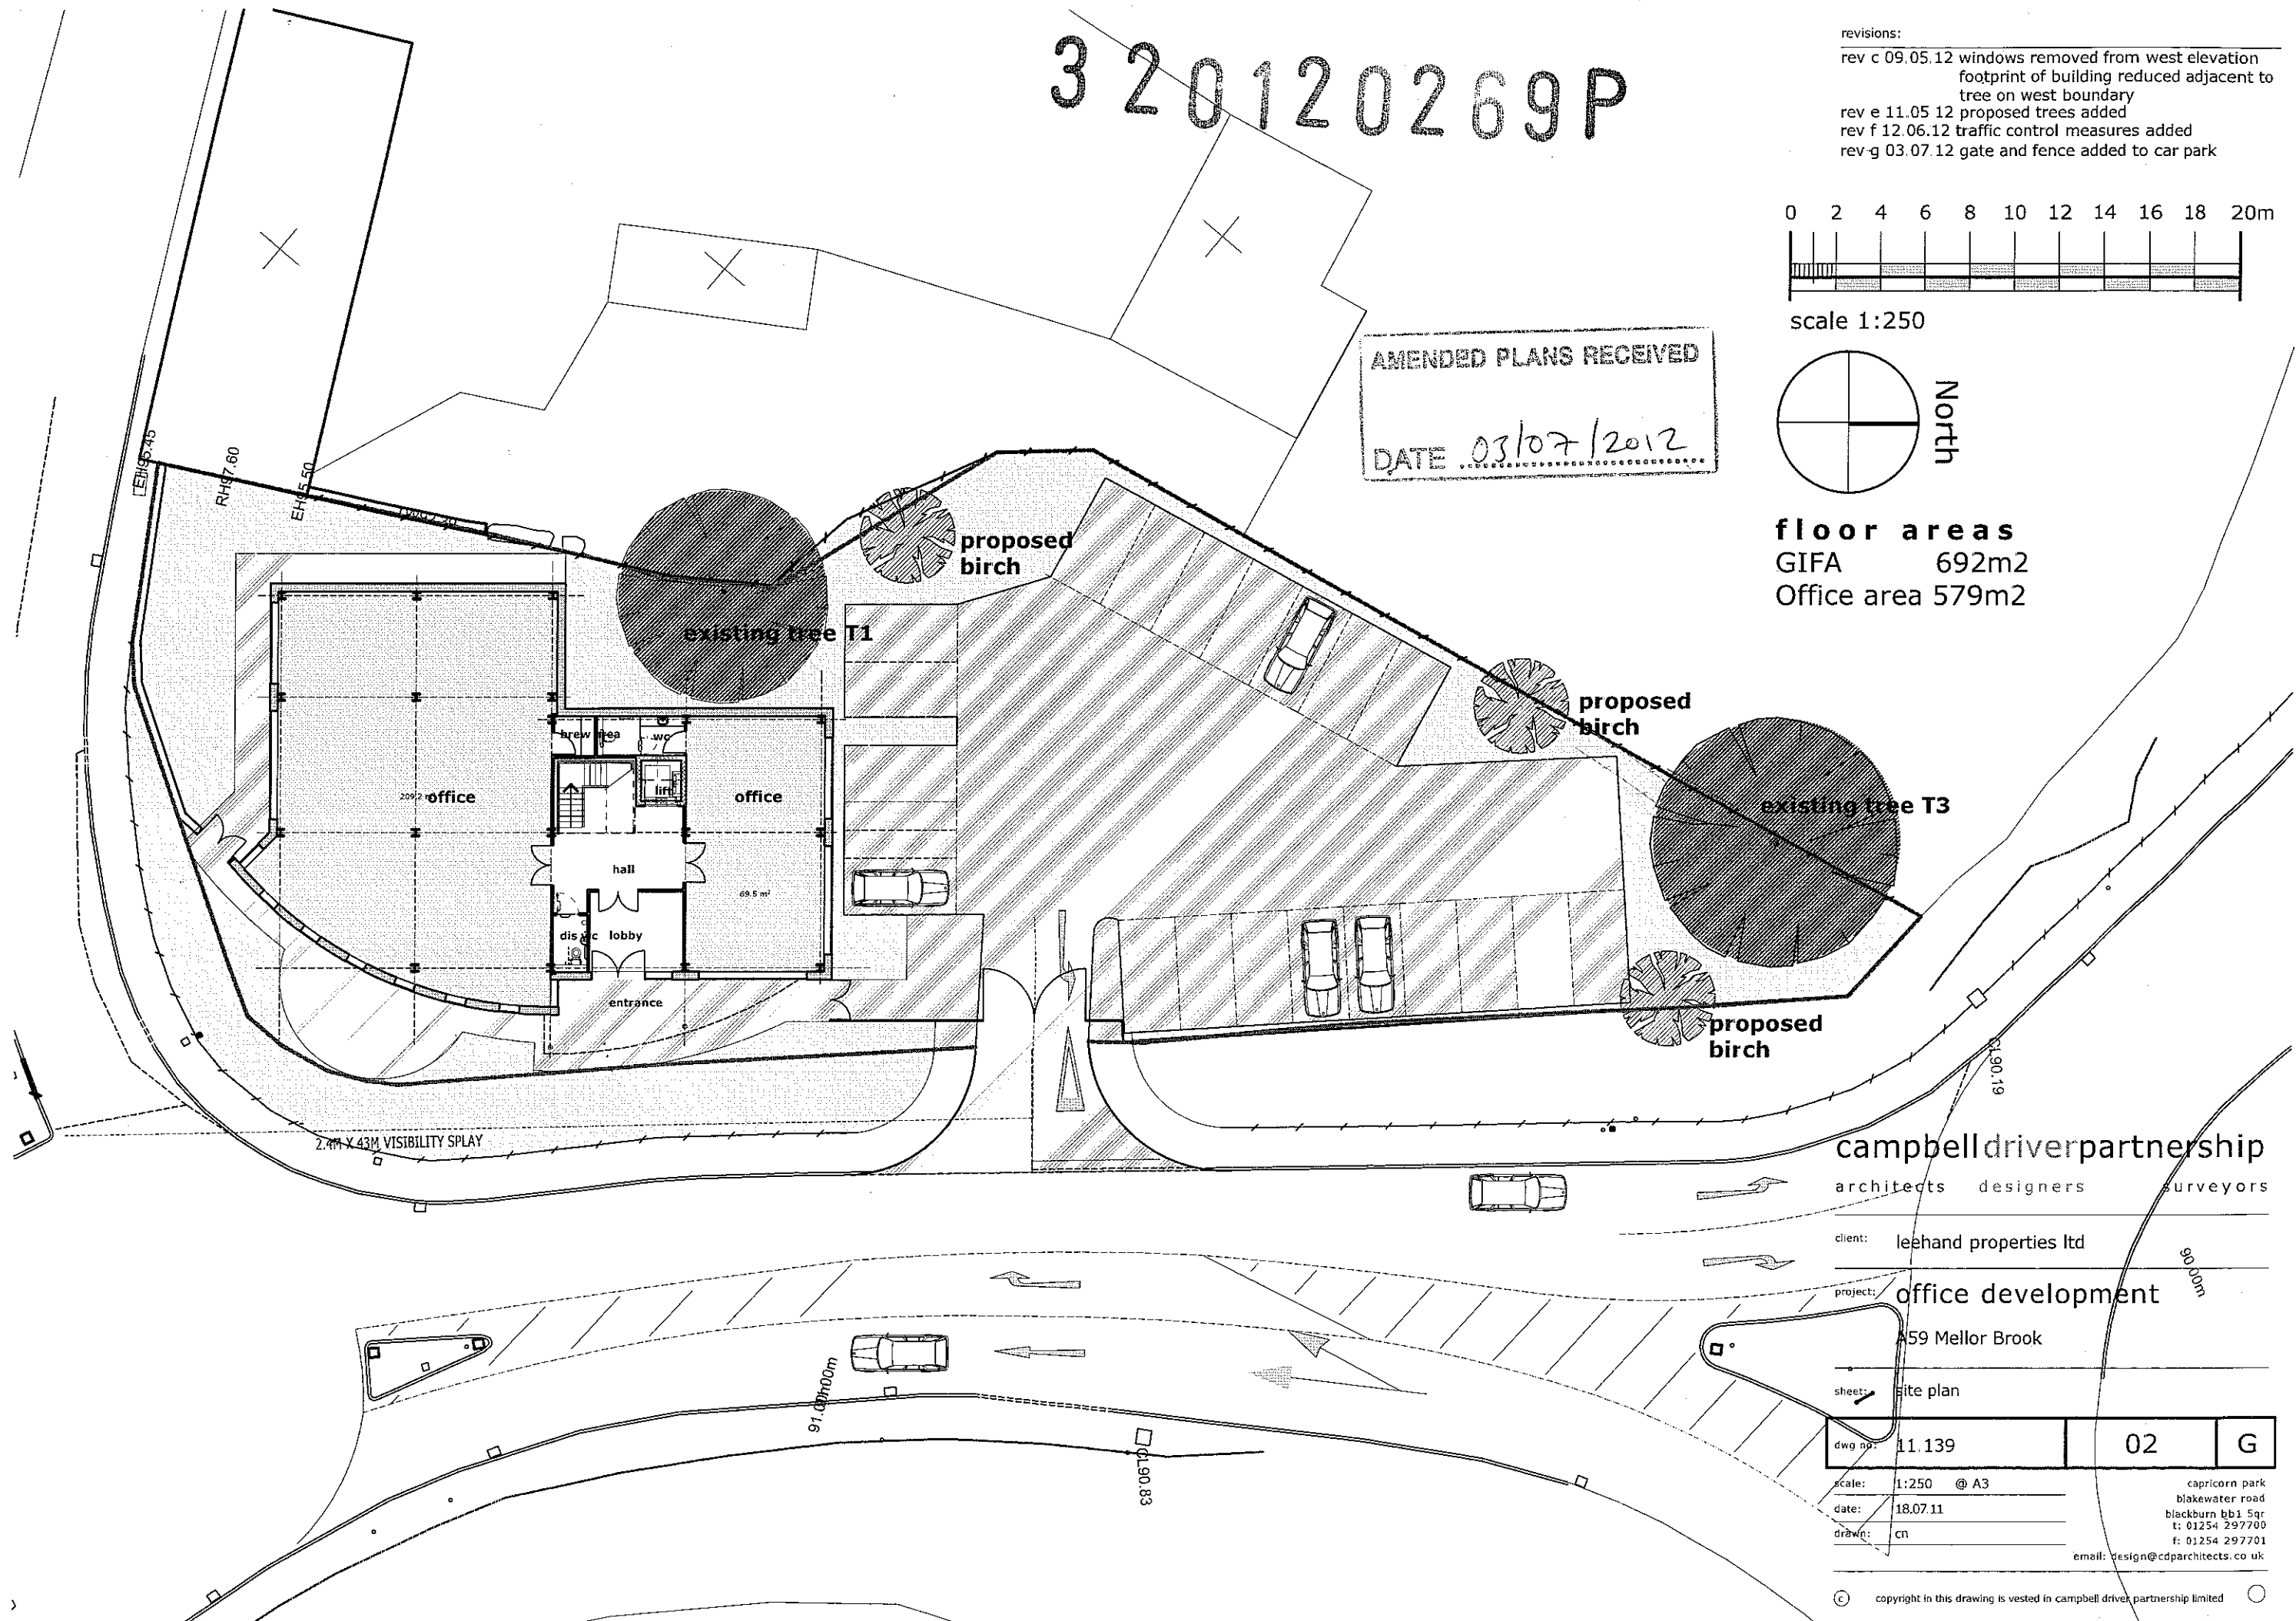

campbell driver partnership
 architects designers surveyors

client: leehand properties ltd

project: office development

A59 Mellor Brook

sheet: site plan

dwg no: 11.139 02 G

scale: 1:250 @ A3

date: 18.07.11

drawn: cn

capricorn park
 blackwater road
 blackburn bb1 5qr
 t: 01254 297700
 f: 01254 297701
 email: design@cdparchitects.co.uk

copyright in this drawing is vested in campbell driver partnership limited