



revisions:

rev c 09.05.12 windows removed from west elevation  
footprint of building reduced adjacent to  
tree on west boundary  
rev e 11.05.12 proposed trees added  
rev f 12.06.12 traffic control measures added  
rev h 03.07.12 barrier added to car park

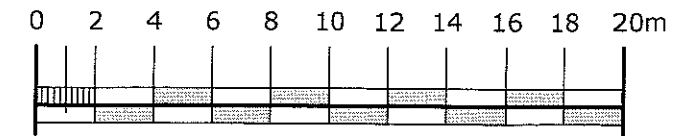

scale 1:250

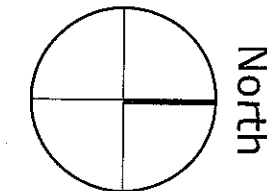


AMENDED PLANS RECEIVED

DATE 04/07/2012

### floor areas

GIFA 692m<sup>2</sup>  
Office area 579m<sup>2</sup>

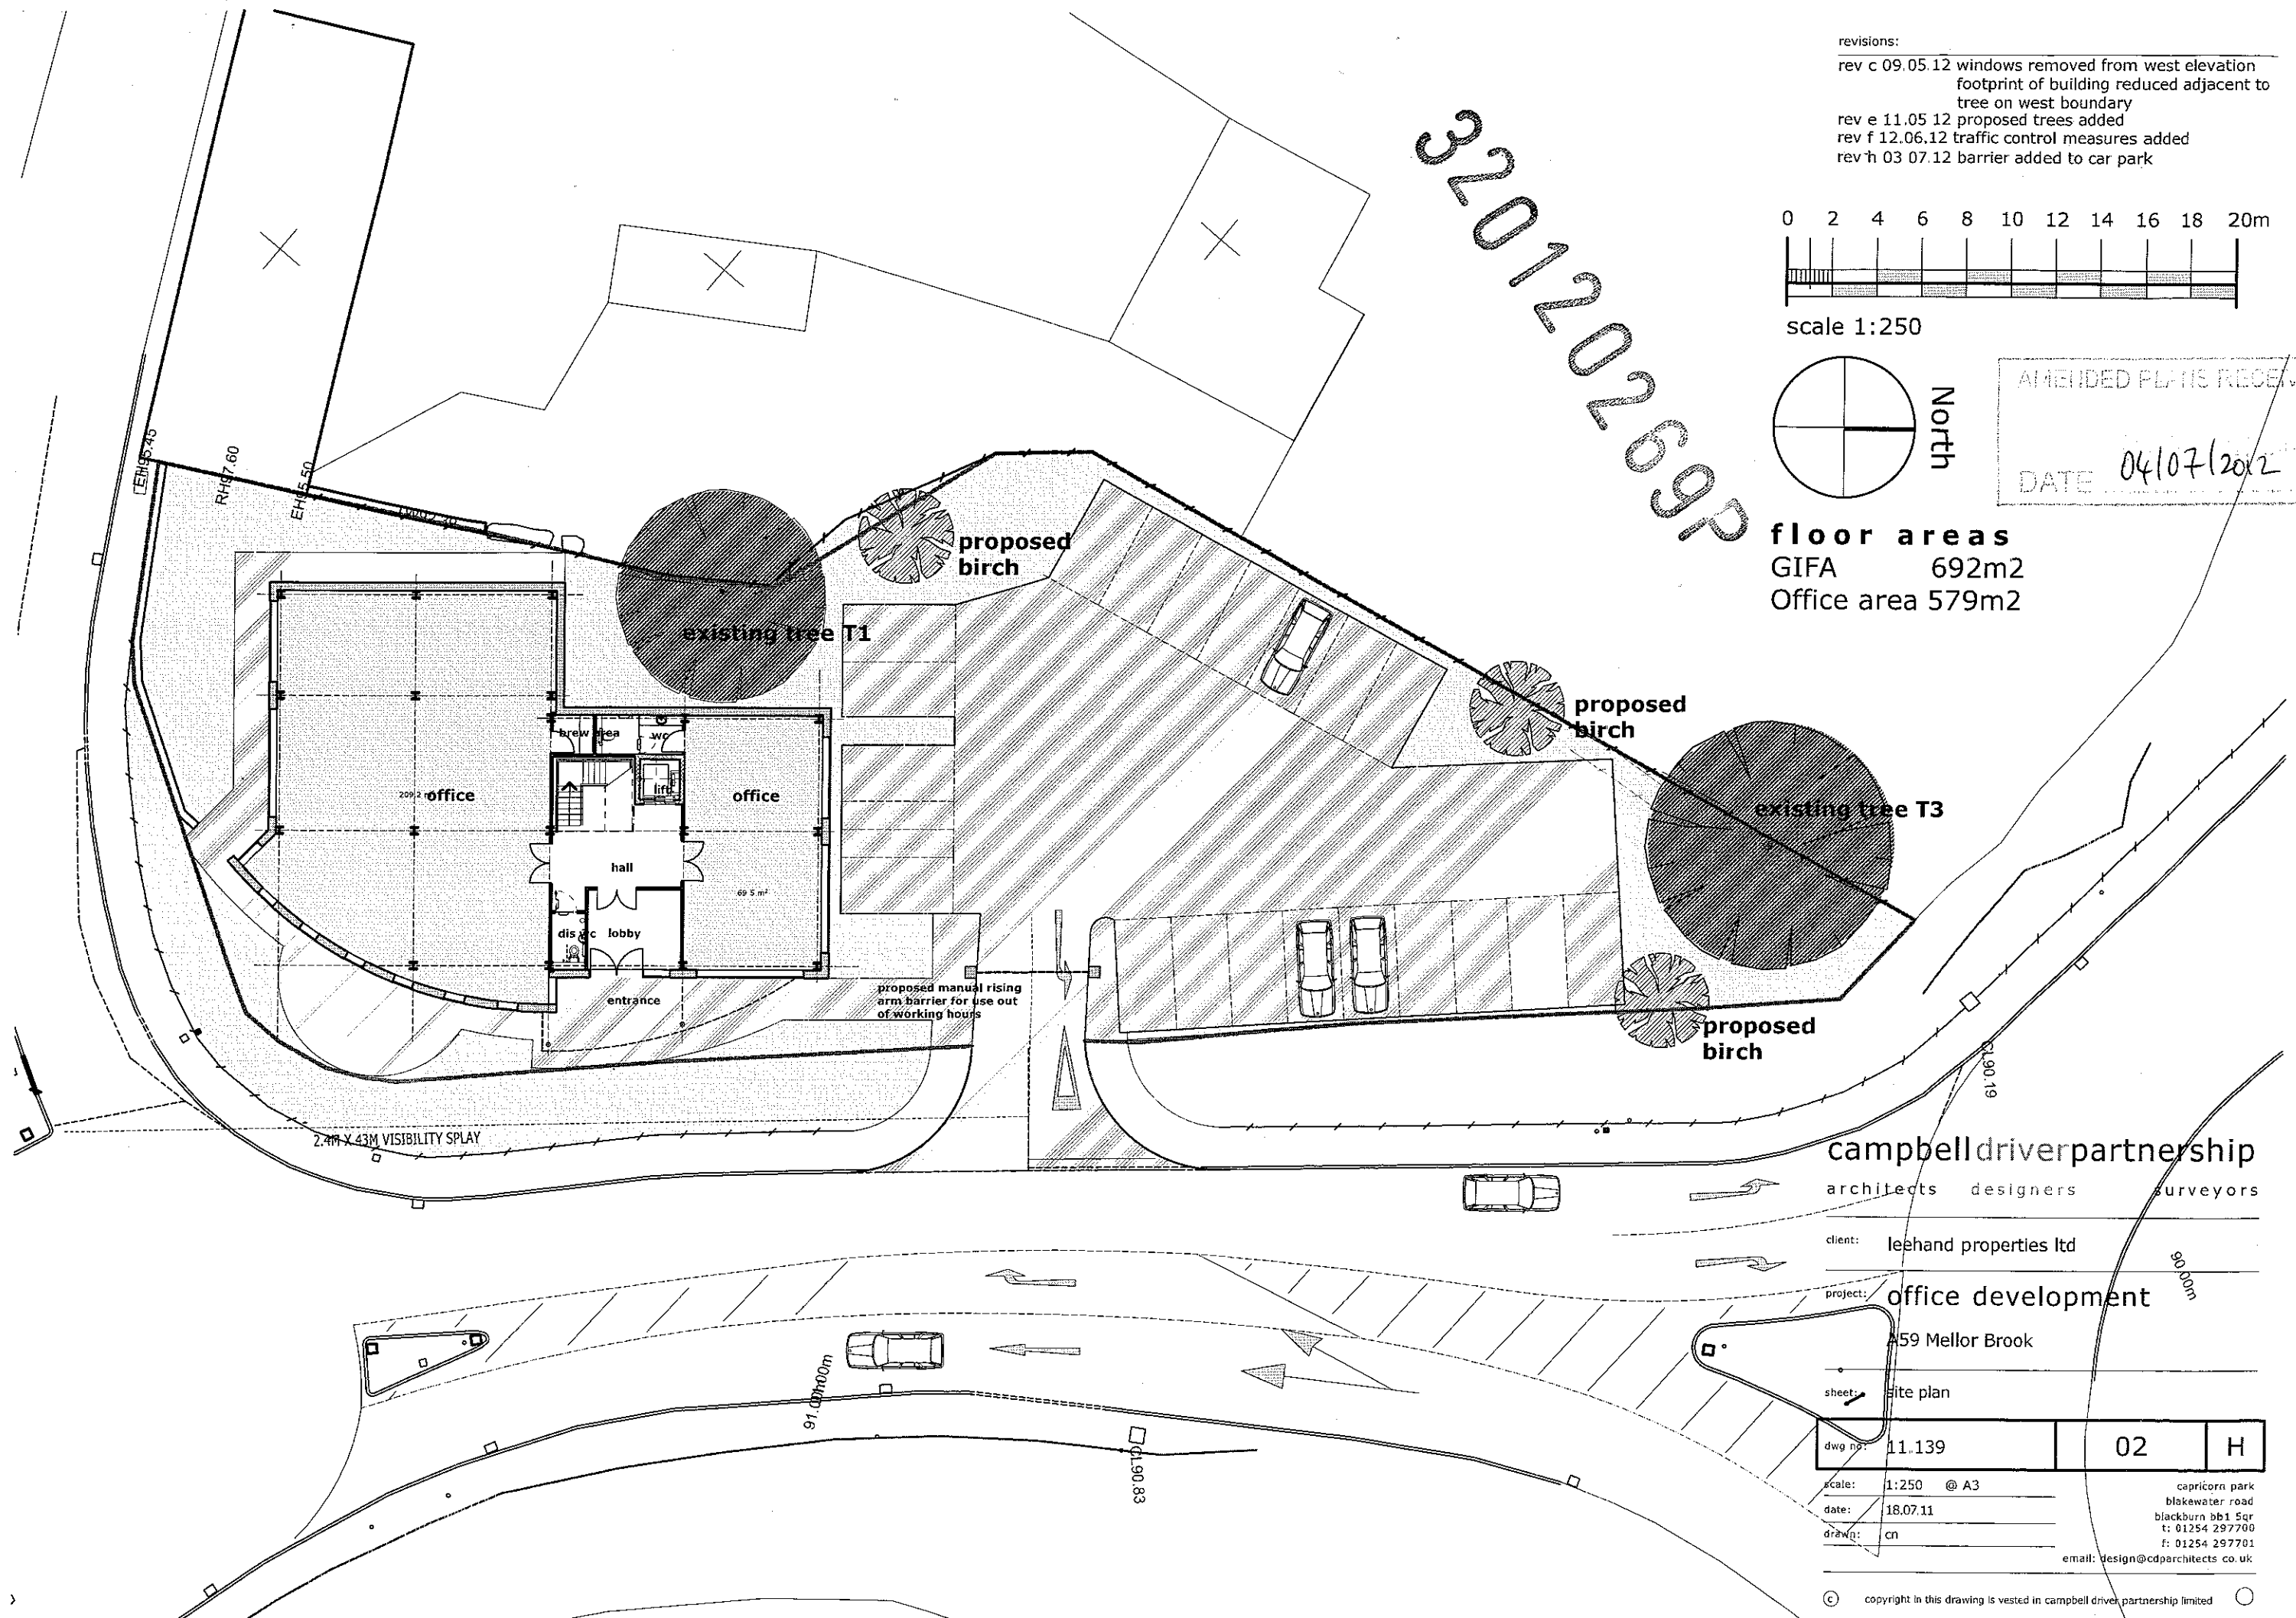

**campbell driver partnership**

architects designers surveyors

client: leehand properties ltd

project: office development

A59 Mellor Brook

sheet: site plan

dwg no: 11.139

02

H

scale: 1:250 @ A3

date: 18.07.11

drawn: cn

capricorn park  
blackwater road  
blackburn bb1 5qr  
t: 01254 297700  
f: 01254 297701

email: design@cdparchitects.co.uk

© copyright in this drawing is vested in campbell driver partnership limited