



Notes:
All work is to be carried out to the latest current British standards Codes of Practice and recognised working practices.
All work and materials should comply with Health and Safety legislation.
All dimensions are in millimetres where explicitly shown otherwise.
The contractor should check and verify all dimensions as work proceeds and notify GHA of any discrepancies.
Do not scale off the drawings, if in doubt ask.




North East Facing Elevation (Wall Omitted for Clarity) 1:100

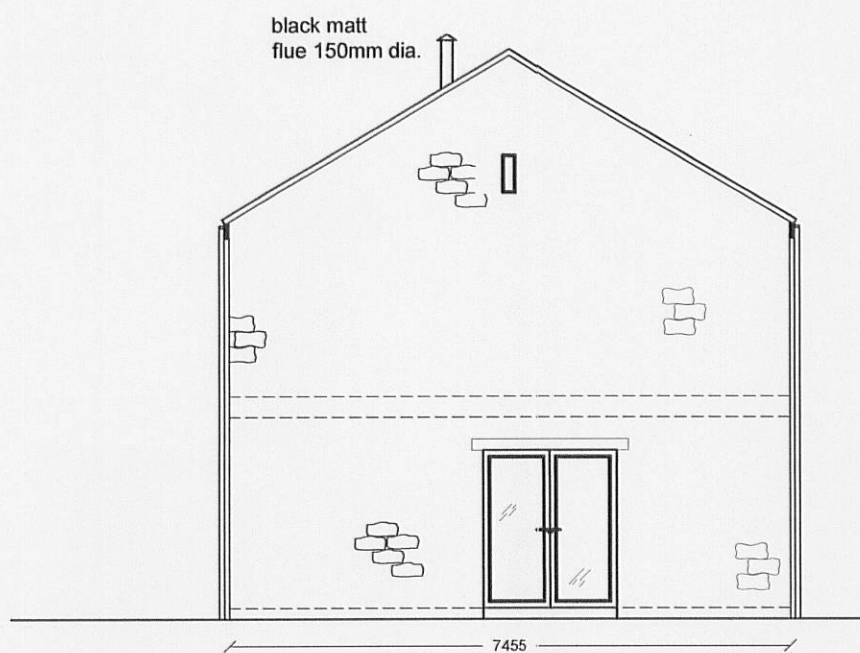

Proposed East Facing Elevation 1:100

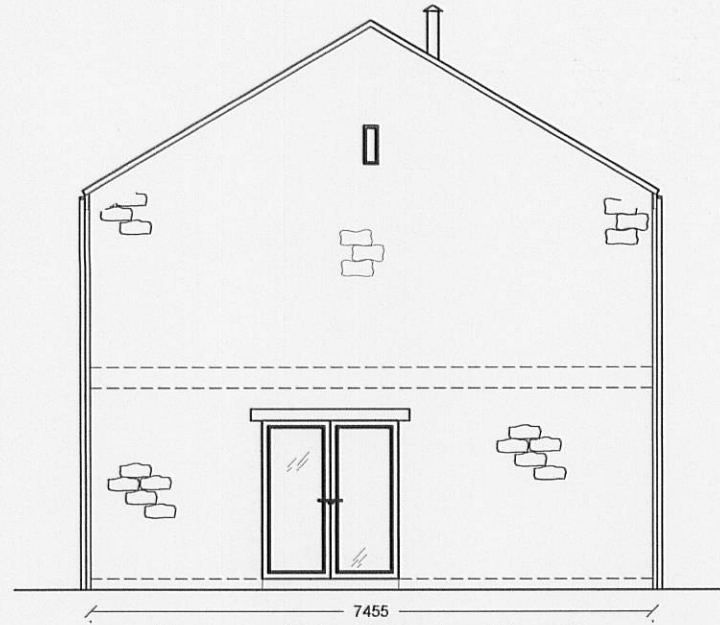


Proposed West Facing Elevation 1:100

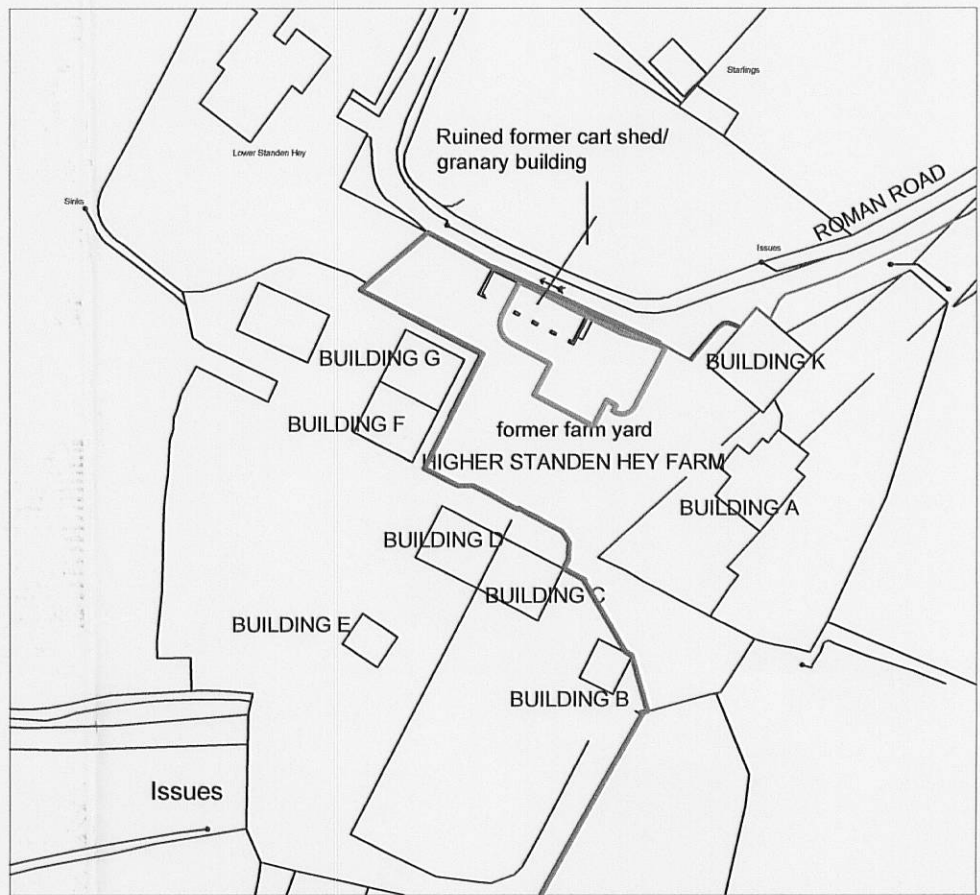


Existing Location Plan 1:1250




South West Facing Elevation 1:100

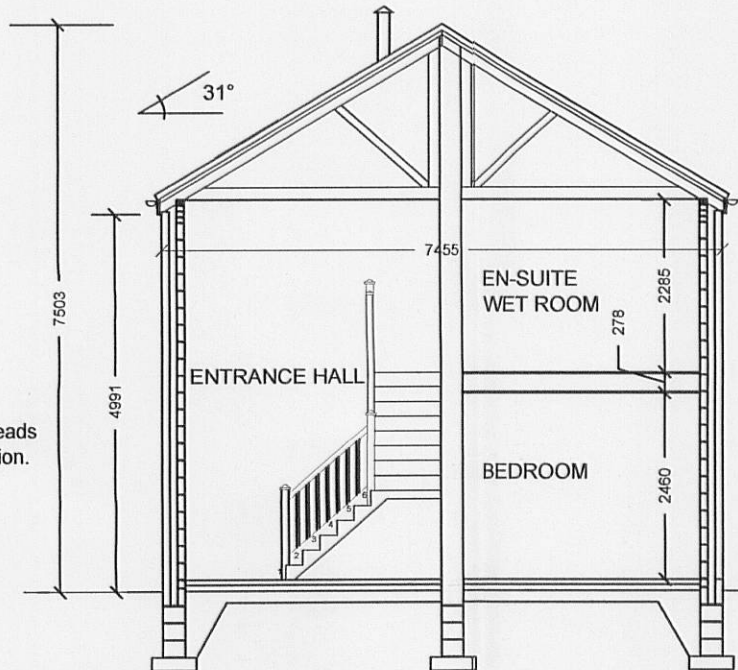


Proposed Section A-A 1:100

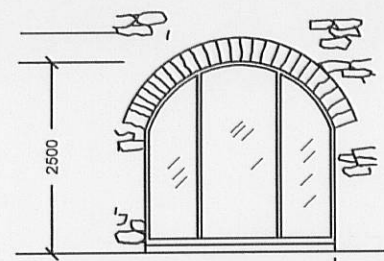

Typical Arch Detail

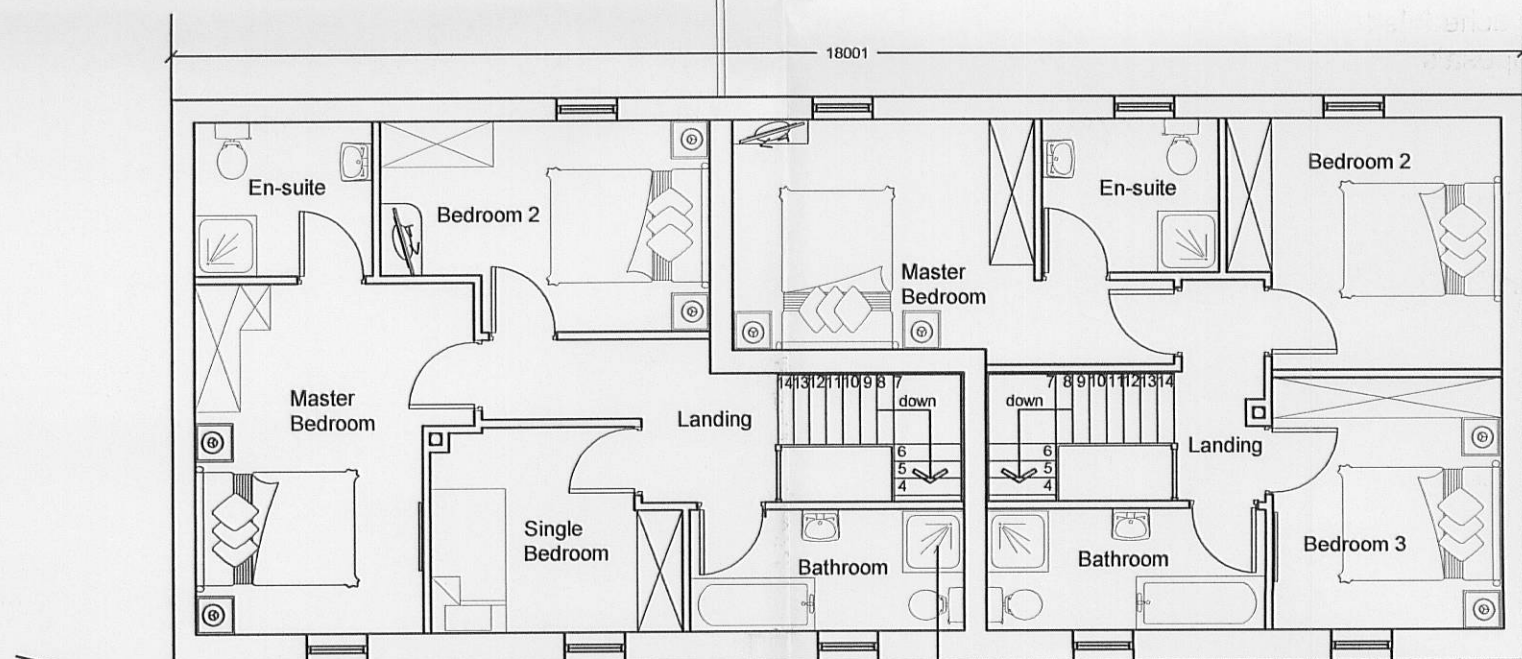


Proposed First Floor Plan 1:100

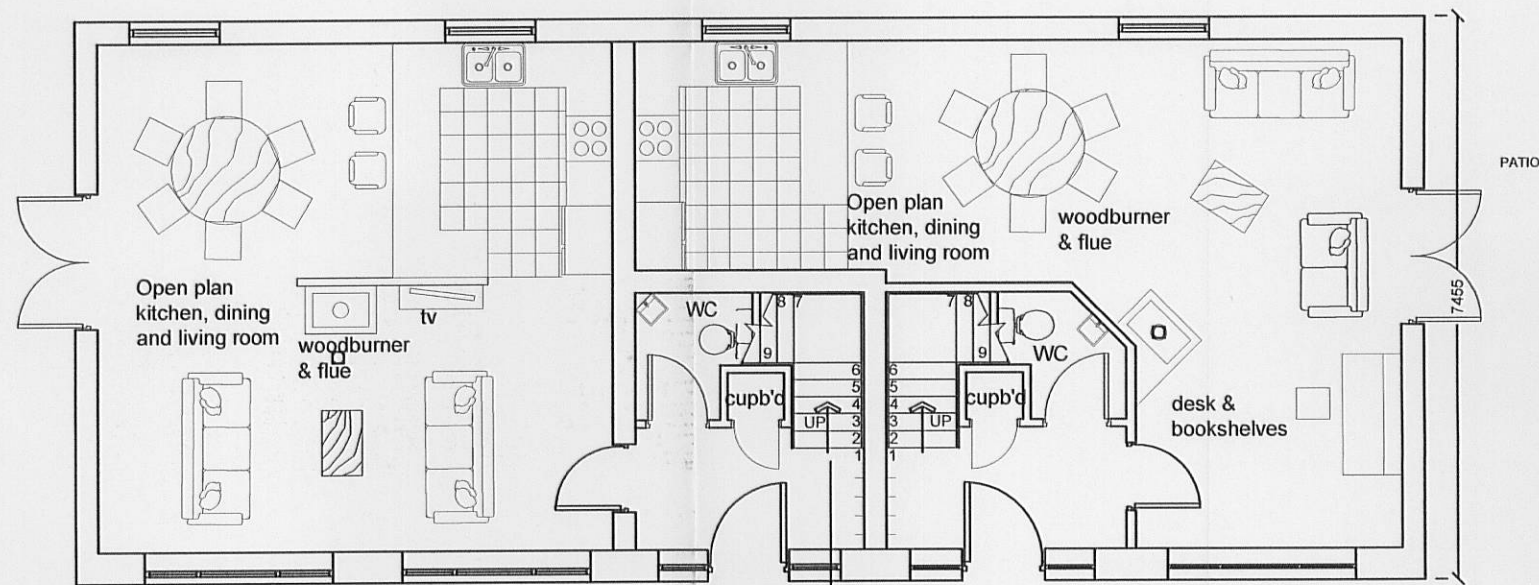


Proposed Ground Floor Plan 1:100

Former cart shed and granary scheduled for demolition under these proposals

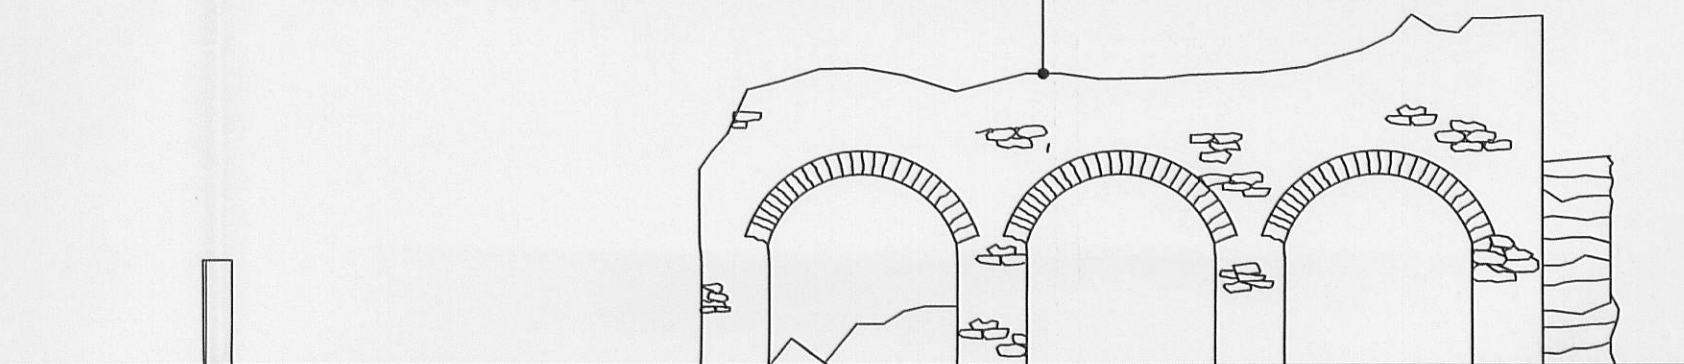

Existing Elevation 1:100

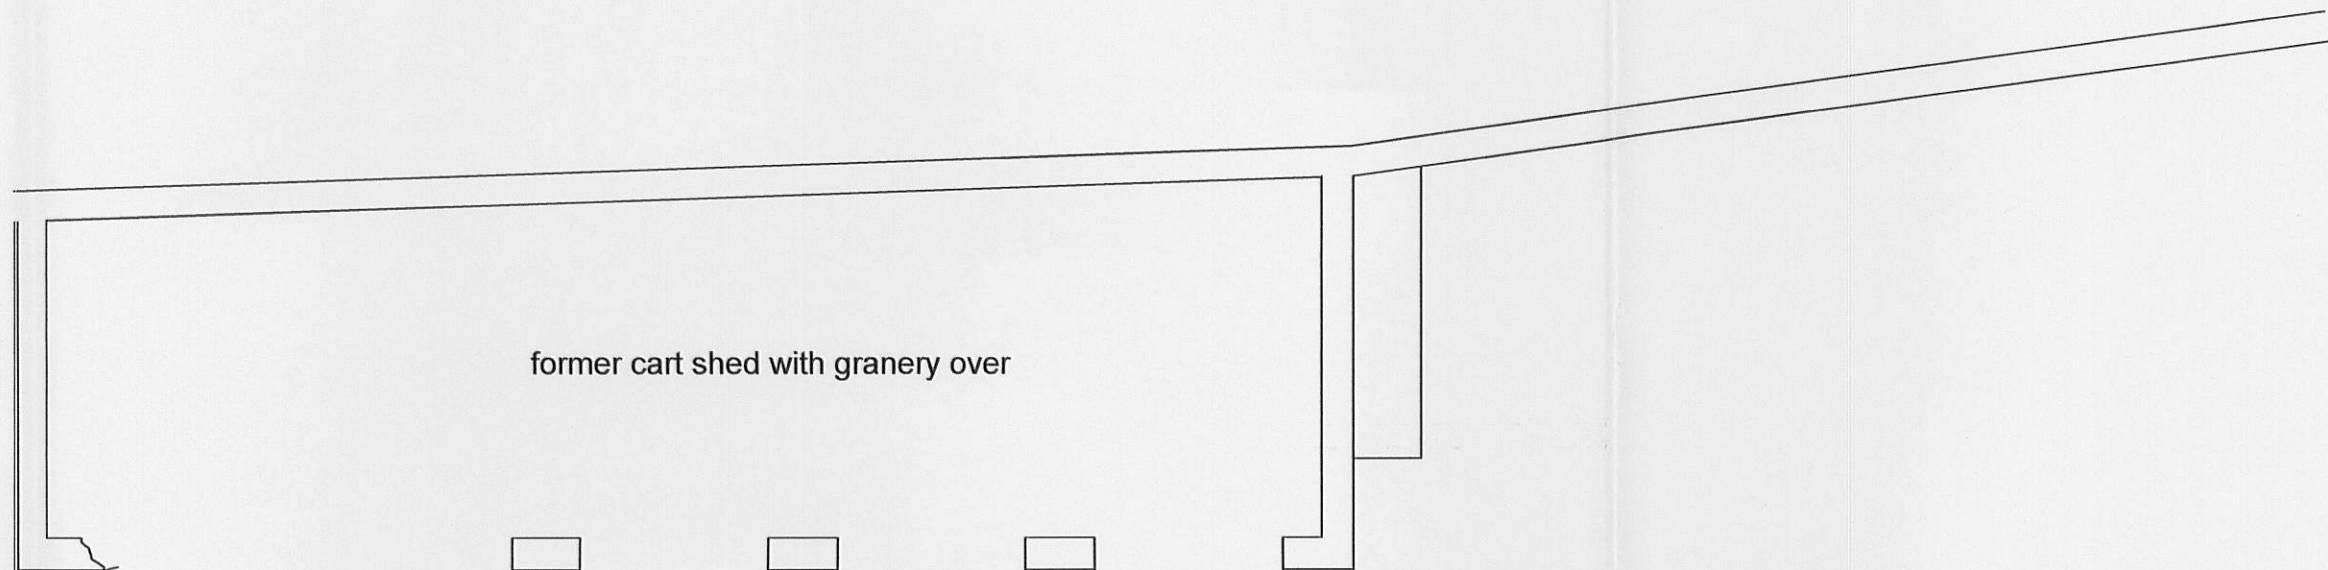

Existing Site Plan 1:100

320120272P

GHA

Gary Hearty Associates

Chartered Surveyors
34 Wellgate
Clitheroe
Lancashire BB7 2DP

T: 01200 442301
F: 01200 442302
Email: info@ghaonline.co.uk

Project: Proposed Holiday Cottages at
Standen Hey
Whalley Road
Clitheroe

Title: Proposed Floor Plans, Elevations and Site Plans -
Planning Resubmission

Drawing No: Cow/414/1275/10

Drawn: RB

Client: Mr E. Cowperthwaite

Date: 19.03.12

Scale: 1:100/1250
@A1

Amendments