


Notes:
All work is to be carried out to the latest current British standards Codes of Practice and recognised working practices.
All work and materials should comply with Health and Safety legislation.
All dimensions are in millimetres where explicitly shown otherwise.
The contractor should check and certify all dimensions as work proceeds and notify GHA of any discrepancies.
Do not scale off the drawings, if in doubt ask.



320120272P

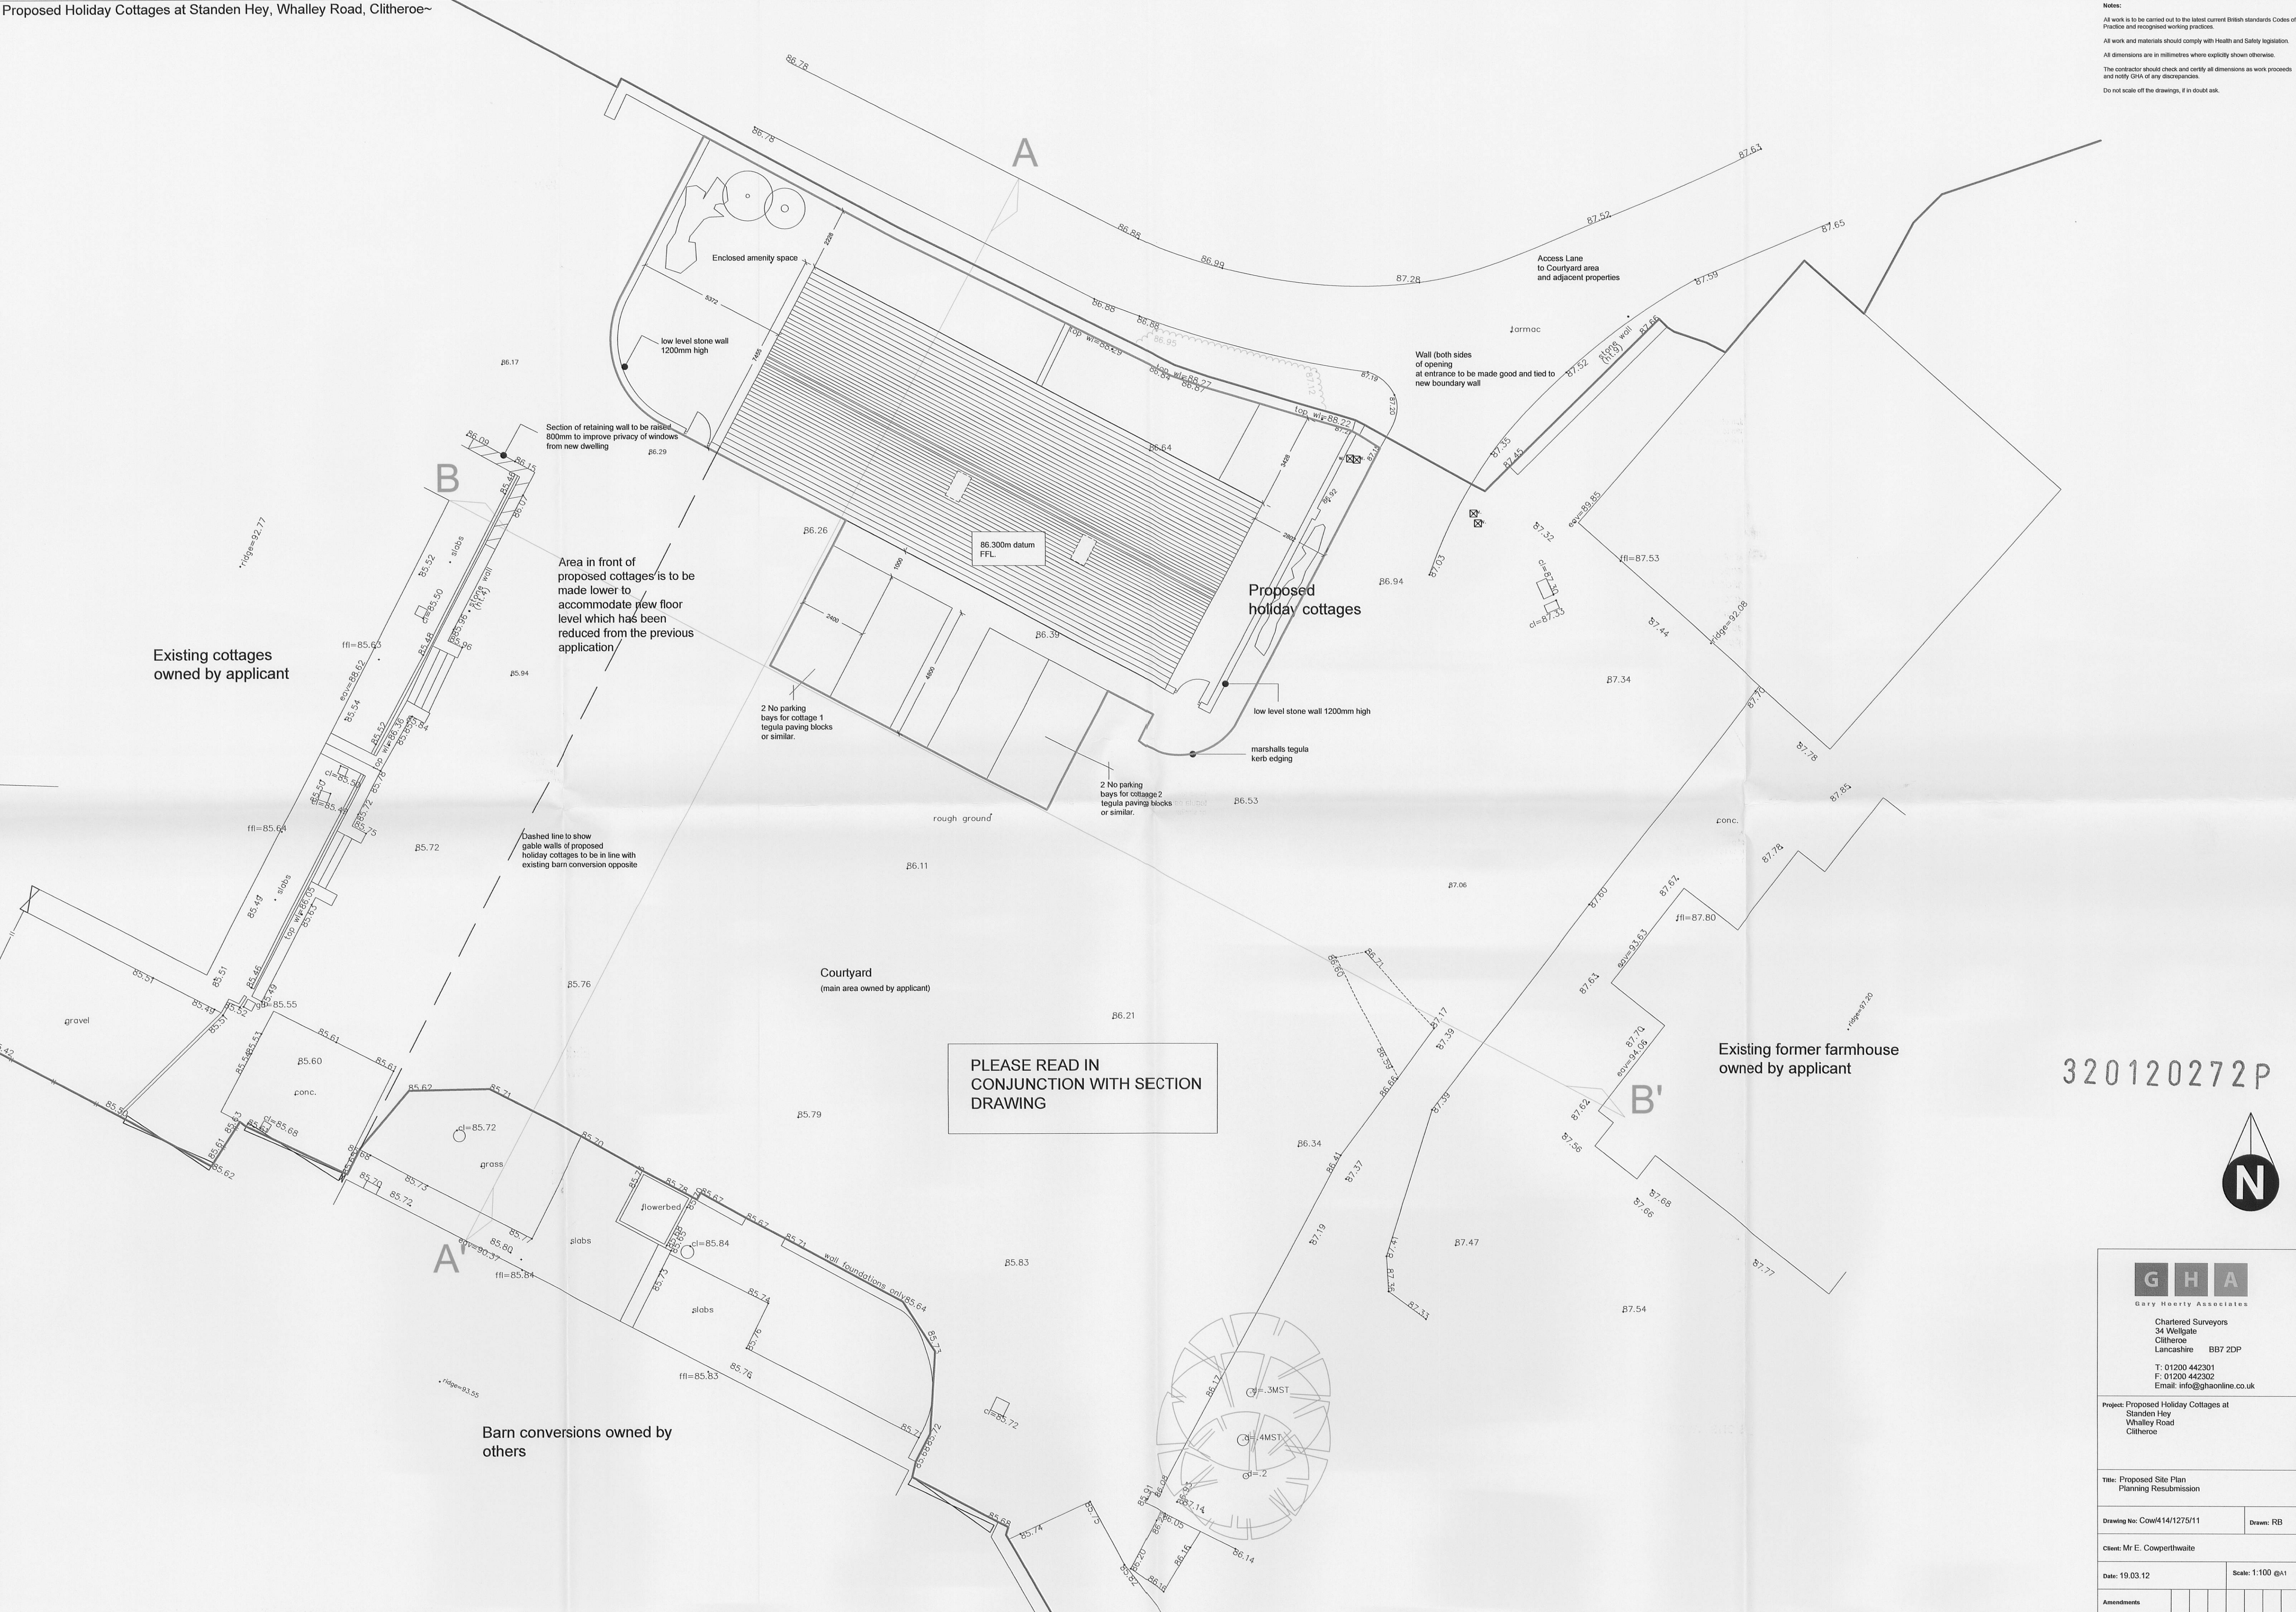

G H A

Gary Heery Associates
Chartered Surveyors
34 Wellgate
Clitheroe
Lancashire BB7 2DP
T: 01200 442301
F: 01200 442302
Email: info@ghaonline.co.uk

Project: Proposed Holiday Cottages at
Standen Hey
Whalley Road
Clitheroe

Title: Proposed Site Plan
Planning Resubmission

Drawing No: Cow414/1275/11
Drawn: RB

Client: Mr E. Cowperthwaite

Date: 19.03.12
Scale: 1:100 @A1

Amendments