



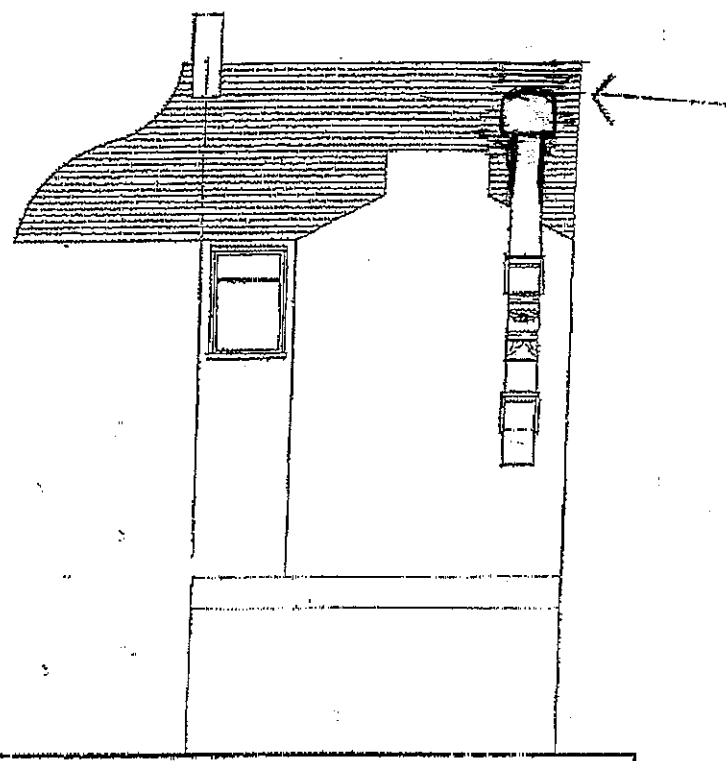

Proposed Rear Elevation

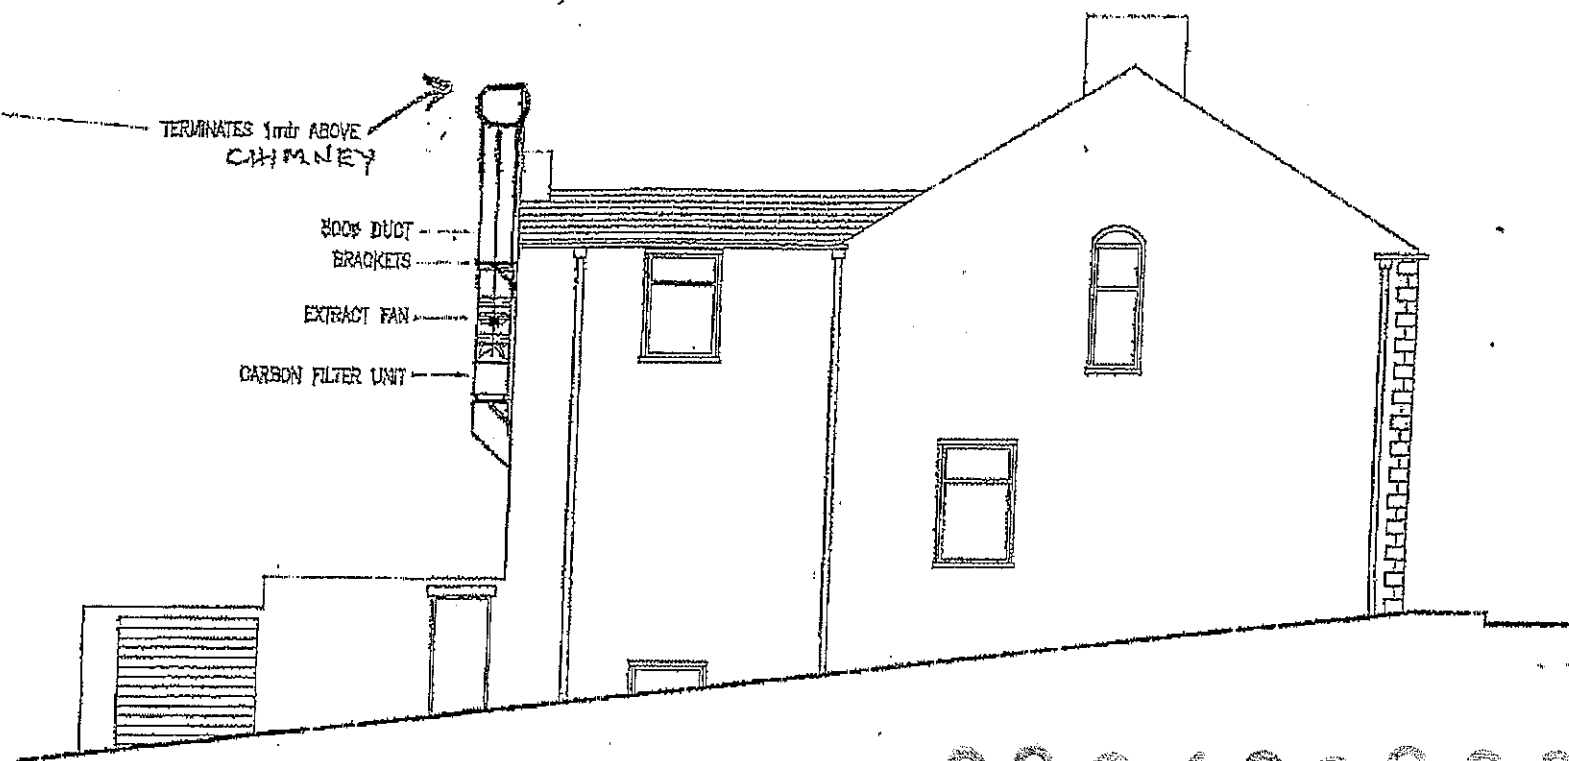

Proposed Side Elevation

320120298P

AMENDED PLANS RECEIVED

DATE 15 June 2012

NOTES

Dimensions Subject to final site survey.
Information scaled from original Drawings
DO NOT SCALE FROM DRAWING.

This drawing is a copyright drawing & must not
be copied or reproduced without the consent of
Leung Sing Ltd.

All drawings may be subject to revision after
completion of site survey

59 WOONE LANE ~ CLITHEROE
PROPOSED SIDE & REAR ELEVATIONS

DWG No	12-2604 08		
SCALE	1:100 @ A3	DATE	26-04-12
DRAWN BY	BM	STATUS	APPROVAL
CHKD BY	EWAN	REV	

亮 亮興有限公司
Leung Sing Limited
Specialist and Manufacturer of Fridge & Chip Fridge and Chip Fridge Cooking Equipment
7 RACHEL STREET LIVERPOOL L3 6BR TEL: 0151 207 3785 FAX: 0151 207 3780