

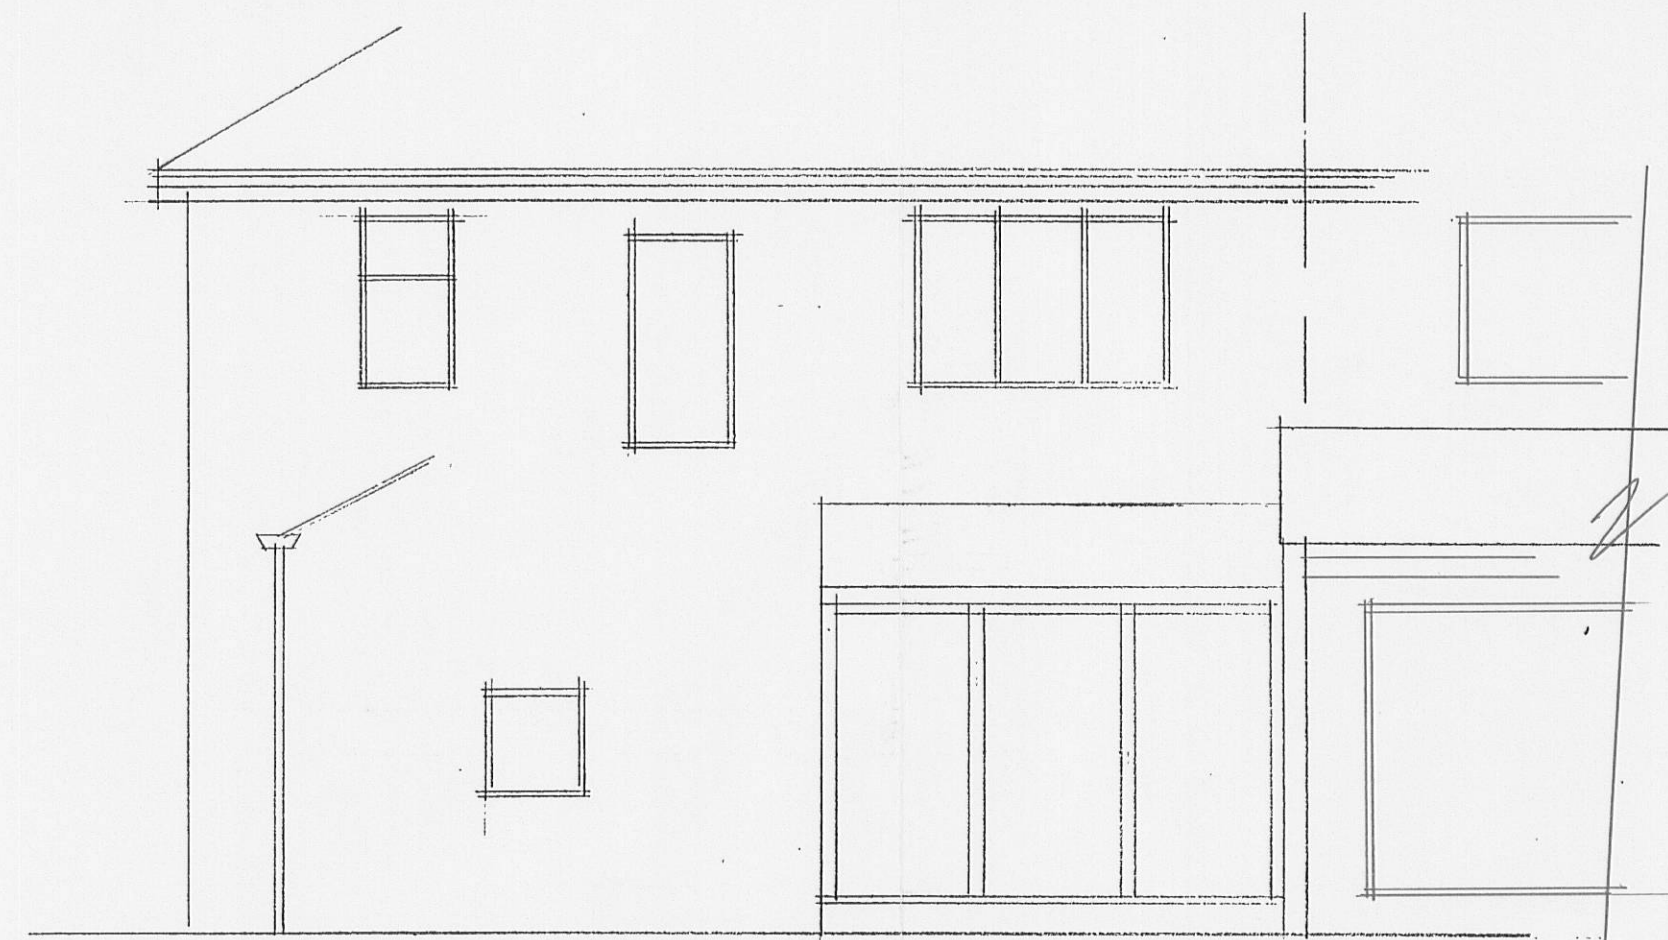
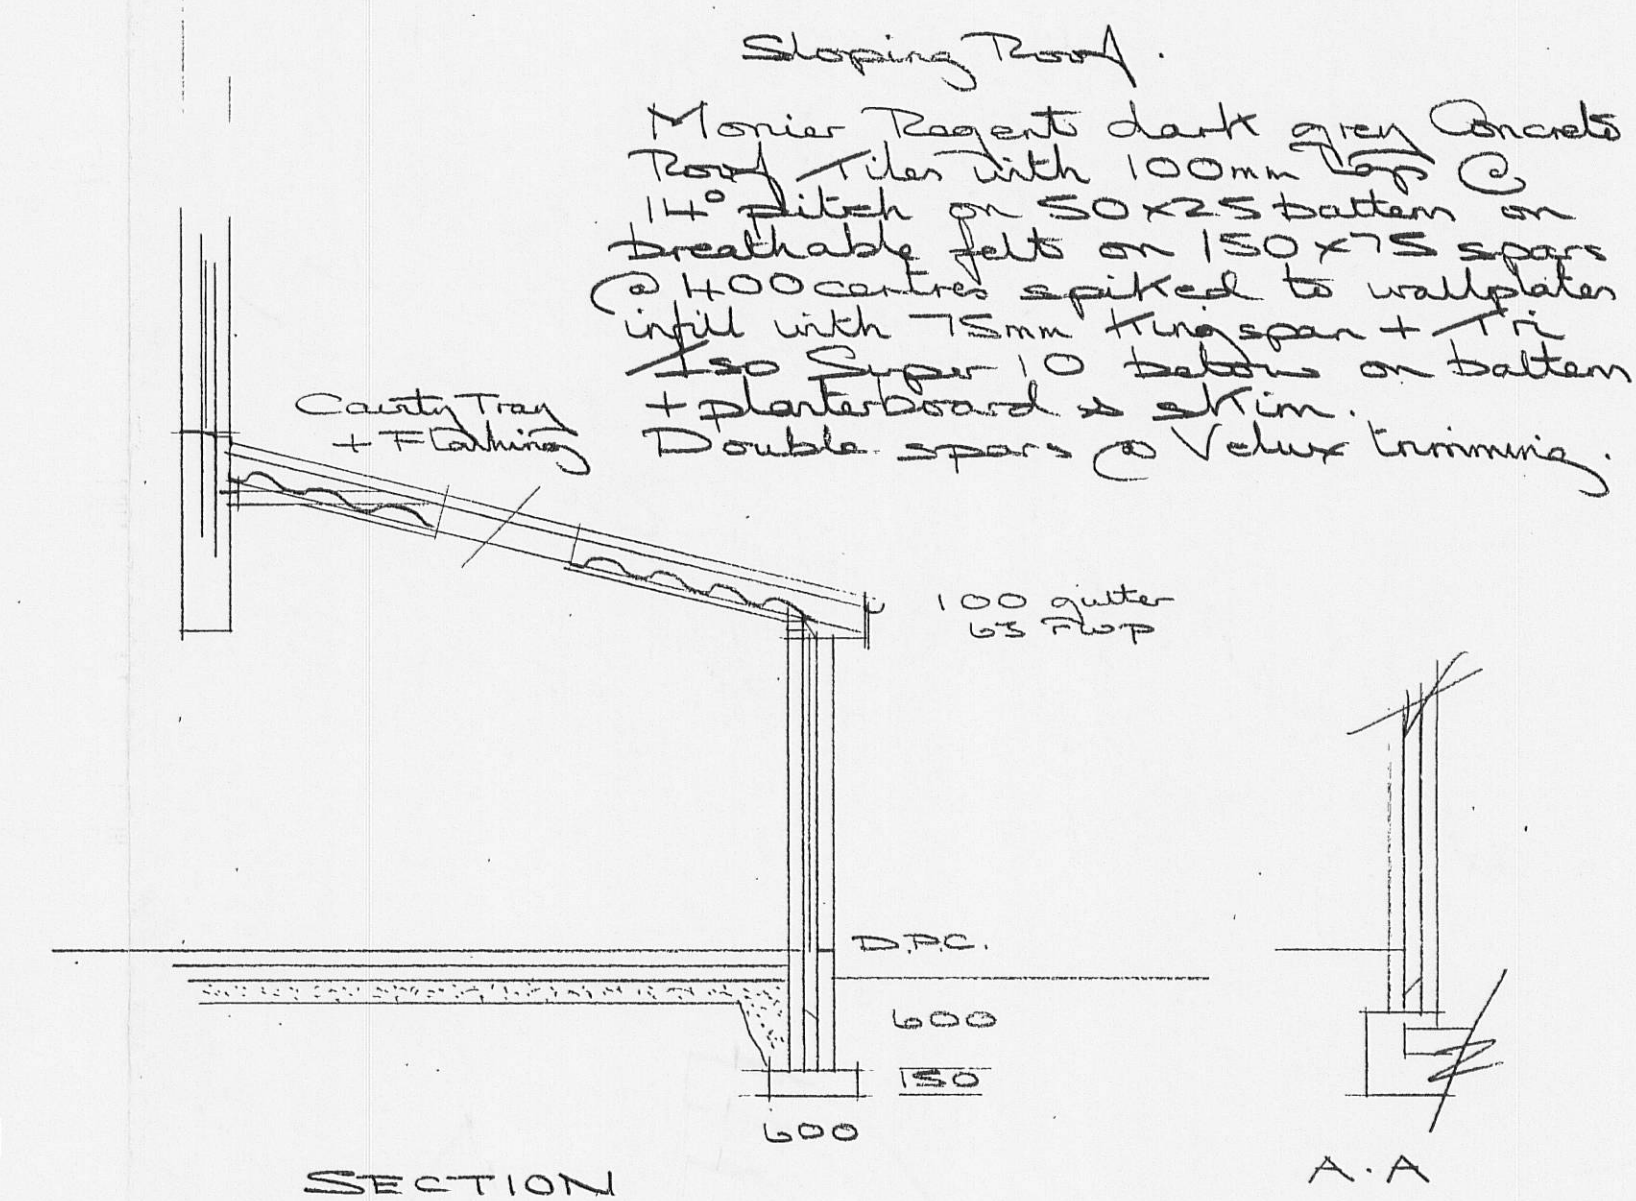


PROPOSED SINGLE STOREY
REAR EXTENSION
99 RIBCHESTER RD
SALESBURY


SCALE 1:50

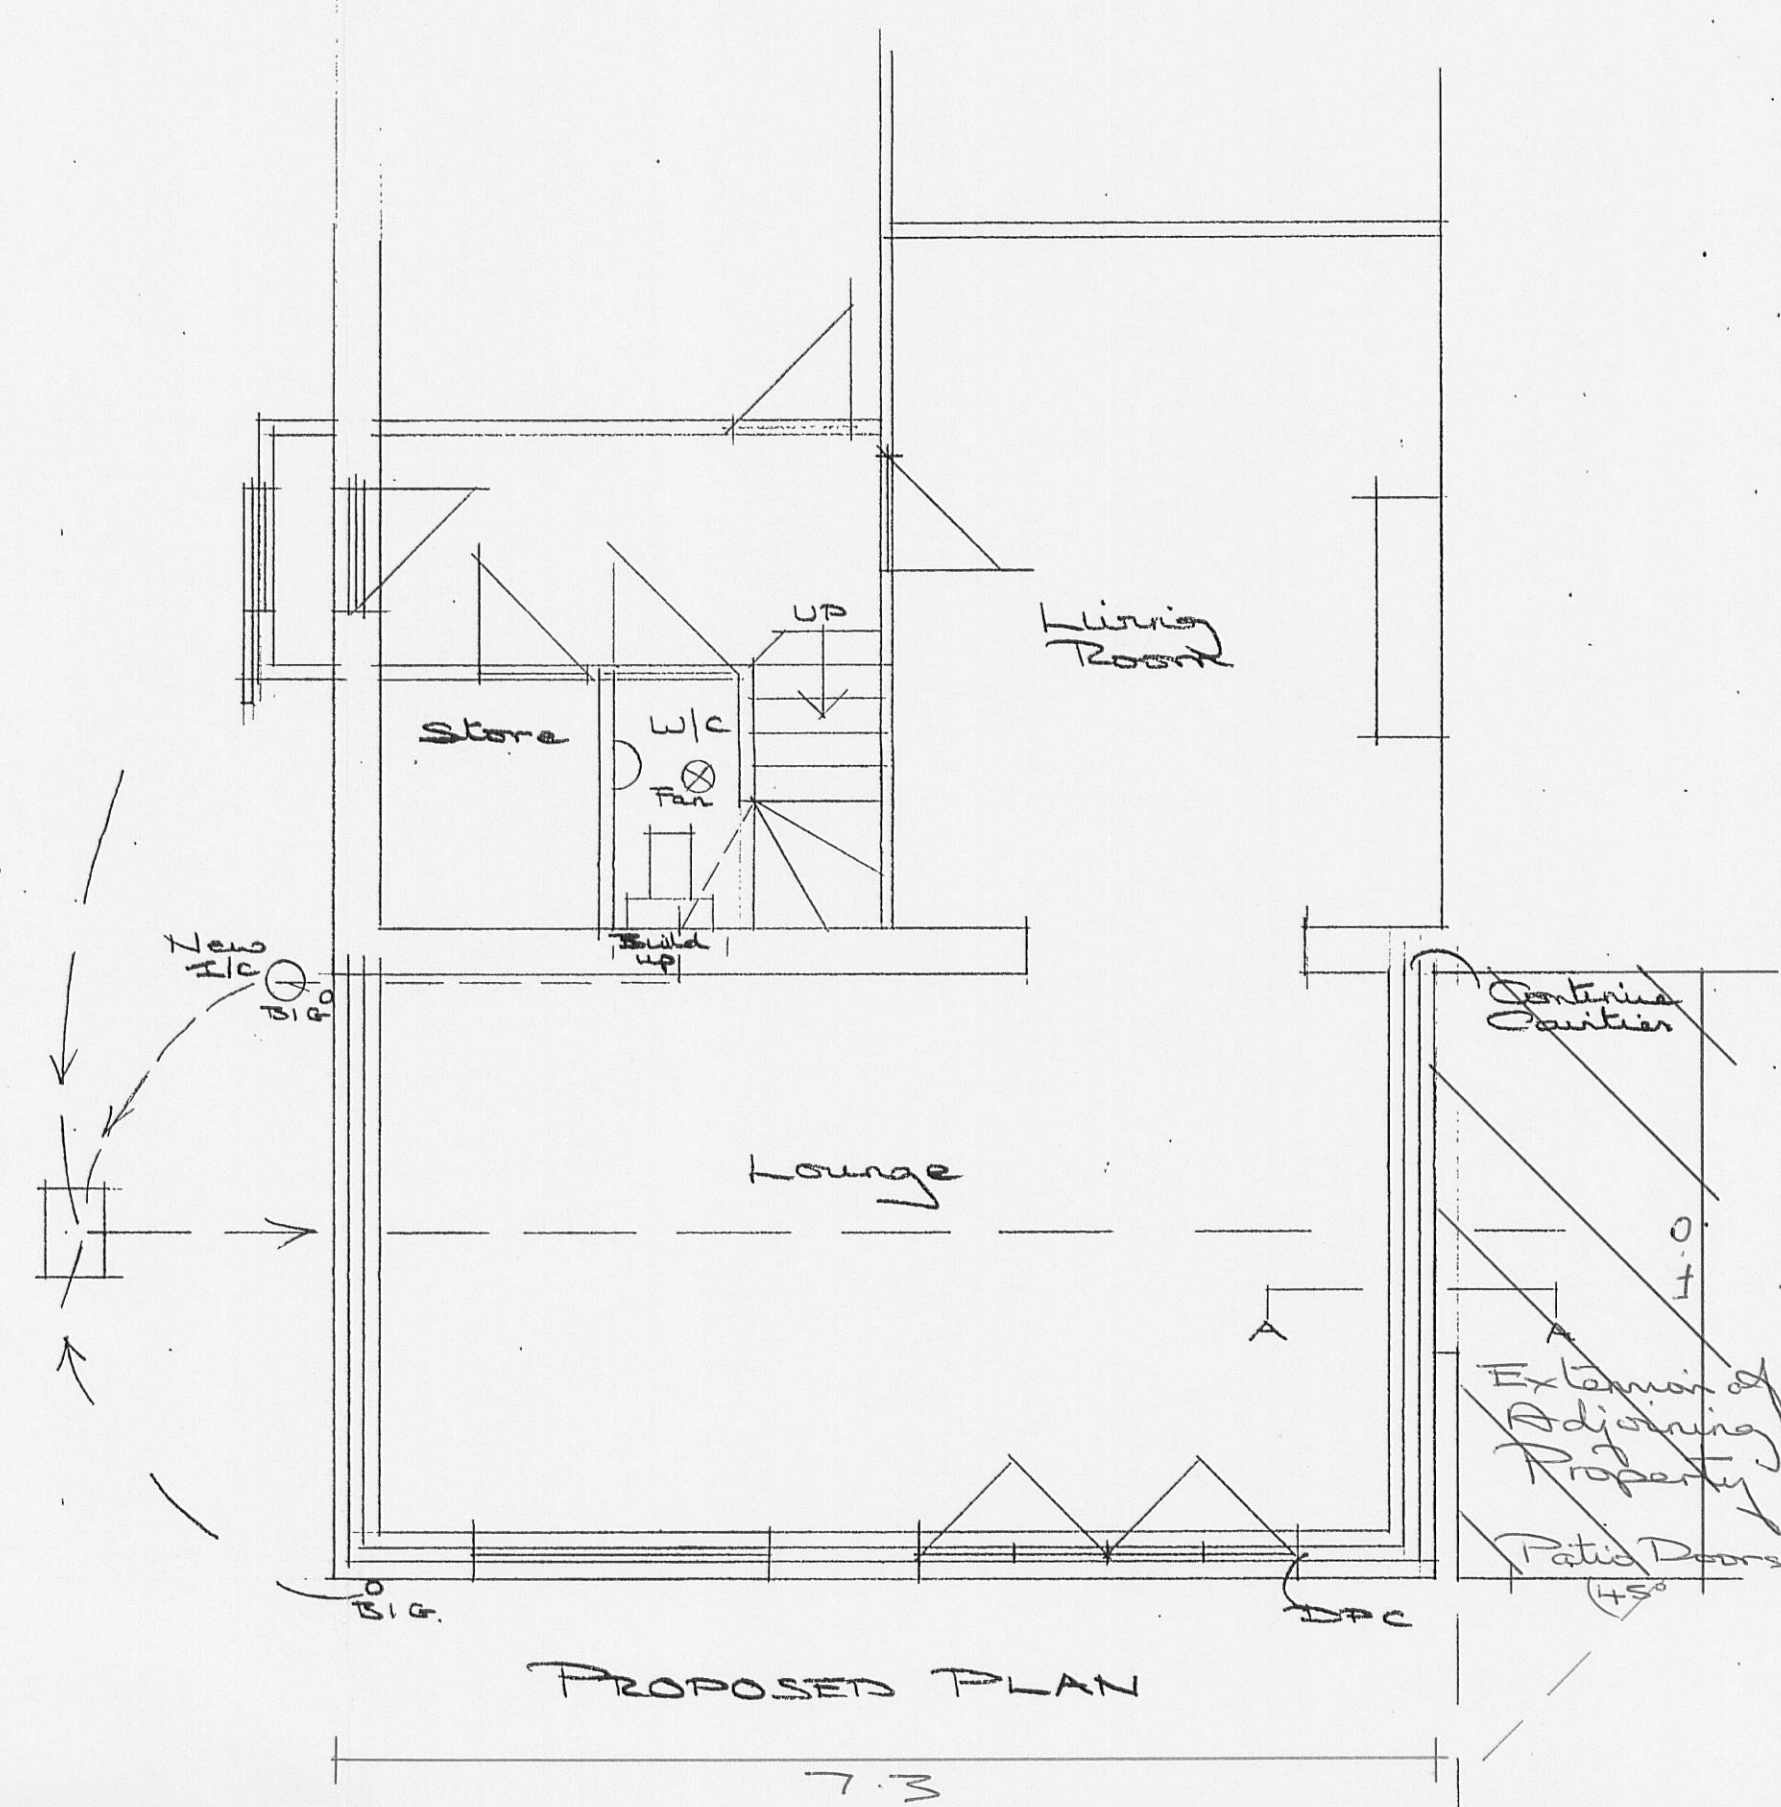


EXISTING REAR ELEVATION
SOUTH

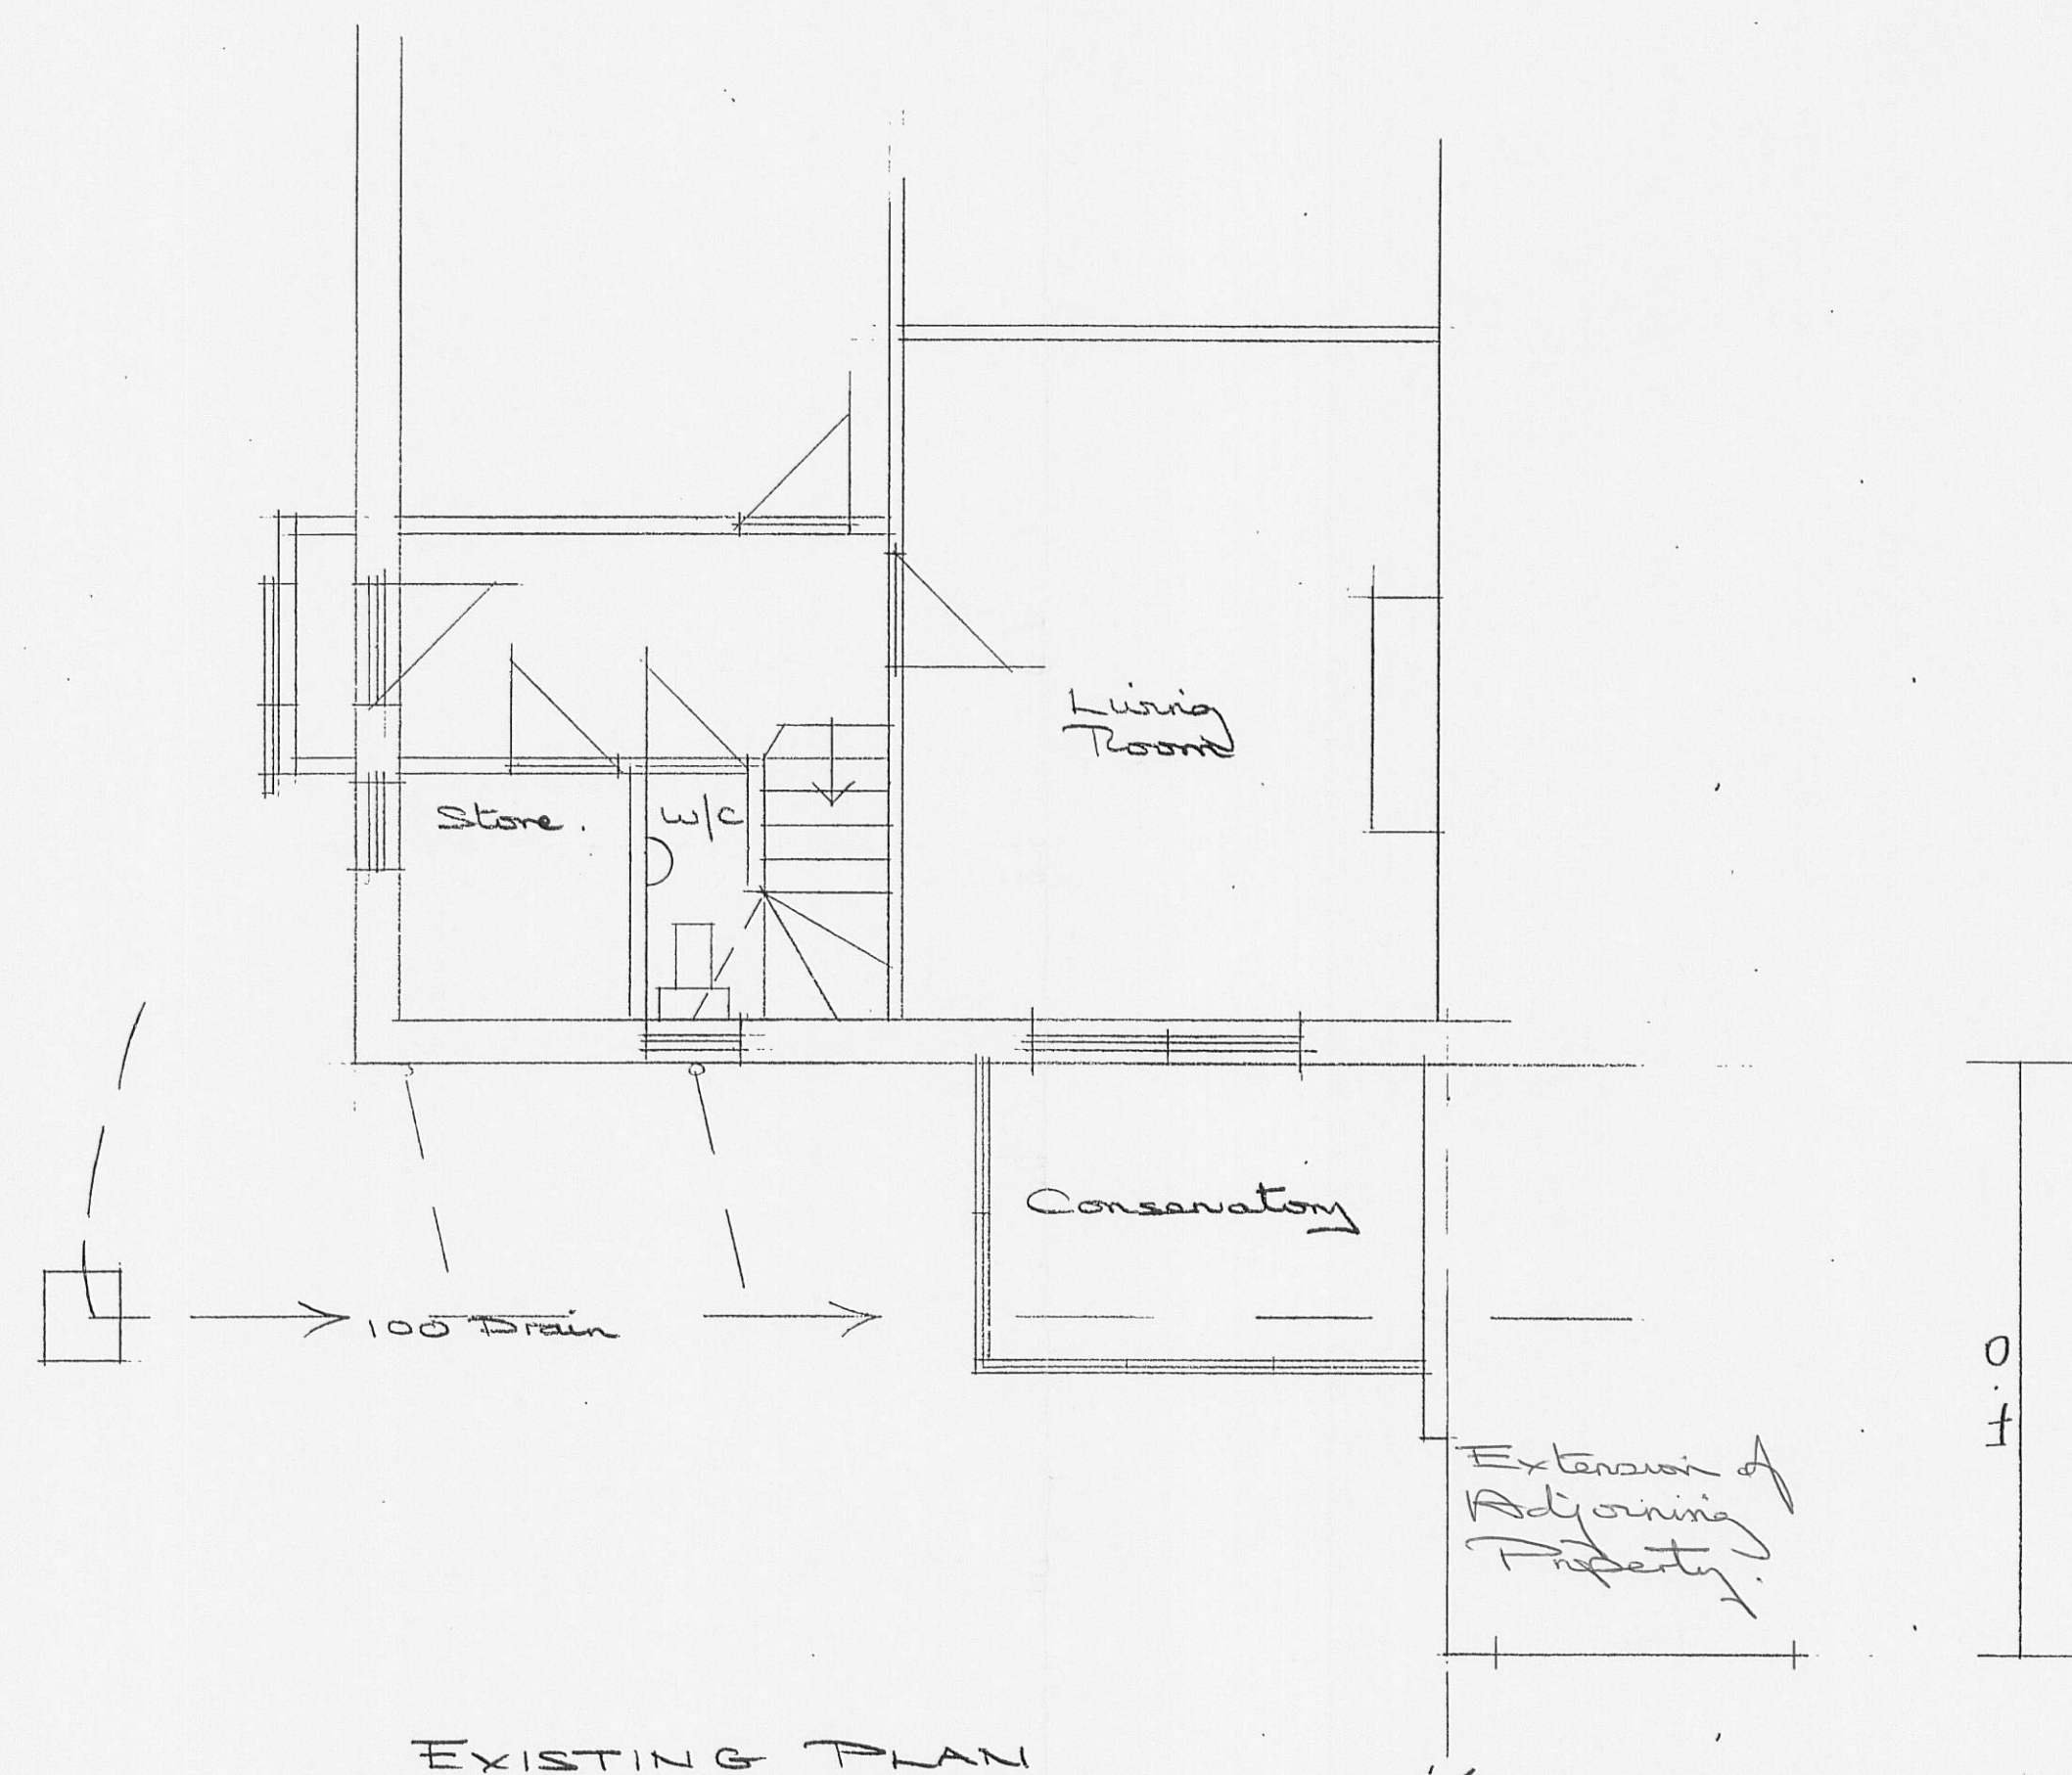


PROPOSED REAR ELEVATION
SOUTH

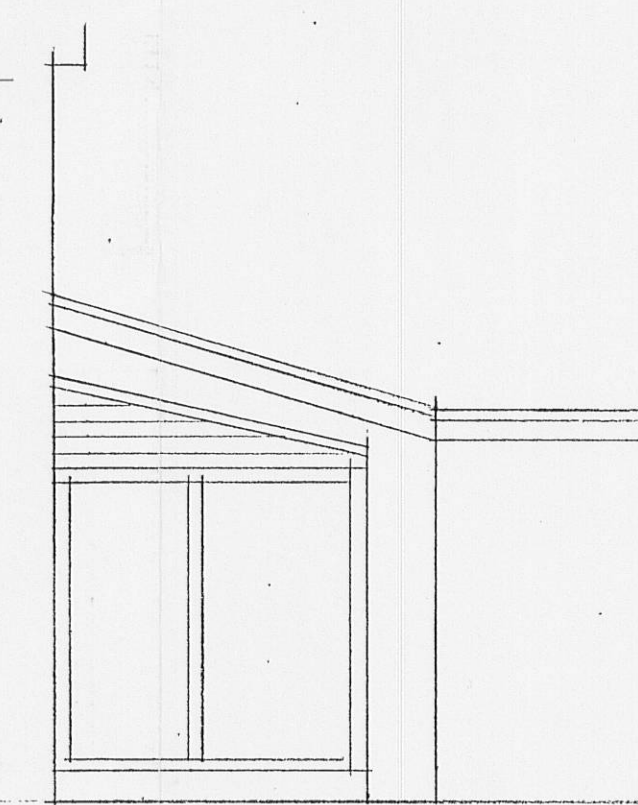

EXISTING WEST
ELEVATION

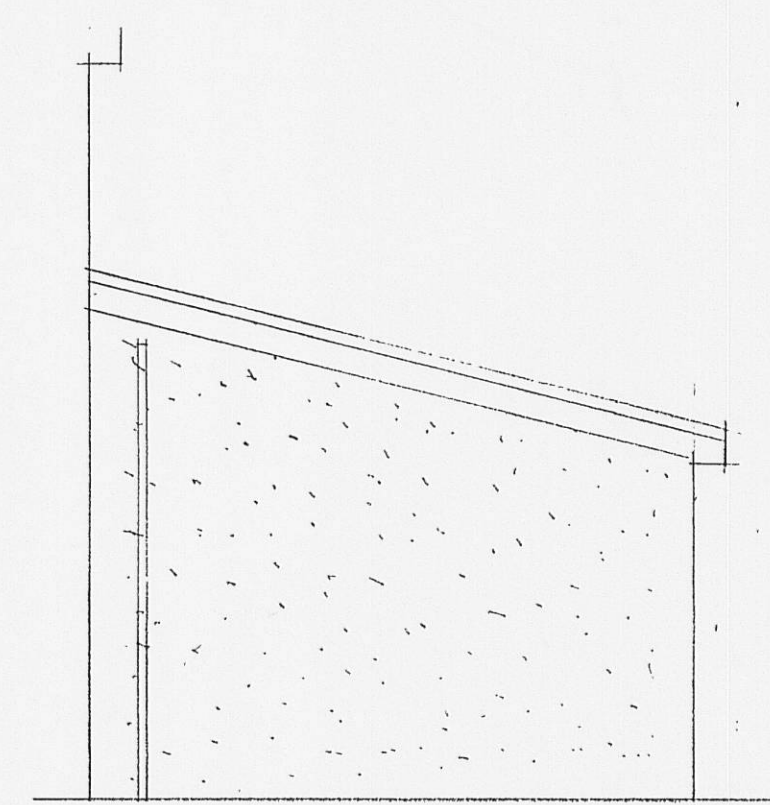

PROPOSED WEST
ELEVATION

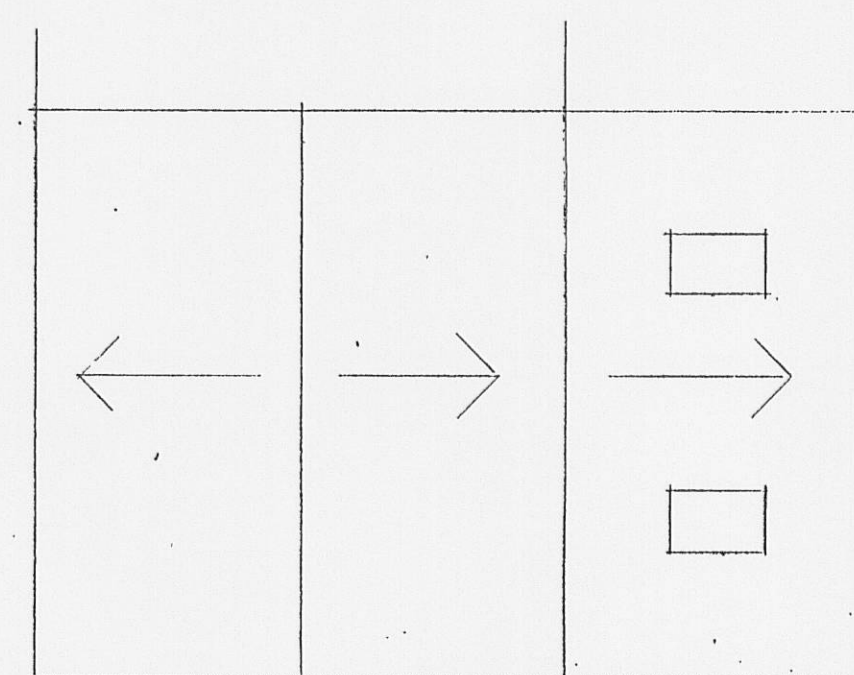

ROOF PLAN
SCALE 1:100

320120311P