




Ground Floor

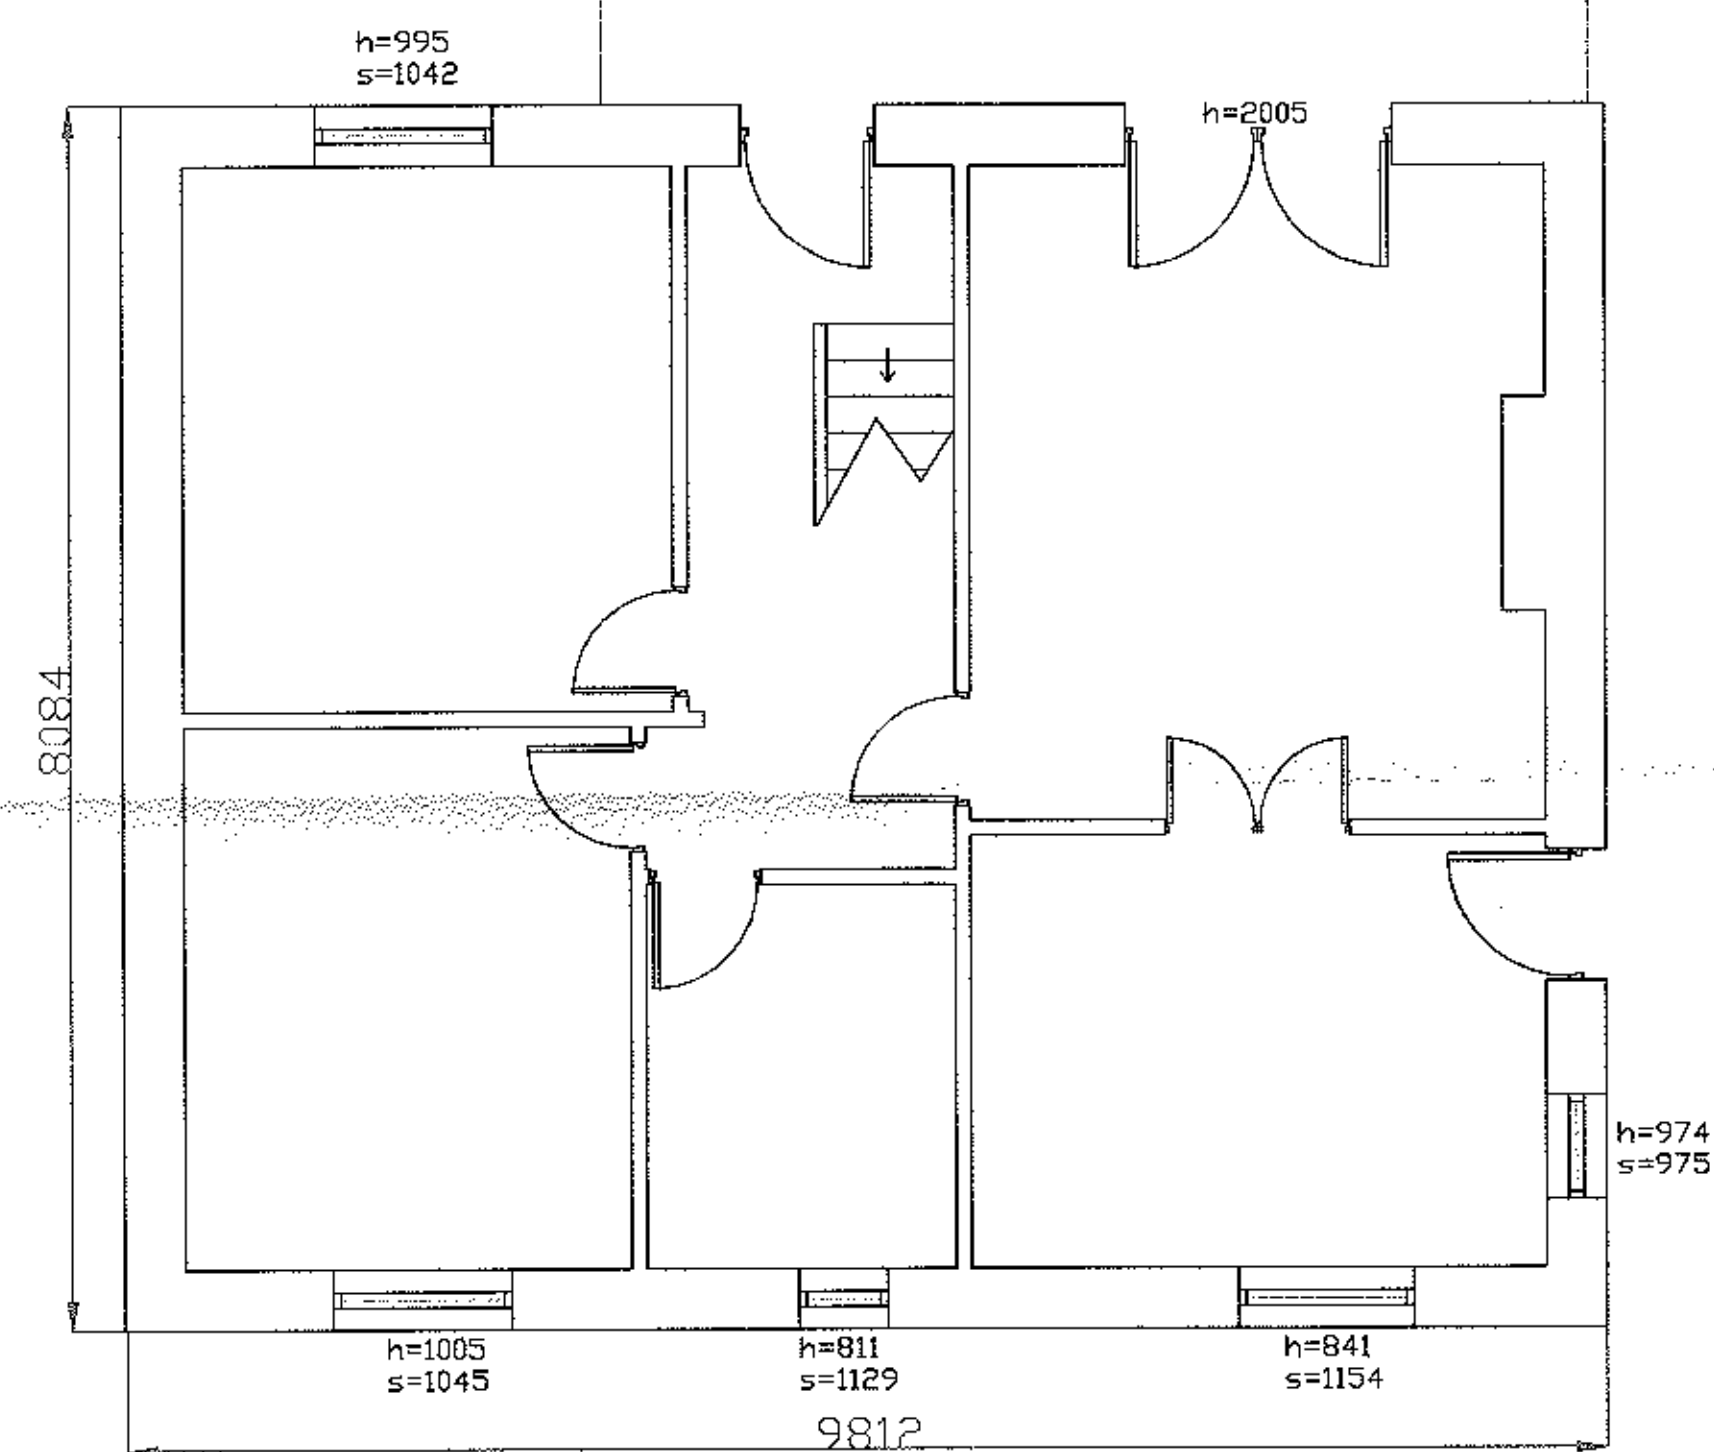


First Floor

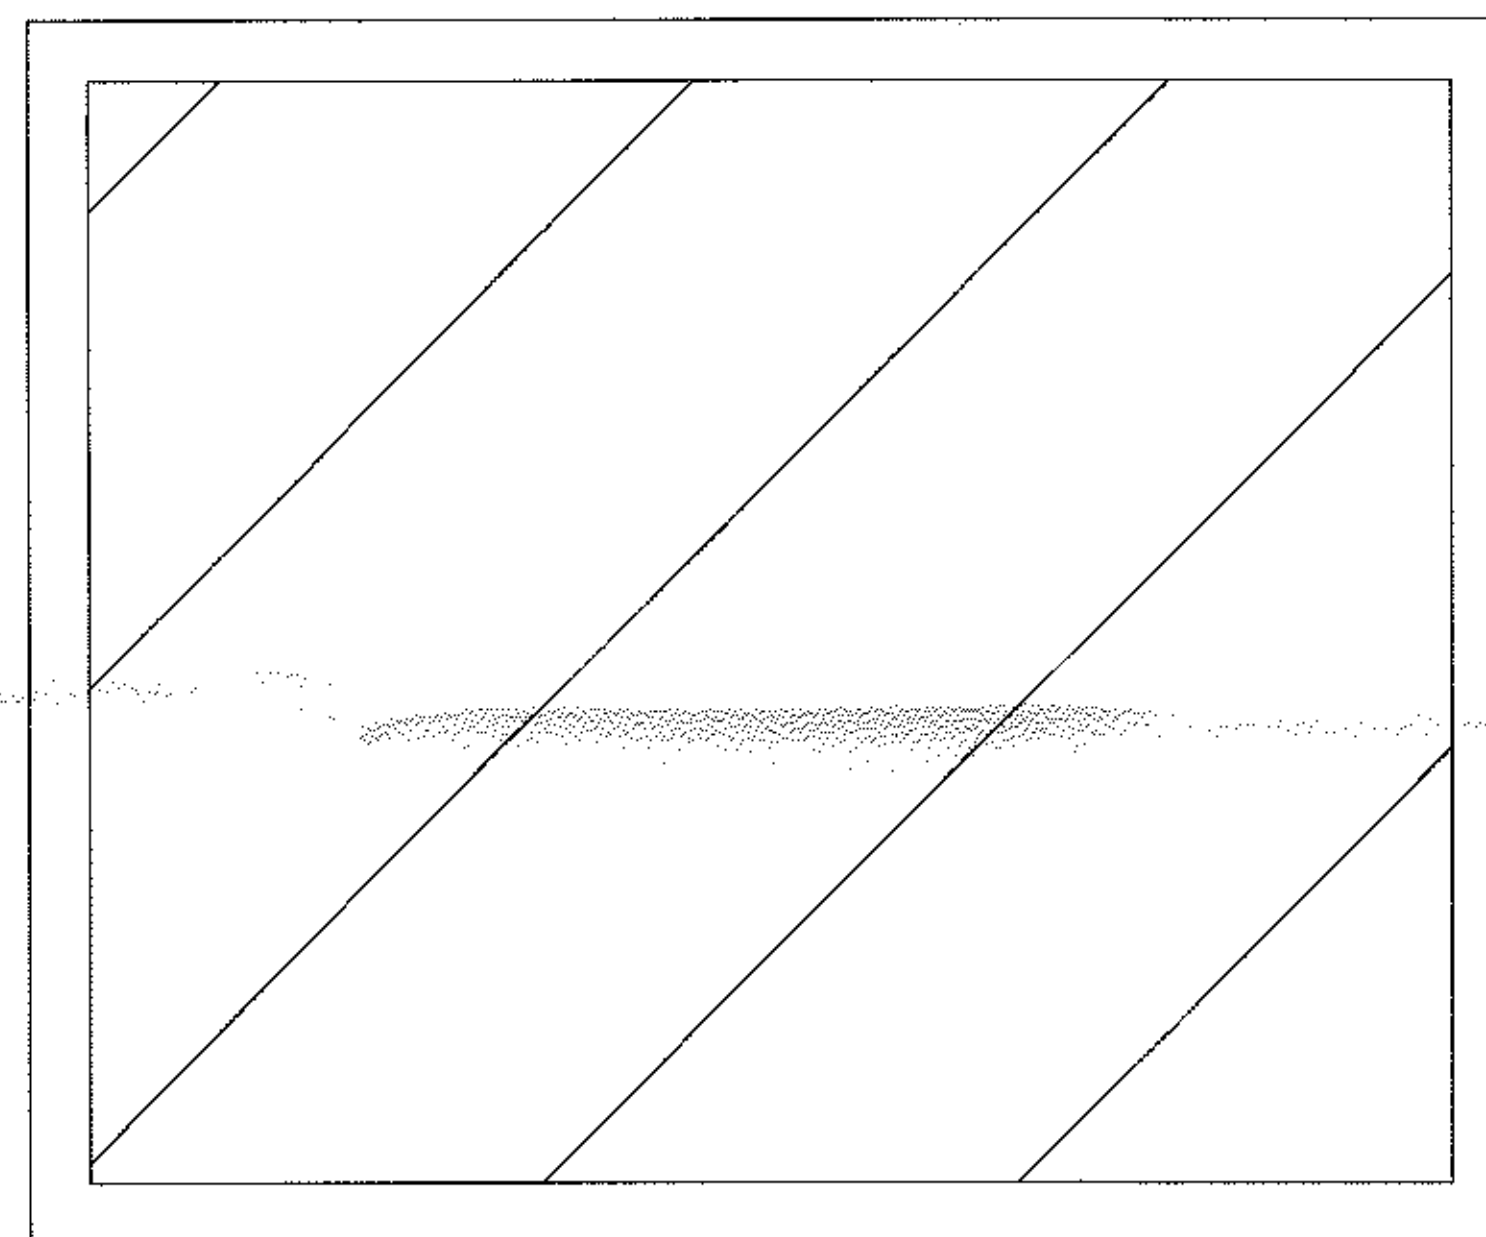


South East Elevation

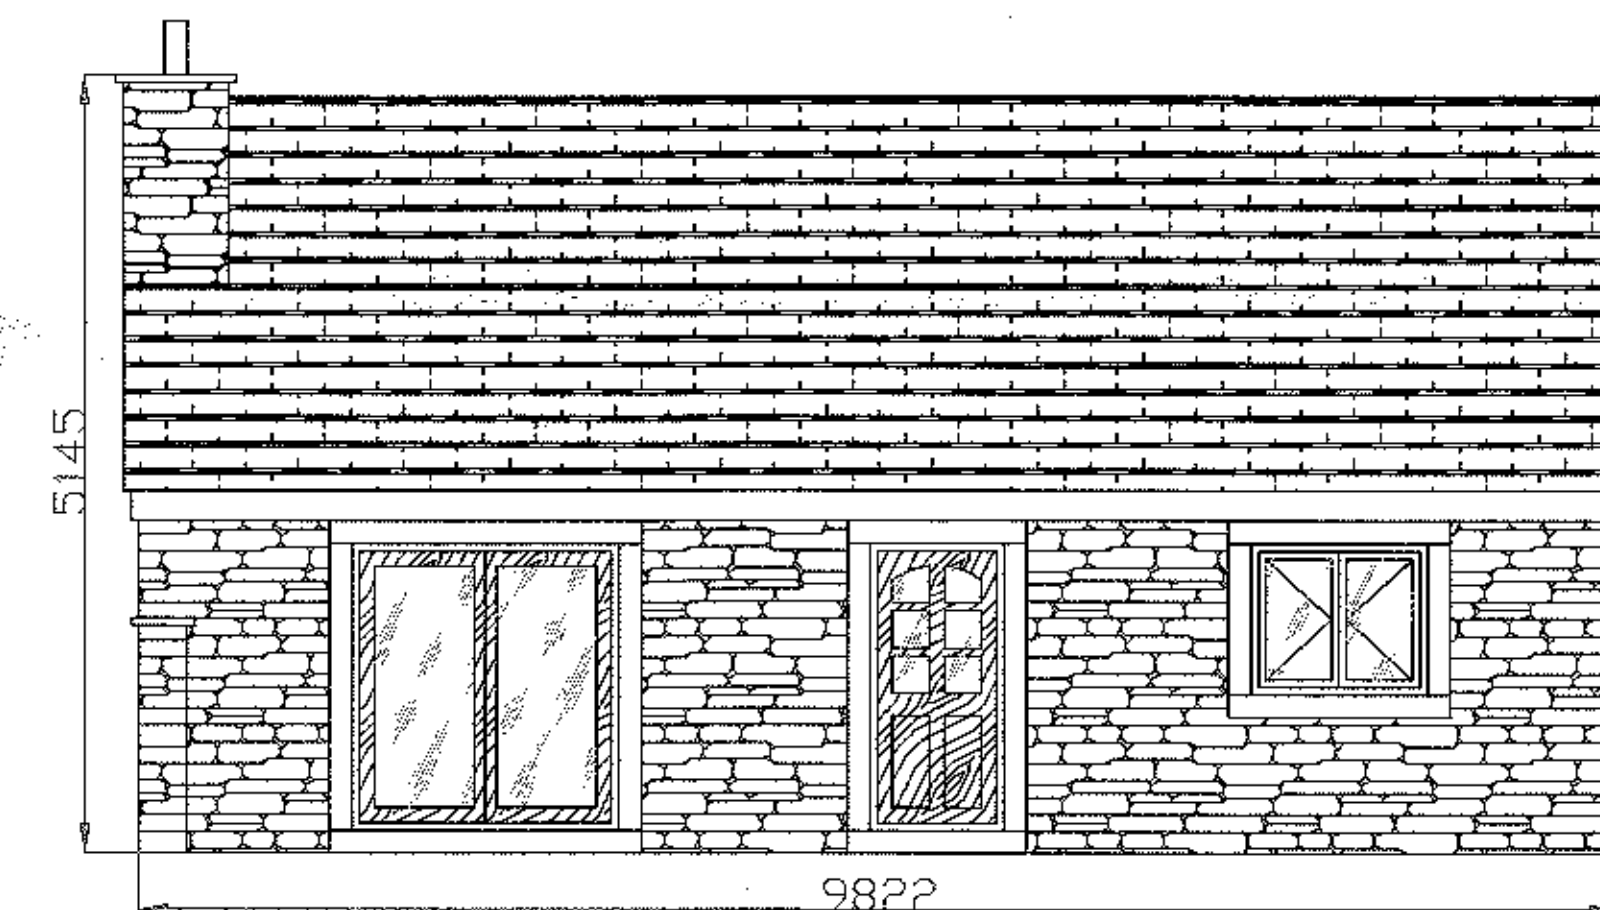


North East Elevation

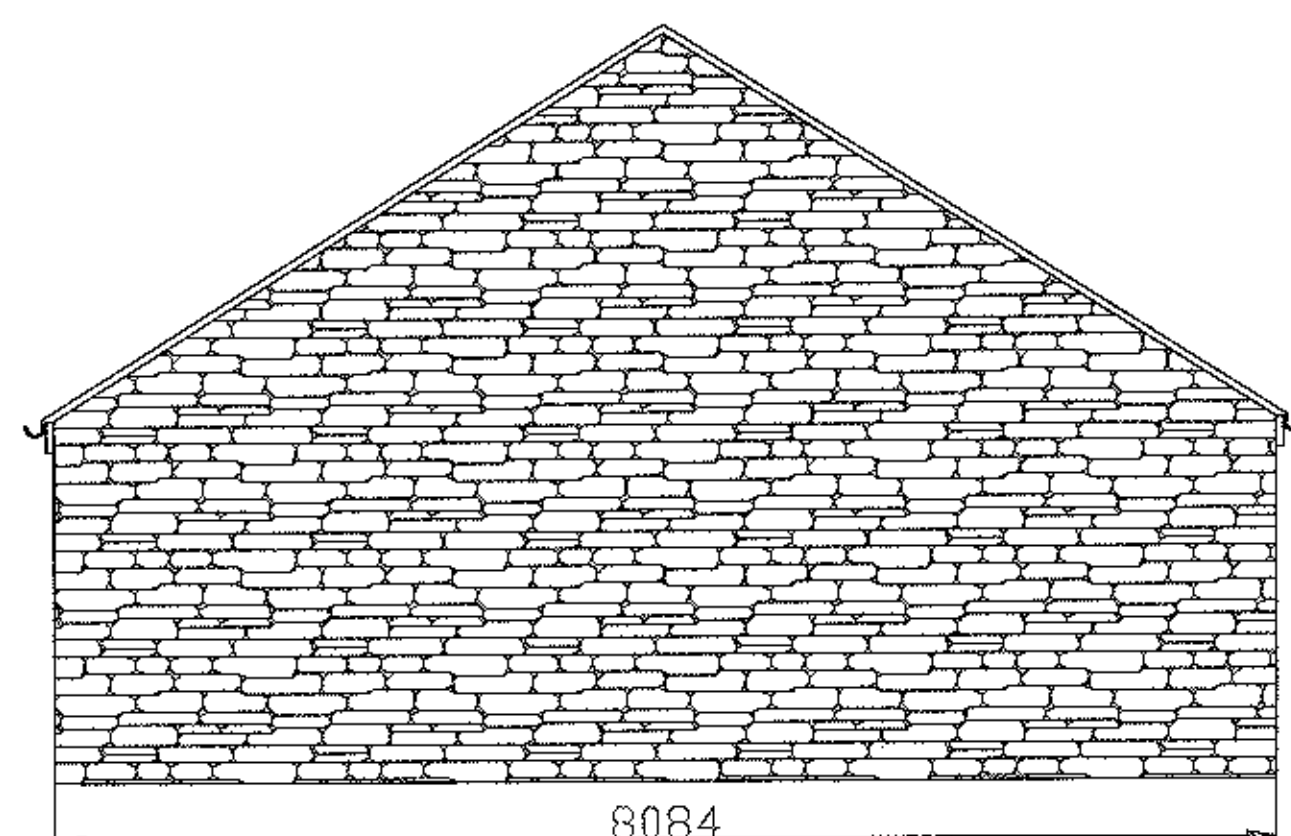

South West Elevation

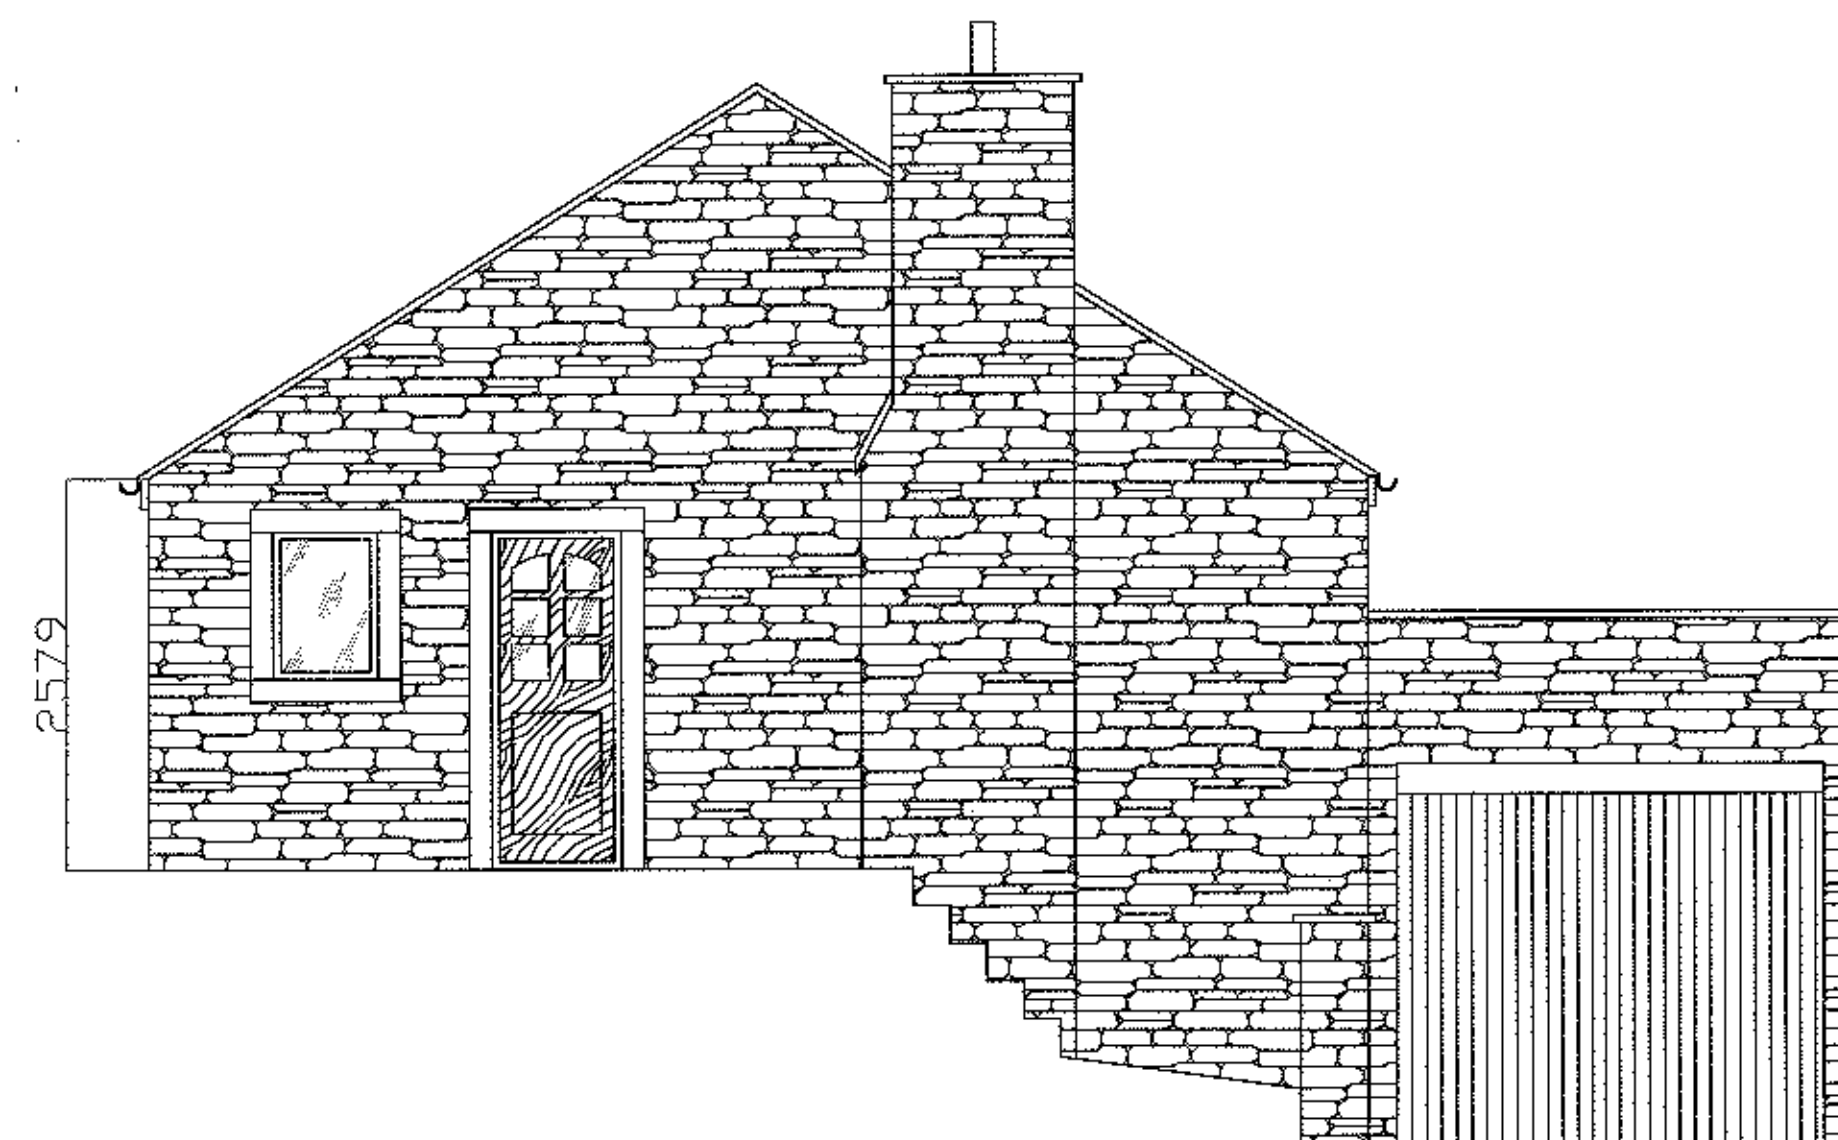

North West Elevation

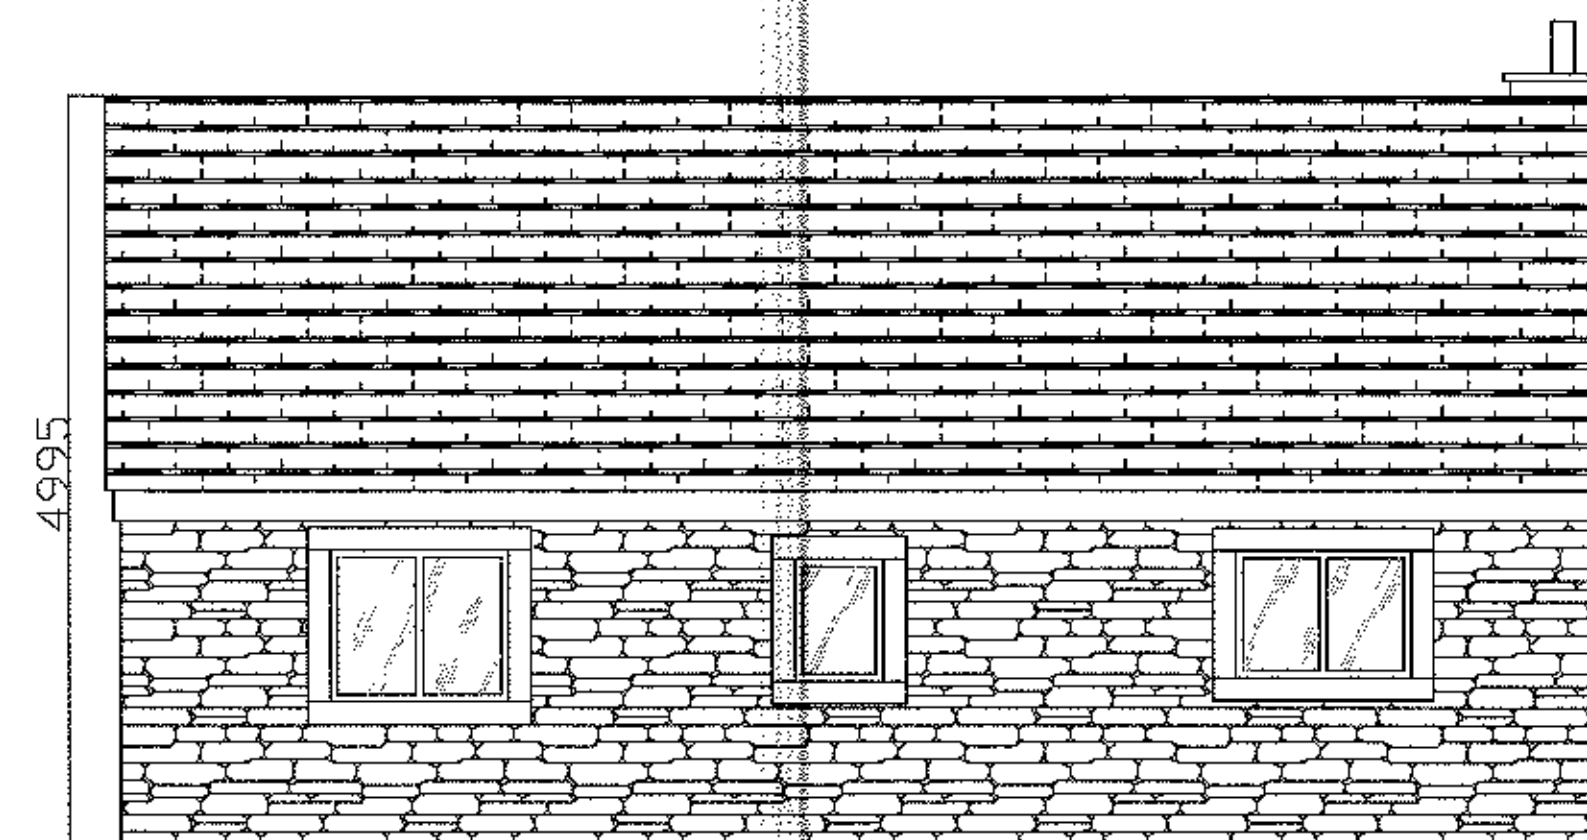

320120341P

AMENDED PLANS RECEIVED
DATE 23/05/12

AJH ASSOCIATES
Chartered Building Surveyors

11 Deansfield Court
Theobald Road
Cambridge CB2 1LH
Tel: 01223 430007
Fax: 01223 430008
e-mail: info@ajh-associates.co.uk
www.ajh-associates.co.uk

Client	MR P BULLOCK	Scale	1:50
Project	MEADOW BANK GRINDLETON SAWLEY ROAD	Date	05/03/2012
Drawn by	JT	By	JT
Description	EXISTING PLANS AND ELEVATIONS	Checked	TH
No.	2864/101		

DO NOT SCALE THESE DRAWINGS. CHECK ALL DIMENSIONS ON SITE.
THIS DRAWING IS PROTECTED BY COPYRIGHT. IT MAY NOT BE REPRODUCED IN ANY FORM OR BY ANY MEANS FOR ANY PURPOSE, WITHOUT GAINING PRIOR WRITTEN PERMISSION FROM AJH ASSOCIATES