


Middle Breaks Hill

3201203 60P

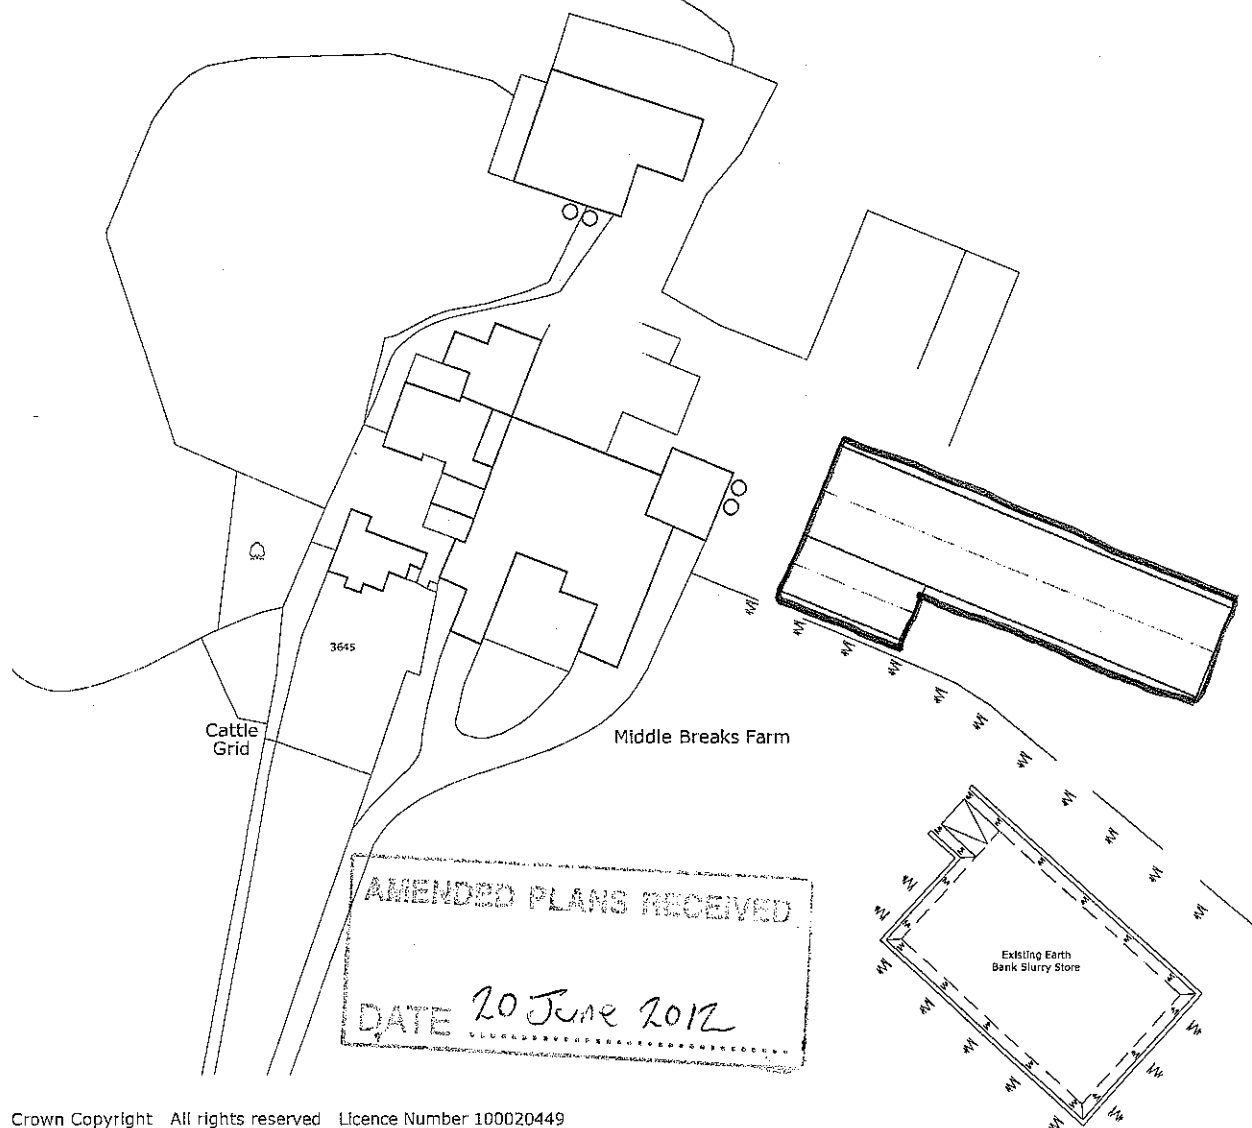

Crown Copyright All rights reserved Licence Number 100020449

NOTES			
The copyright of this drawing is held by Lea Hough & Co Chartered Surveyors LLP			
Do not scale from this drawing. All dimensions must be checked and verified by the contractor prior to works commencing on site.			
REVISIONS			
REV	DESCRIPTION	DATE	APPROVED
A	Amendment to Position of Proposed Building.	19-06-12	GM

LeaHough
CHARTERED SURVEYORS
Survey Valuation Design Planning Sales

Blakewater House
Phoenix Business Park
Blakewater Road
Blackburn
Lancashire
BB1 5RW
Tel: 01254 260106
Email: info@leahough.co.uk
Web: www.leahough.co.uk

8 Eaton Avenue
Matrix Office Park
Buckshaw Village
Preston
Lancashire
PR7 7NA
Tel: 01772 458866



CLIENT: Mr P Cowgill Middle Breaks Farm, Settle Road, Gisburn, Clitheroe BB7 4JQ			
PROJECT ADDRESS: Middle Breaks Farm, Settle Road, Gisburn, Clitheroe, BB7 4JQ			
PROJECT TITLE: Proposed New Livestock & Parlour Building			
DRAWING TITLE: Proposed Site Plan			
PAPER SIZE: A4	DRAWING NUMBER: BS.11-083/02	REV A	
SCALE: 1:1250	DATE: February 2012	DRAWN BY GM	