




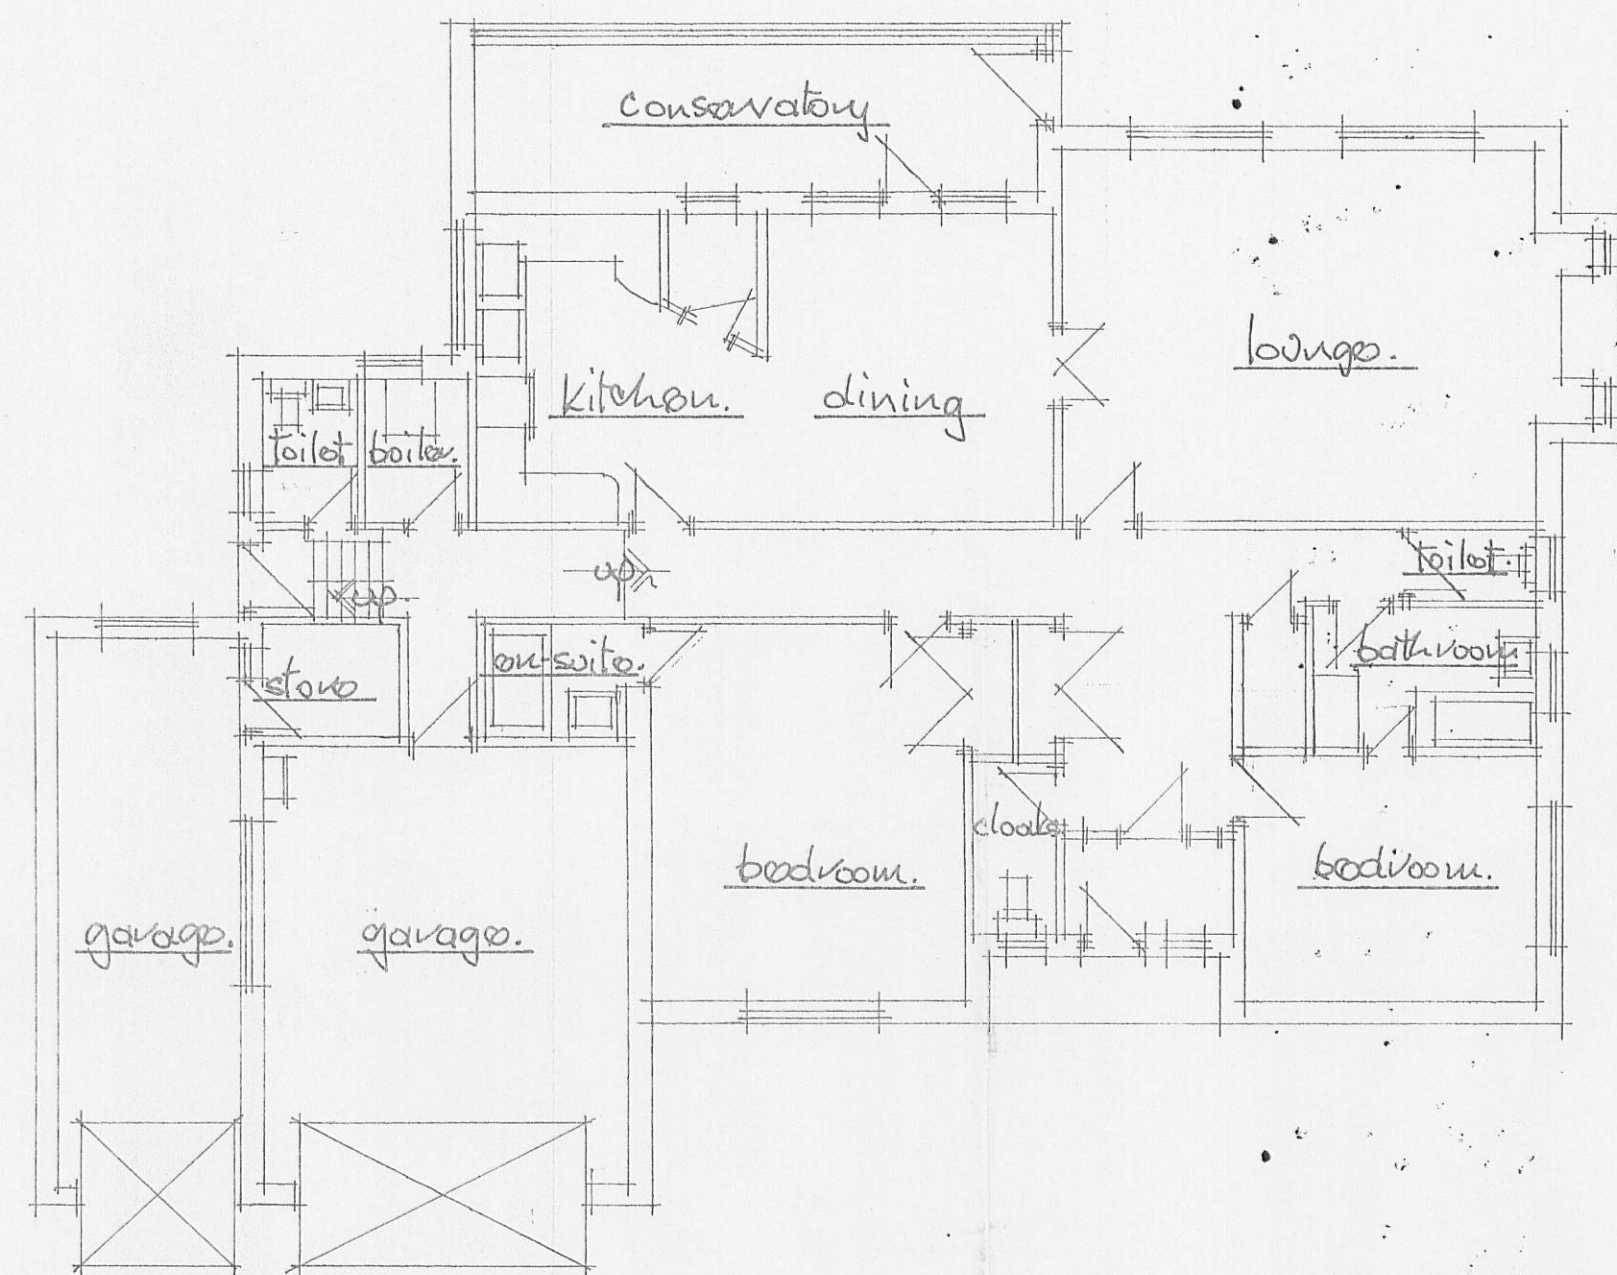


Existing Ground Floor Plan.

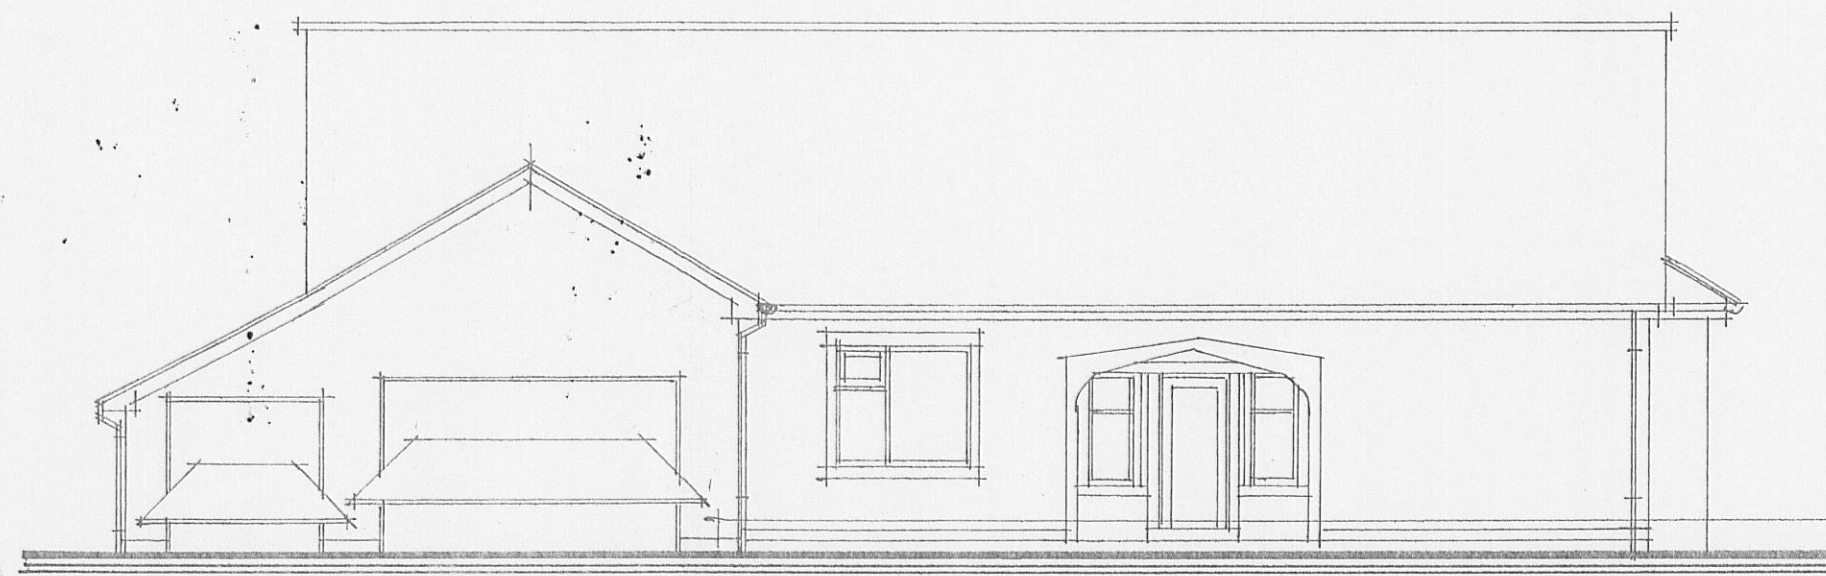


Existing Front Elevation.

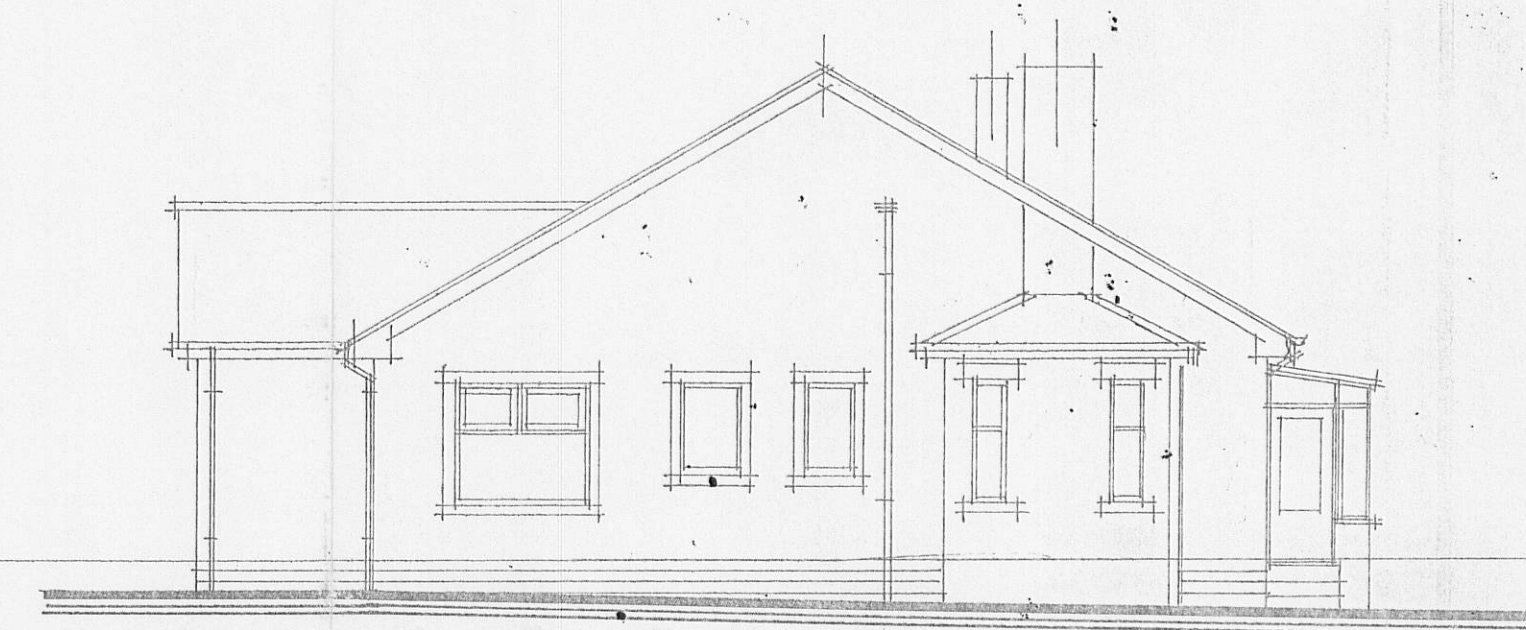


Existing Gable Elevation (R.H.).

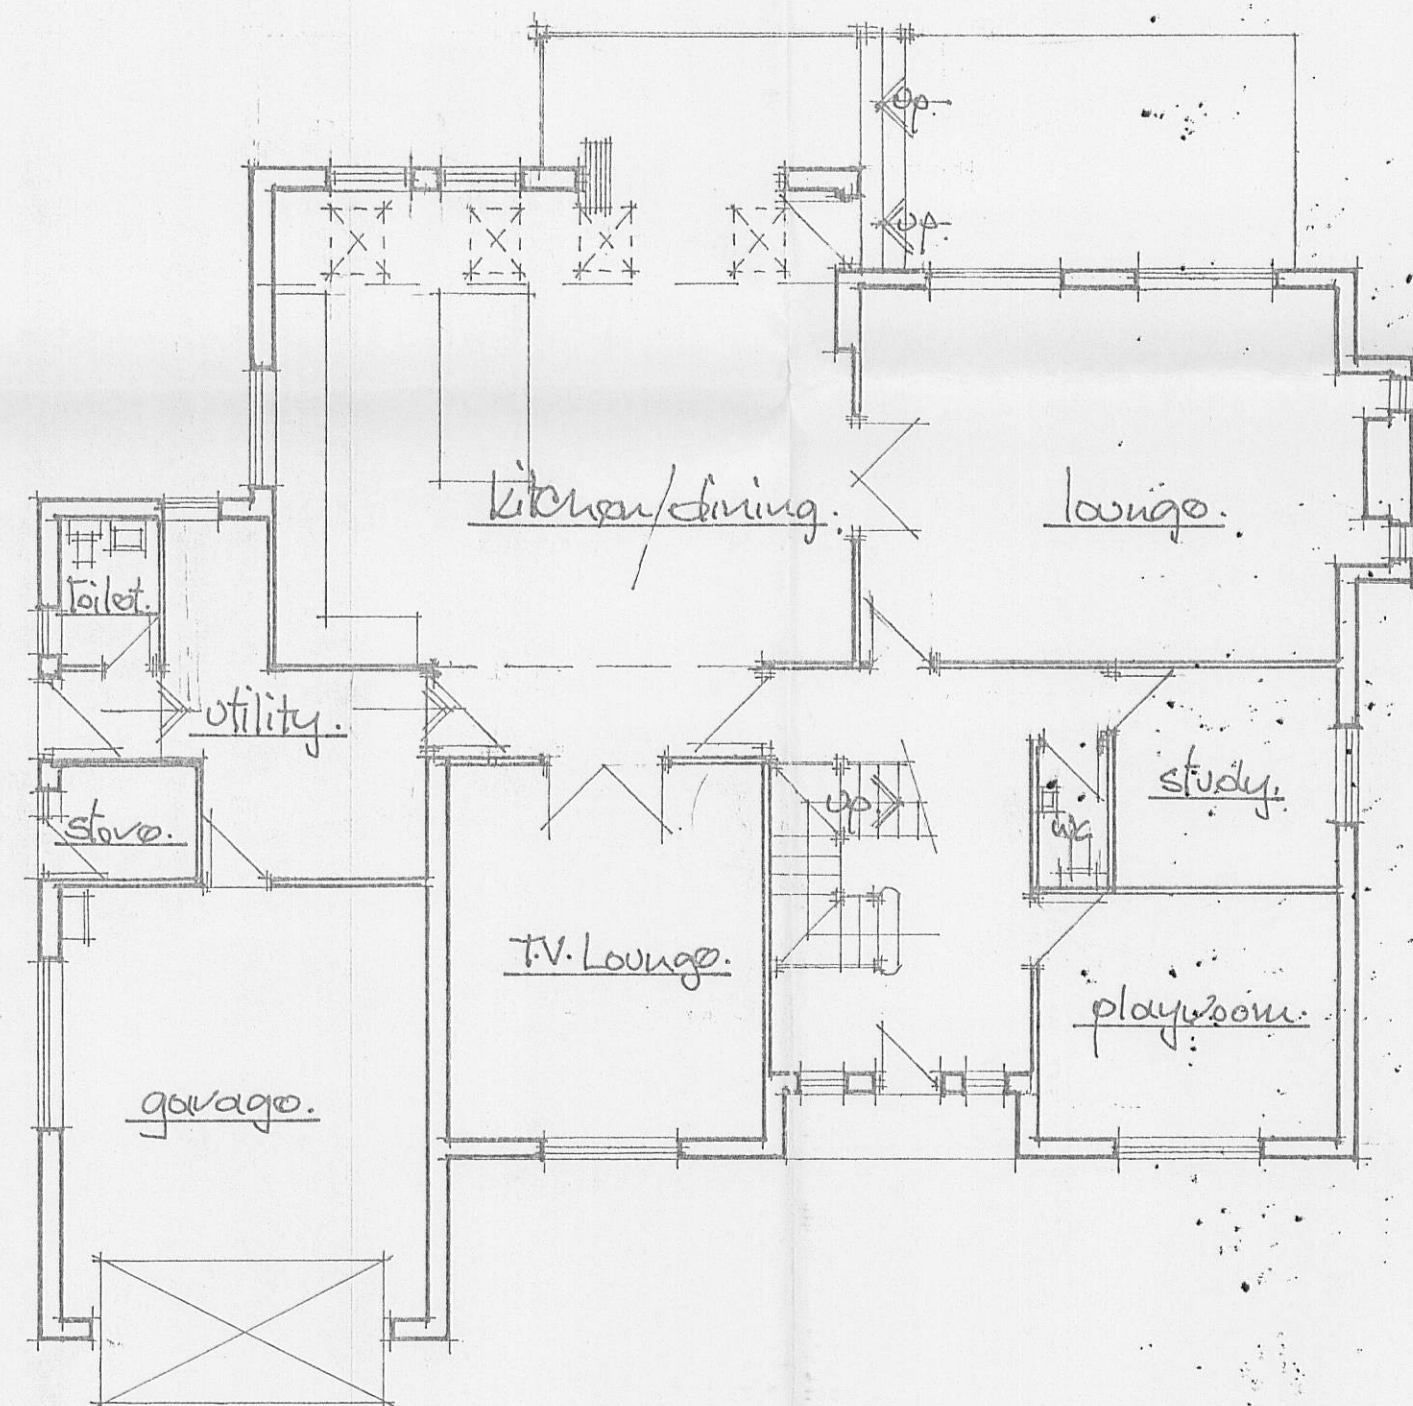

Proposed Ground Floor Plan.

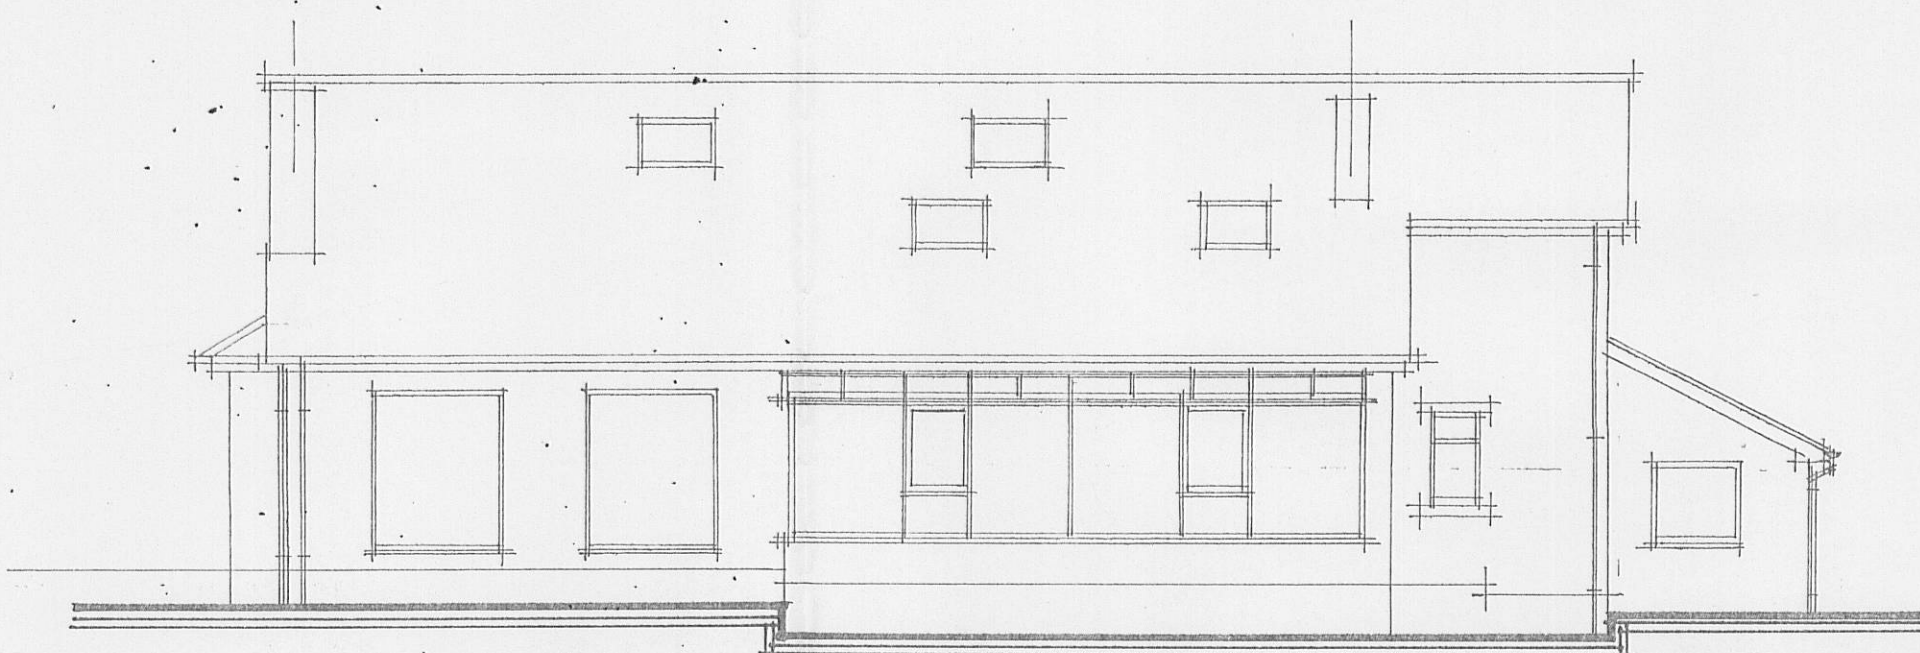

Existing Rear Elevation.

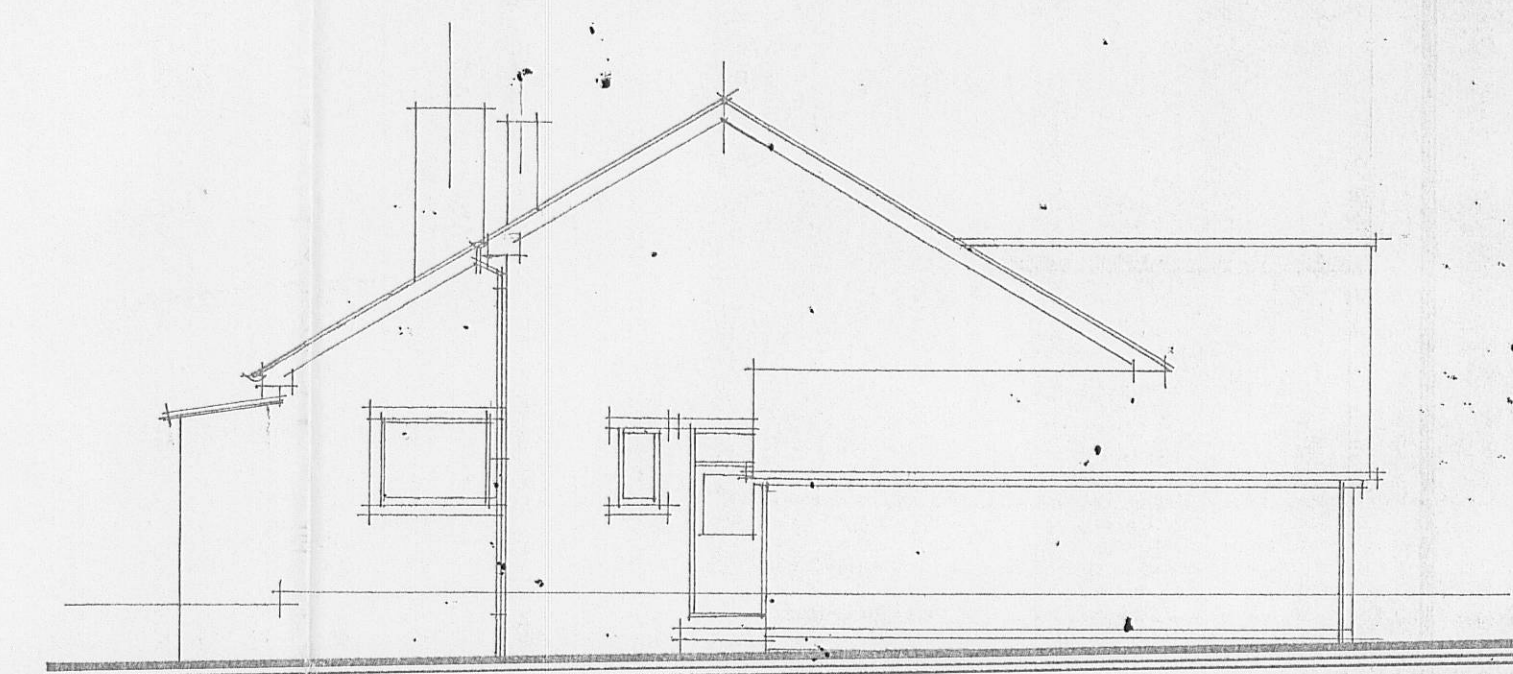

Existing Gable Elevation (L.H.).

Proposed Extensions & Alterations for:

Mr. & Mrs. R. Davies,

'Carnida',

Whins Lane, Simonstone,

Lancashire.

Scale = 1:100.

320120365P

Drawing No. DBA/RS/01.