




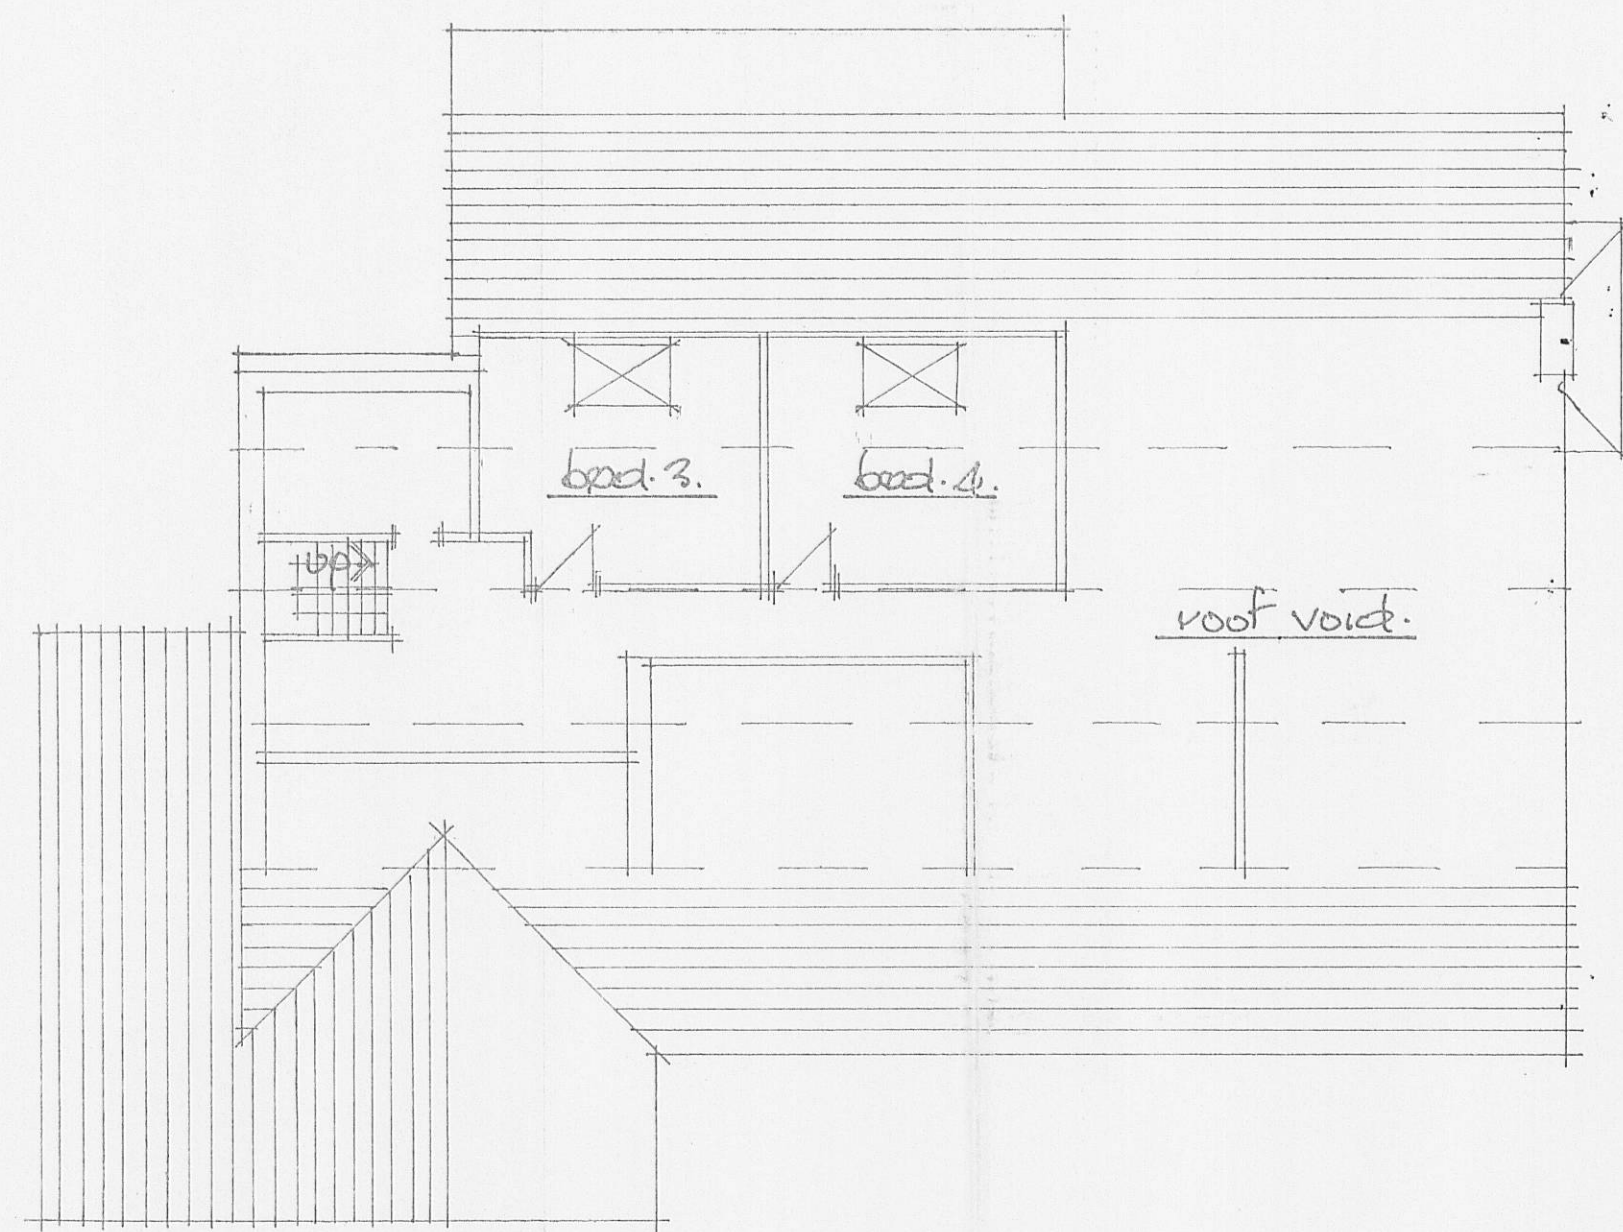

Existing First Floor Plan.

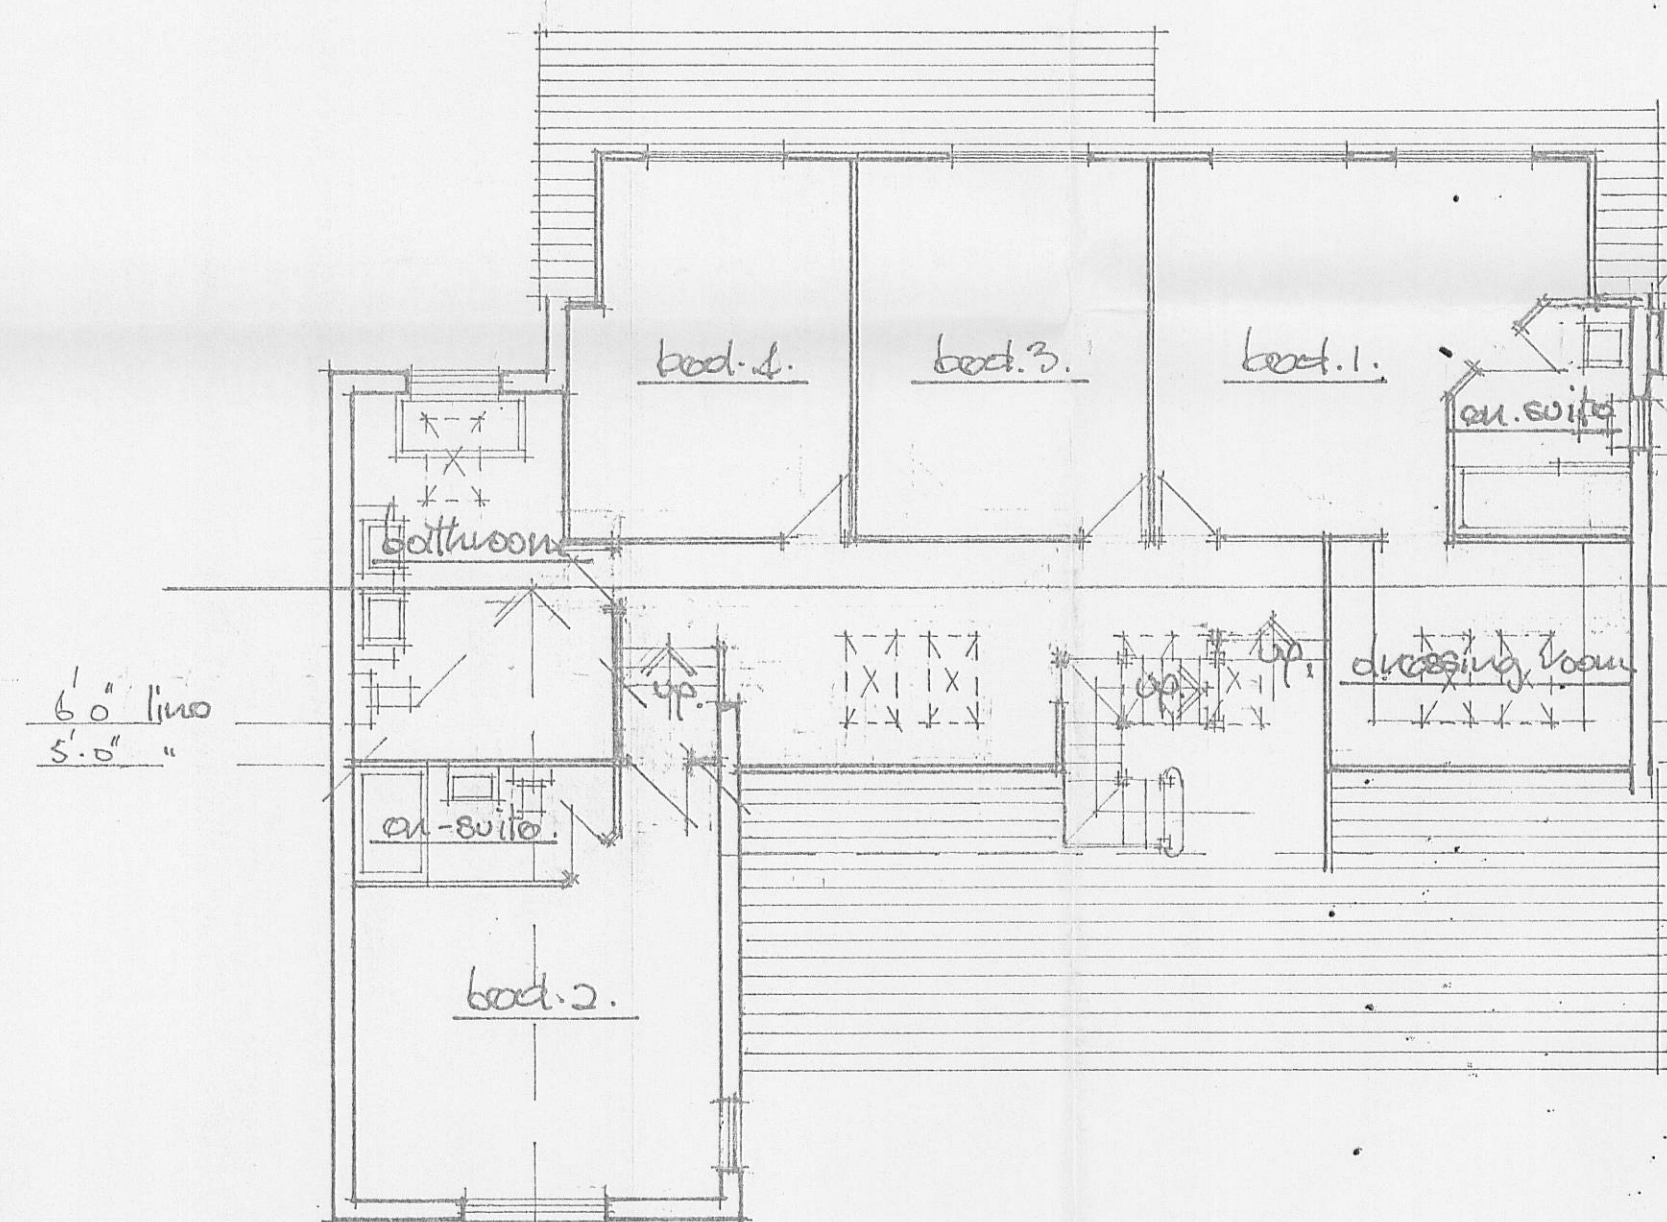

Proposed First Floor Plan.

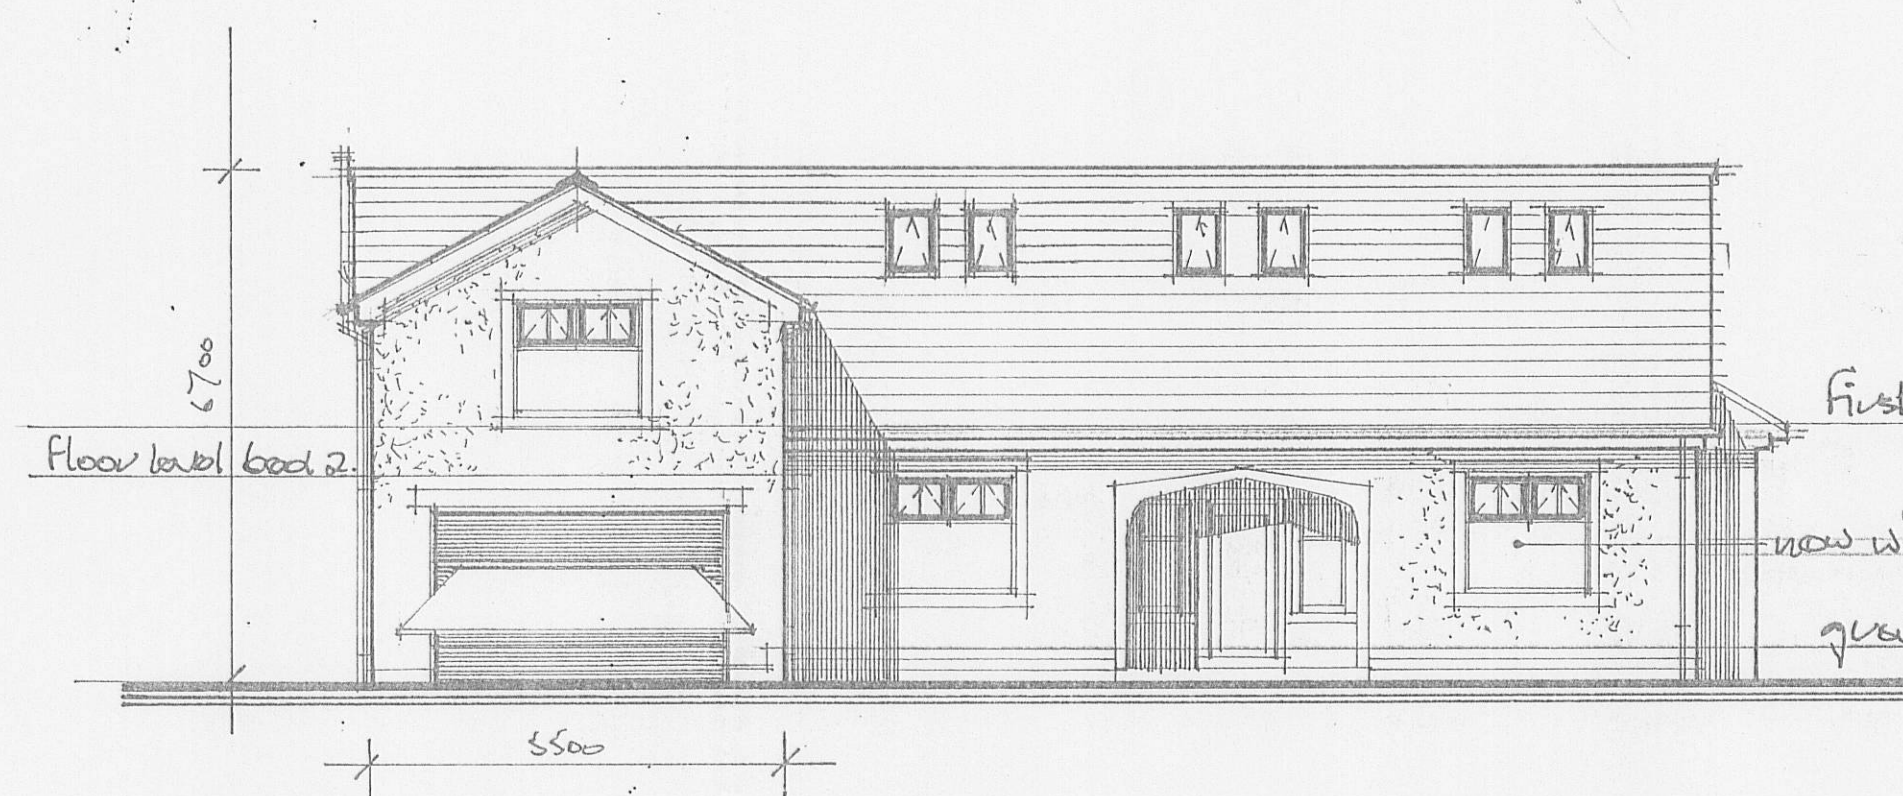


Proposed Front Elevation.


Roof.
interlocking concrete roof, tiles suitable for 27 $\frac{1}{2}$ -30° pitch with matching ridge tiles.

Walls.
textured sand & cement render to blend with existing, with natural stone windows & door surrounds.


Windows & Doors.
double glazed frames to match existing.

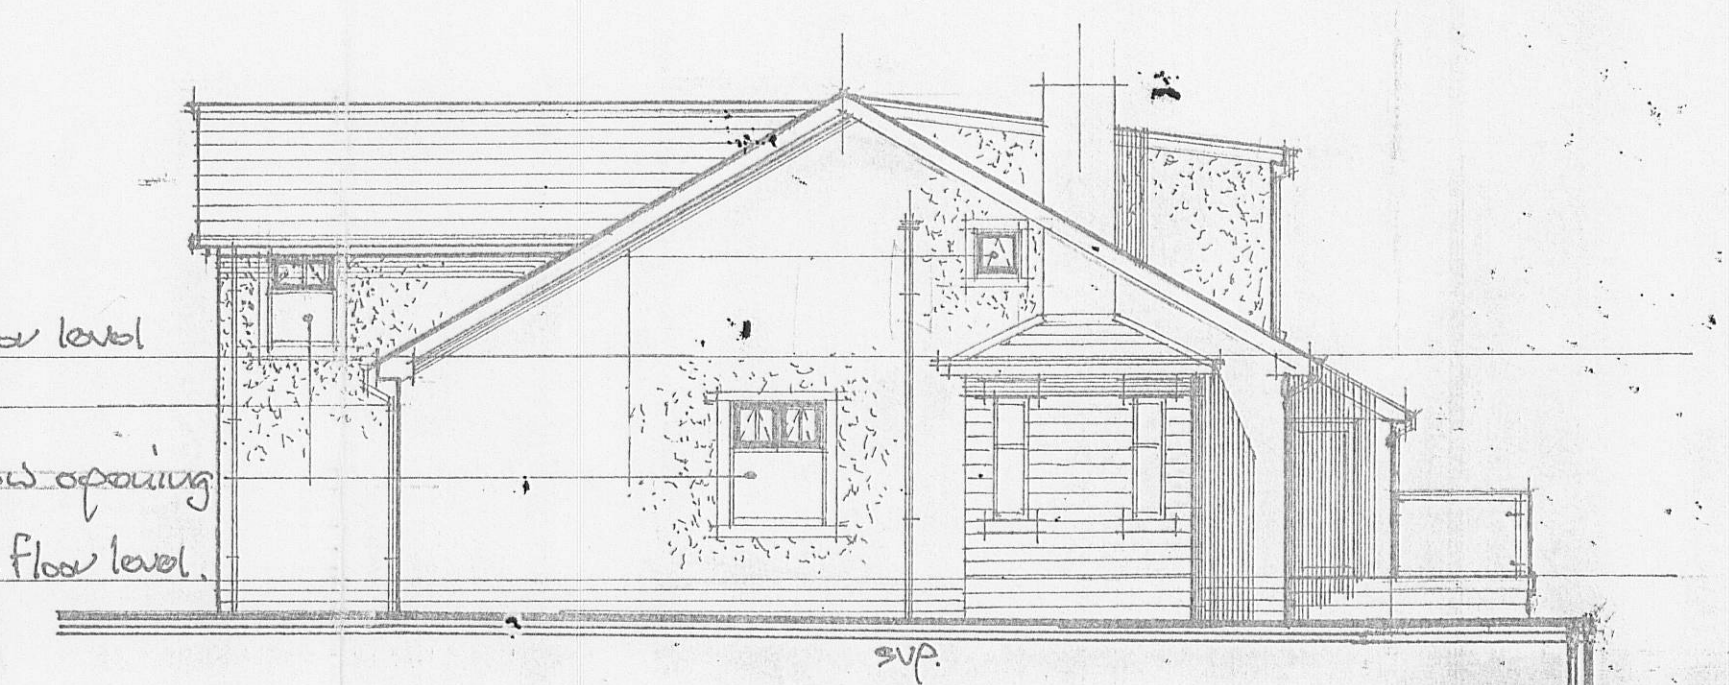

Proposed Cable Elevation (R.H.).

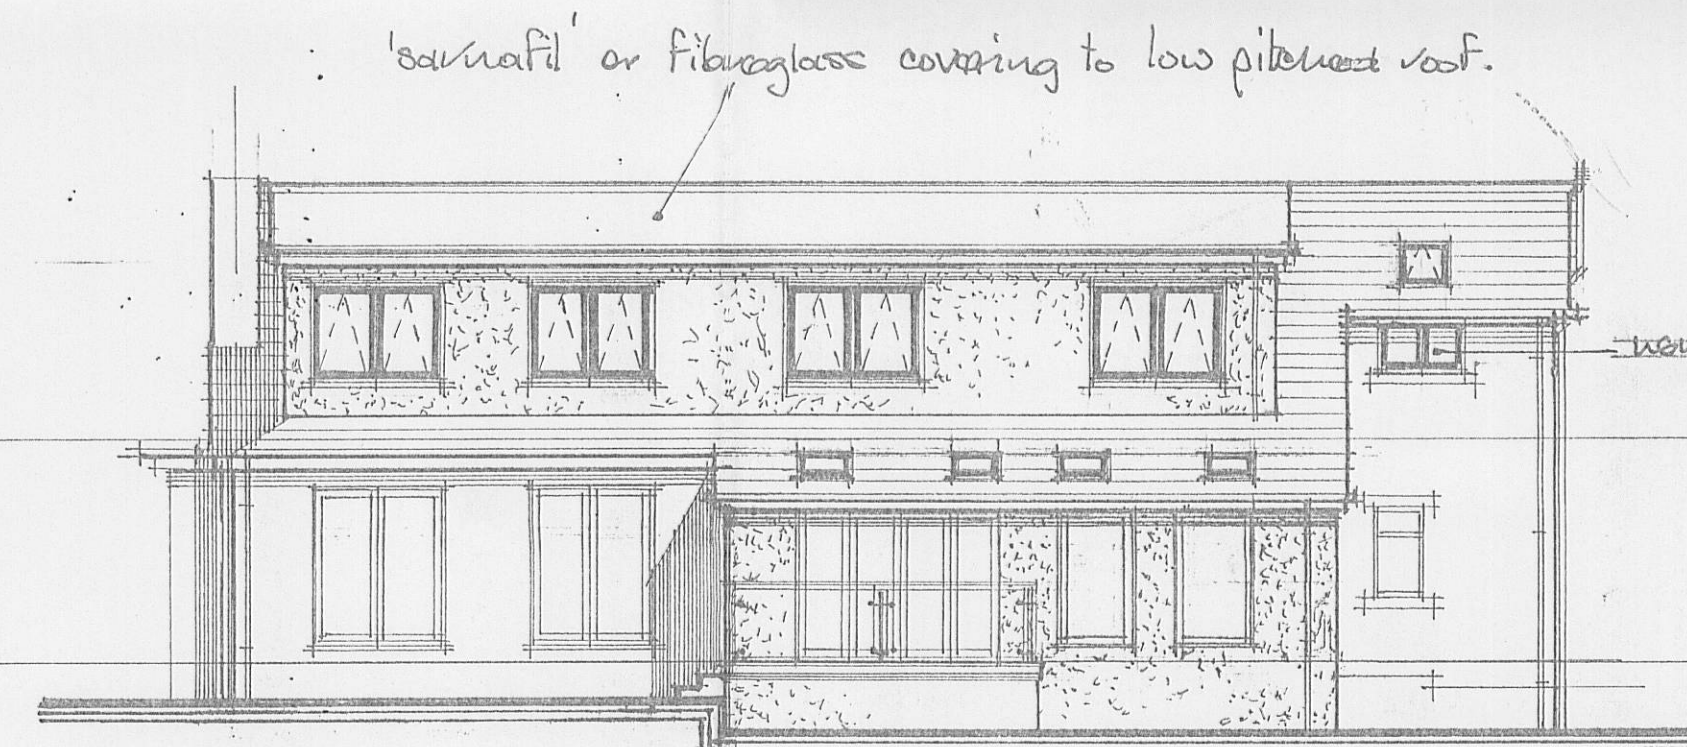

Proposed Rear Elevation.

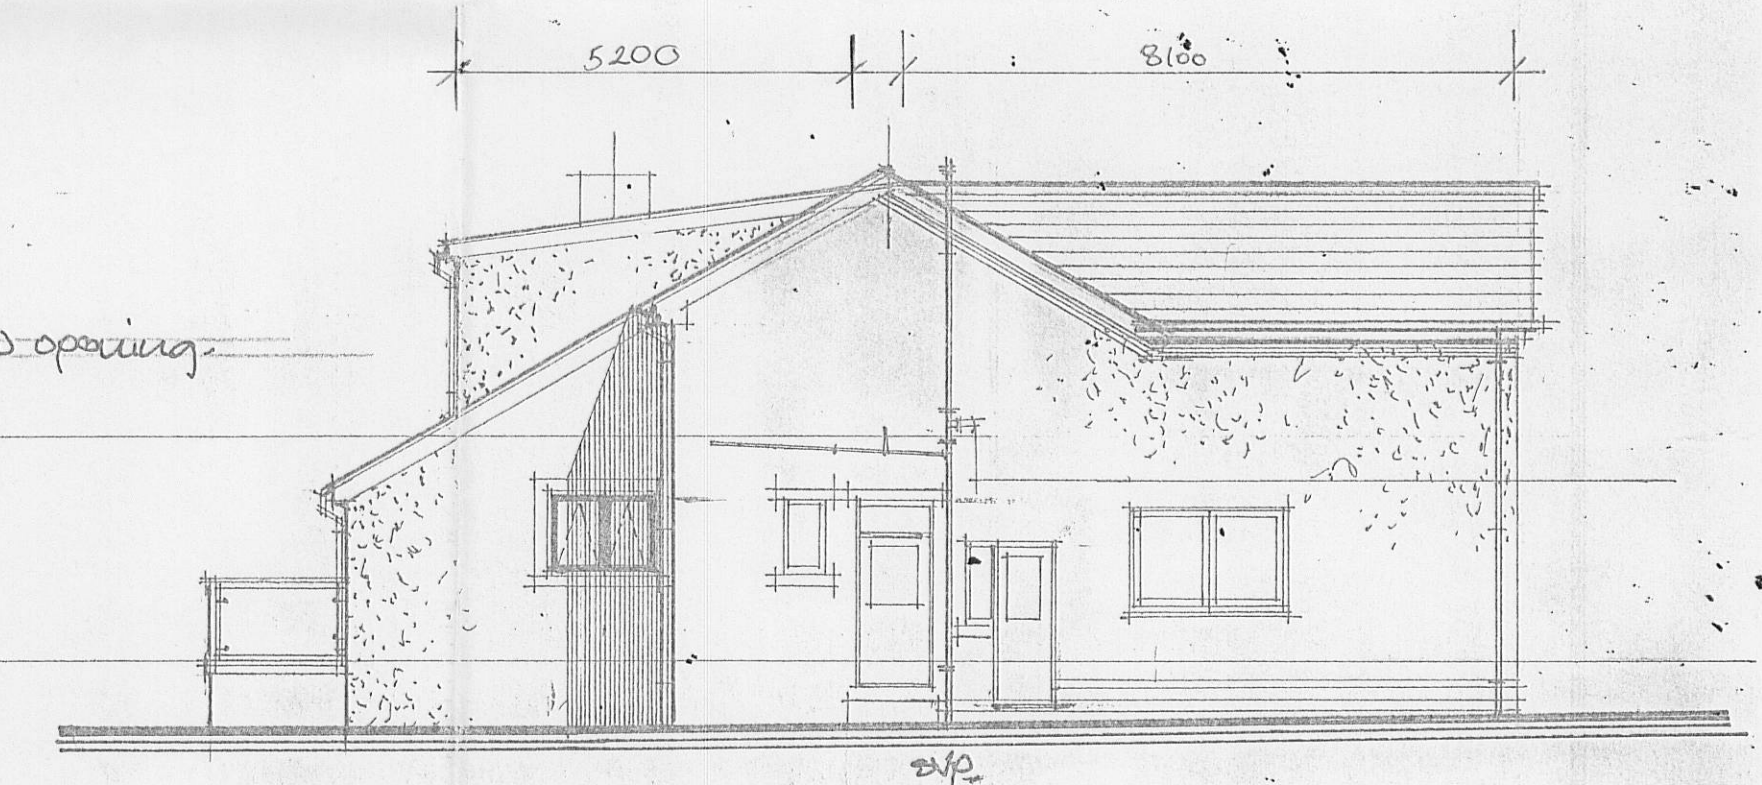

Proposed Cable Elevation (L.H.).

Proposed Extensions & Alterations for:

Mr. & Mrs. R. Davies,

Carniola

Whins Lane, Simeonstone,

Lancashire.

Scale = 1:100.

320120365 P.

Drawing No. DR/20/02.