



NOTES

This drawing is the property of Marshal Peters Associates Limited. Copyright is reserved by them and the drawing is issued on the condition that it is not copied in whole or in part without the express written consent of Marshal Peters Associates Limited.

Dimensions should not be scaled. All dimensions to be checked on site by the contractor prior to commencement of the works.

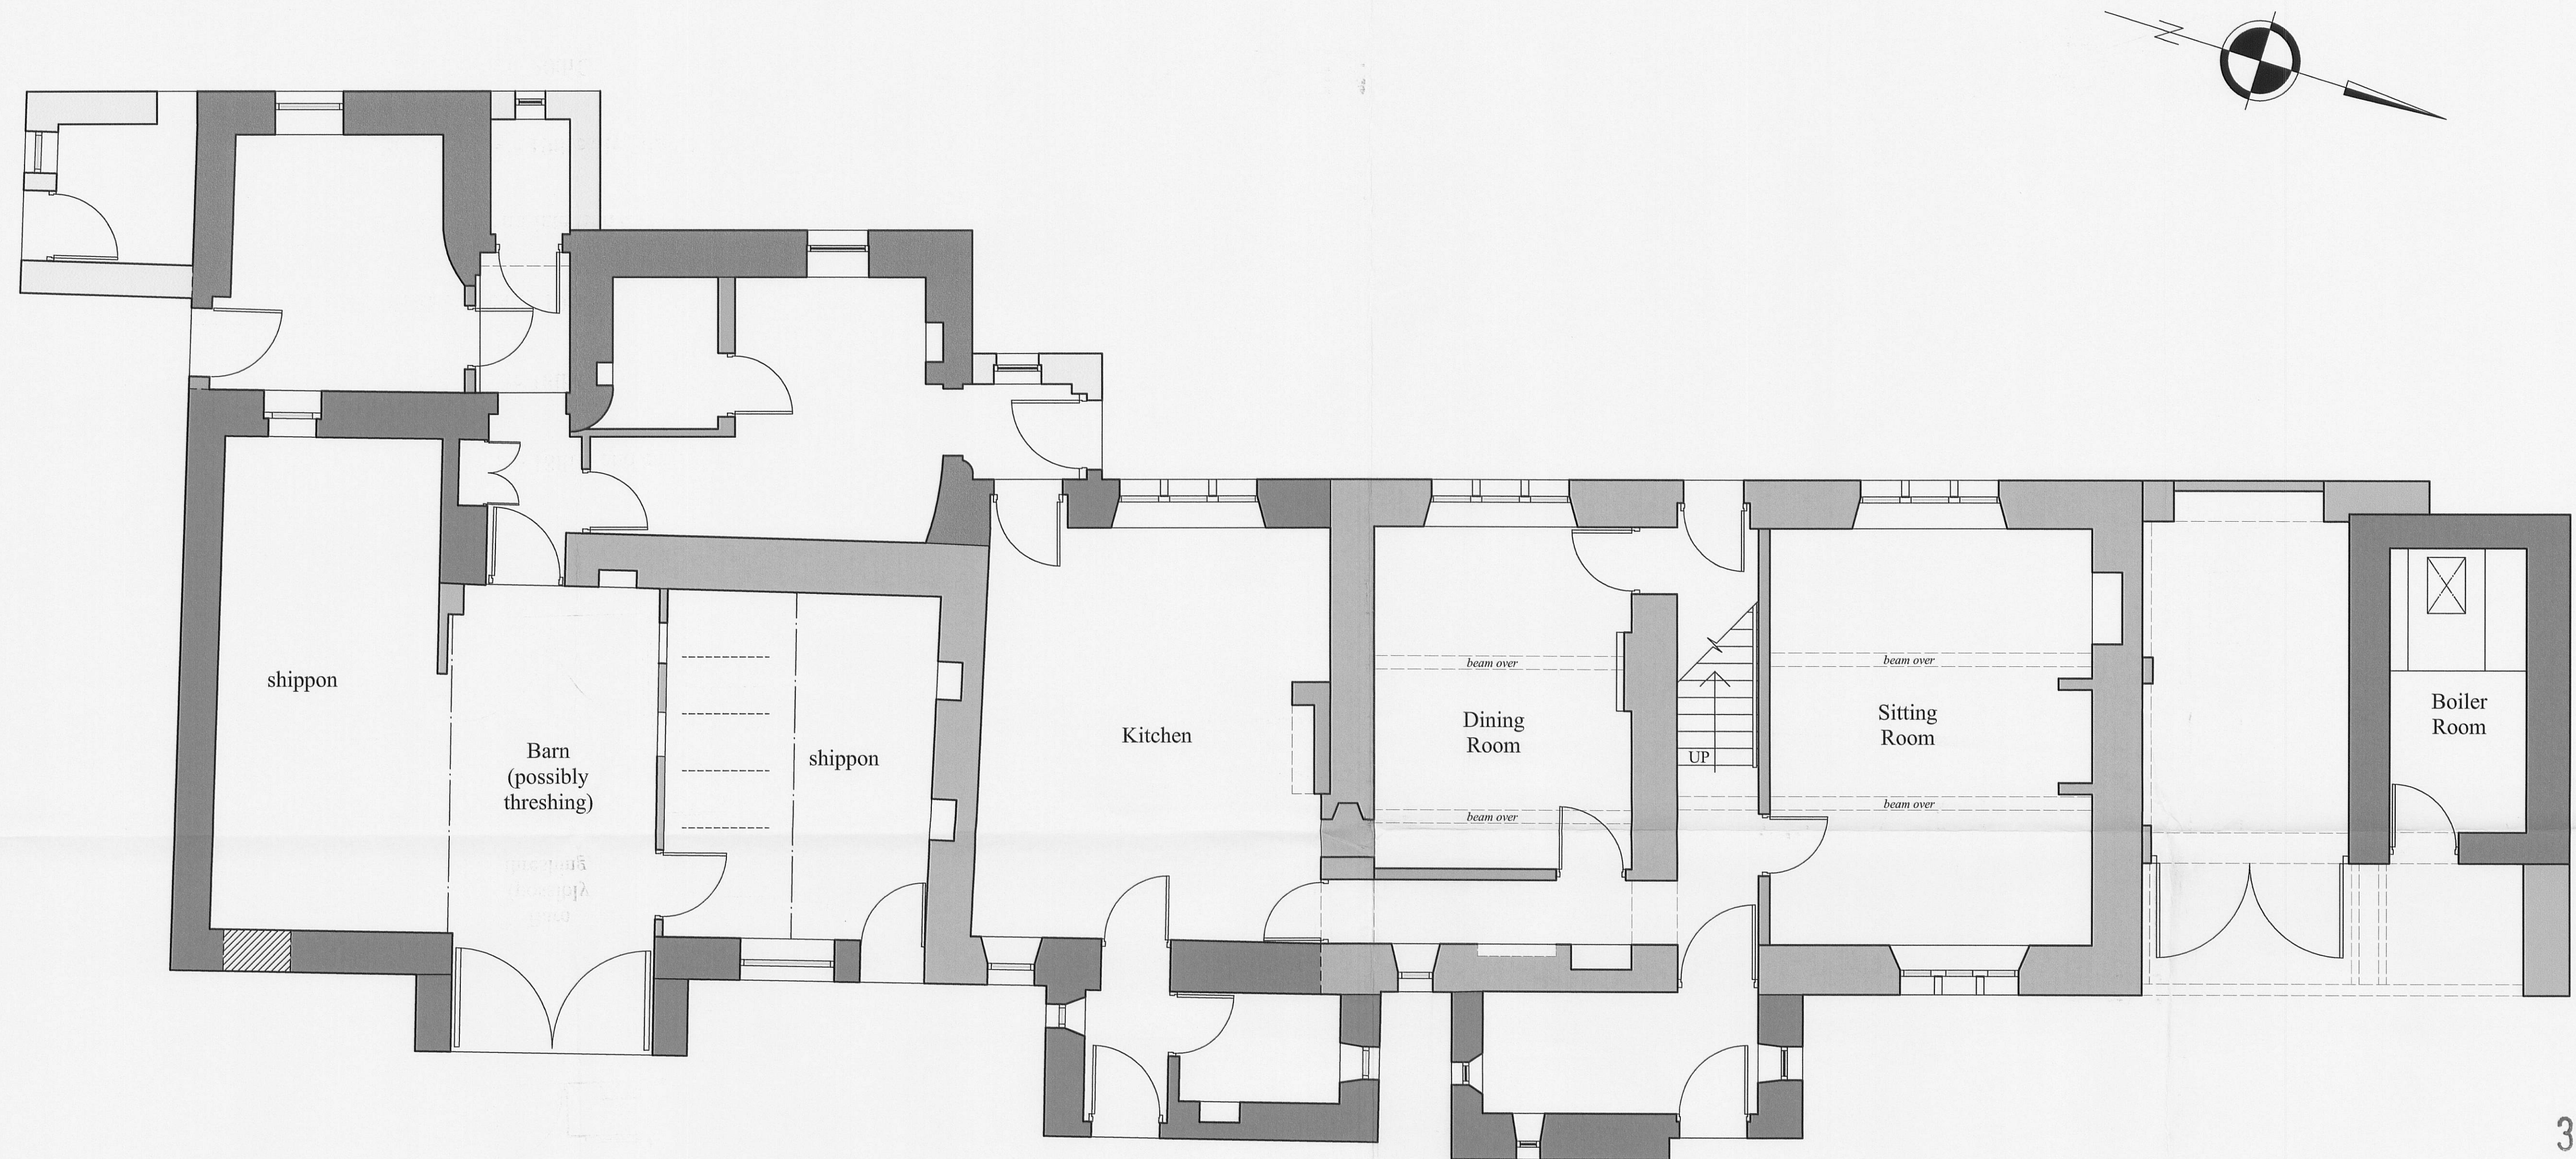

- PHASE 1: late 18th C and earlier
- PHASE 2: late 18th C
- PHASE 3: early 19th C
- PHASE 4: mid-late 19th C
- PHASE 5: late 19th/early 20th C
- PHASE 6: mid 20th C

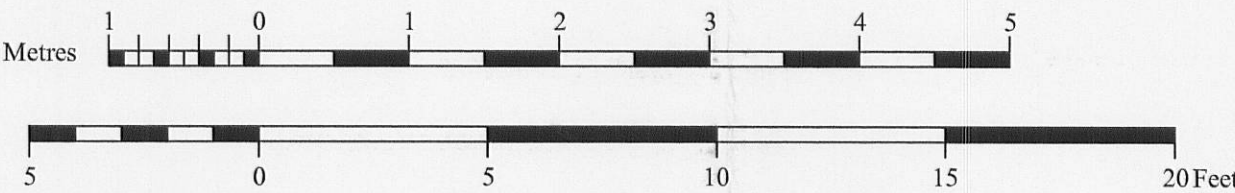

BUILDING PHASES - Ground Floor Plan

320120366 P

Revision	Date

Marshal Peters Associates
Chartered Surveyors &
Historic Building Consultants

Office 4 Brookside Barn
Downham
Clitheroe
BB7 4BP

Telephone 01200 440650
Facsimile 01200 440032
Email survey@btinternet.com

PROPOSED ALTERATIONS to
RED SYKE GATE
TWISTON, CLITHEROE
for
The Trustees of The Hon. R.C.
Assheton's Settlement

Title
PHASES (GF)

Drawing no. **2359: 04** Revision

Scale Drawn Date