

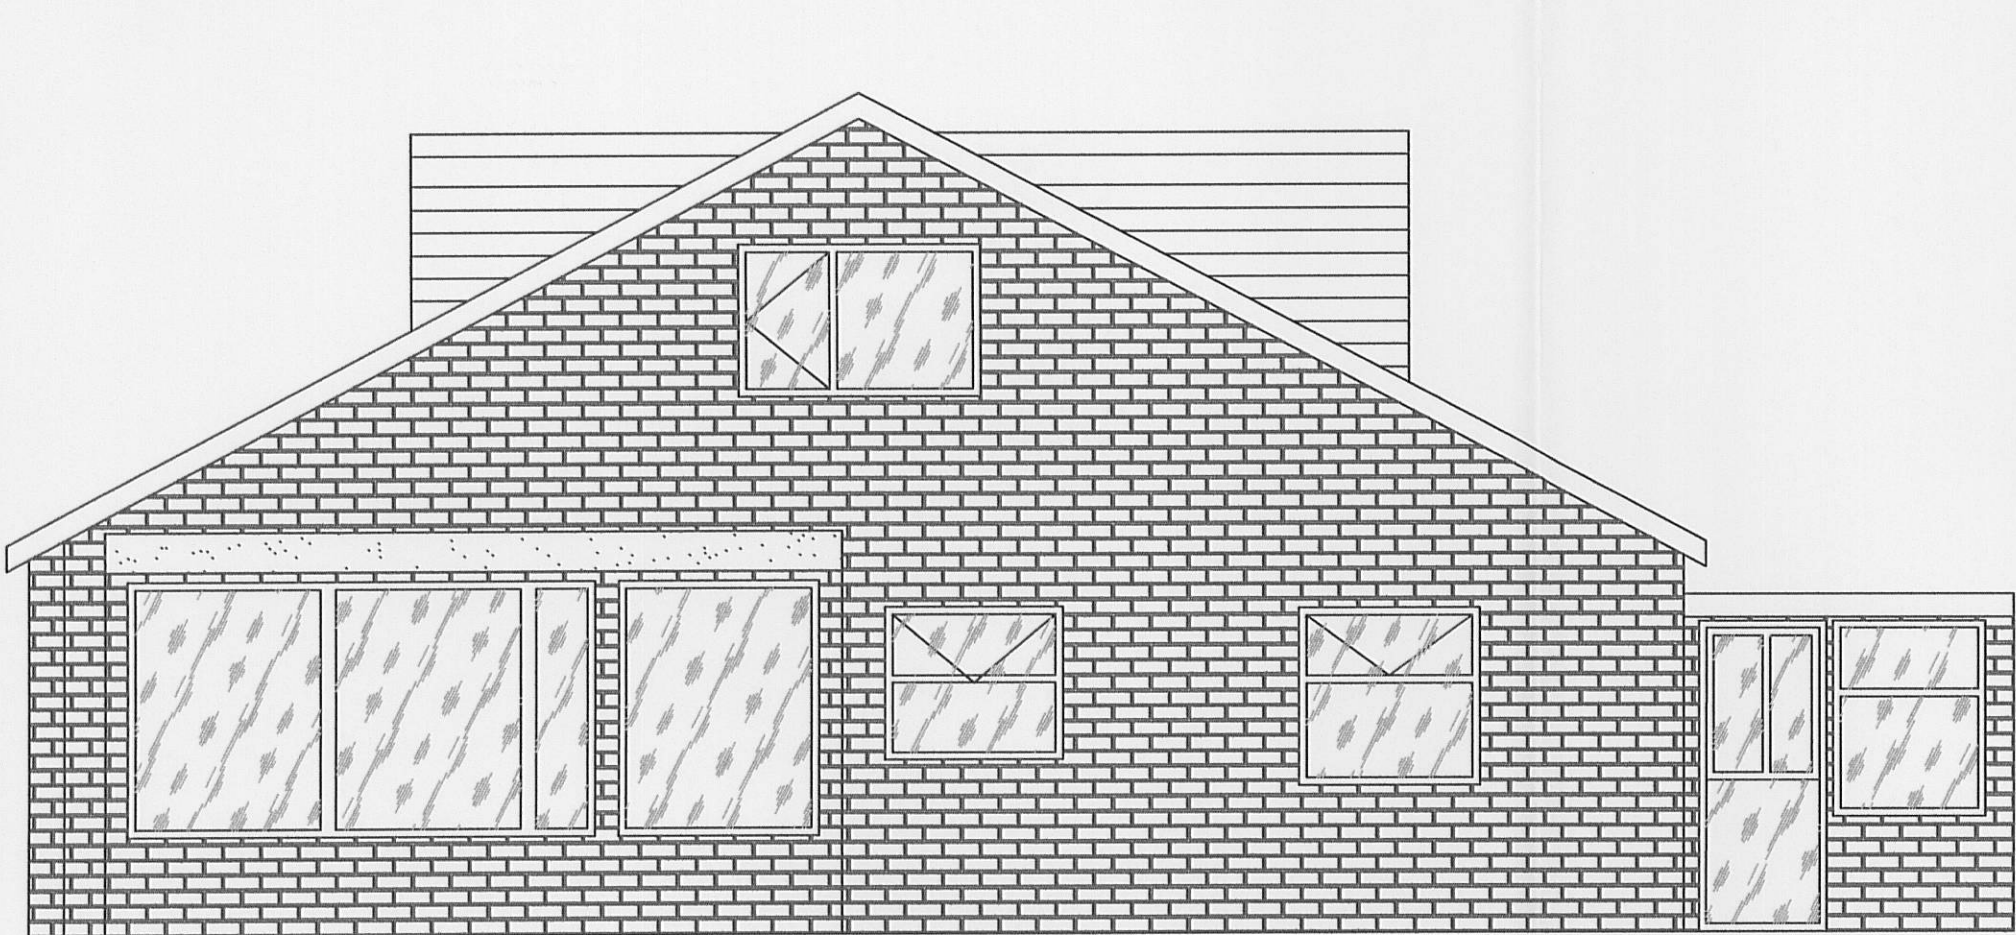


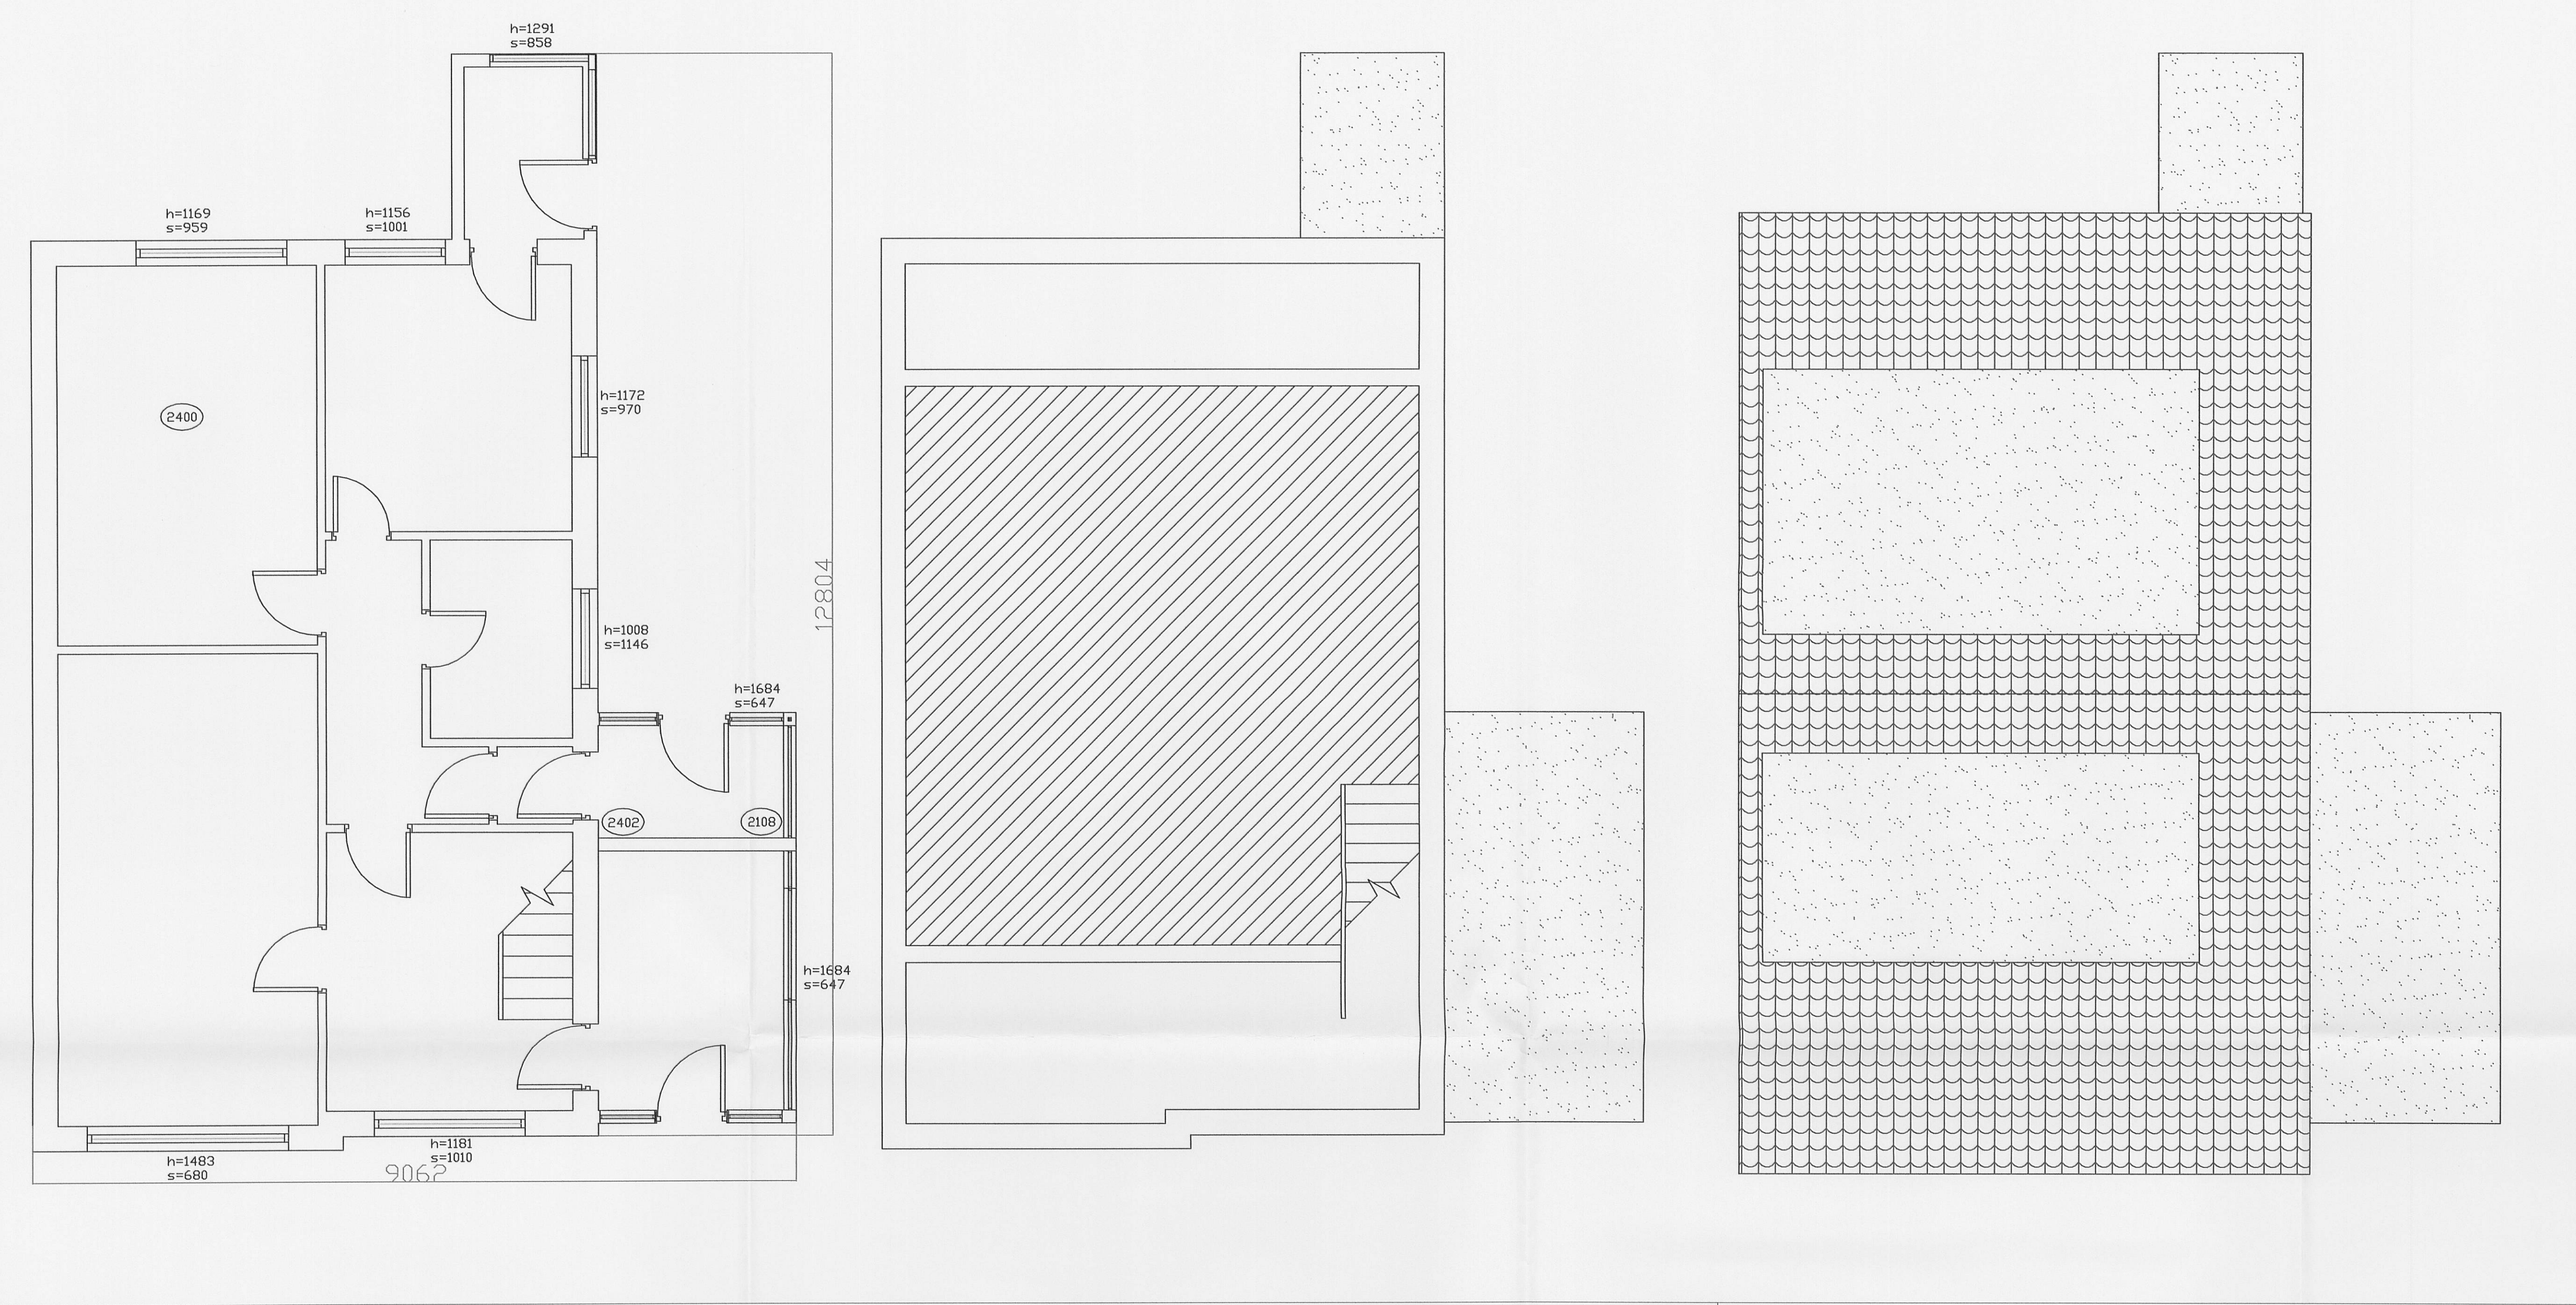

Side Elevation

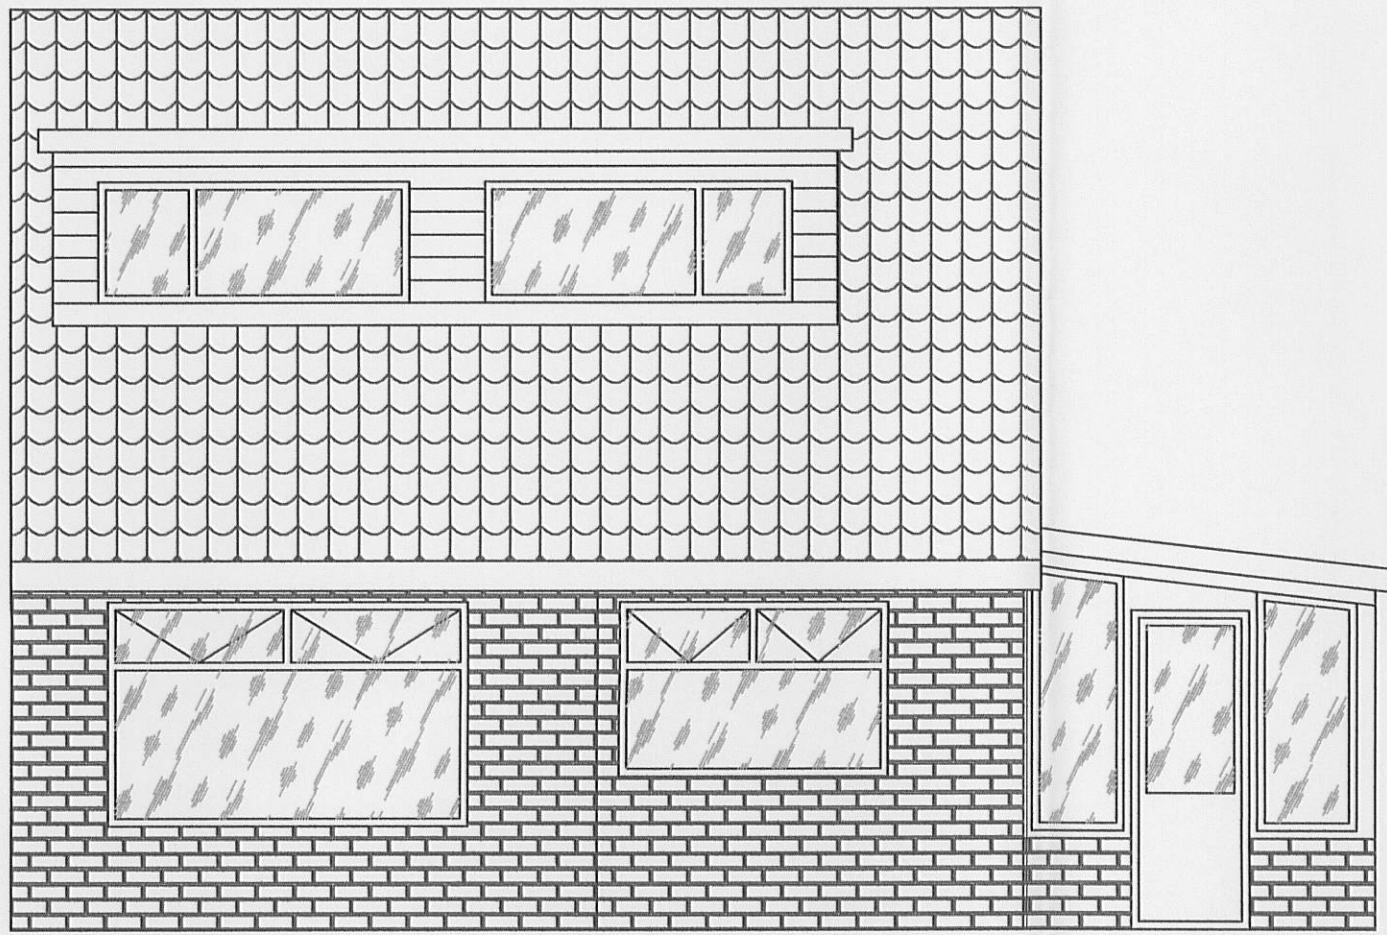

Rear Elevation

320120369P

Description	Rev	Date	By
-------------	-----	------	----

AJH ASSOCIATES

Chartered Building Surveyors

21 Deanfield Court
Pimlico Link Road
Clitheroe
Lancs BB7 1QS

Tel: 01200 429967
Fax: 01200 429968
e-mail: info@ajh-associates.co.uk
www.ajh-associates.co.uk

Client MR & MRS HODDS	Scale 1: 50
Project 2 HOMEACRE AVENUE SABDEN	Date 30/03/12
Description EXISTING PLANS AND ELEVATIONS	By JT
	Checked TH
DO NOT SCALE THIS DRAWING. CHECK ALL DIMENSIONS ON SITE	No. 2868/101

THIS DRAWING IS PROTECTED BY COPYRIGHT. IT MAY NOT BE REPRODUCED IN ANY FORM OR BY ANY MEANS FOR ANY PURPOSE, WITHOUT GAINING PRIOR WRITTEN PERMISSION FROM AJH ASSOCIATES