




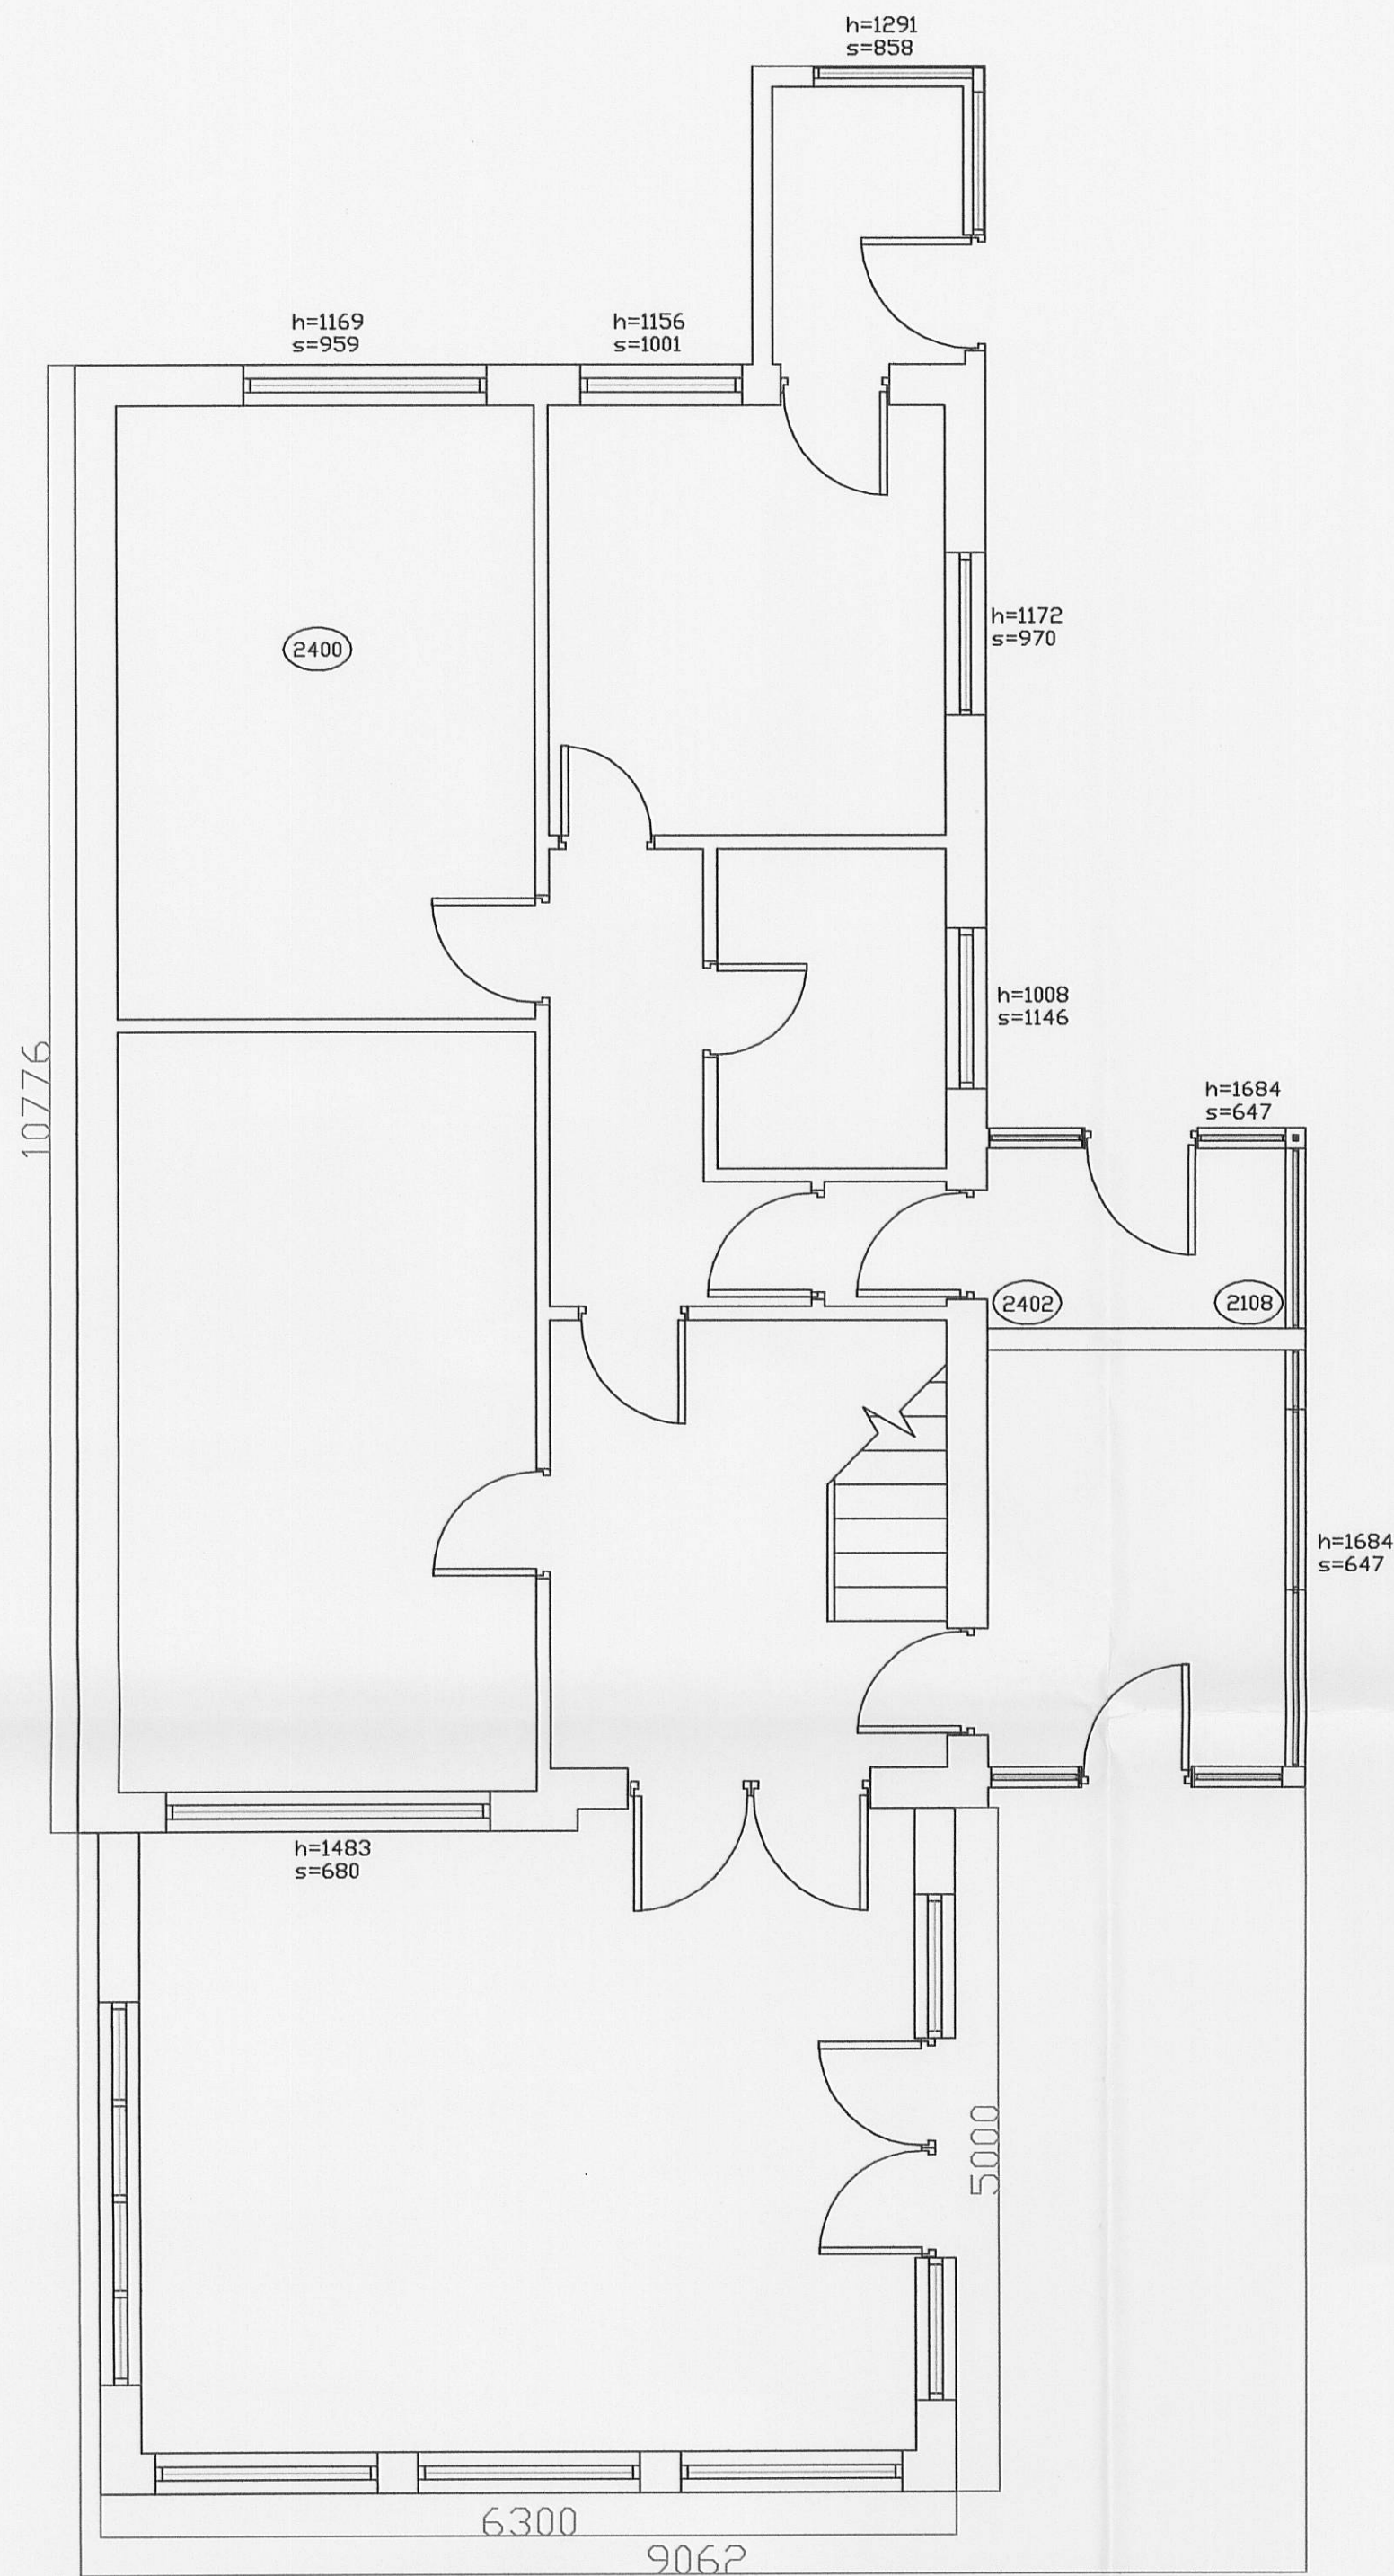

Ground Floor Plan

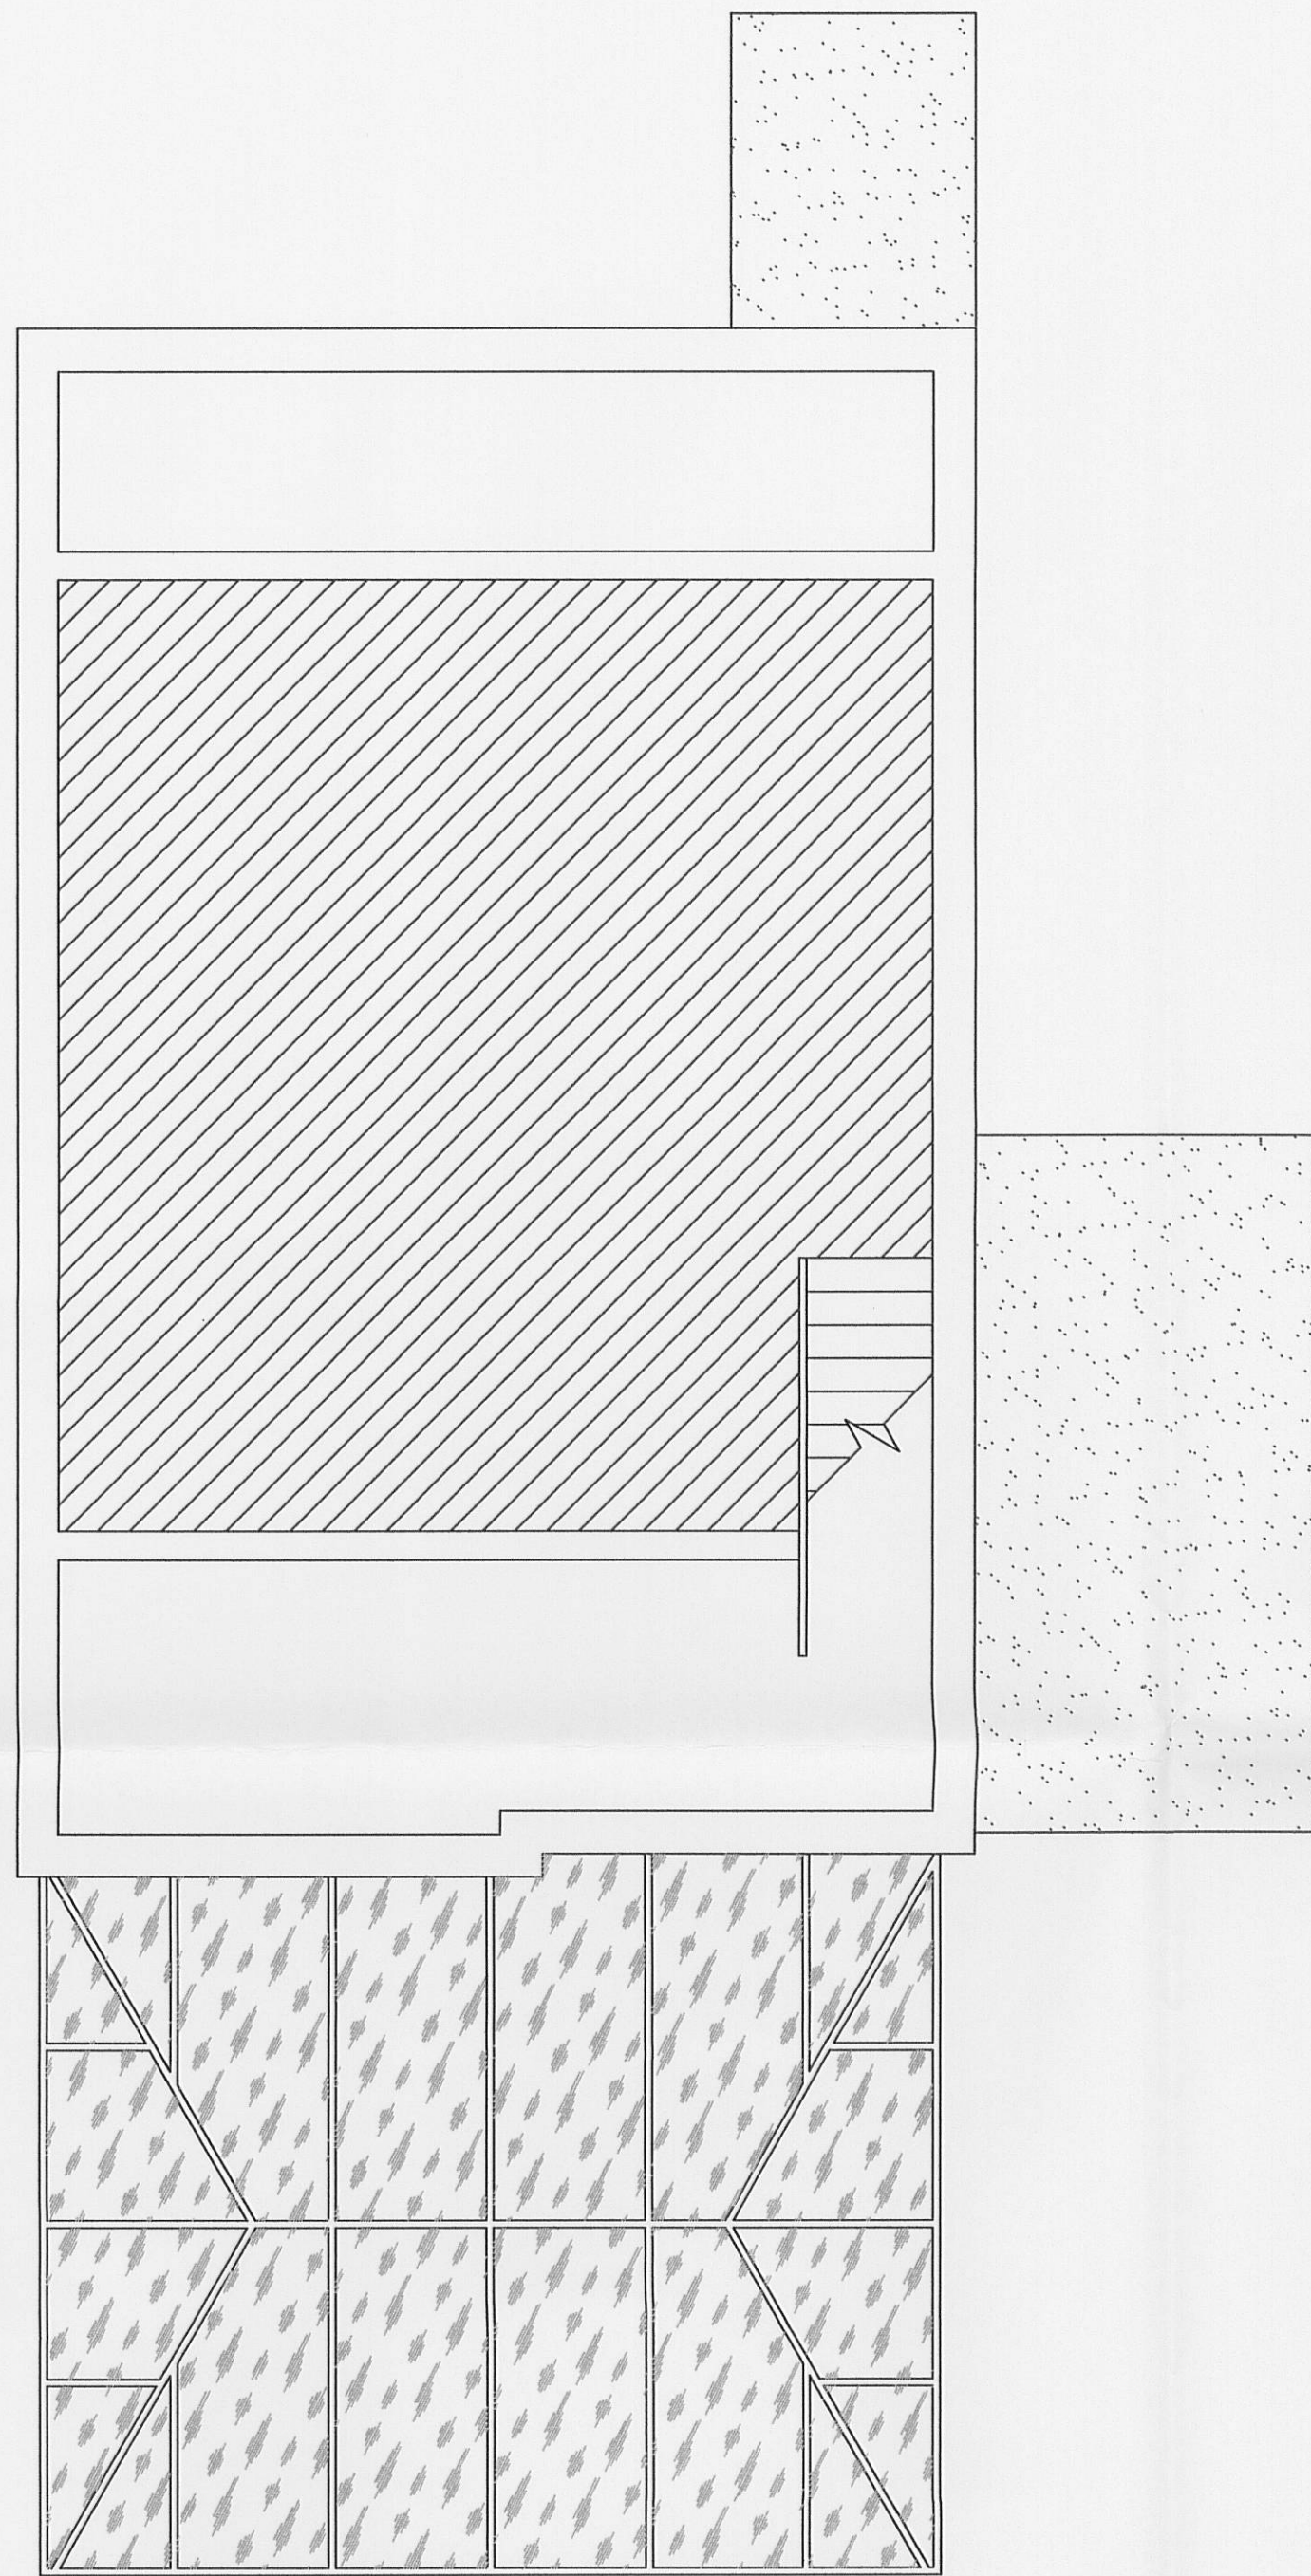

First Floor Plan

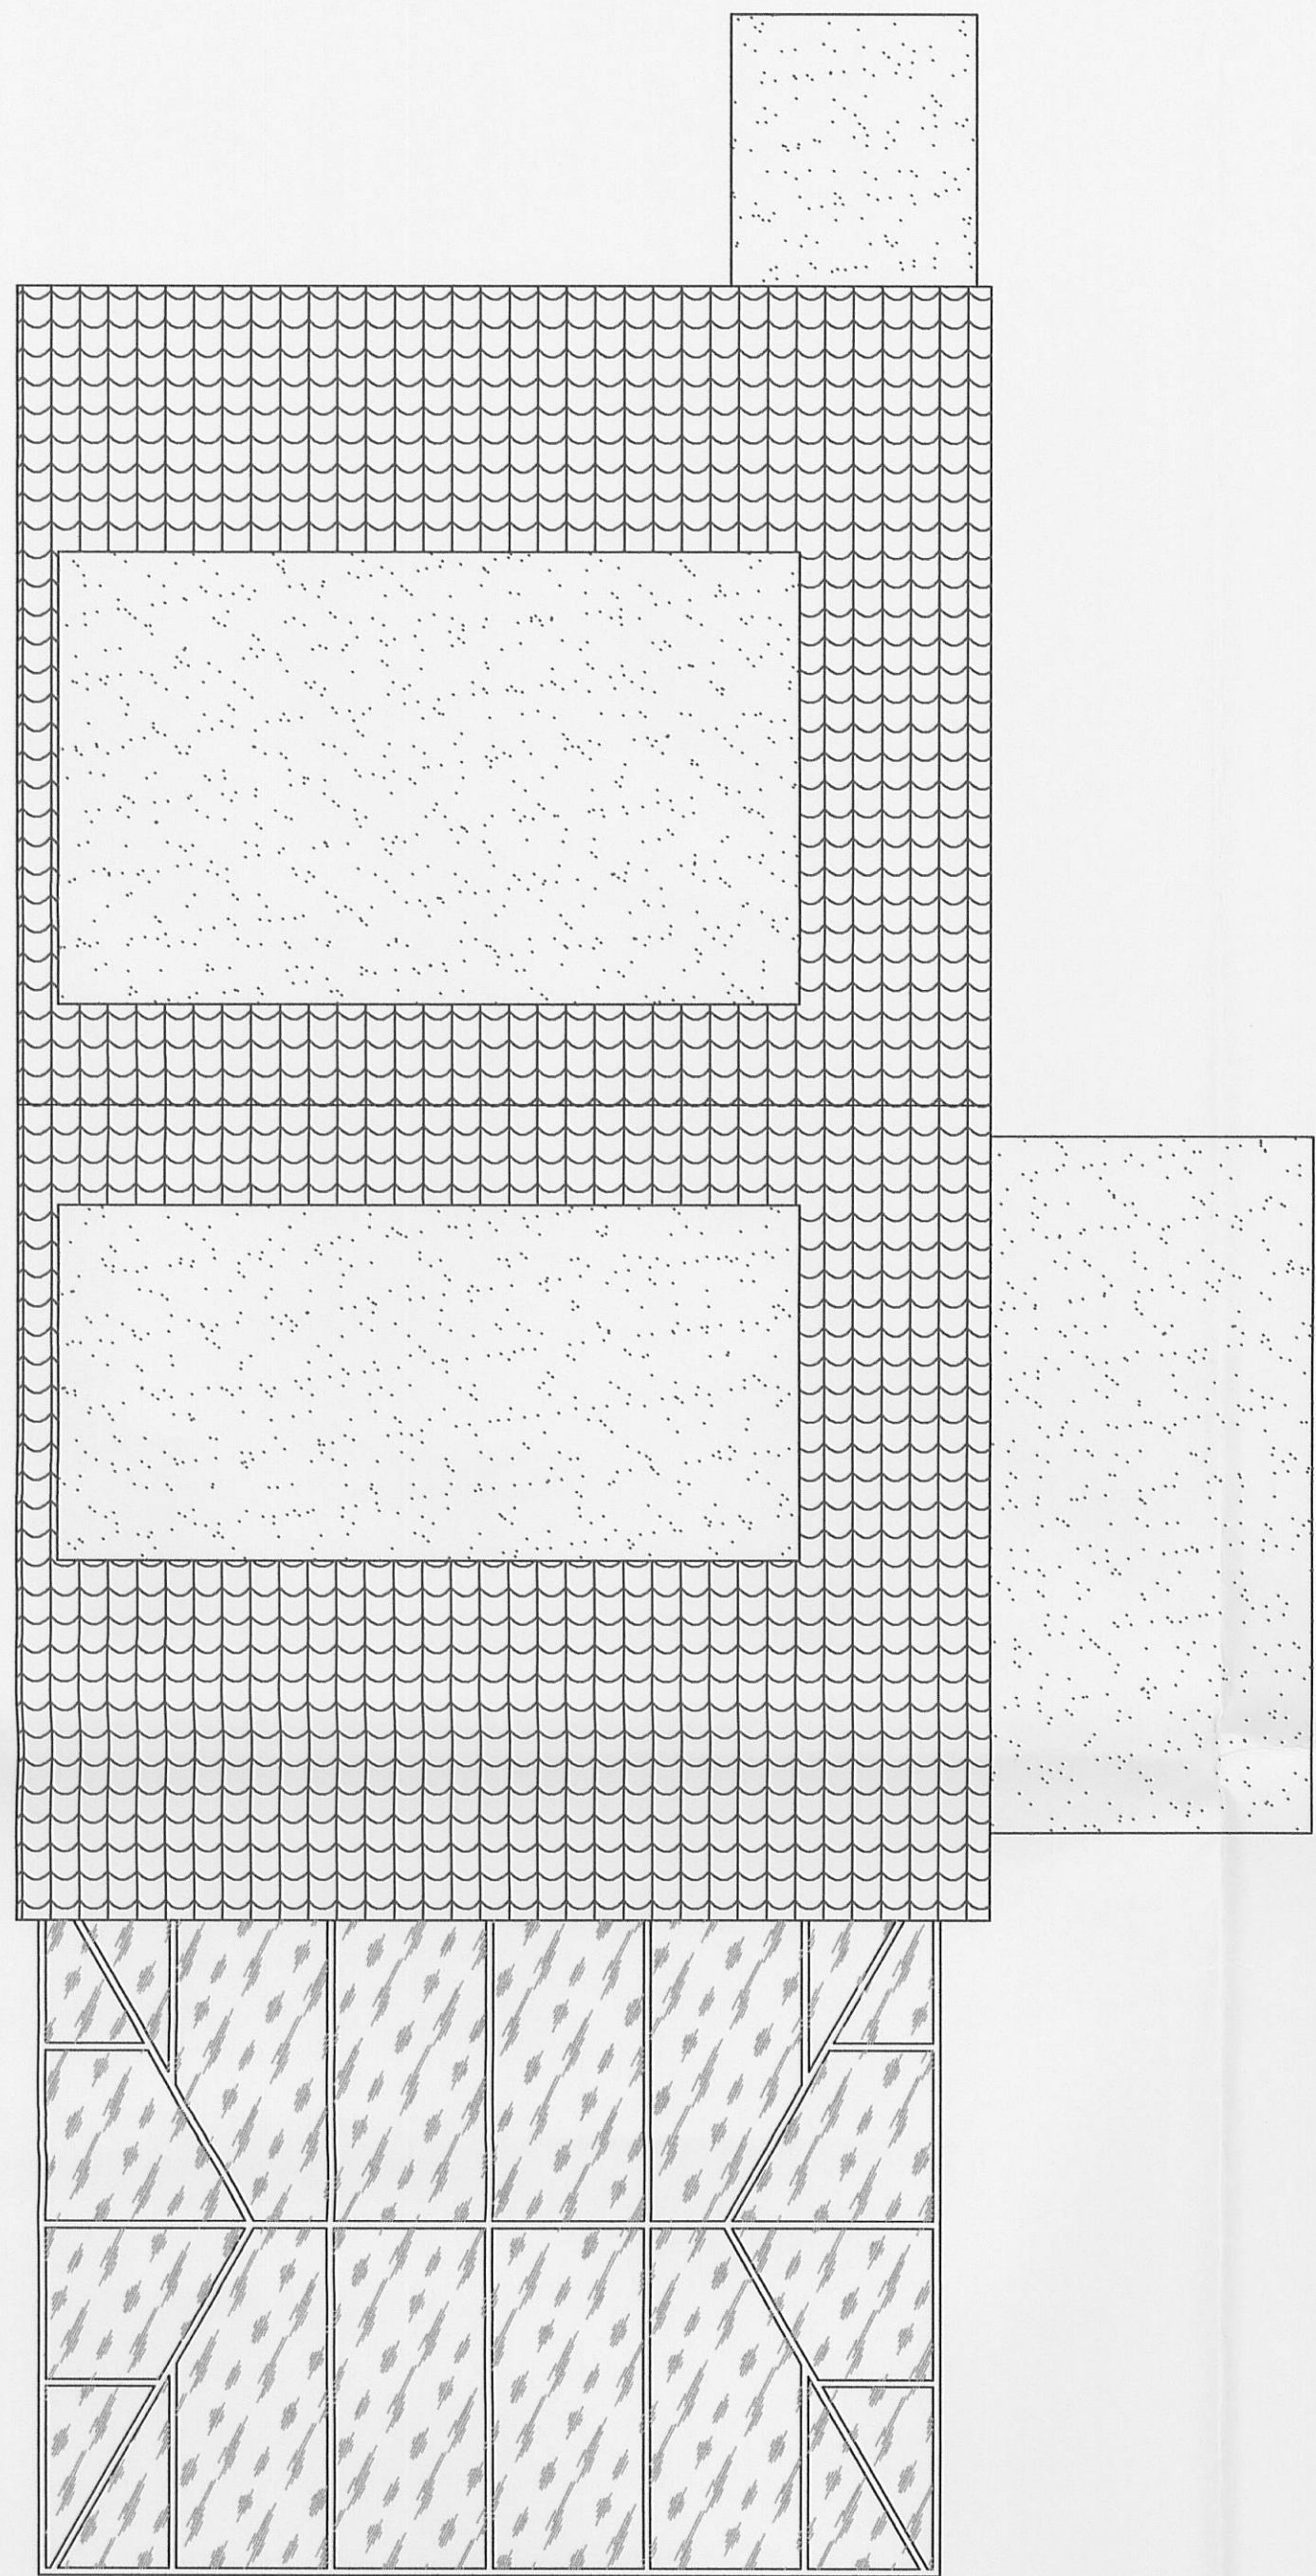

Side Elevation

320120369P

Description	Rev	Date	By
AJH ASSOCIATES Chartered Building Surveyors			
21 Deanfield Court Pimlico Link Road Clitheroe Lancs BB7 1QS Tel: 01200 429967 Fax: 01200 429968 e-mail: info@ajh-associates.co.uk www.ajh-associates.co.uk			
Client	MR & MRS HODDS		Scale 1:50
Project	2 HOMEACRE AVENUE SABDEN		Date 02/04/12
Description	PROPOSED PLANS		By JT
DO NOT SCALE THIS DRAWING. CHECK ALL DIMENSIONS ON SITE		Checked TH	No. 2868/201
THIS DRAWING IS PROTECTED BY COPYRIGHT. IT MAY NOT BE REPRODUCED IN ANY FORM OR BY ANY MEANS FOR ANY PURPOSE, WITHOUT GAINING PRIOR WRITTEN PERMISSION FROM AJH ASSOCIATES			