


EAST AND WEST ELEVATION (BOTH THE SAME)

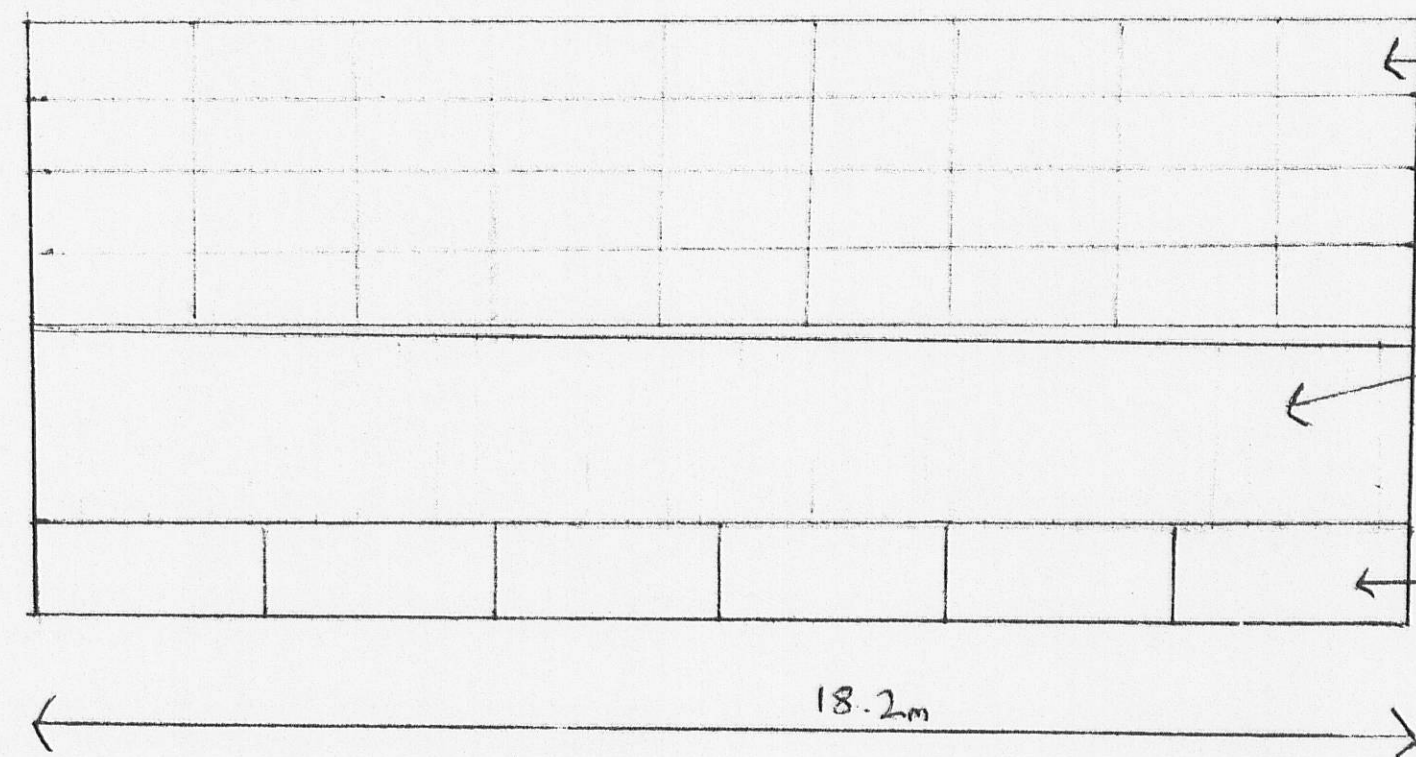

NATURAL GREY FIBRE CEMENT
ROOF WITH 10% ROOF


YORKSHIRE BOARDING
FULLY CLADDED

3.9m TO EAVES

CONCRETE
PANELS


18.2m

SOUTH
ELEVATION




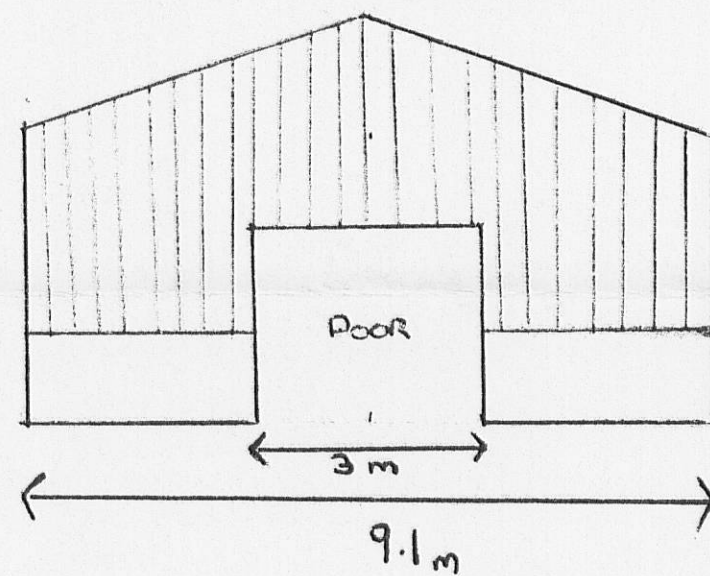


5.4m TO RIDGE


NORTH ELEVATION

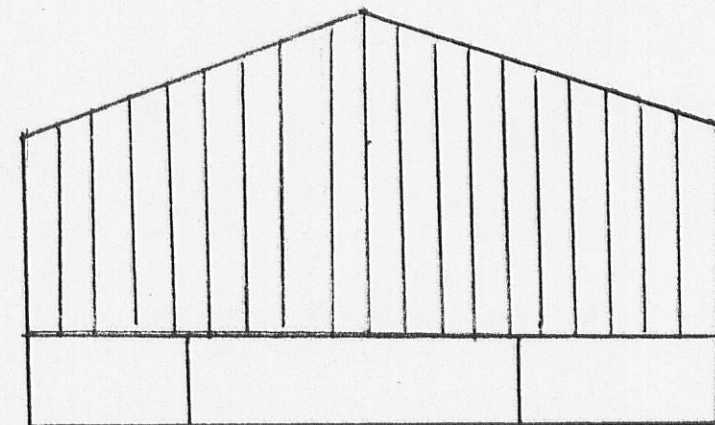

320120370P

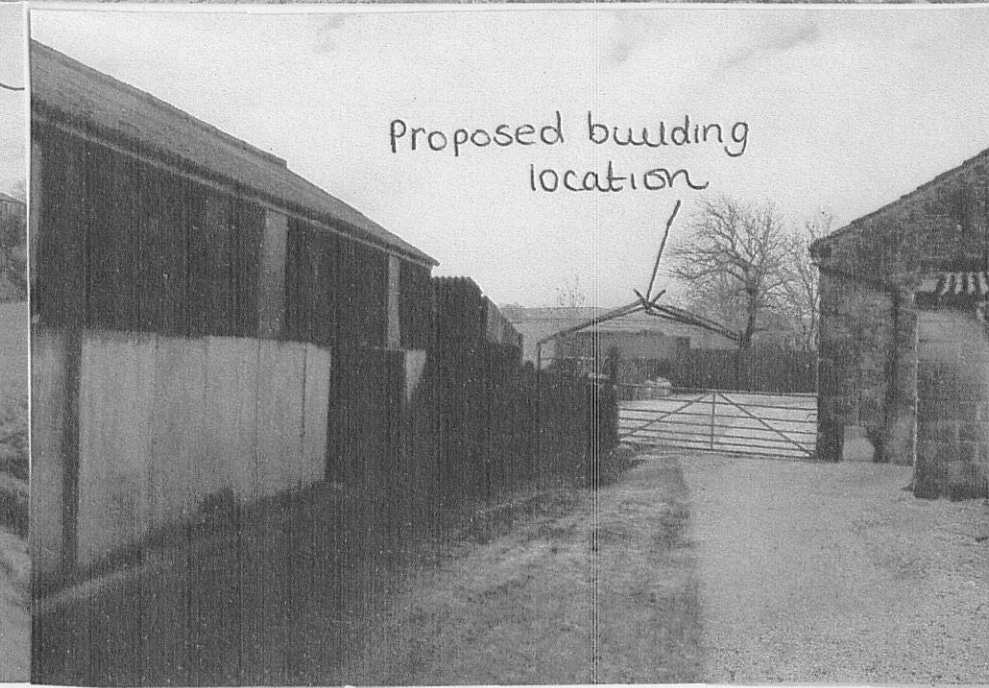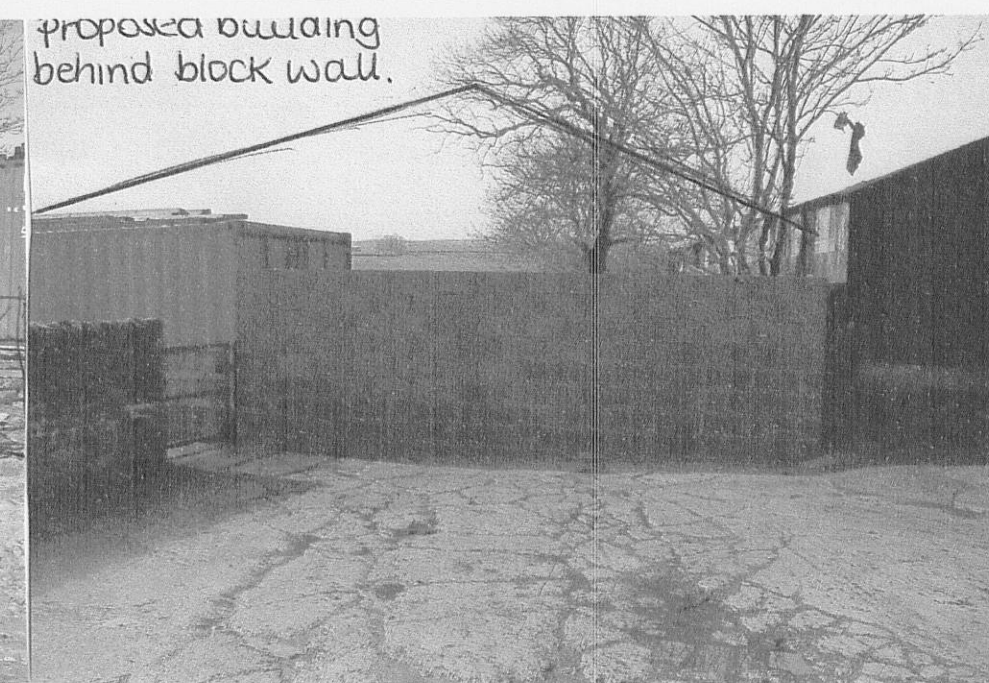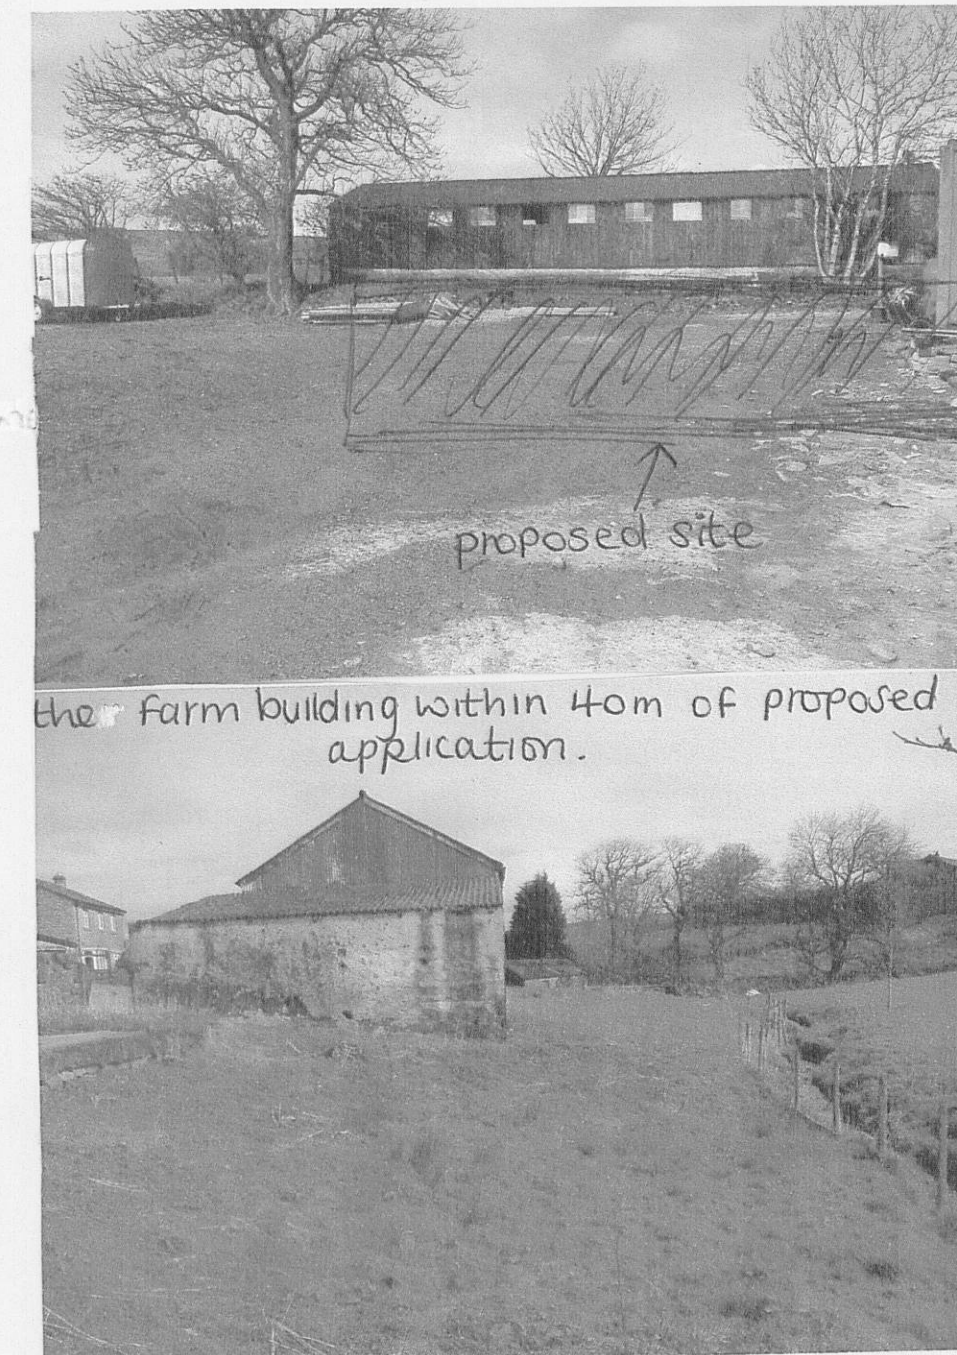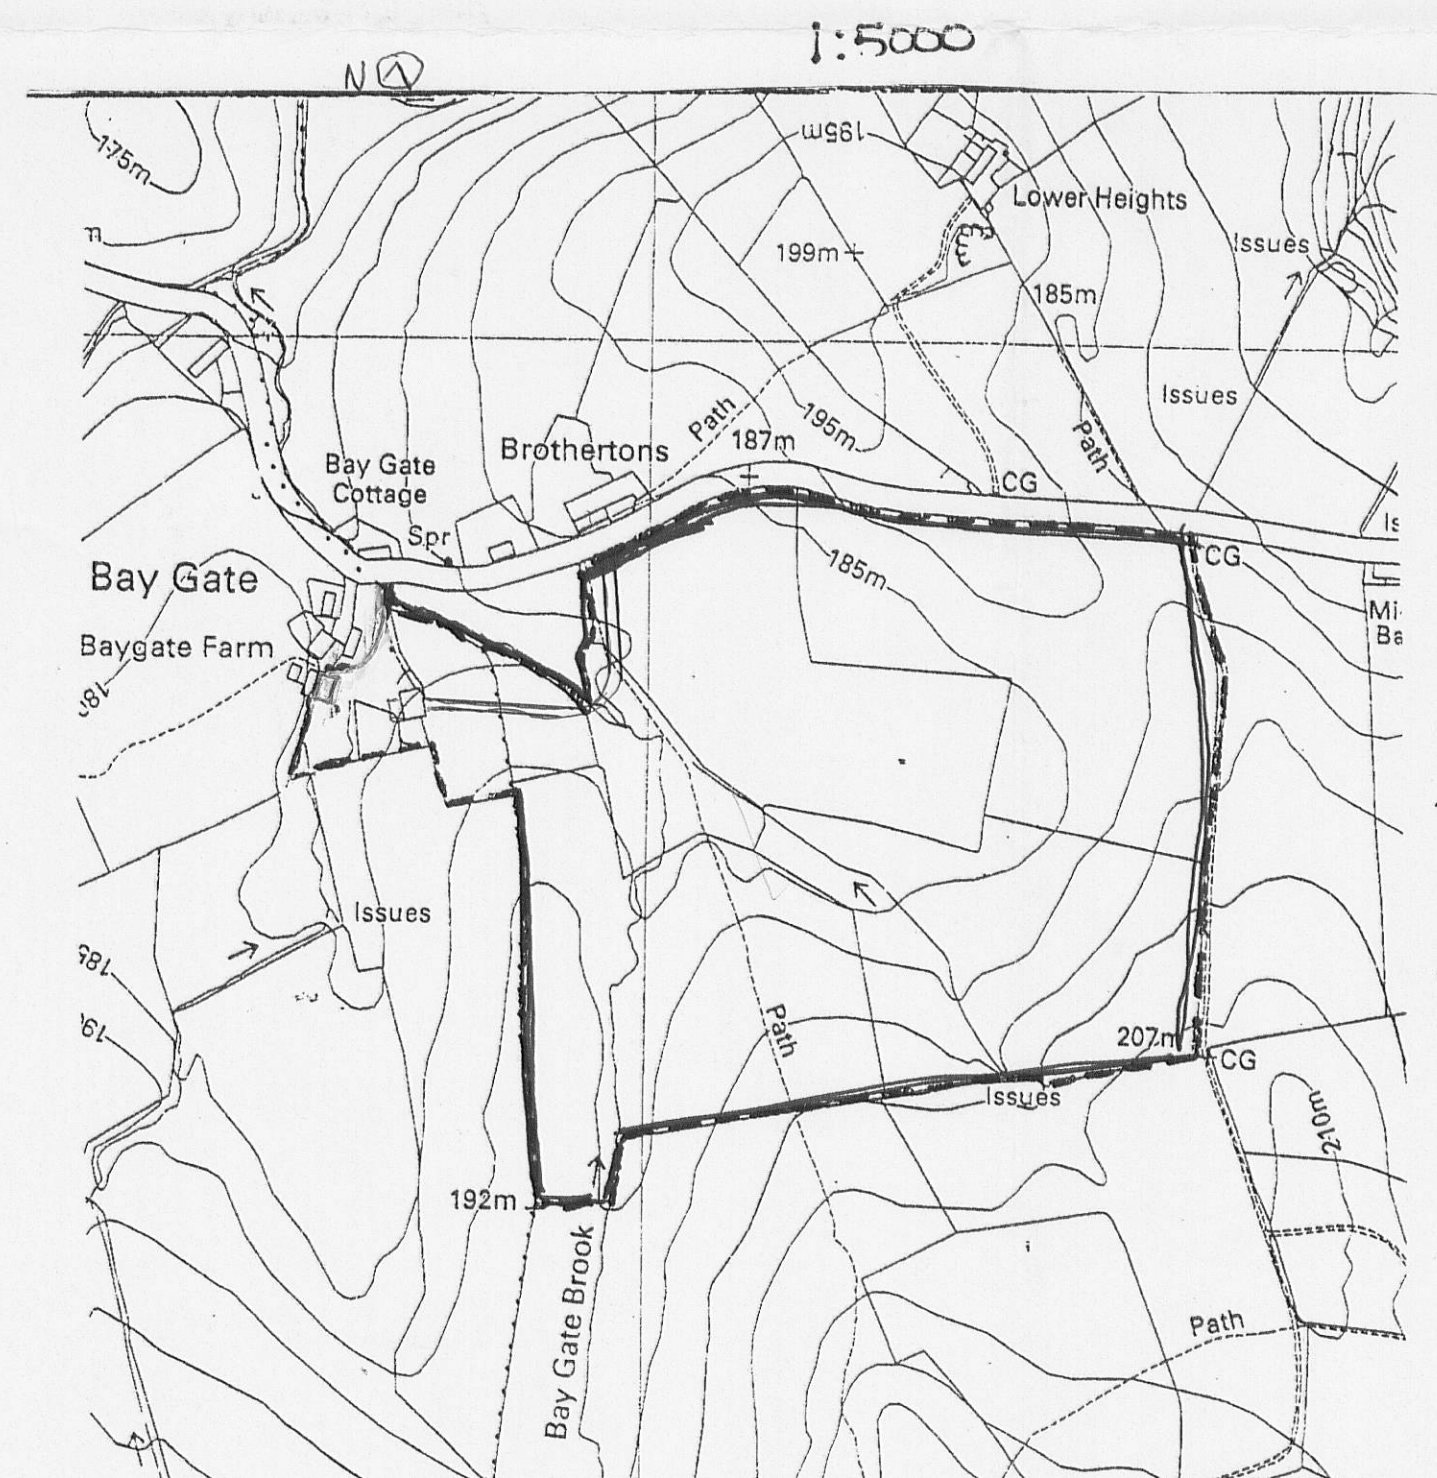

SCALE 1:100

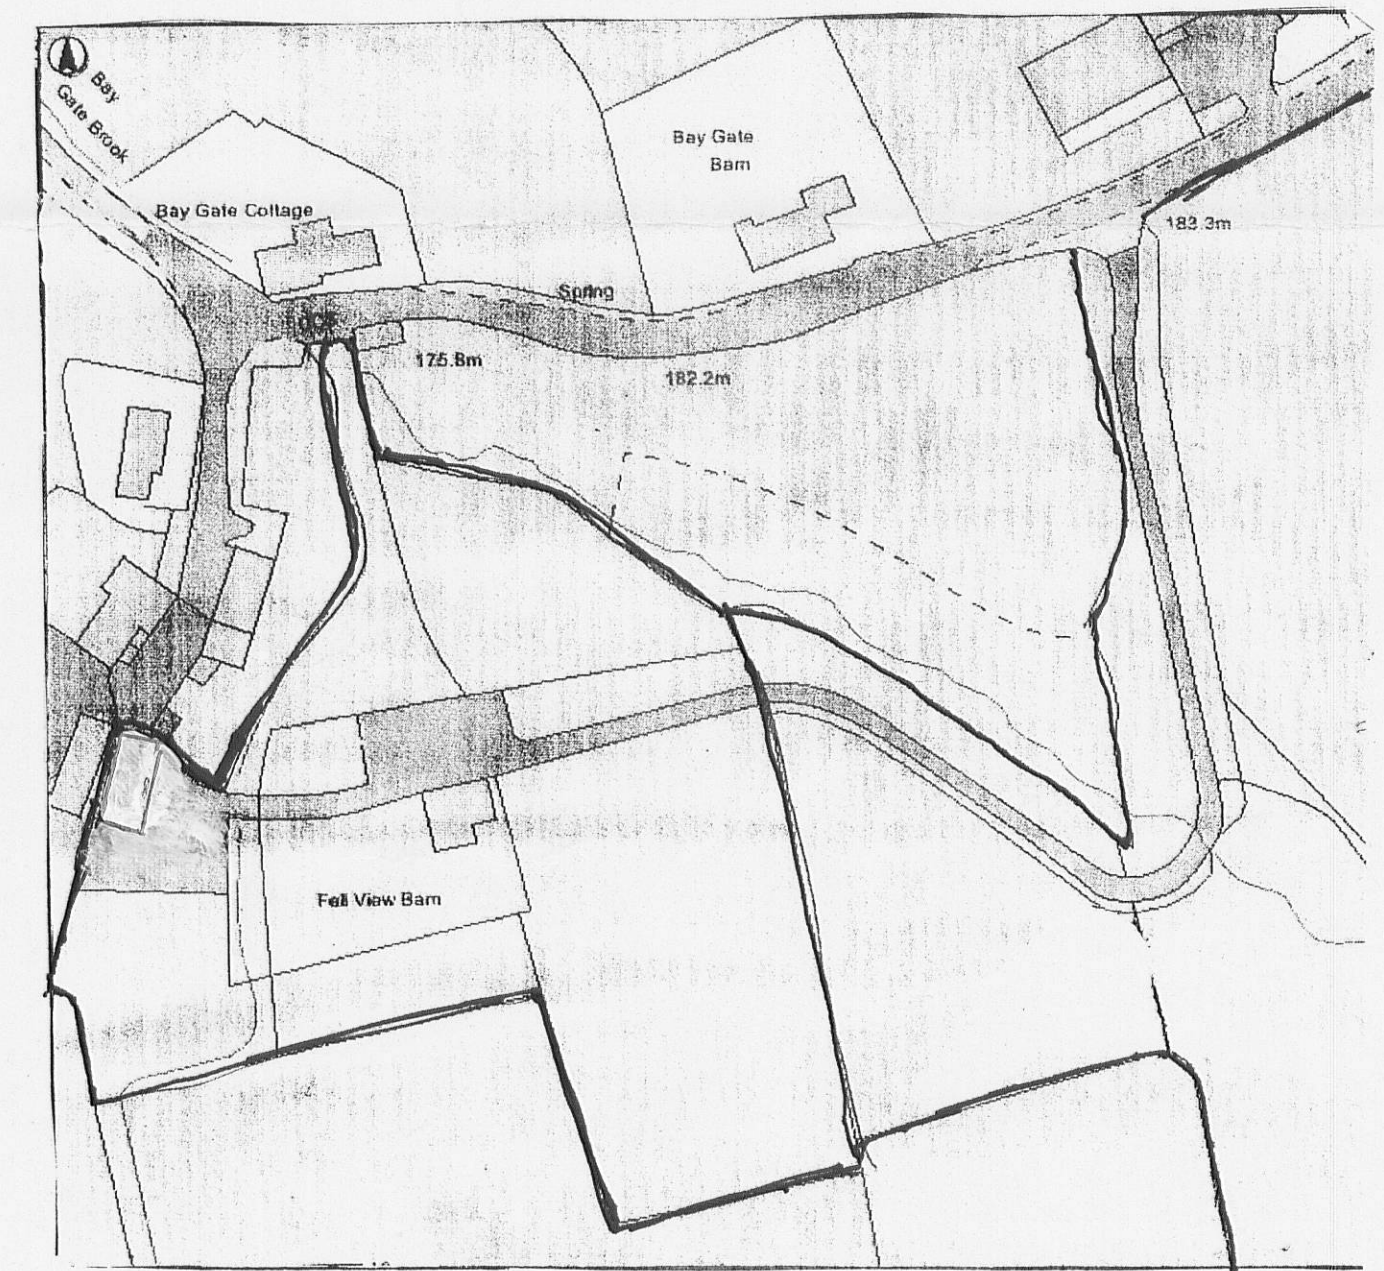

FELL VIEW BARN
BAYGATE
BOLTON BY BOWLAND
CLITHERDE
BB7 4PG