

EXISTING ELEVATIONS




FRONT ELEVATION

Scale 1:100




SIDE ELEVATION

Scale 1:100

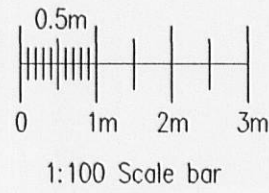


REAR ELEVATION

Scale 1:100

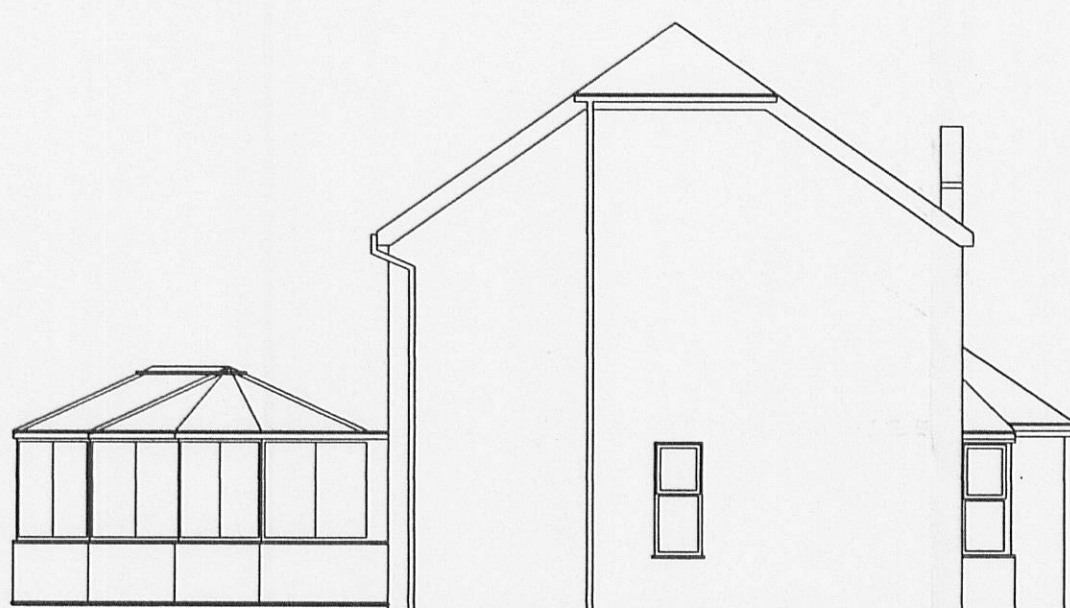


SIDE ELEVATION

Scale 1:100

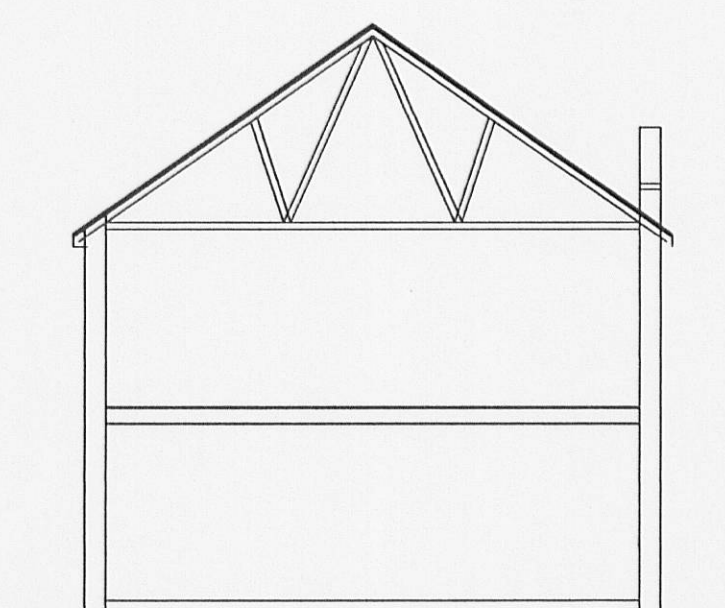


TYPICAL SECTION

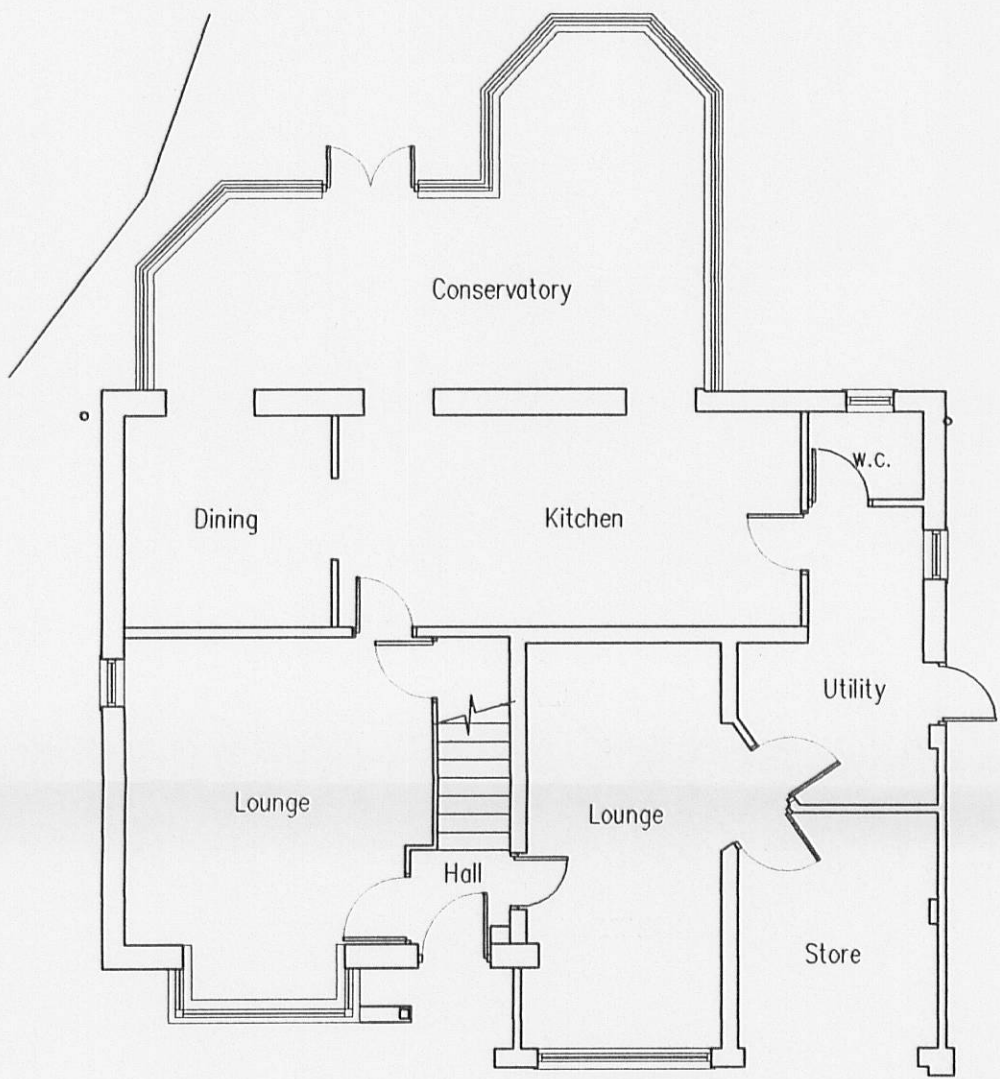


EXISTING GROUND FLOOR PLAN

Scale 1:100

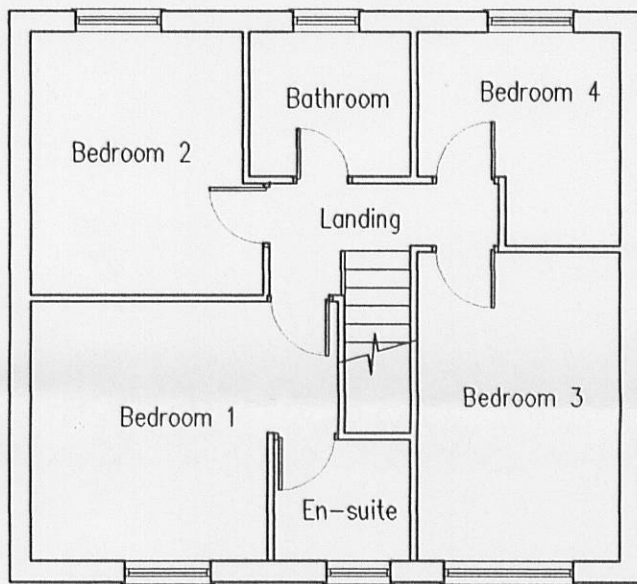


EXISTING FIRST FLOOR PLAN

Scale 1:100

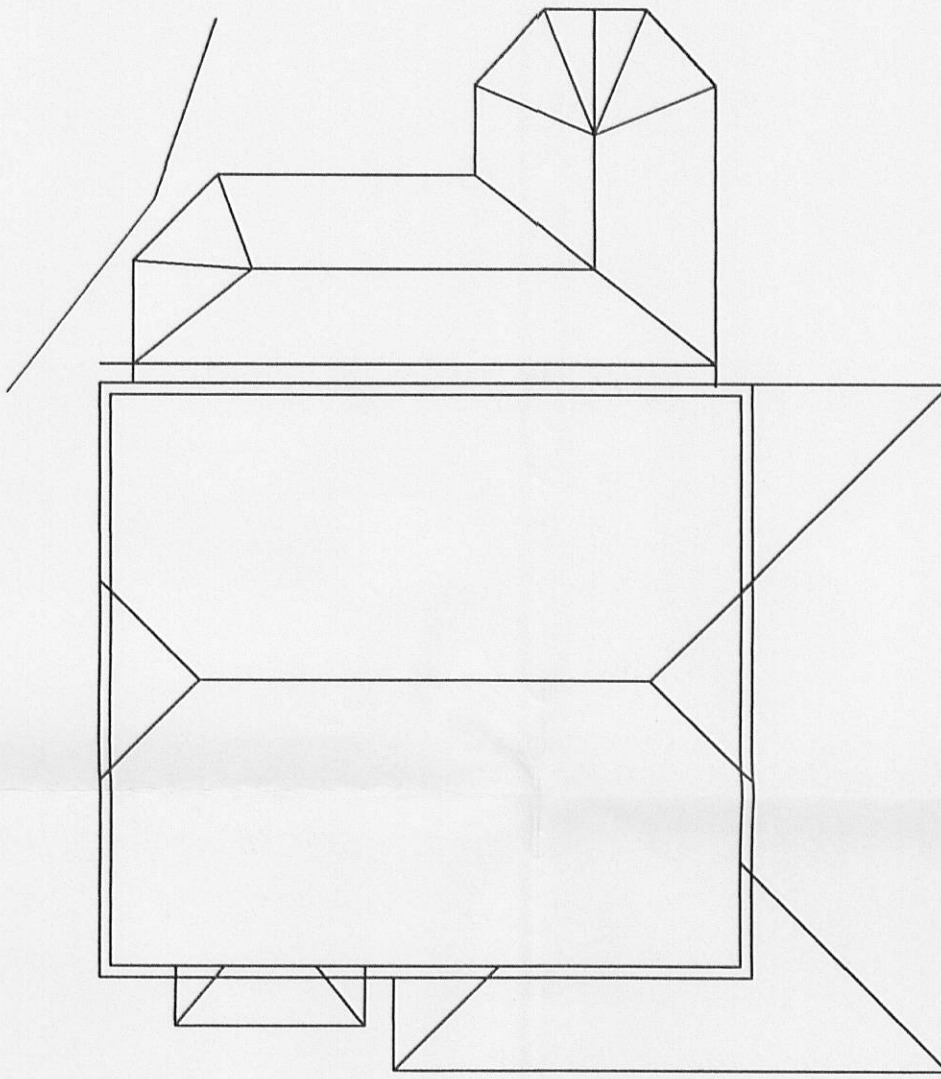

EXISTING ROOF LAYOUT


Scale 1:100

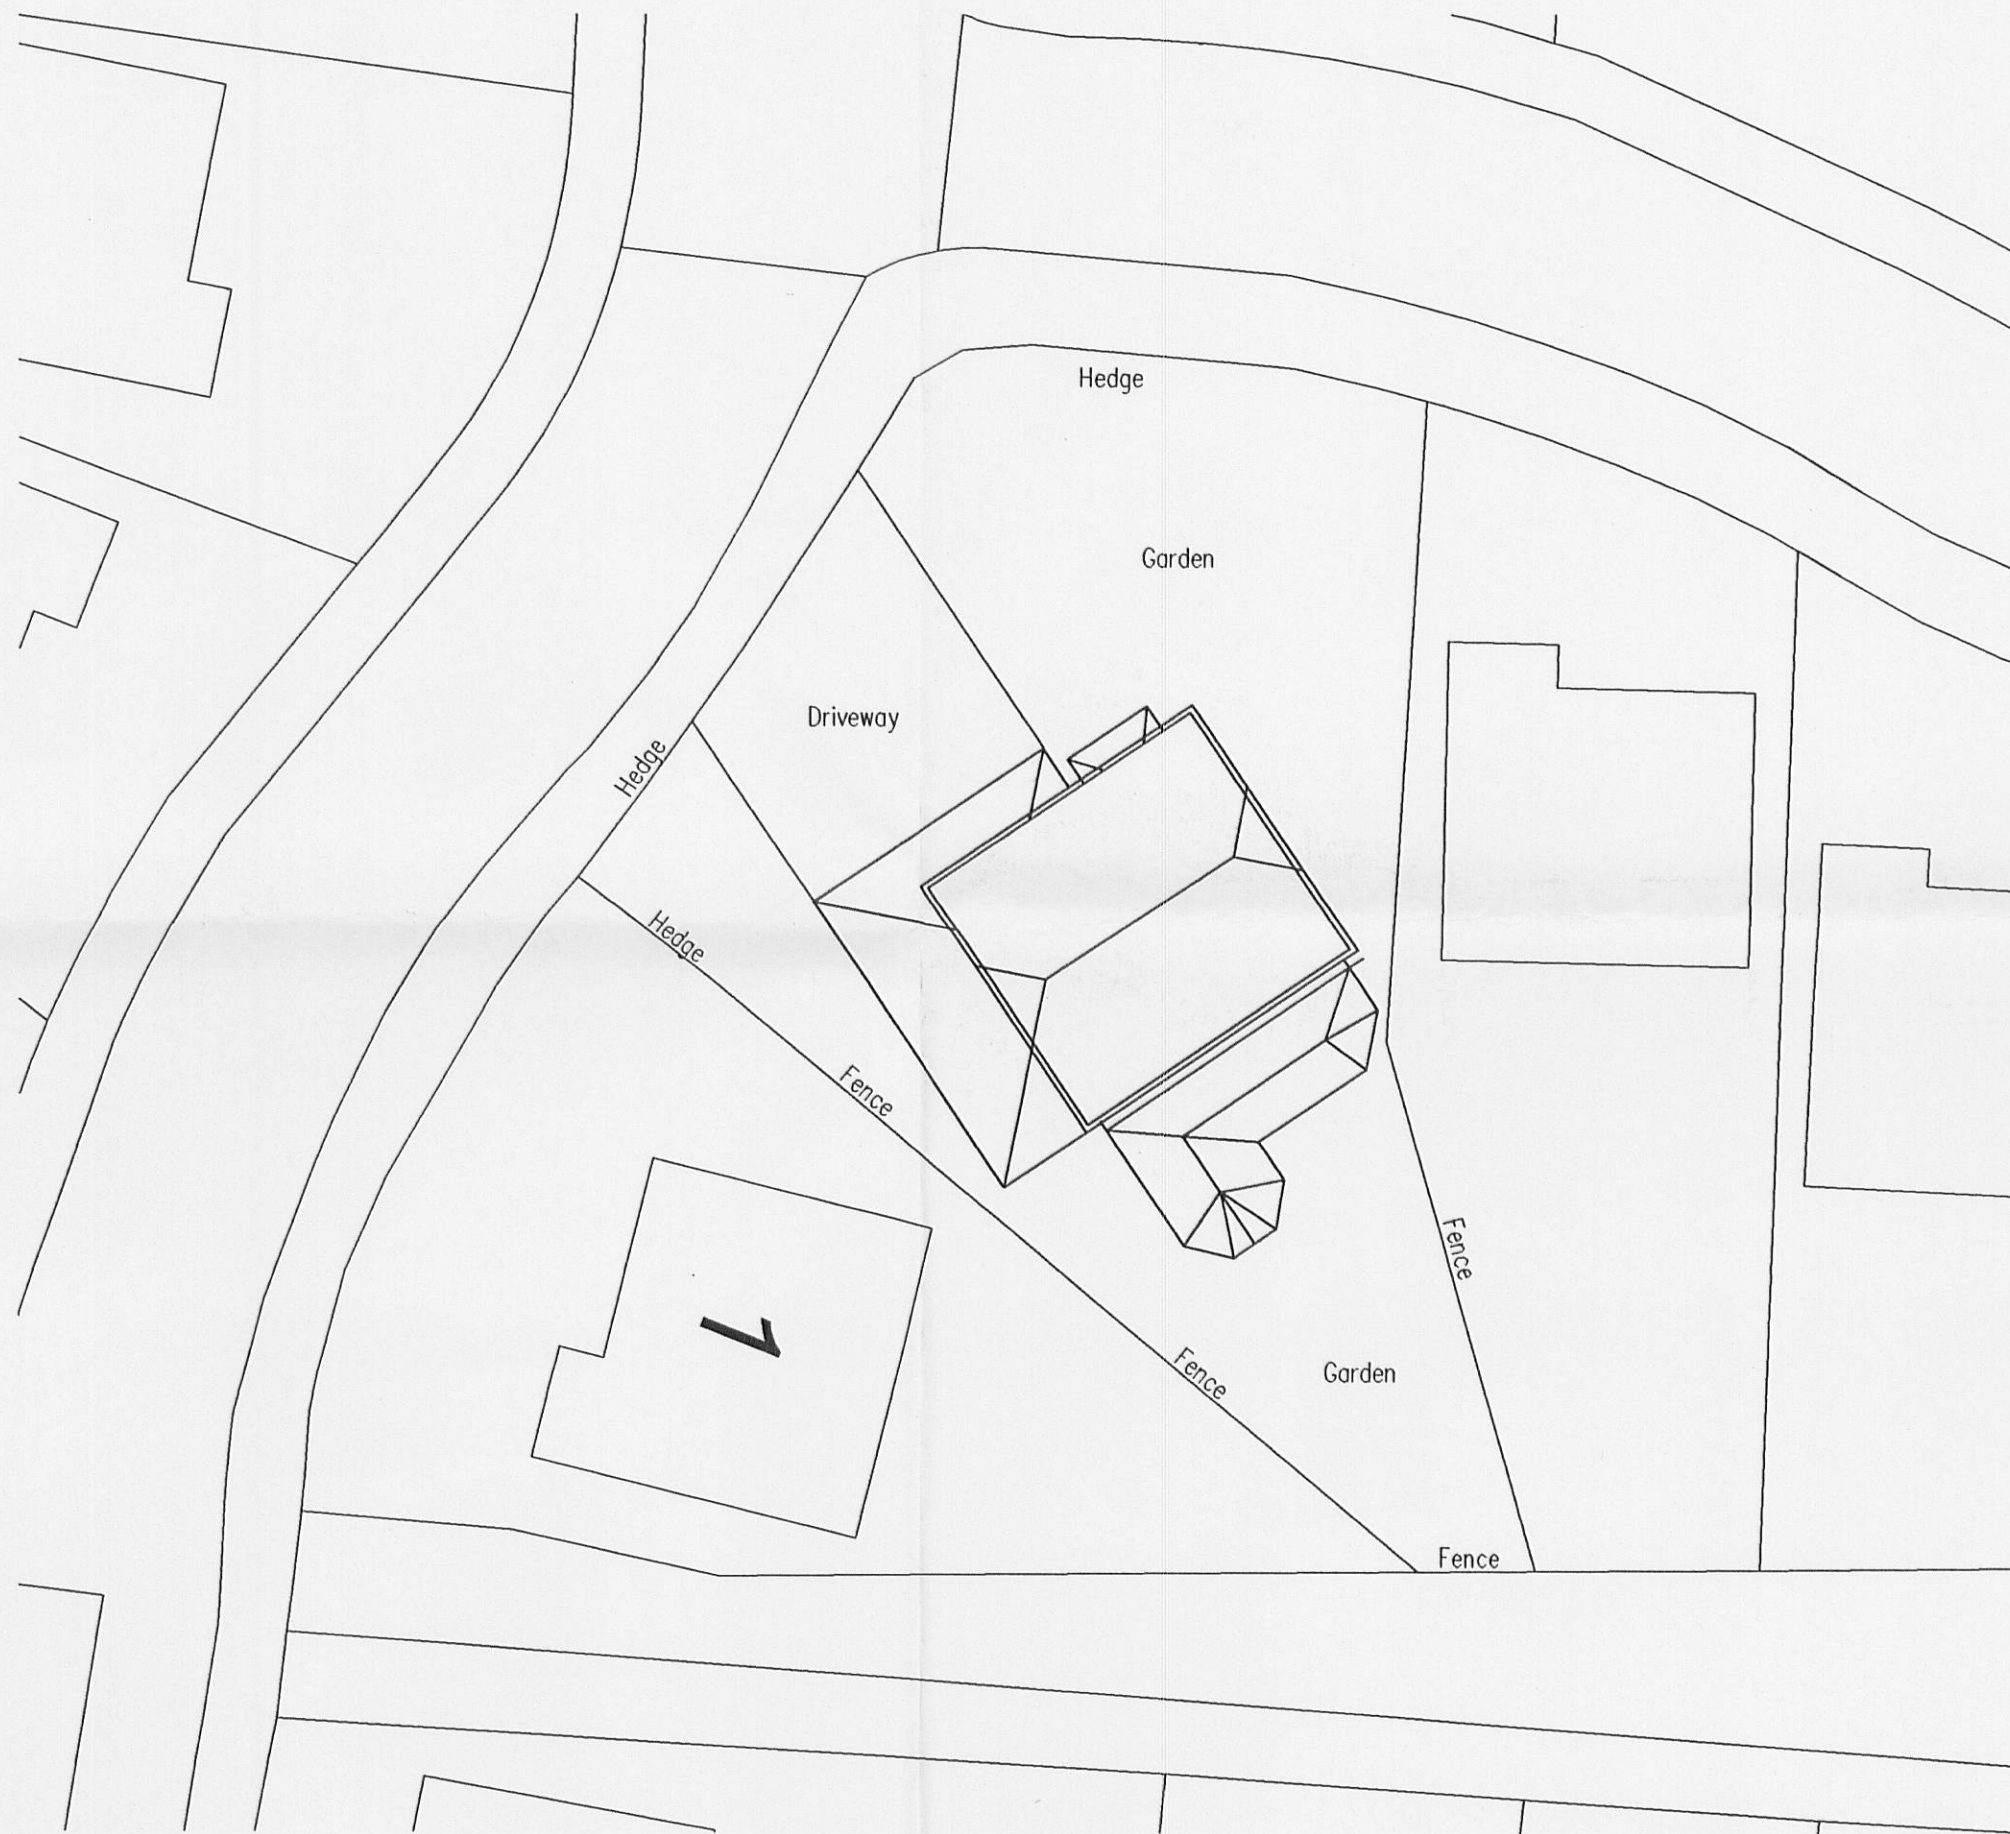

EXISTING SITE / BLOCK PLAN

320120386P

Scale 1:200

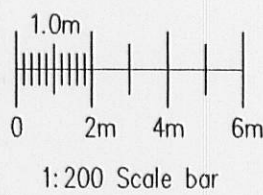

FOR PROPOSED PLANS AND ELEVATIONS SEE
DRAWING NUMBER DD/996/2

Revision	Description	By	Appd.	Date
Davis		56a Liverpool Road Penwortham Preston PR1 0DQ		
Design		01772 747862 01772 750047		
EXISTING PLANS AND ELEVATIONS				
3 REDWOOD DRIVE LONGRIDGE				
Drawn DH	Checked	Approved	Date 12/11	
Scale	Drawing No.		Revision	
	DD/996/1			