





SOUTH EAST ELEVATION

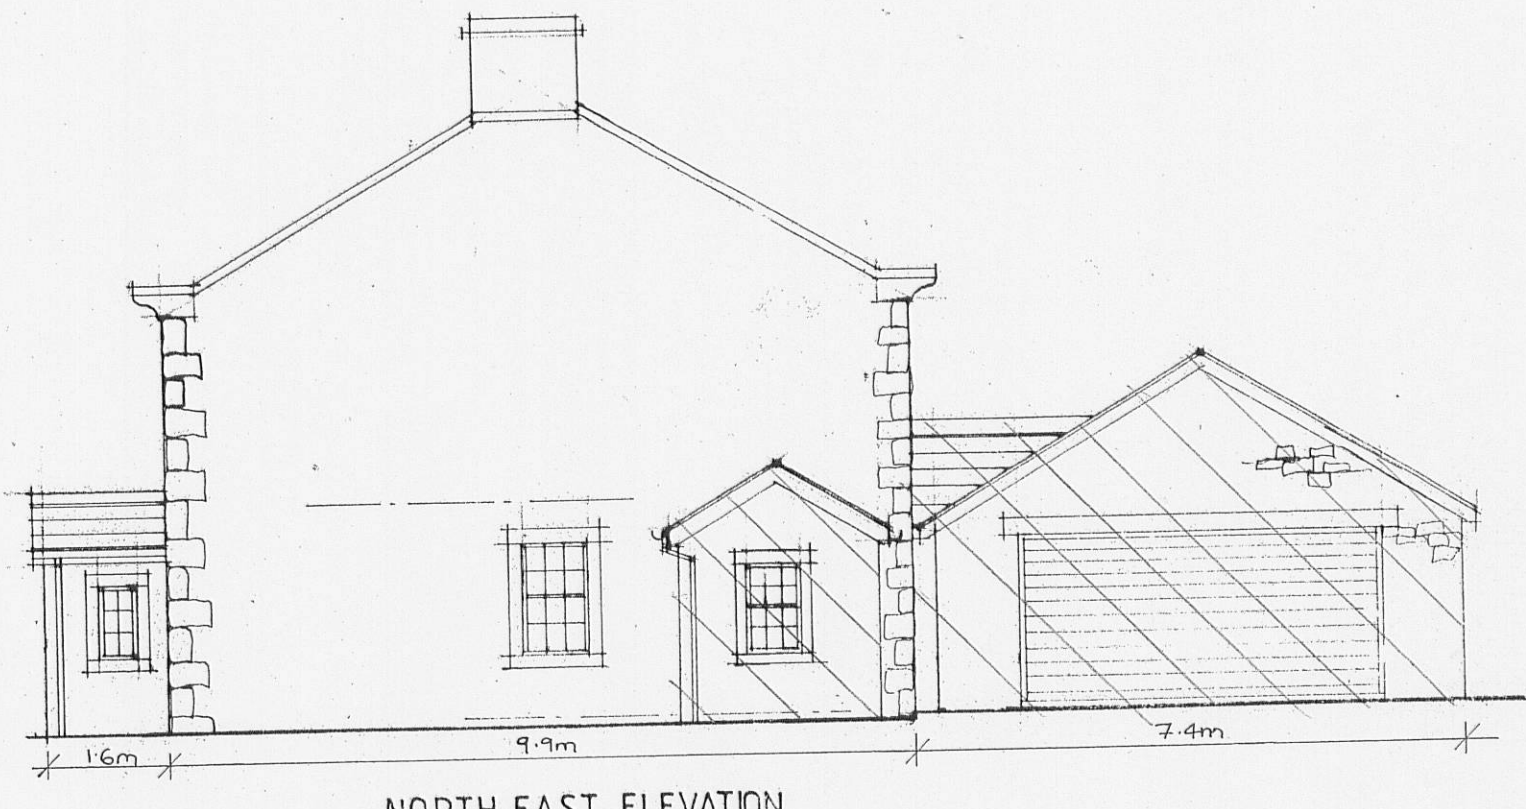


NORTH EAST ELEVATION



NORTH WEST ELEVATION


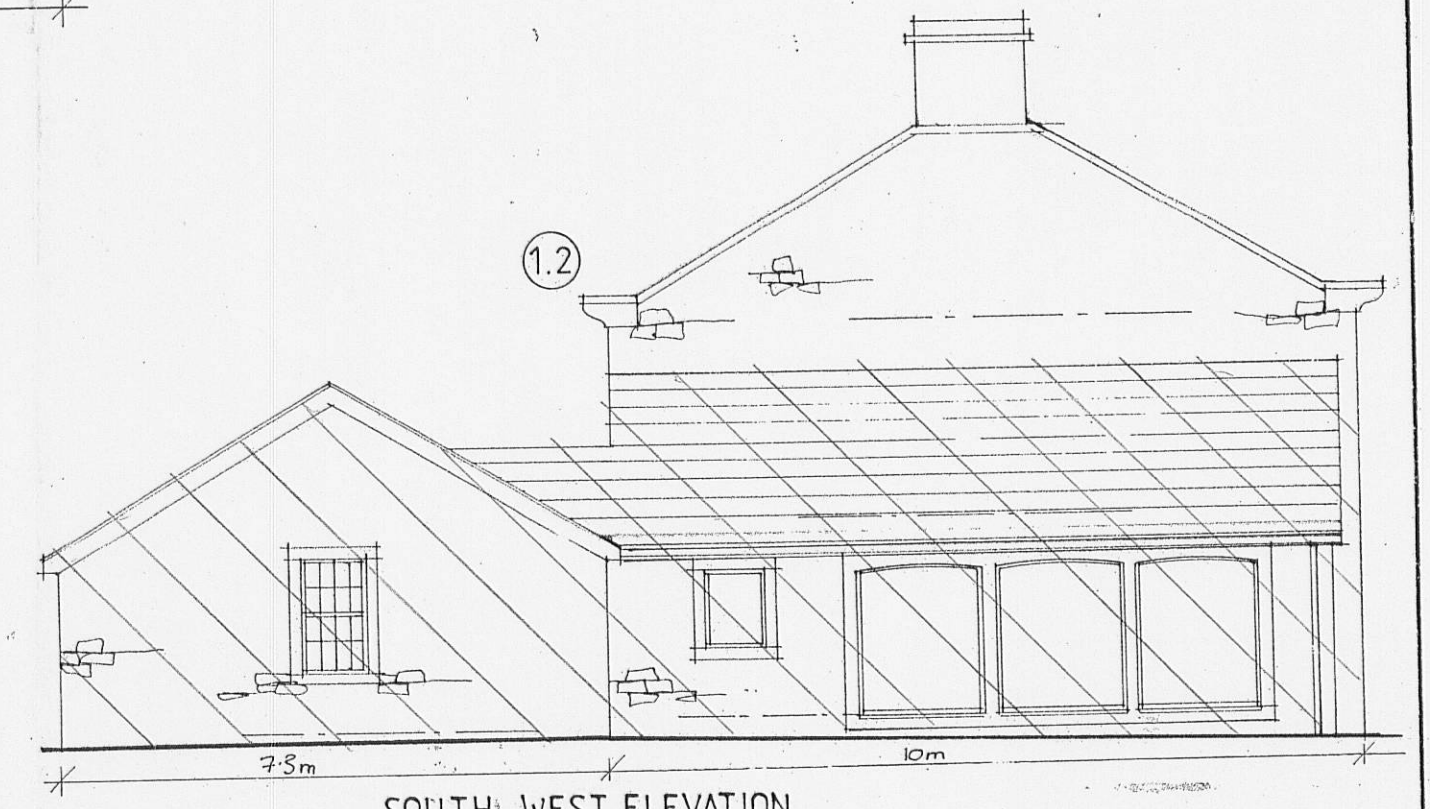


SOUTH WEST ELEVATION

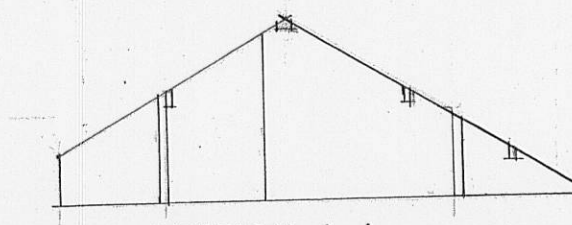


SECTION A-A


REV A Demolitions indicated by 3.03.2012

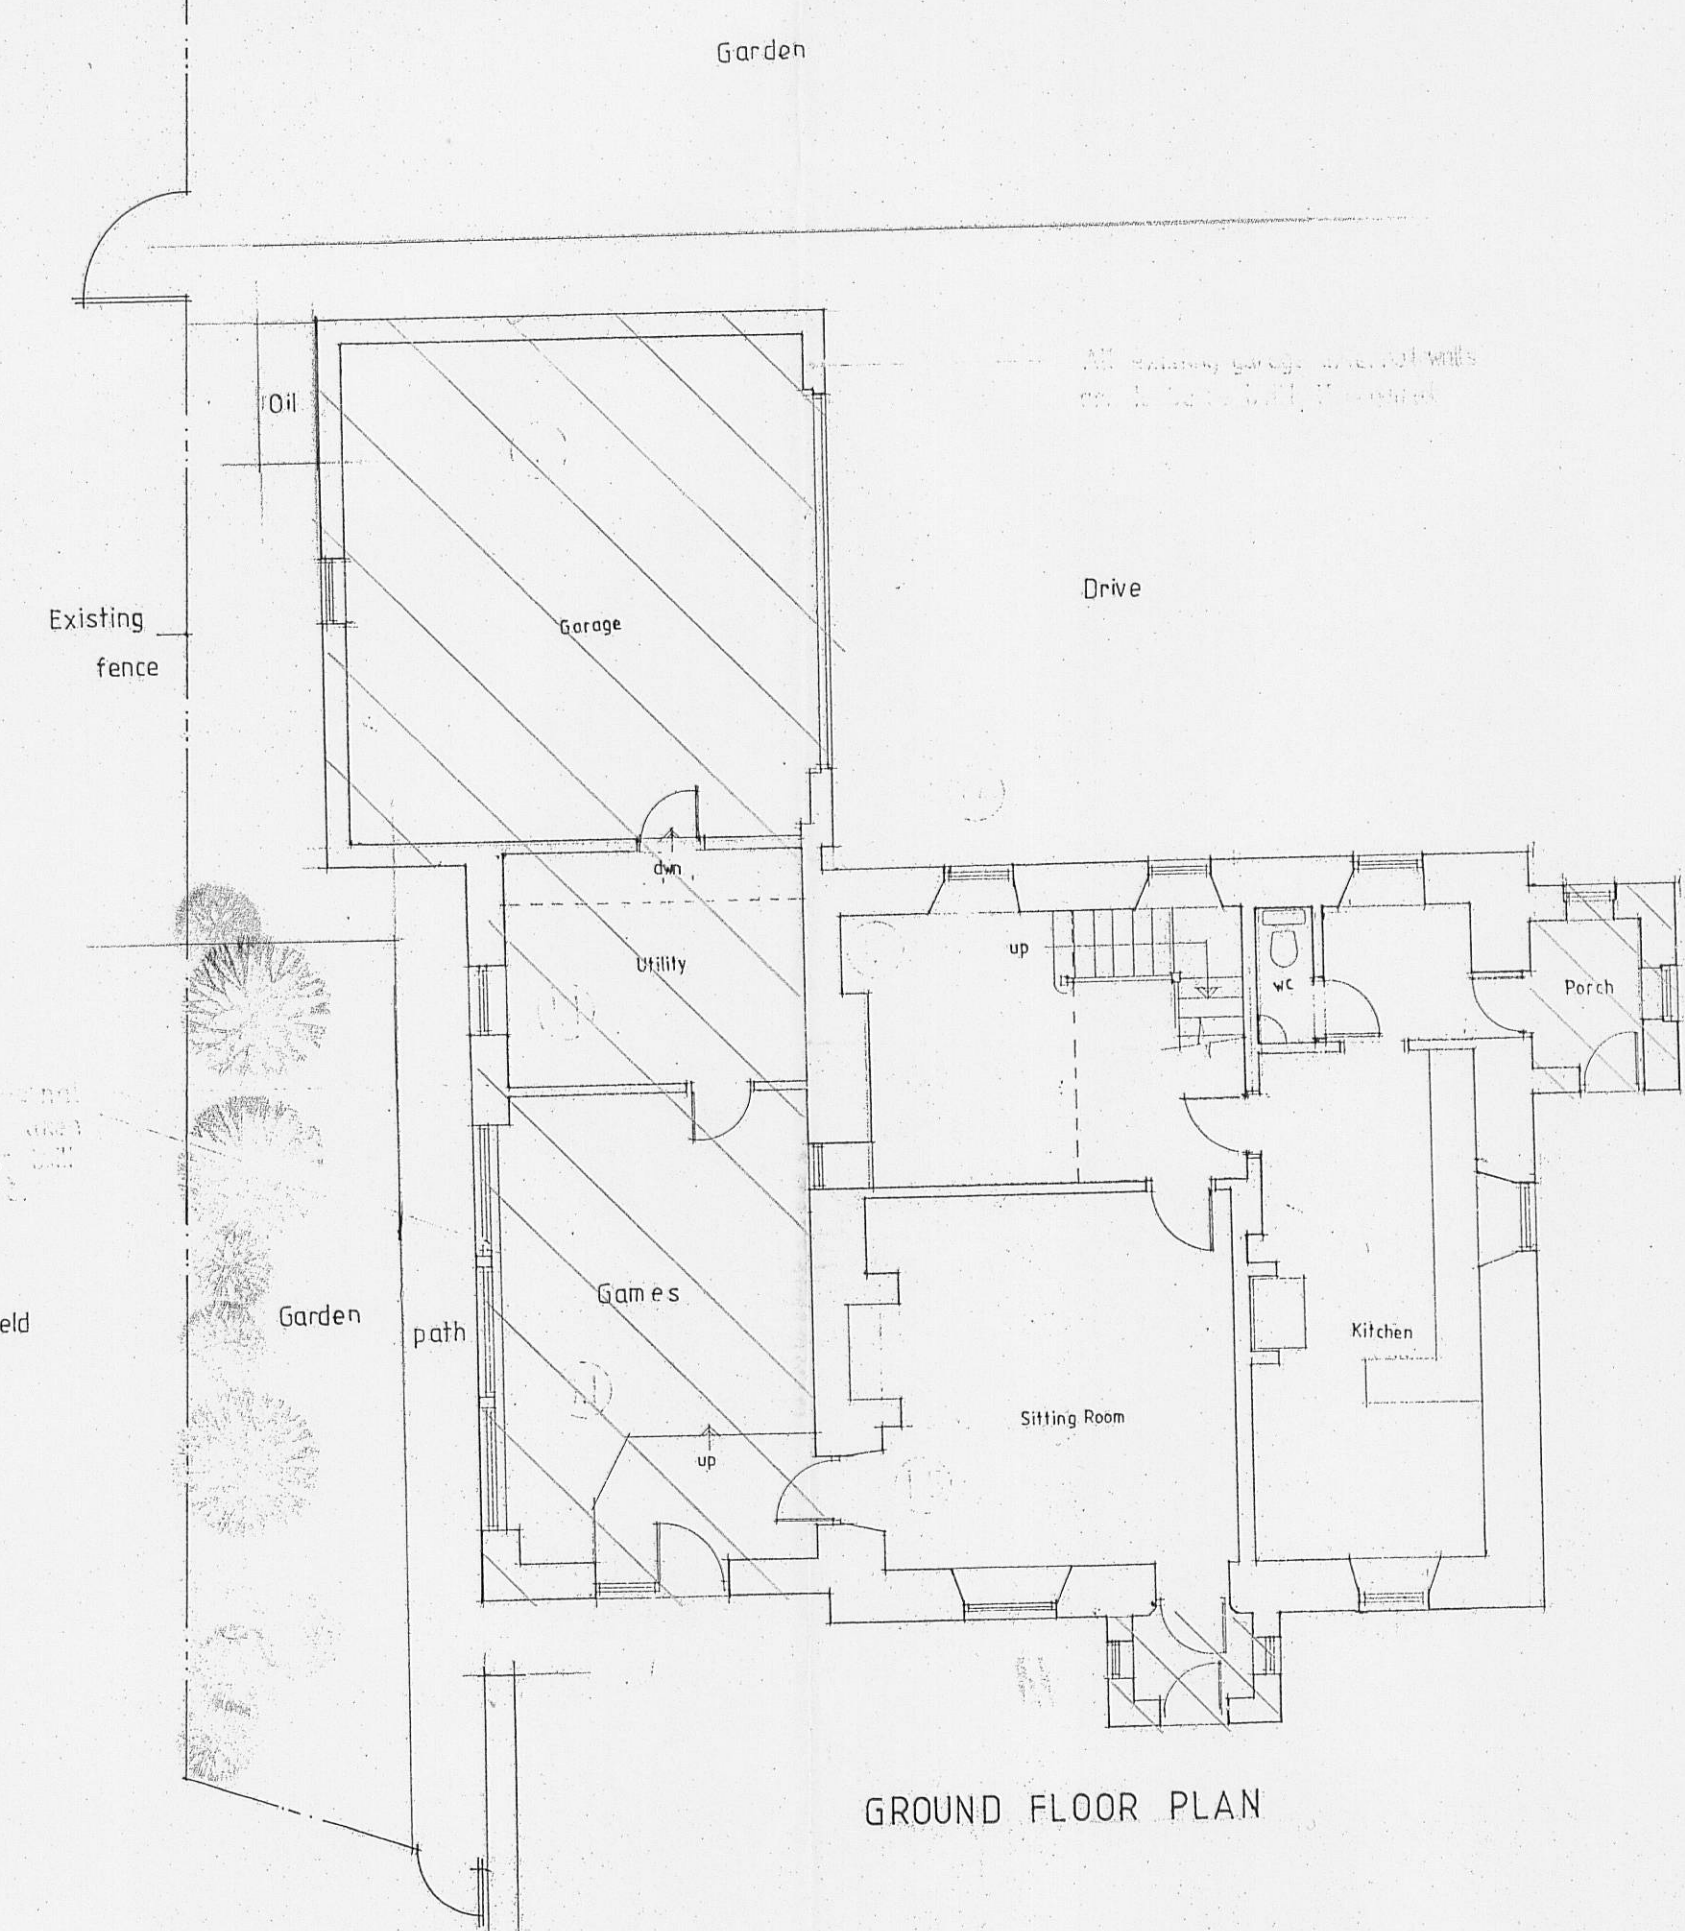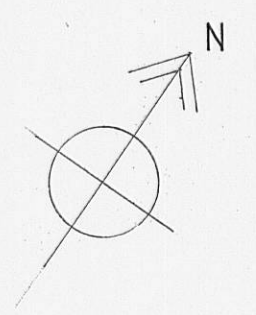

GROUND FLOOR PLAN

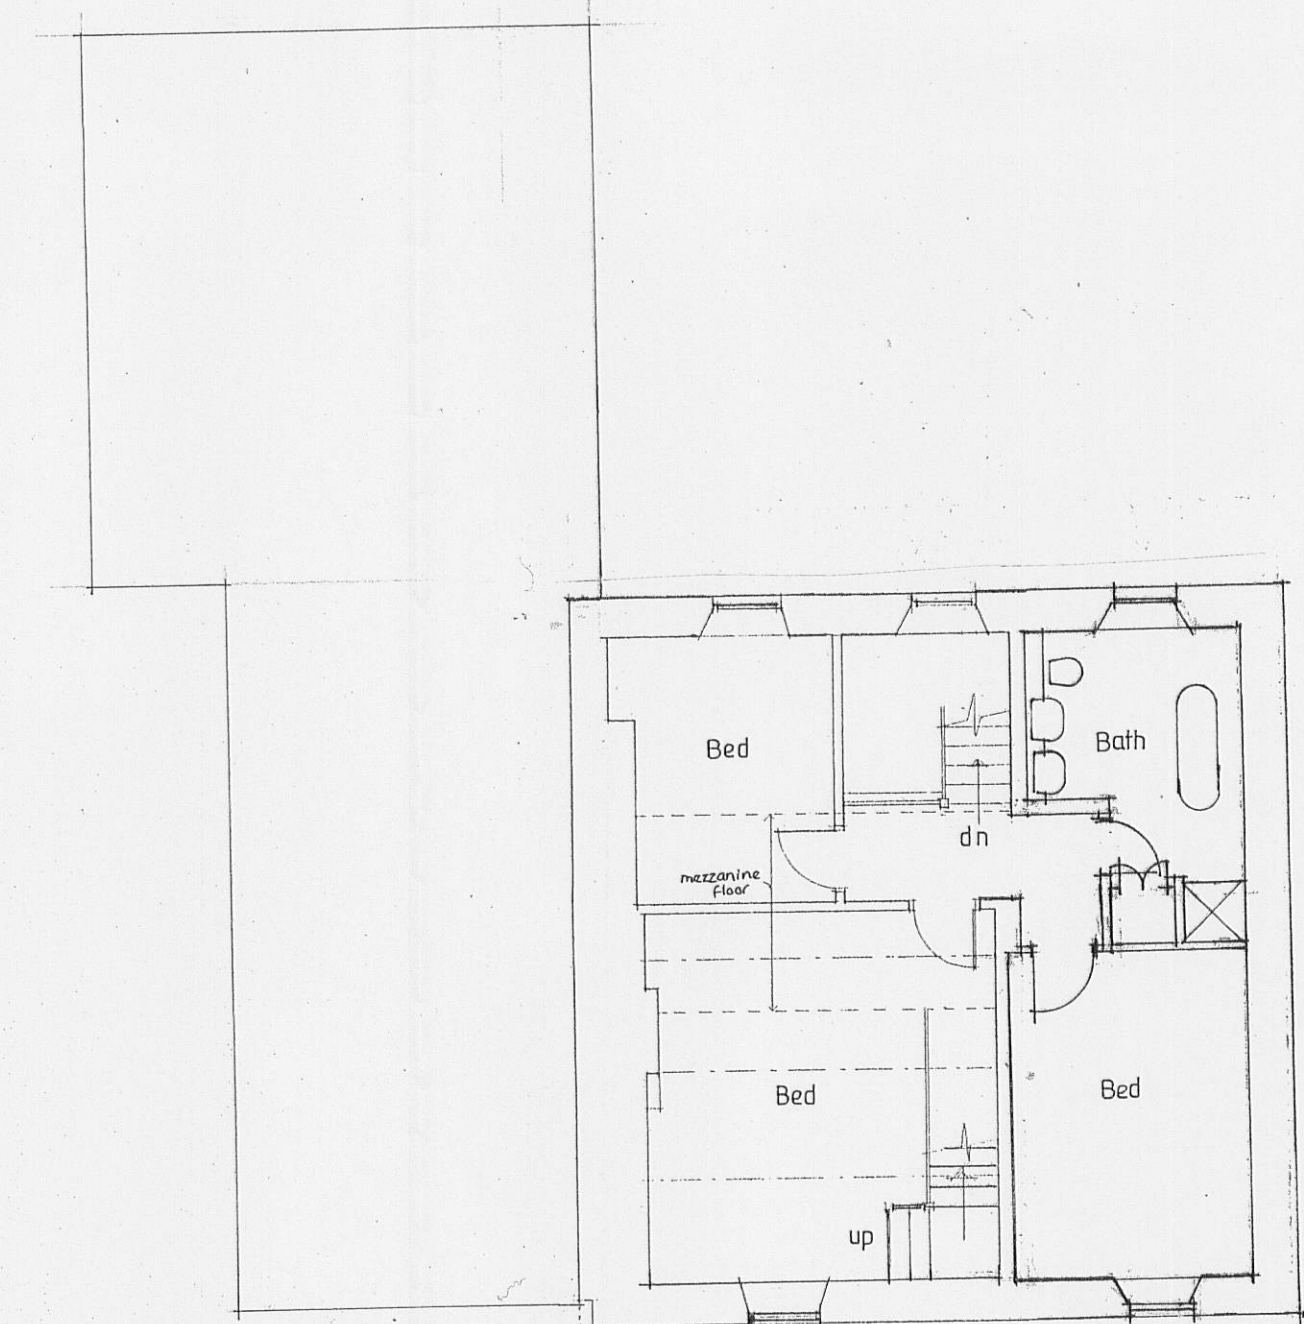

First Floor Plan

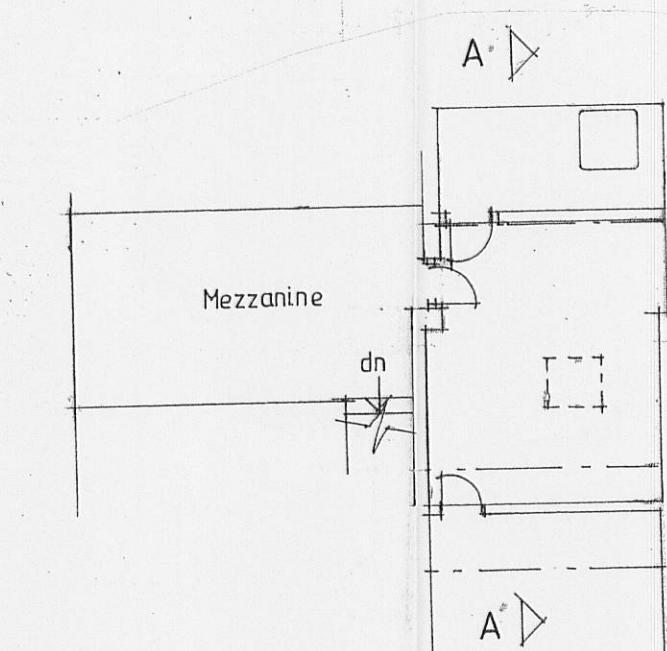

Second Floor Plan

Client Ms R. WOLFENDEN		
Job Title PROPOSED ALTERATIONS TO BROOMHILL FARM GRINDLETON		
Drawing Title EXISTING PLANS & ELEVATIONS		
320120387P		
Scale 1:100	Date FEB 12	Drawn LKR
Sunderland Peacock & Associates Ltd. Chartered Architects Stanley House, Lowergate, Clitheroe, Lancashire BB7 1AD. Tel: 01200 423178 Fax: 01200 427328 E-mail: enquiries@spanda.co.uk		
4222 - 01A		