


32012039CP

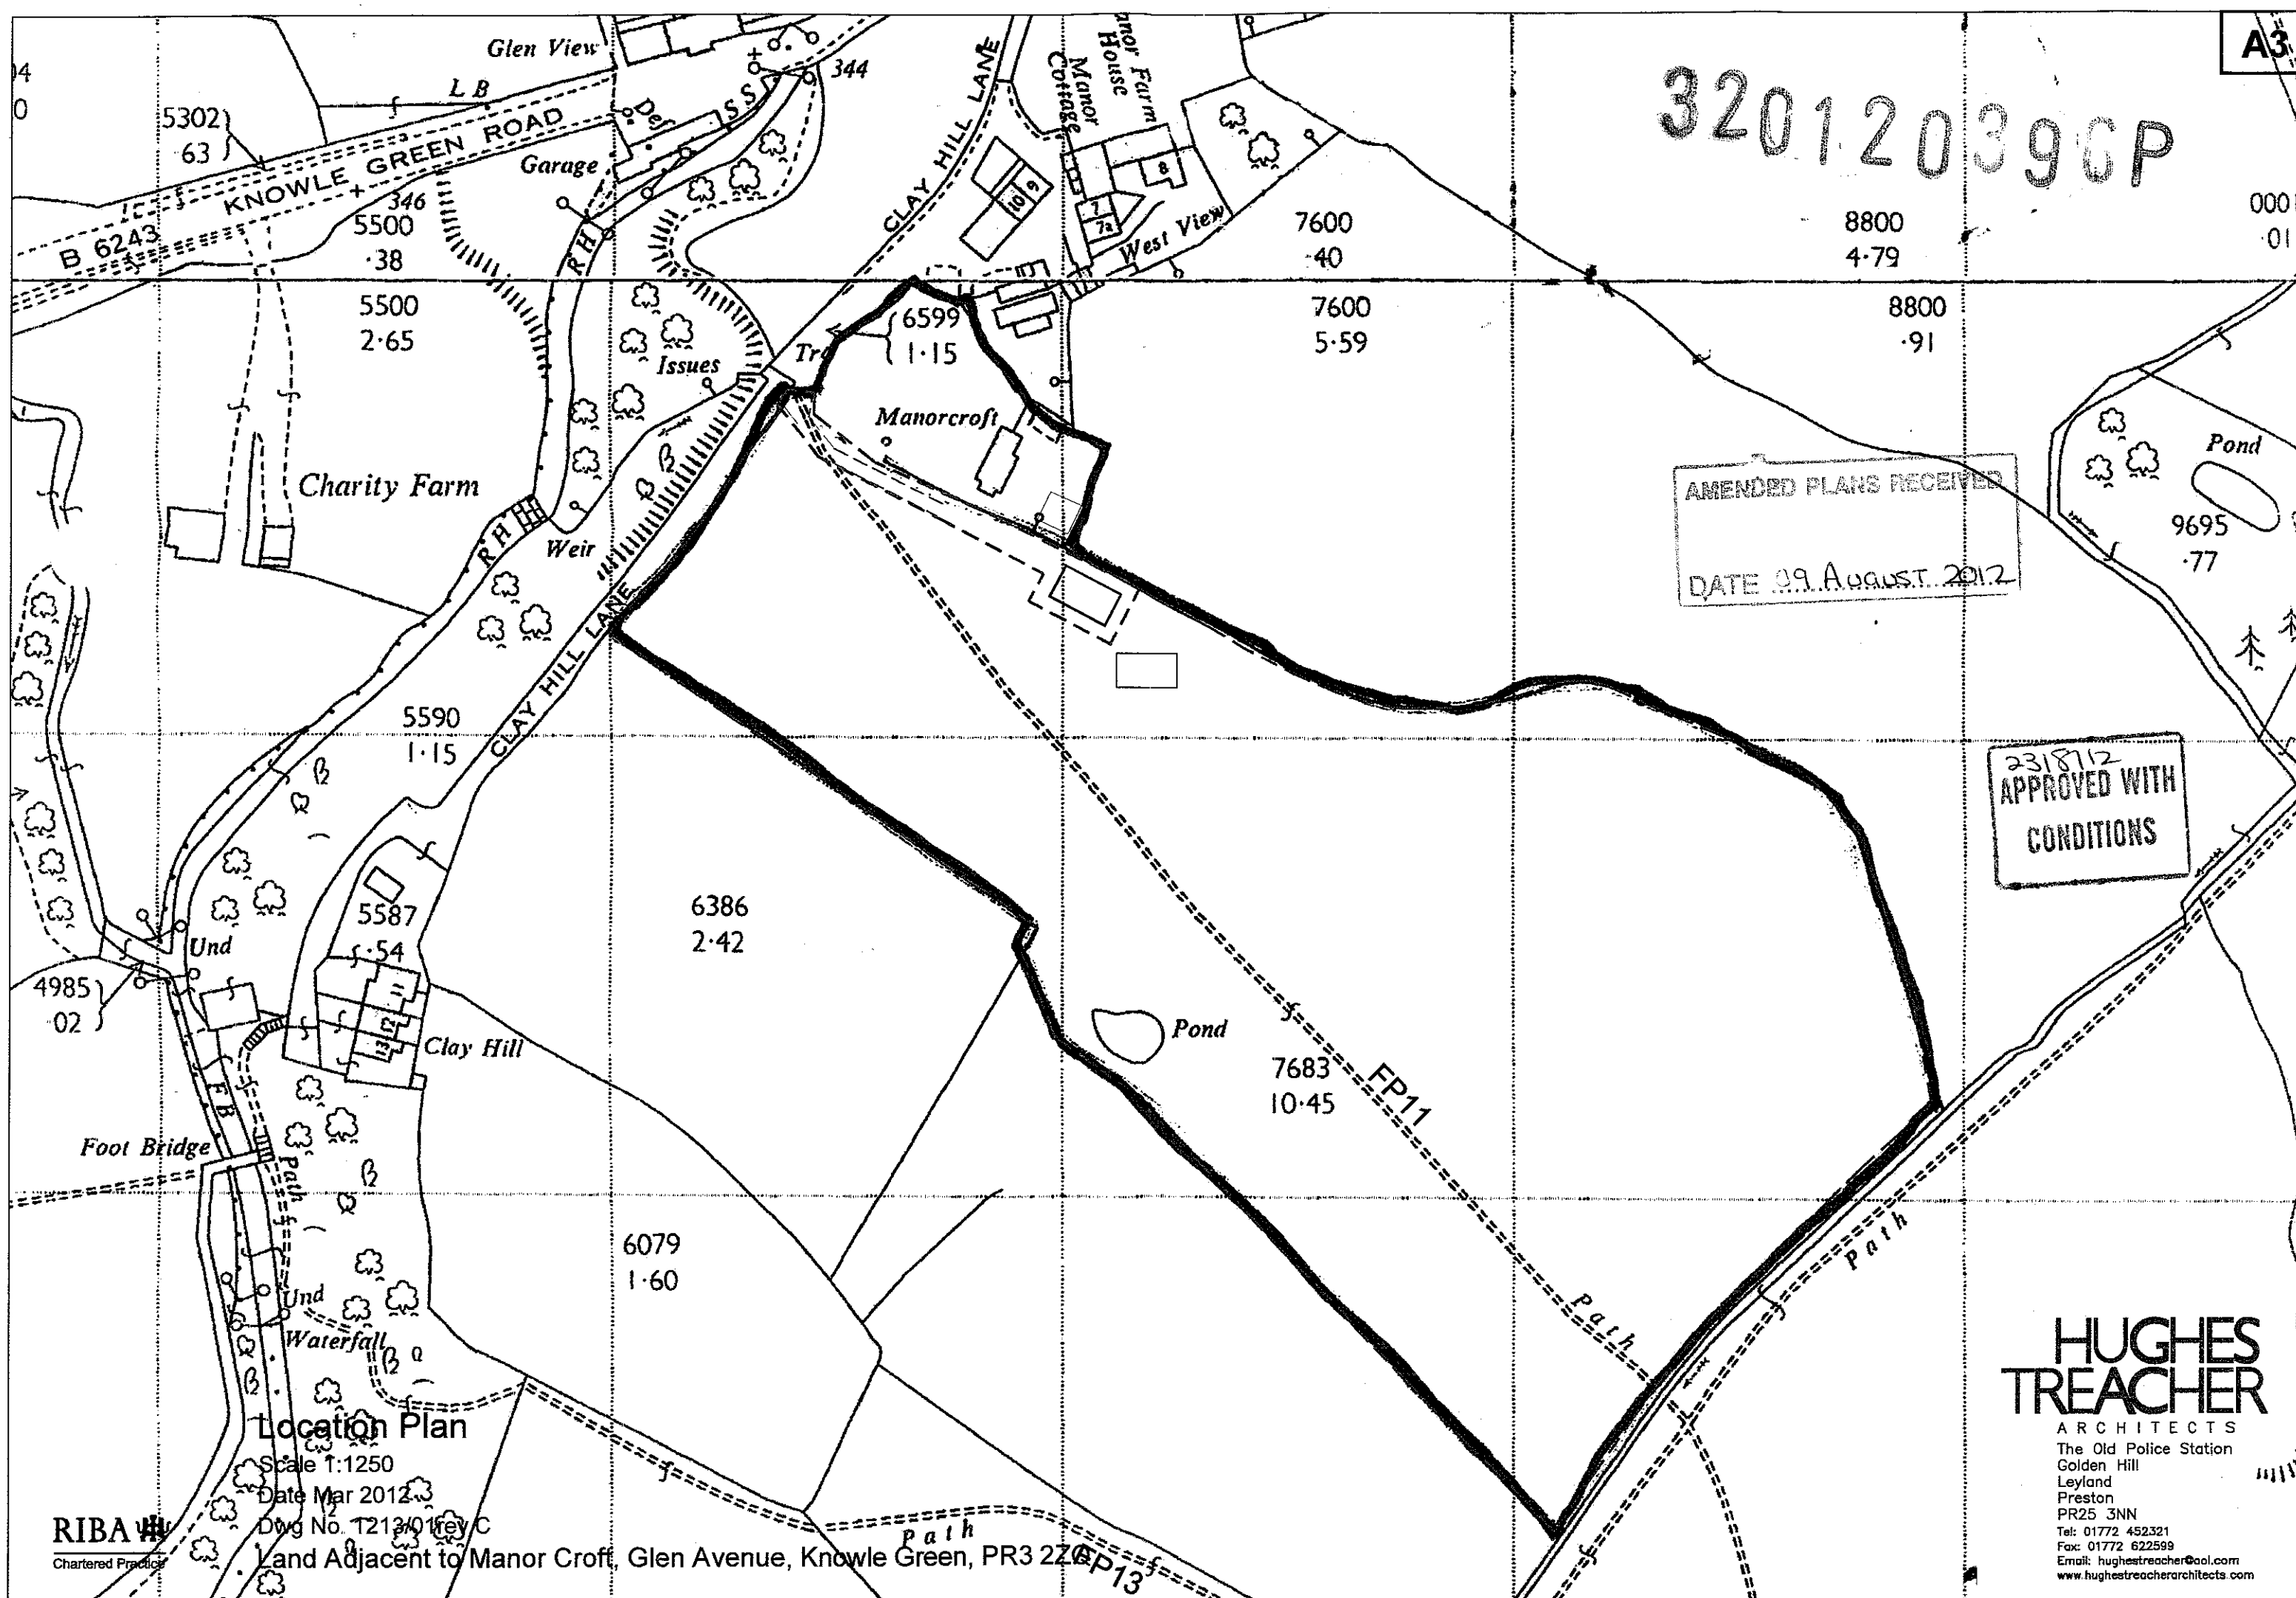

AMENDED PLANS RECEIVED
DATE 09 AUGUST 2012


231812
APPROVED WITH
CONDITIONS

Location Plan
Scale 1:1250
Date Mar 2012
Dwg No. T213/01rev C

RIBA
Chartered Practitioner


Land Adjacent to Manor Croft, Glen Avenue, Knowle Green, PR3 2ZP

**HUGHES
TREACHER**
ARCHITECTS
The Old Police Station
Golden Hill
Leyland
Preston
PR25 3NN
Tel: 01772 452321
Fax: 01772 622599
Email: hughestreacher@aol.com
www.hughestreacherarchitects.com

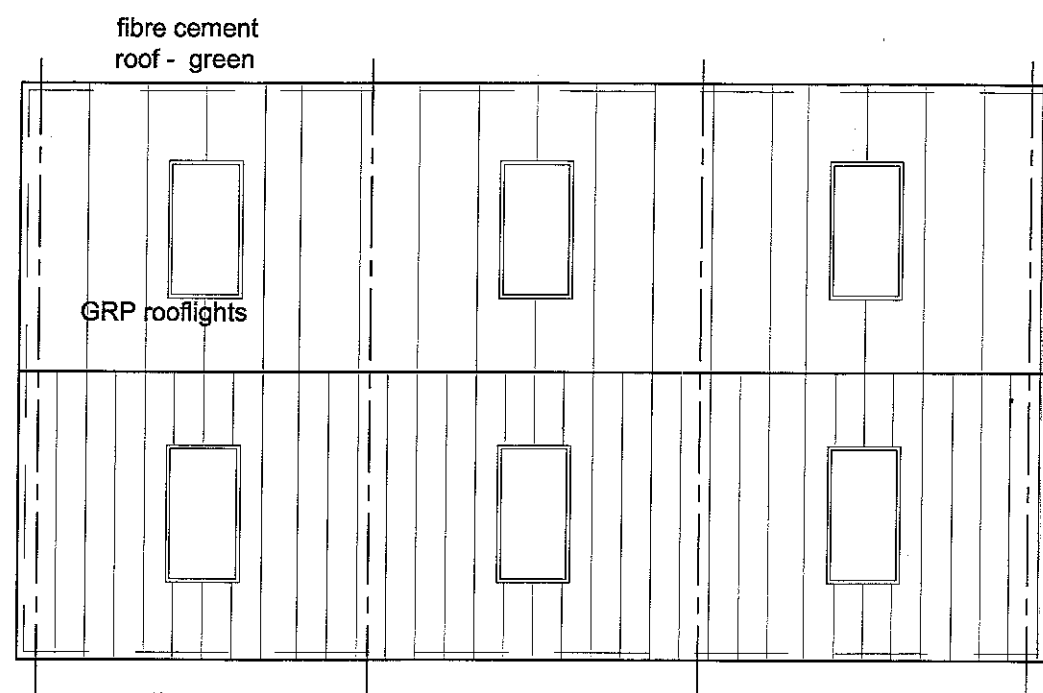

Roof plan

32012039CP

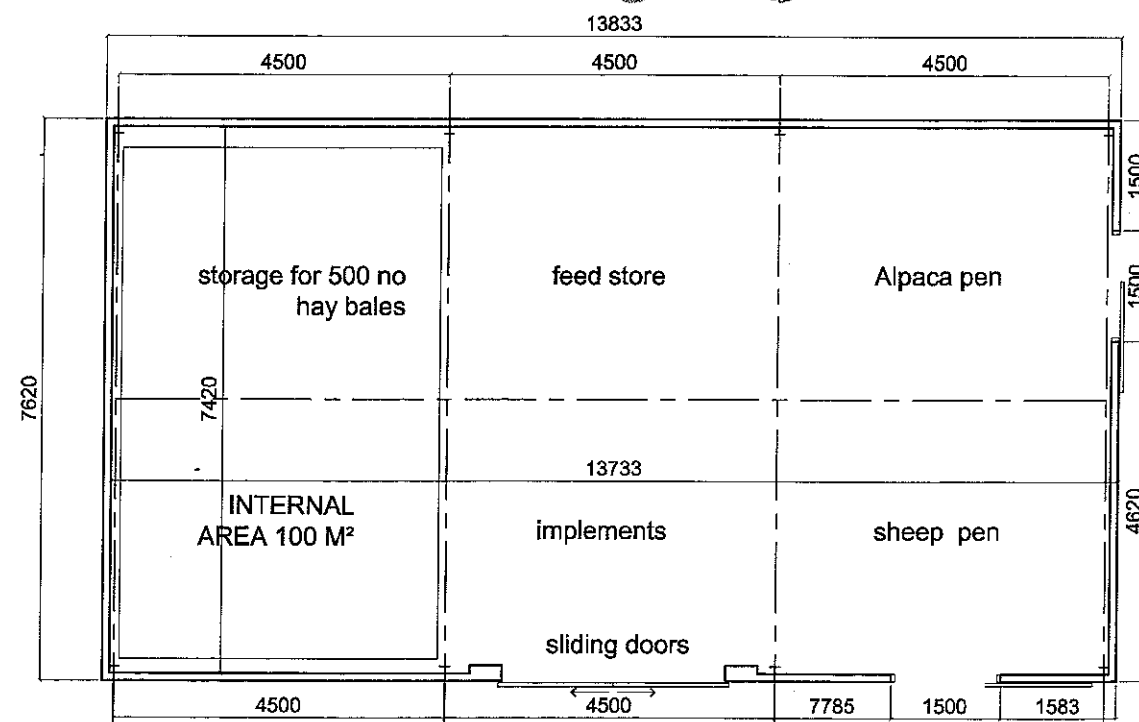

Floor plan


Proposed Plans & Elevations

Scale 1:100


Date Mar 2012

Dwg No. 1213/04A


Land Adjacent to Manor Croft, Glen Avenue, Knowle Green, PR3 2ZQ

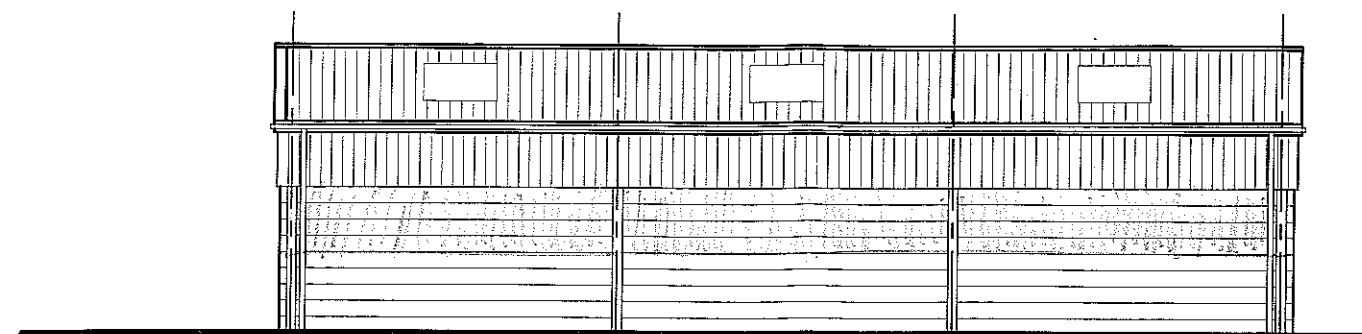


Rear elevation

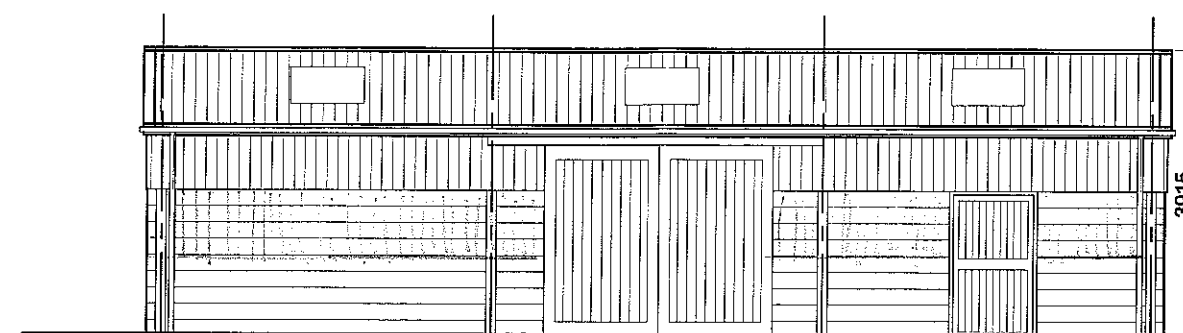

Front elevation

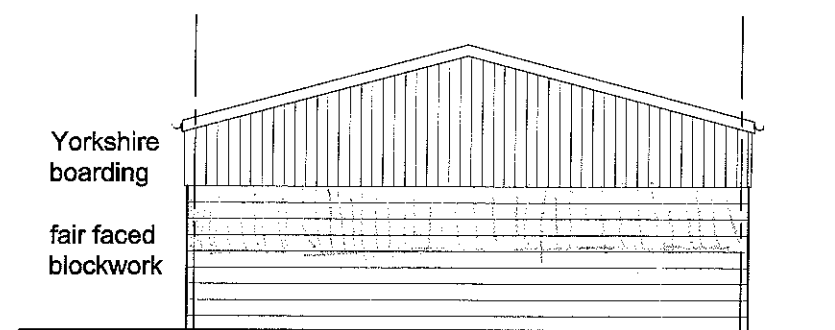

Side elevation

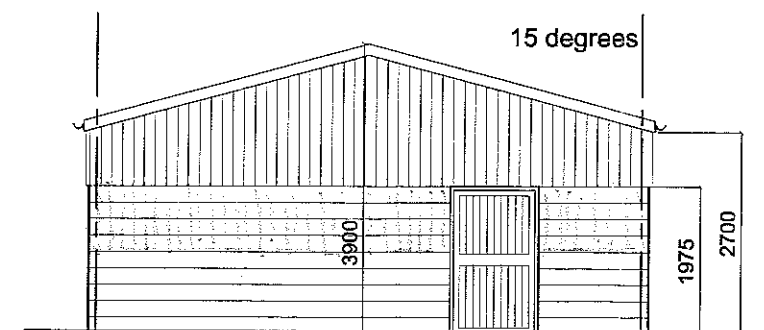


Side elevation

231812
231812
231812

231812
231812
231812

**HUGHES
TREACHER**

ARCHITECTS
The Old Police Station
Golden Hill
Leyland
Preston
PR25 3NN
Tel: 01772 452321
Fax: 01772 822599
Email: hughestreachera@col.com
www.hughestreacheraarchitects.com

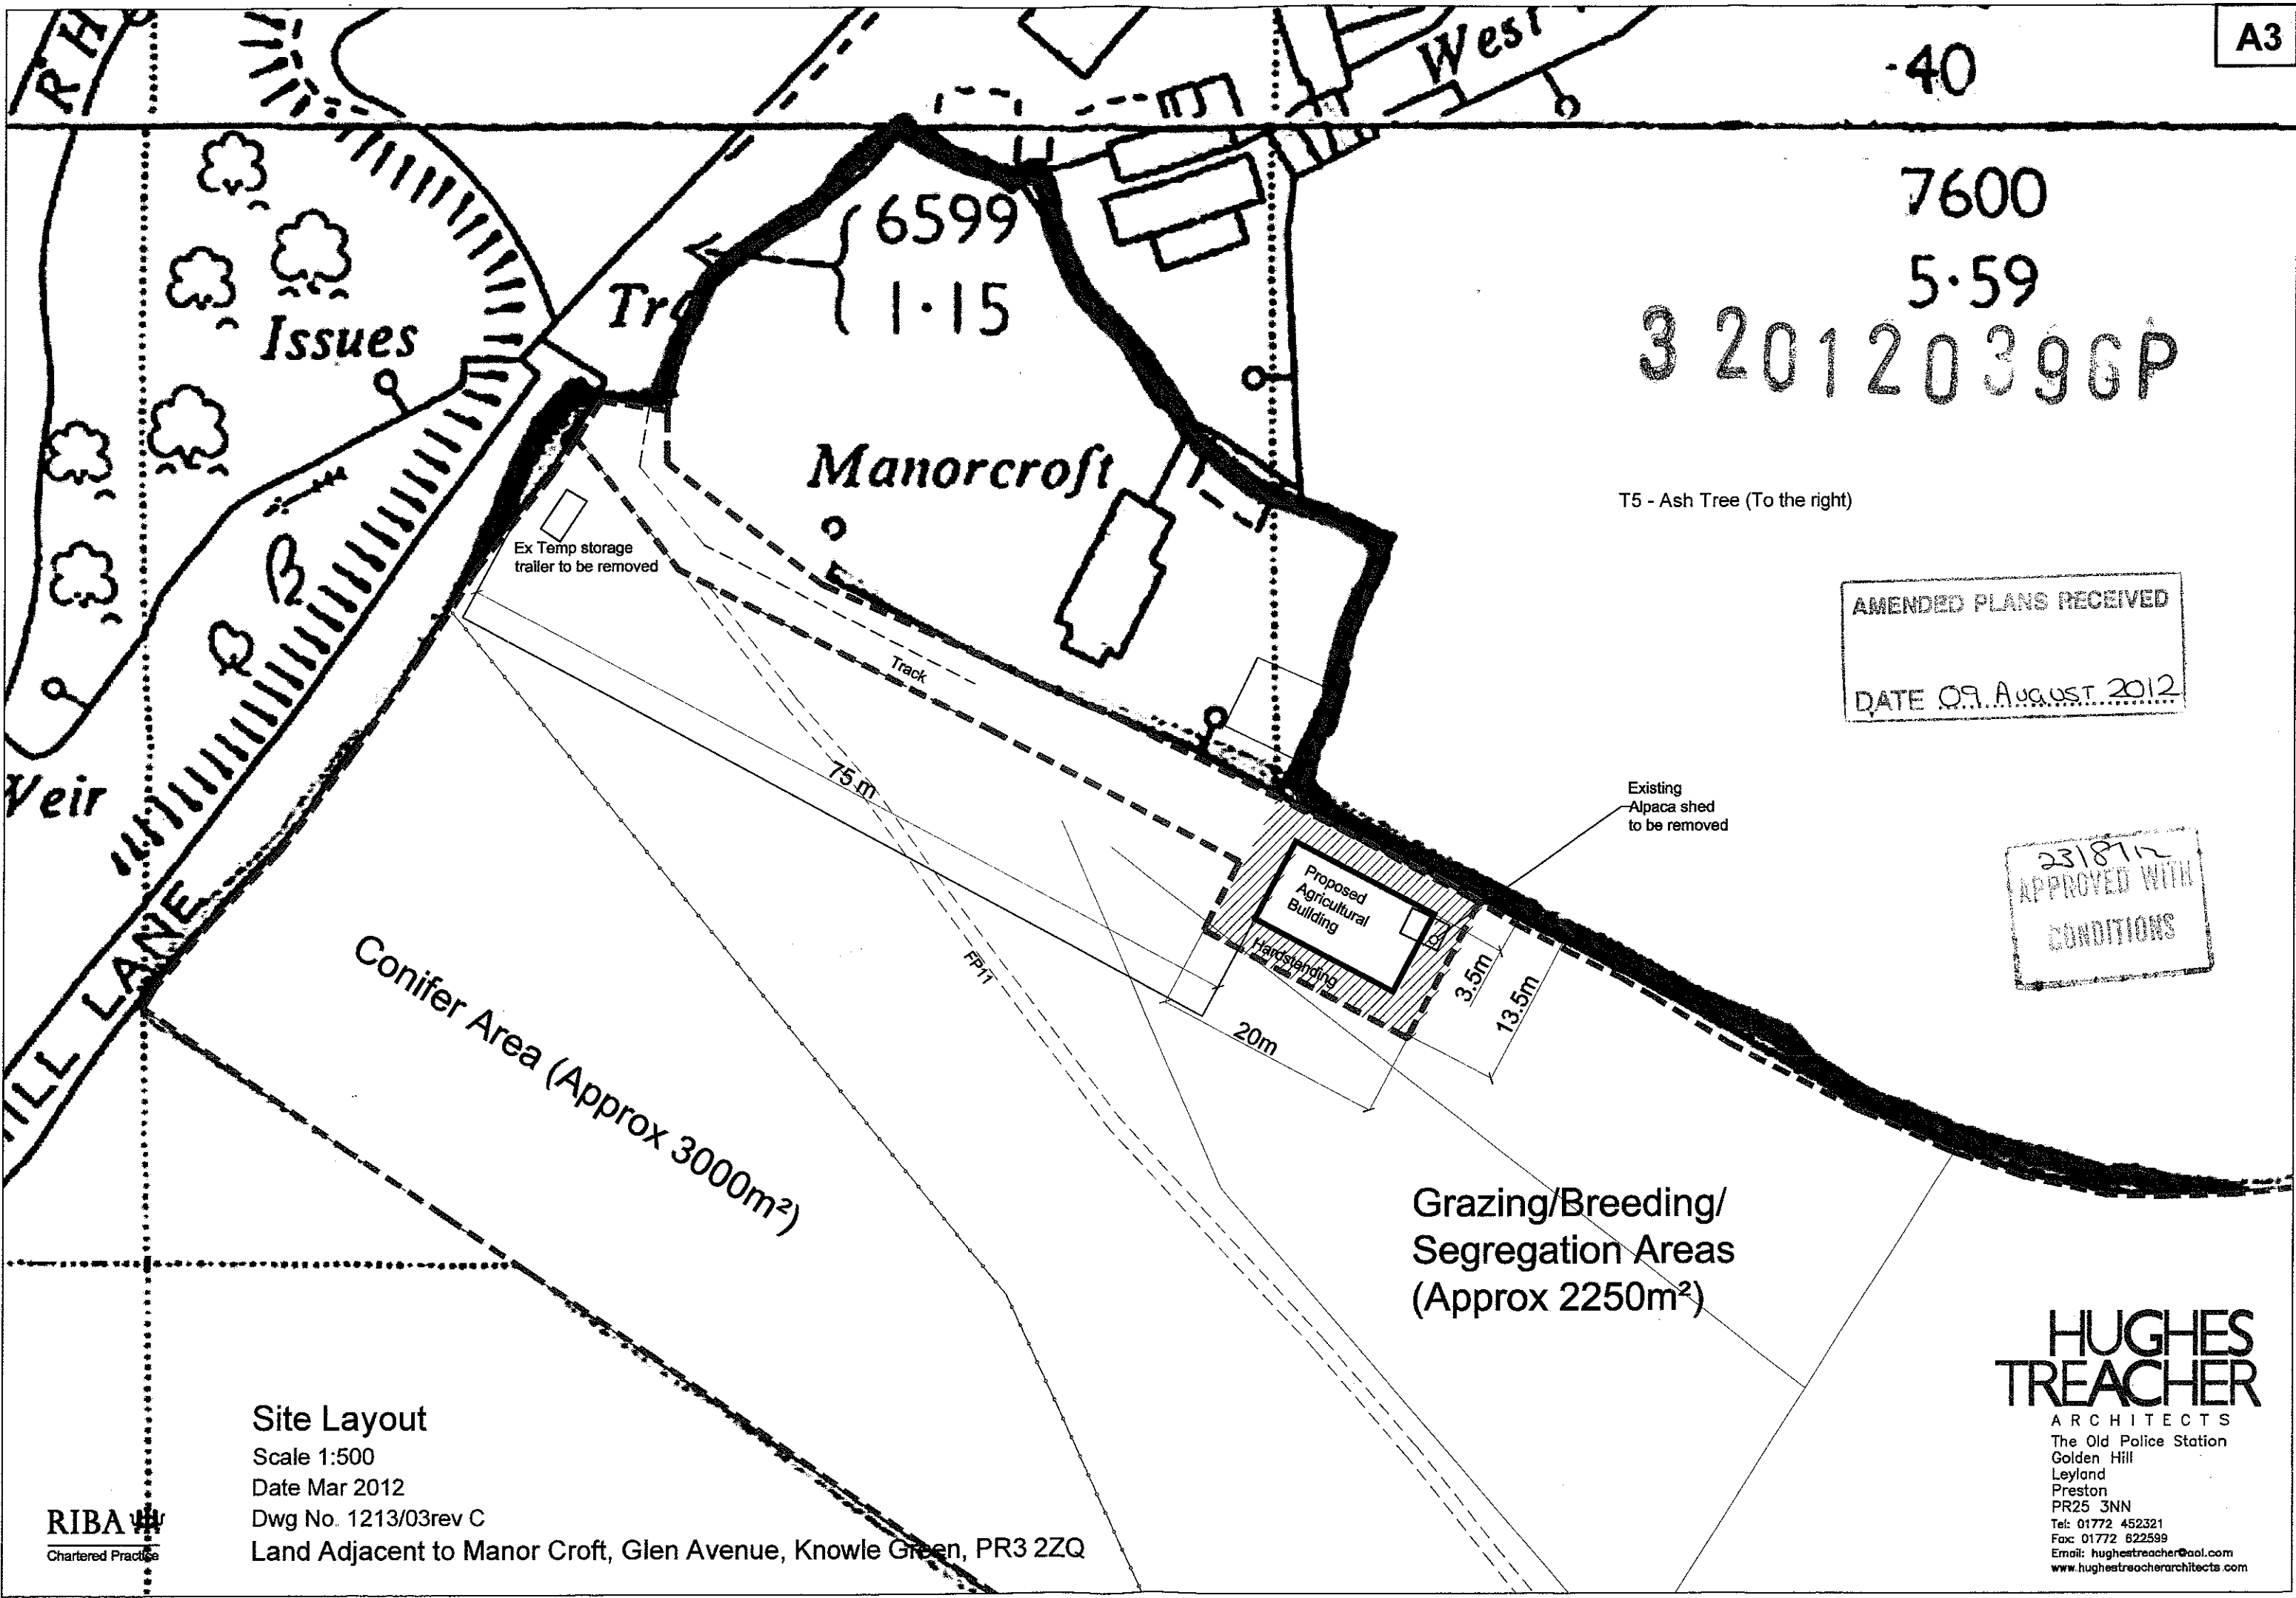

Site Layout

Scale 1:500


Date Mar 2012

Dwg No. 1213/03rev C

Land Adjacent to Manor Croft, Glen Avenue, Knowle Green, PR3 2ZQ

320120396P

AMENDED PLANS RECEIVED
DATE 09 AUGUST 2012

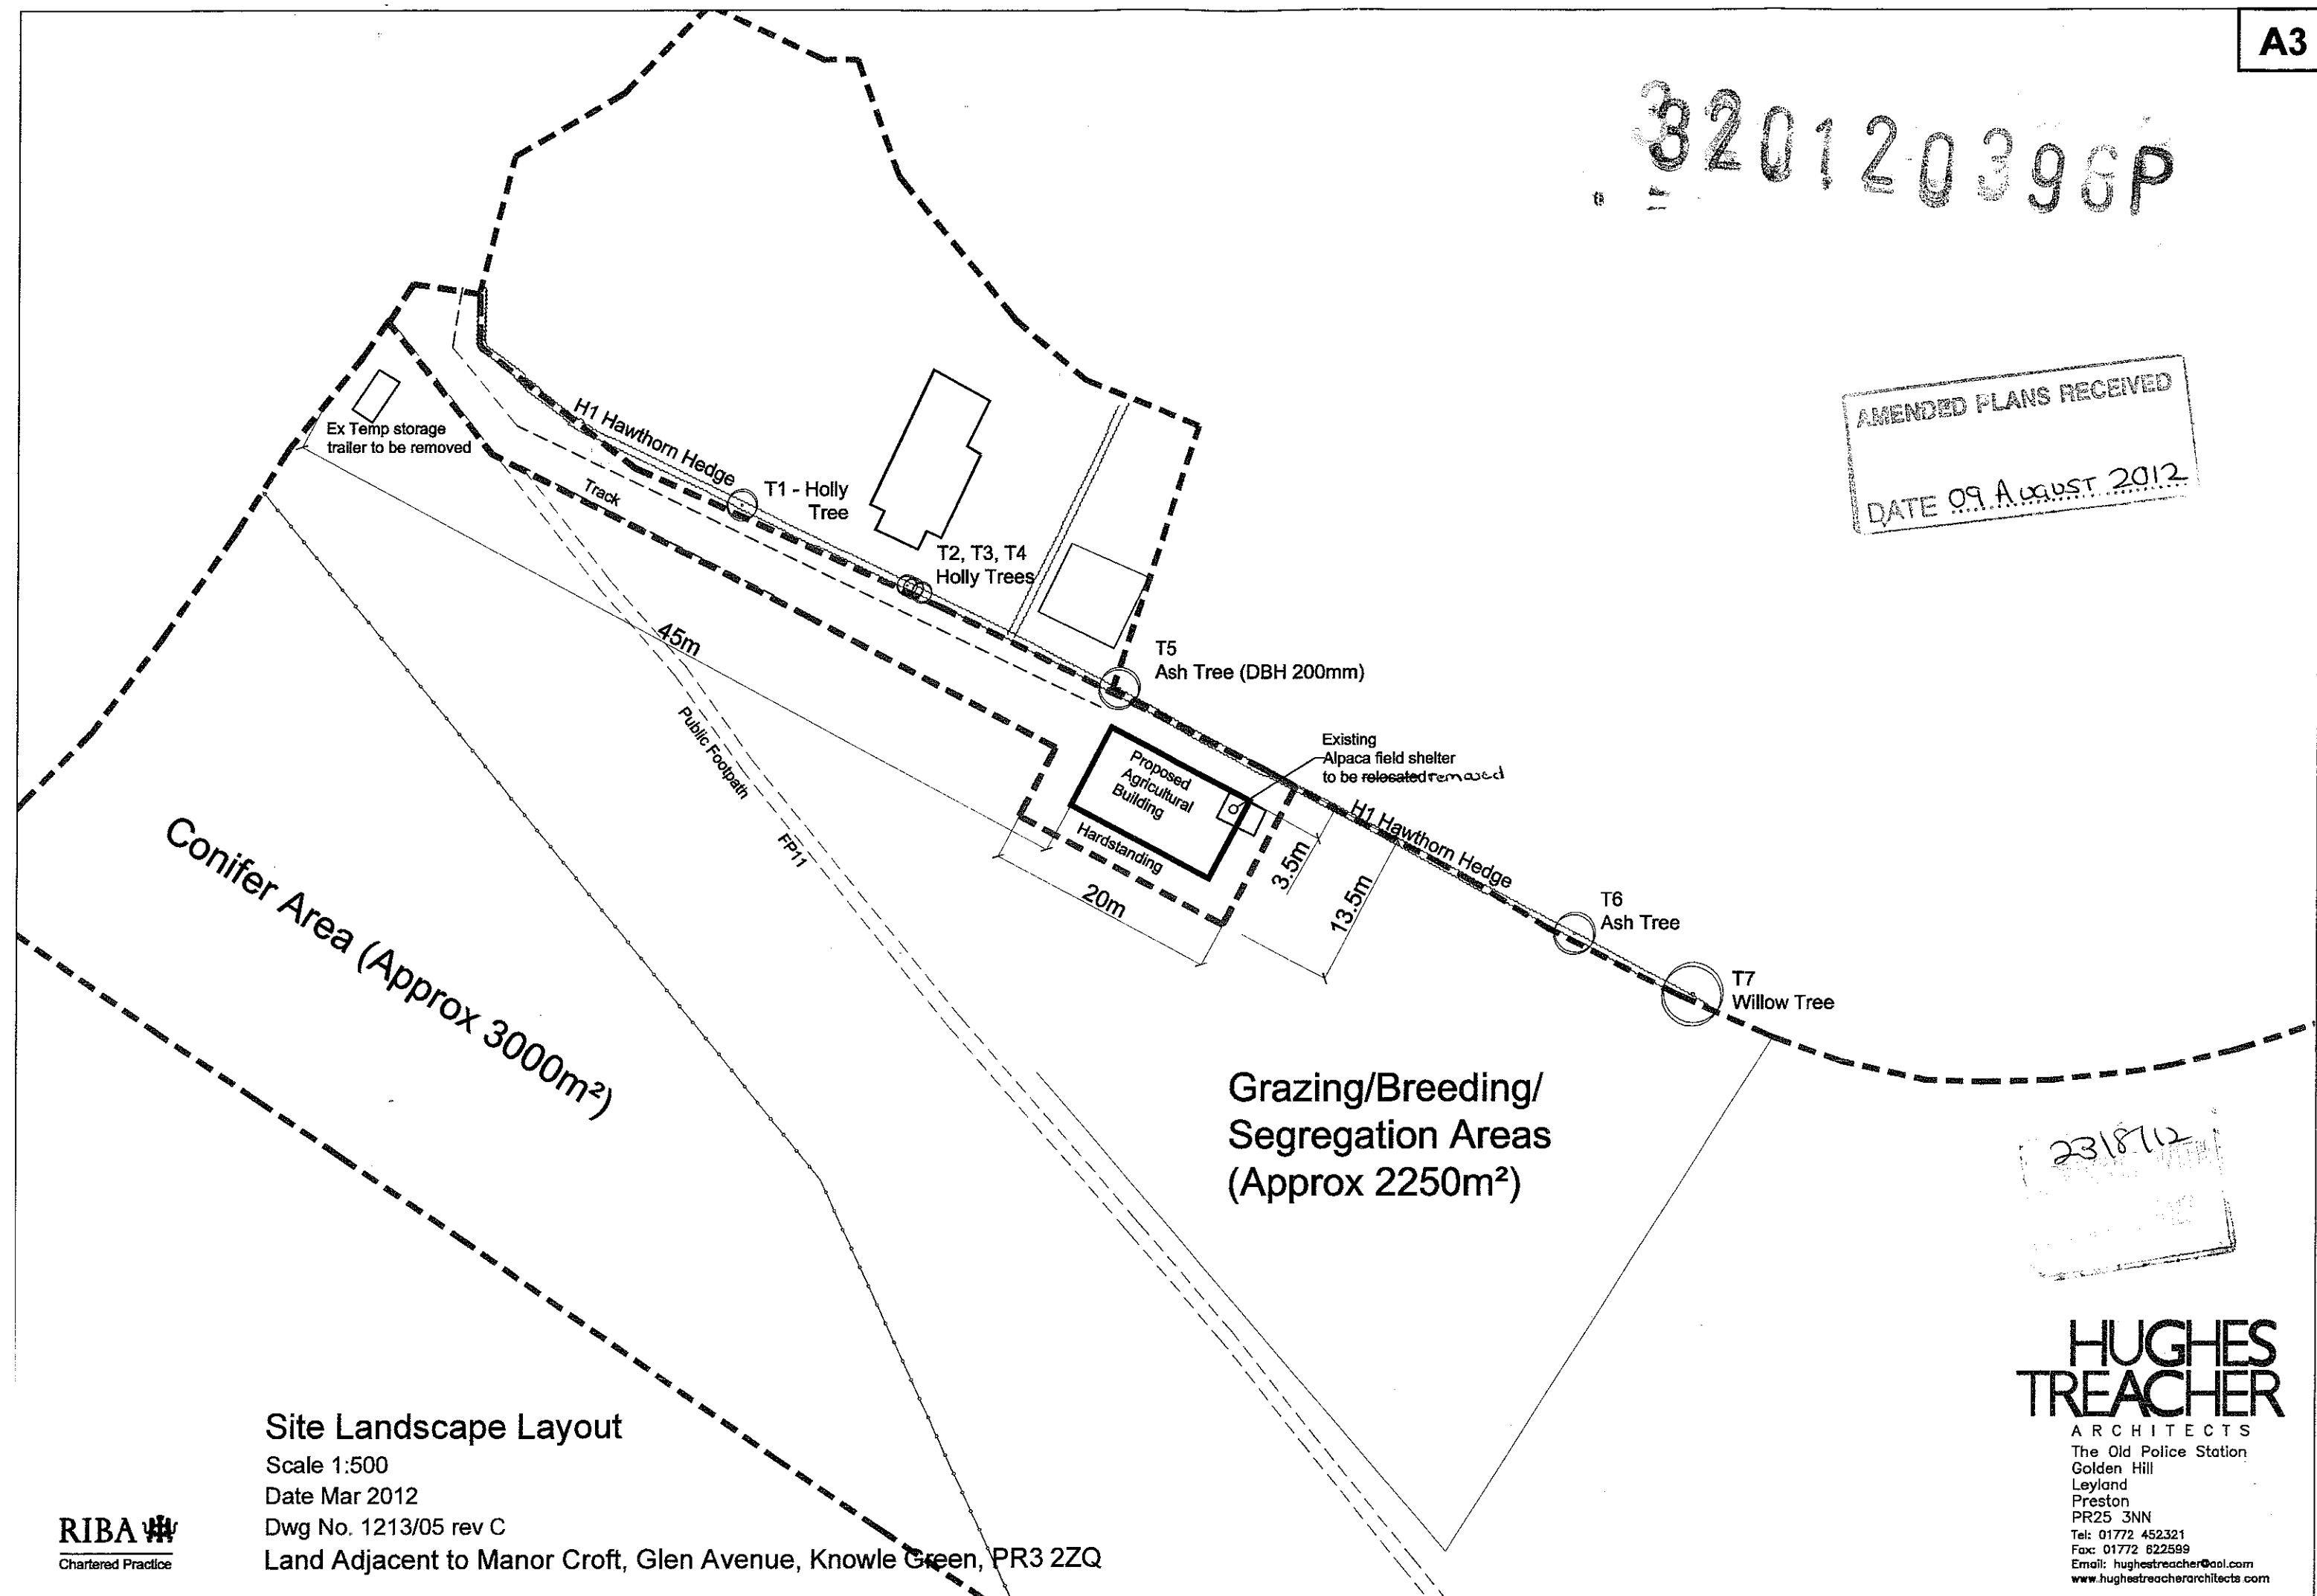

2318112

Site Landscape Layout

Scale 1:500

Date Mar 2012

Dwg No. 1213/05 rev C

Land Adjacent to Manor Croft, Glen Avenue, Knowle Green, PR3 2ZQ