


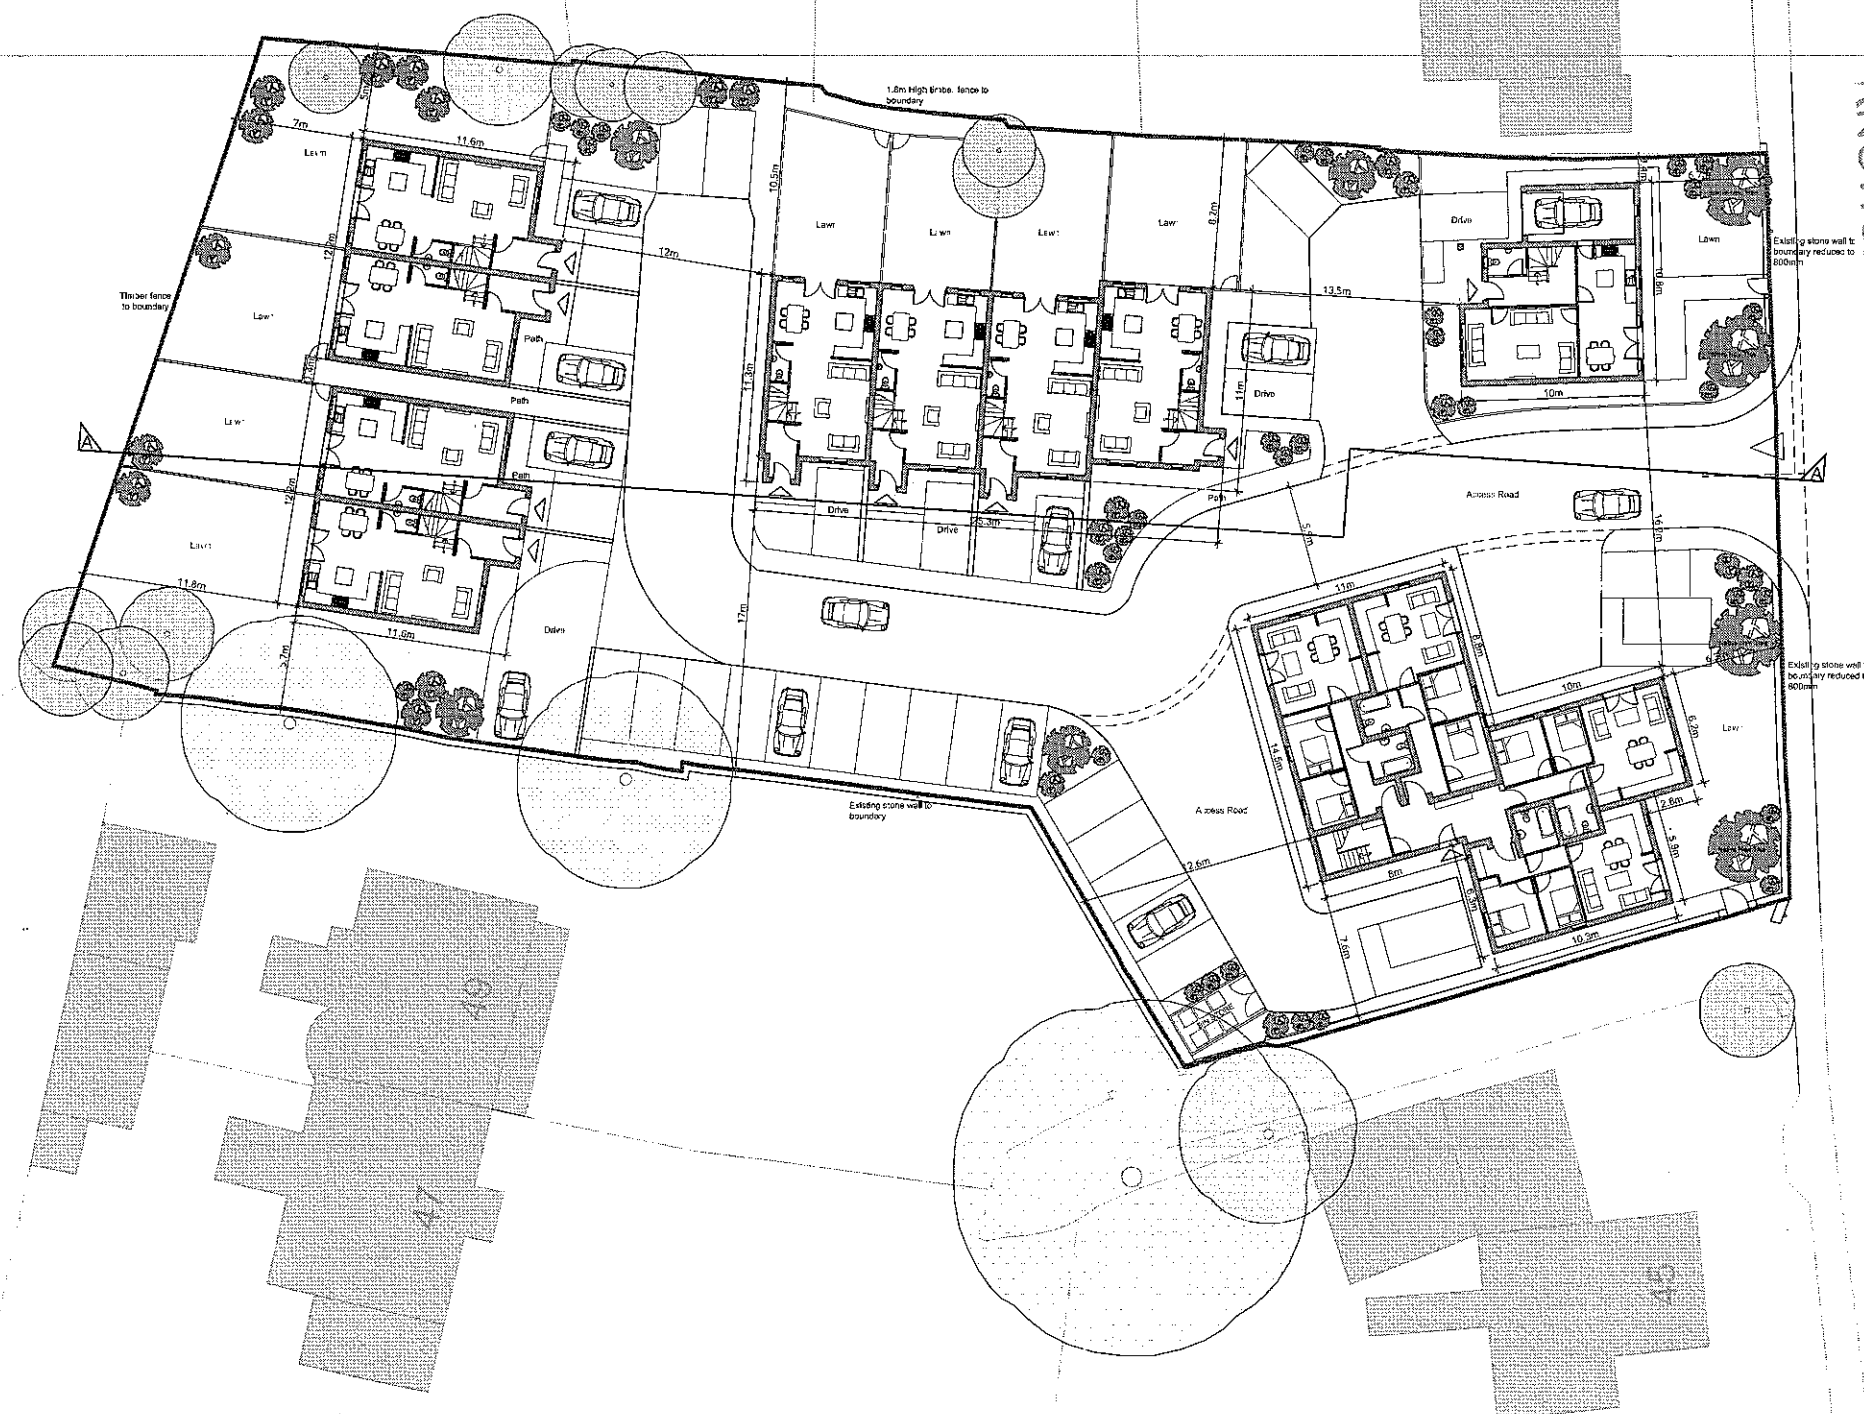

320120401P



AMENDED PLANS RECEIVED
DATE 18/07/12

- EXISTING TREES
- PROPOSED LANDSCAPING

RM		Following comments from planners and patch marking plans and elevations update as follows: No. 43 layout updated, 4 no. north new trees added. Entrance road radius widened. Units 18-21 amended to include dormer features to Knowsley Road elevation.	18.07.2012
A	RM	Unit dimensions added.	20.02.2012
no.	by	chk.	ref/rev

Client
Phillips Property Limited

Job Title
51 and 53 Knowsley Road
Clayton Le Dale
Wiltshire
Blackburn

Drawing Title
Proposed Ground Layout

Scale
1:200 @A1


Date
Apr 2012

Drawn
RM

spa
SUNDERLAND PEACOCK ARCHITECTS

ELIZABETH AND PEACOCK ASSOCIATES LTD.
WATERLOO, 100, 101, 102,21

320120401P

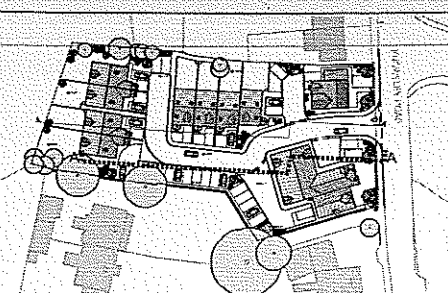


SECTION LOCATION PLAN

SCALE 1:1000



SECTION A-A

SCALE 1:100

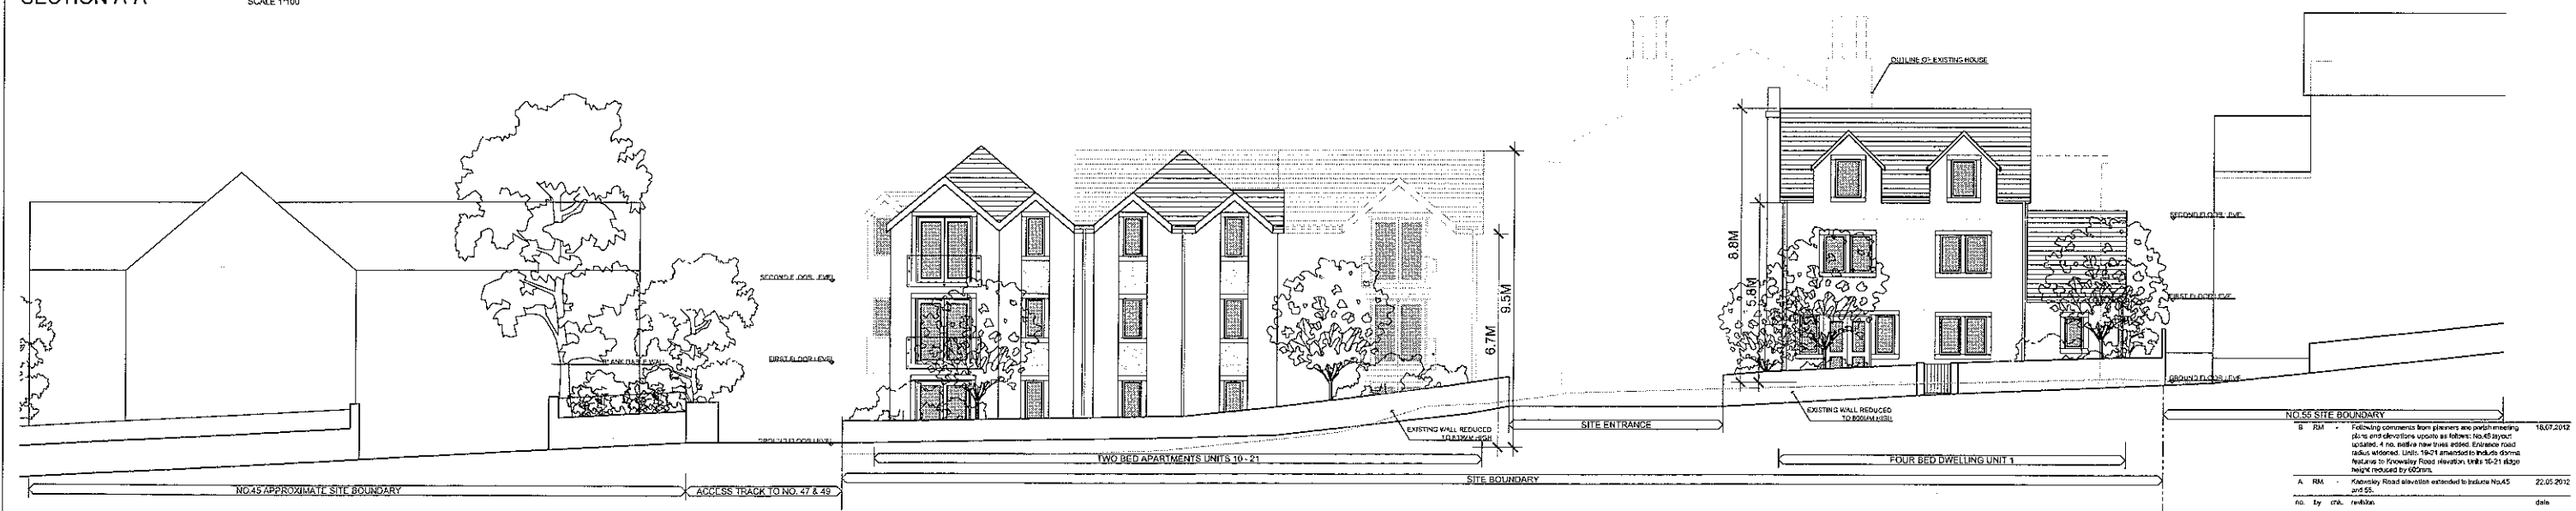

PROPOSED KNOWSLEY ROAD ELEVATION

SCALE 1:100



UNIT 6-9 PROPOSED ELEVATION

SCALE 1:100

AMENDED PLANS RECEIVED
DATE 18/07/12

NO.45 APPROXIMATE SITE BOUNDARY
ACCESS TRACK TO NO. 47 & 49
SITE ENTRANCE
EXISTING WALL REDUCED TO ROOM LEVEL
SITE BOUNDARY
FOUR BED DWELLING UNIT 1

Client: Phillips Property Limited


Site Title: 51 and 53 Knowsley Road, Clayton Le Dale, Wiltshire, Blackburn

Drawing Title: Proposed Elevations and Section

Scale: 1:100 @ A1 Date: Apr 2012 Drawn: IRM

spa
SUNDERLAND PEACOCK ARCHITECTS
SUNDERLAND PEACOCK ARCHITECTS LTD
SUNDERLAND PEACOCK ARCHITECTS LTD
4186-08 B

 

DATE: 18/07/12



A	RM	-	Following comments from planners and parish meeting plans and elevations update as follows: No.45 layout updated, 4 no. native new trees added. Entrance road radius widened. Units 10-21 amended to include dorma rest area to Knowledge Road alignment	16.07.20
---	----	---	---	----------

no. by this revision		of
1	1	1

Client	Phillips Property Limited
--------	---------------------------

51 and 53 Knowsley Road
Clayton Le Dale
Wiltshire
Blackburn

Drawing Title
Proposed Site Plan

Scale	Date	Drawn
1:200 @A1	Apr 2012	RM

SPD
SUNDERLAND PEACOCK ARCHITECTS

SUNDERLAND PEACOCK ARCHITECTS LTD.
ROSEWATER PEACOCK ROAD, EASTPORT
JANZIEBURN, NBT 2 5AA
T 01206 42171 F 01206 42172
E info@sunderlandpeacock.co.uk



4186 -06 A