




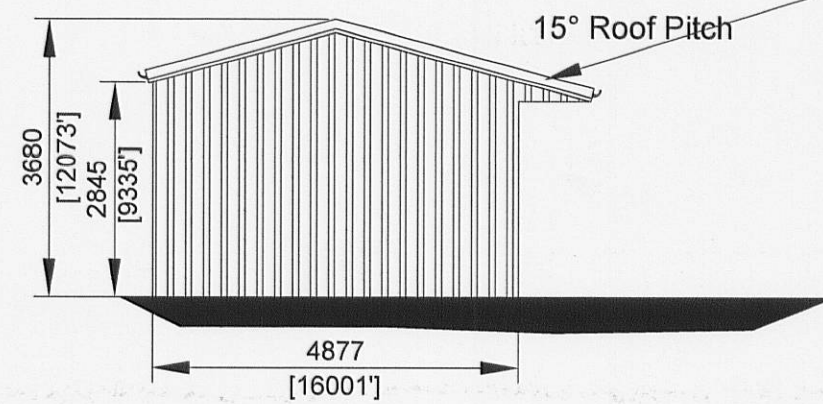


FACING ELEVATION

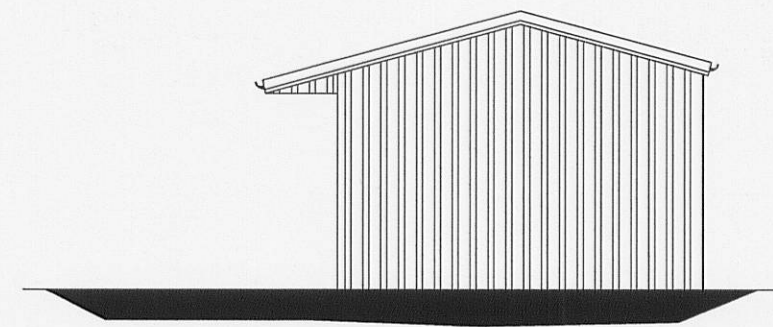


FACING ELEVATION

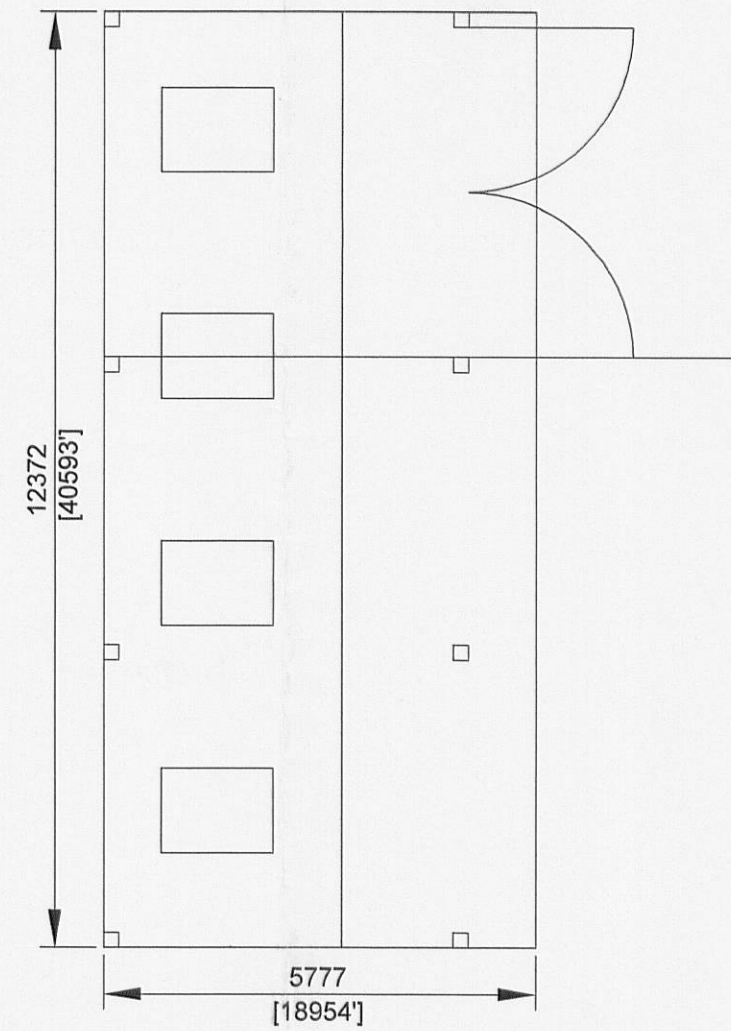

Layout


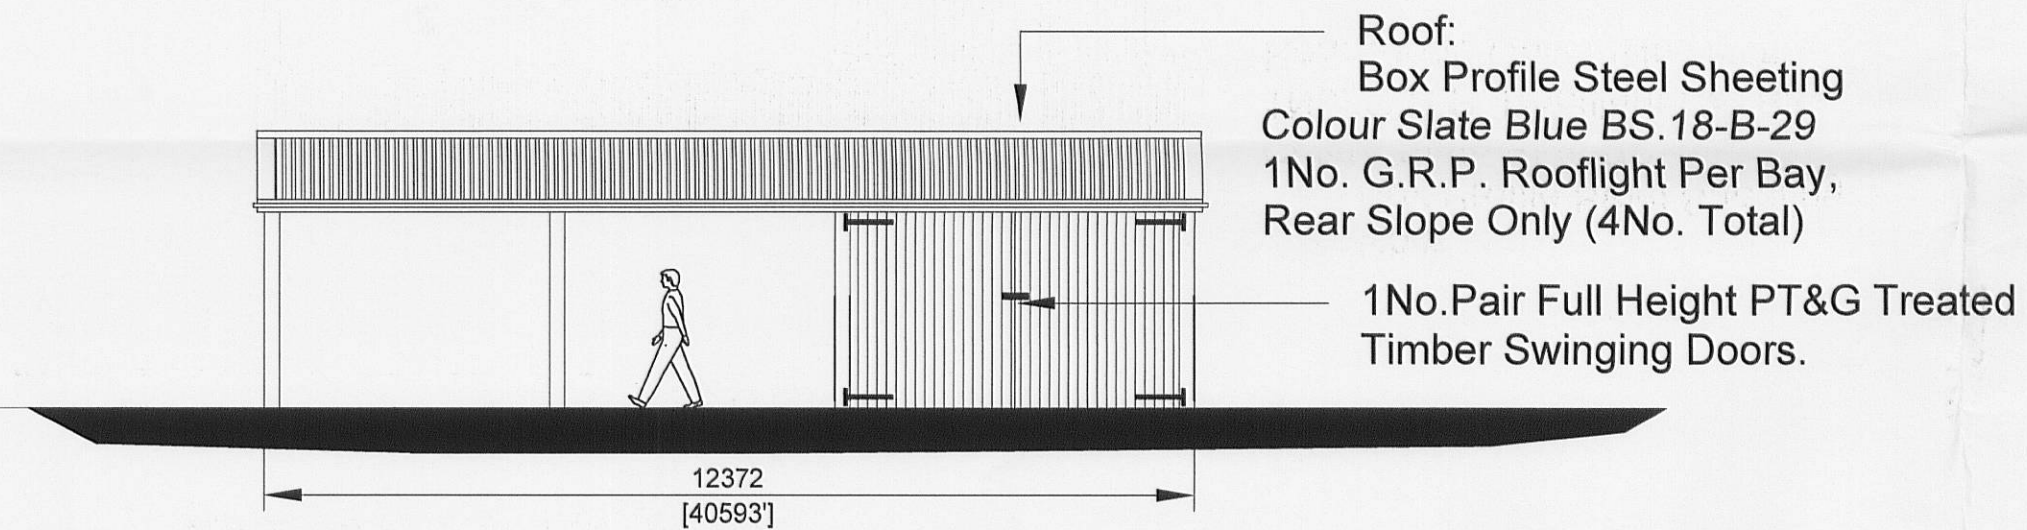


FACING ELEVATION

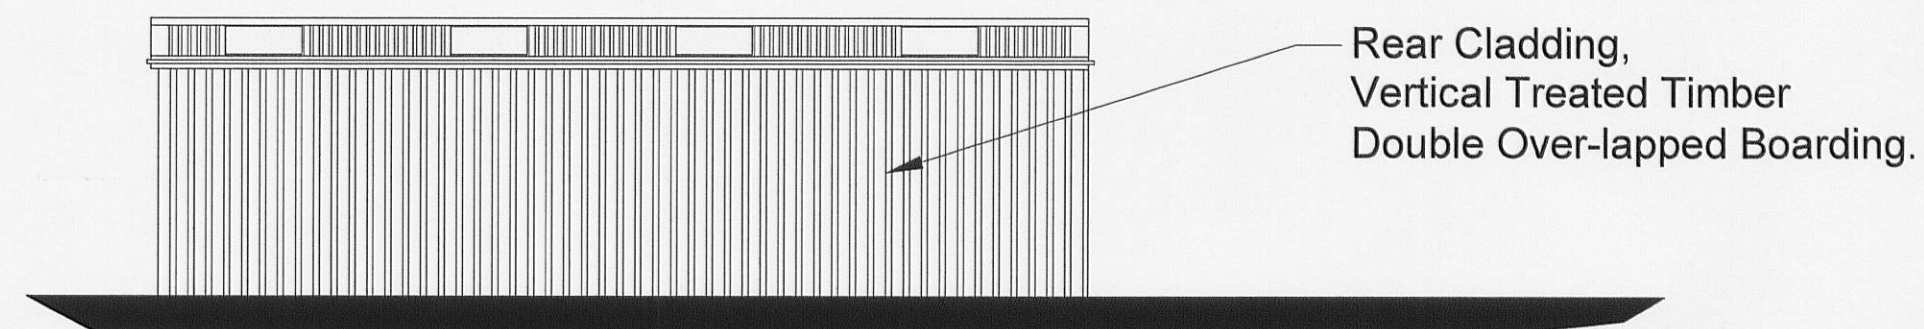


FACING ELEVATION

NB: Floor plans and elevations developed by Farmplus, Shay Lane, Longridge, Preston

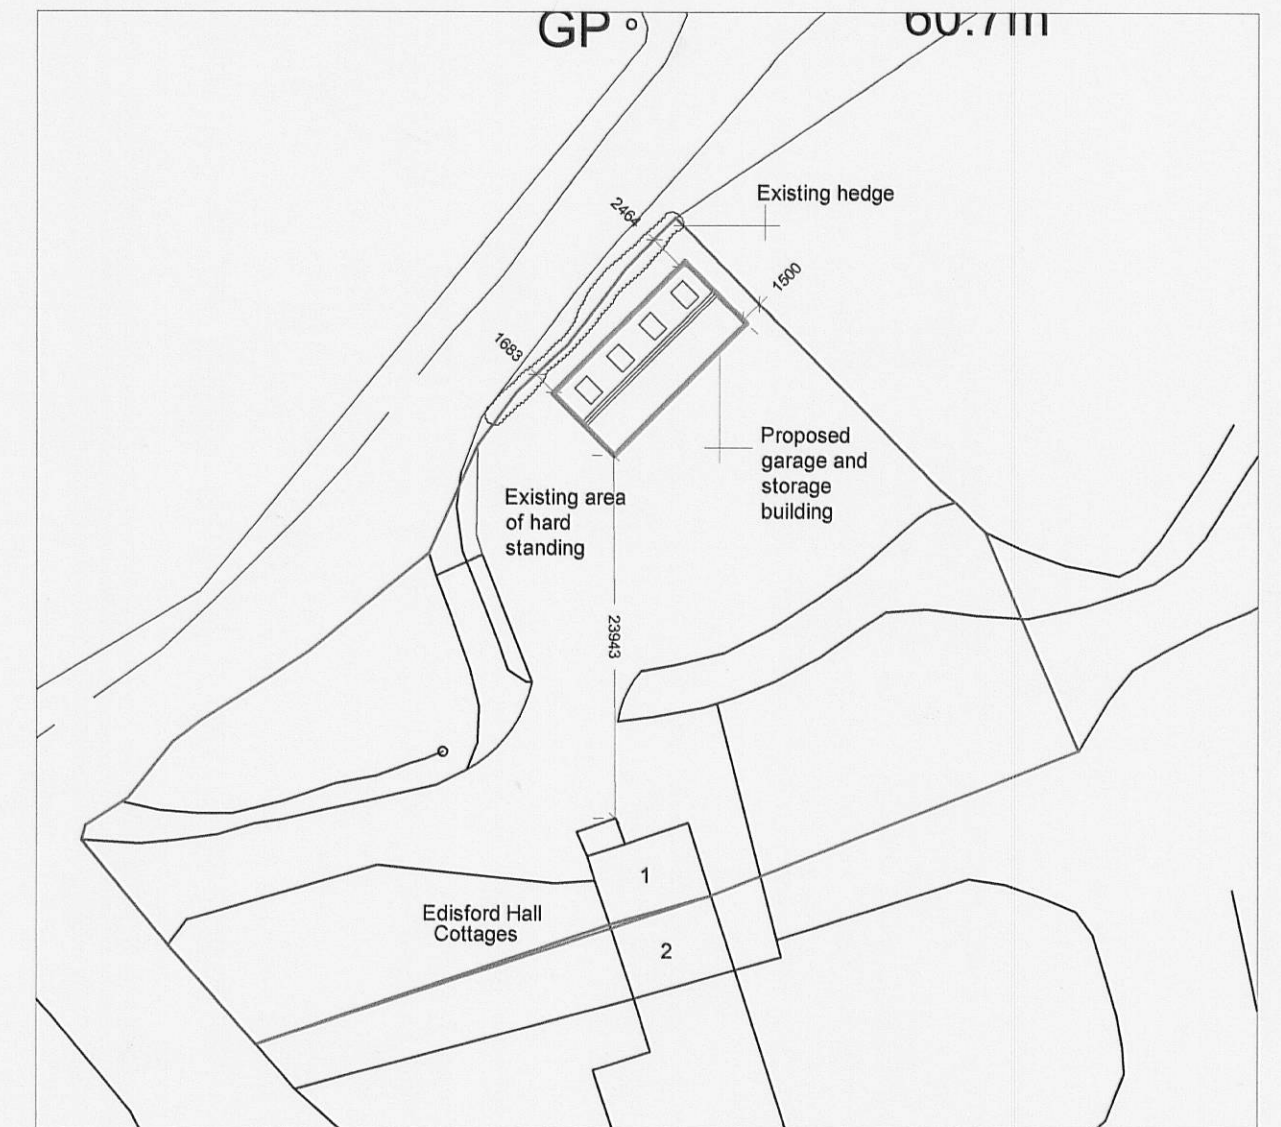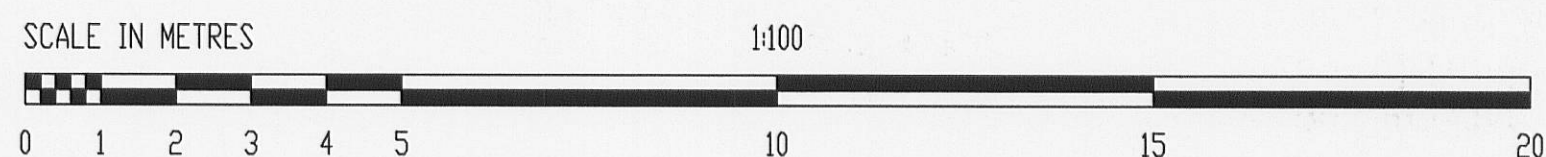

Proposed Site Plan 1:500

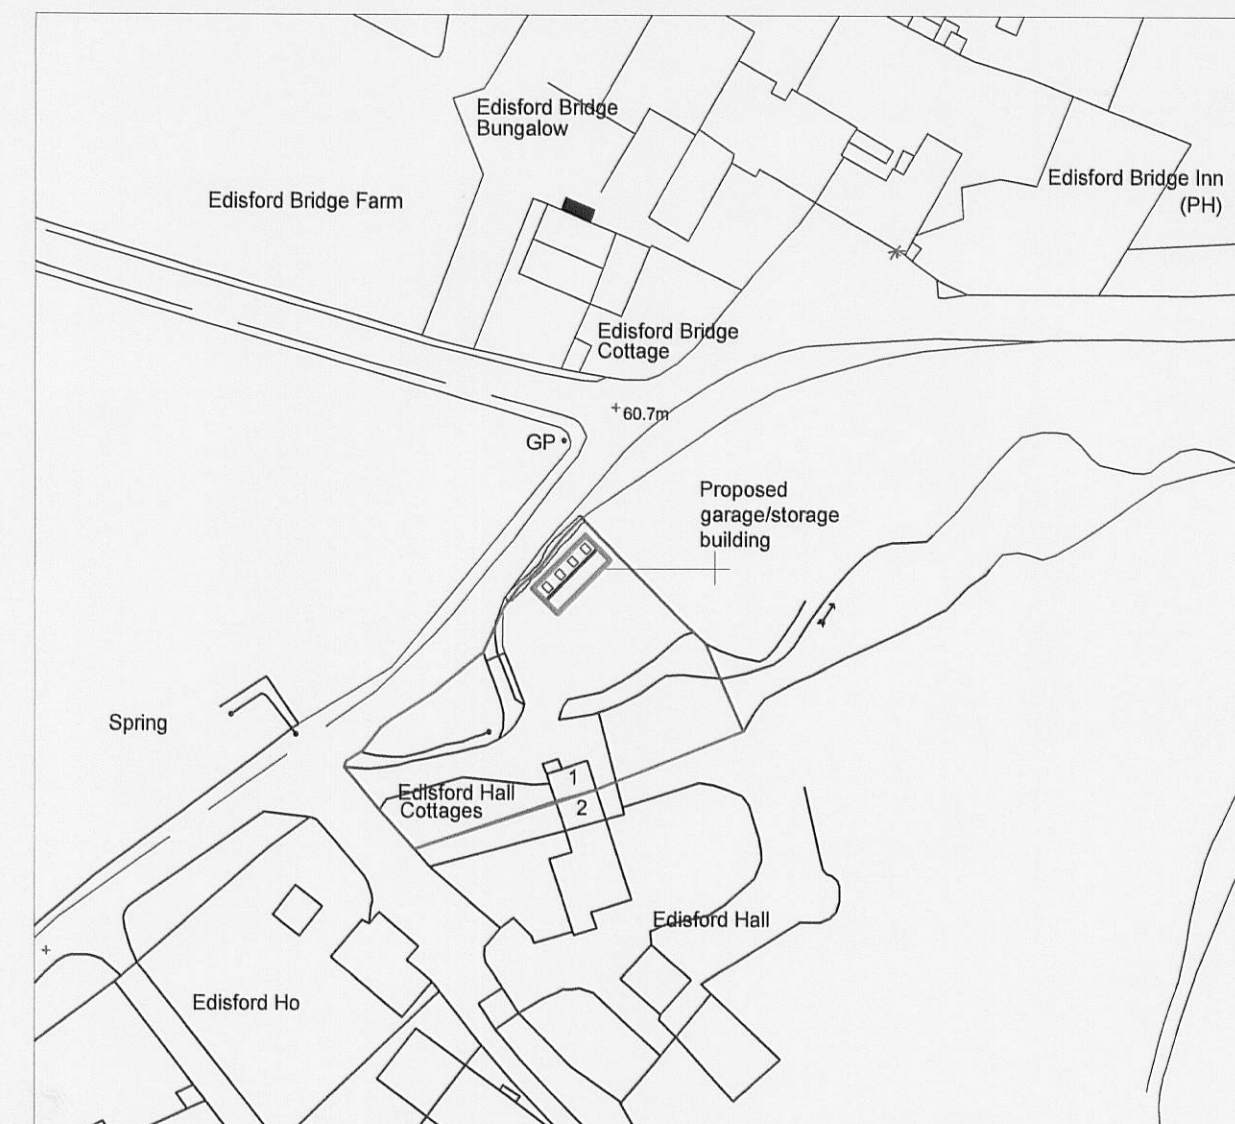

Proposed Location Plan 1:500

Notes:
All work is to be carried out to the latest current British standards Codes of Practice and recognised working practices.
All work and materials should comply with Health and Safety legislation.
All dimensions are in millimetres where explicitly shown otherwise.
The contractor should check and certify all dimensions as work proceeds and notify GHA of any discrepancies.
Do not scale off the drawings, if in doubt ask.



Chartered Surveyors
6-8 Church Street
Clitheroe
Lancashire BB7 2DG

T: 01200 442301
F: 01200 442976
Email: info@ghaonline.co.uk

Project: Proposed Garage/Storage Building at
1 Edisford Hall Cottages
Edisford Bridge,
Clitheroe
Lancashire
B7 3LJ

Title: Proposed Plans, Elevations, Site Plan and
Location Plan

Drawing No: TOW/553/1440/01 Drawn: FP/RB

Client: Mr K. Townson

Date: 28.03.12 Scale: 1:100/500
/1250 @ A2

Amendments