





rear elevation

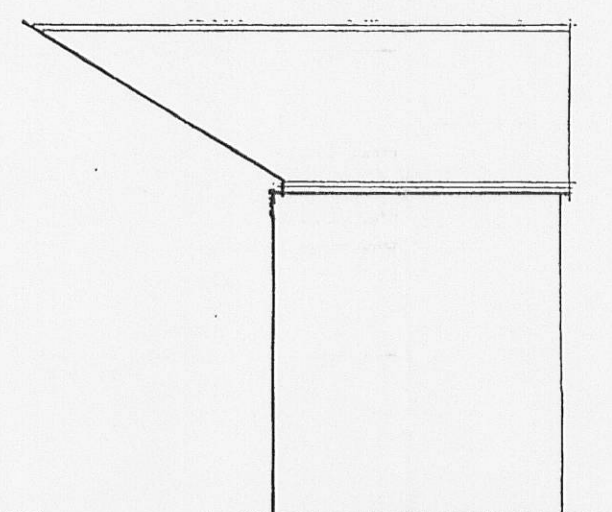


side elevation

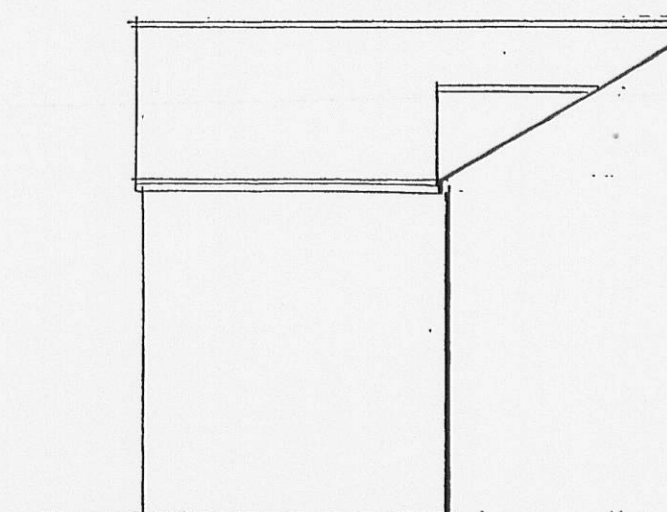

side elevation


• NOTES •

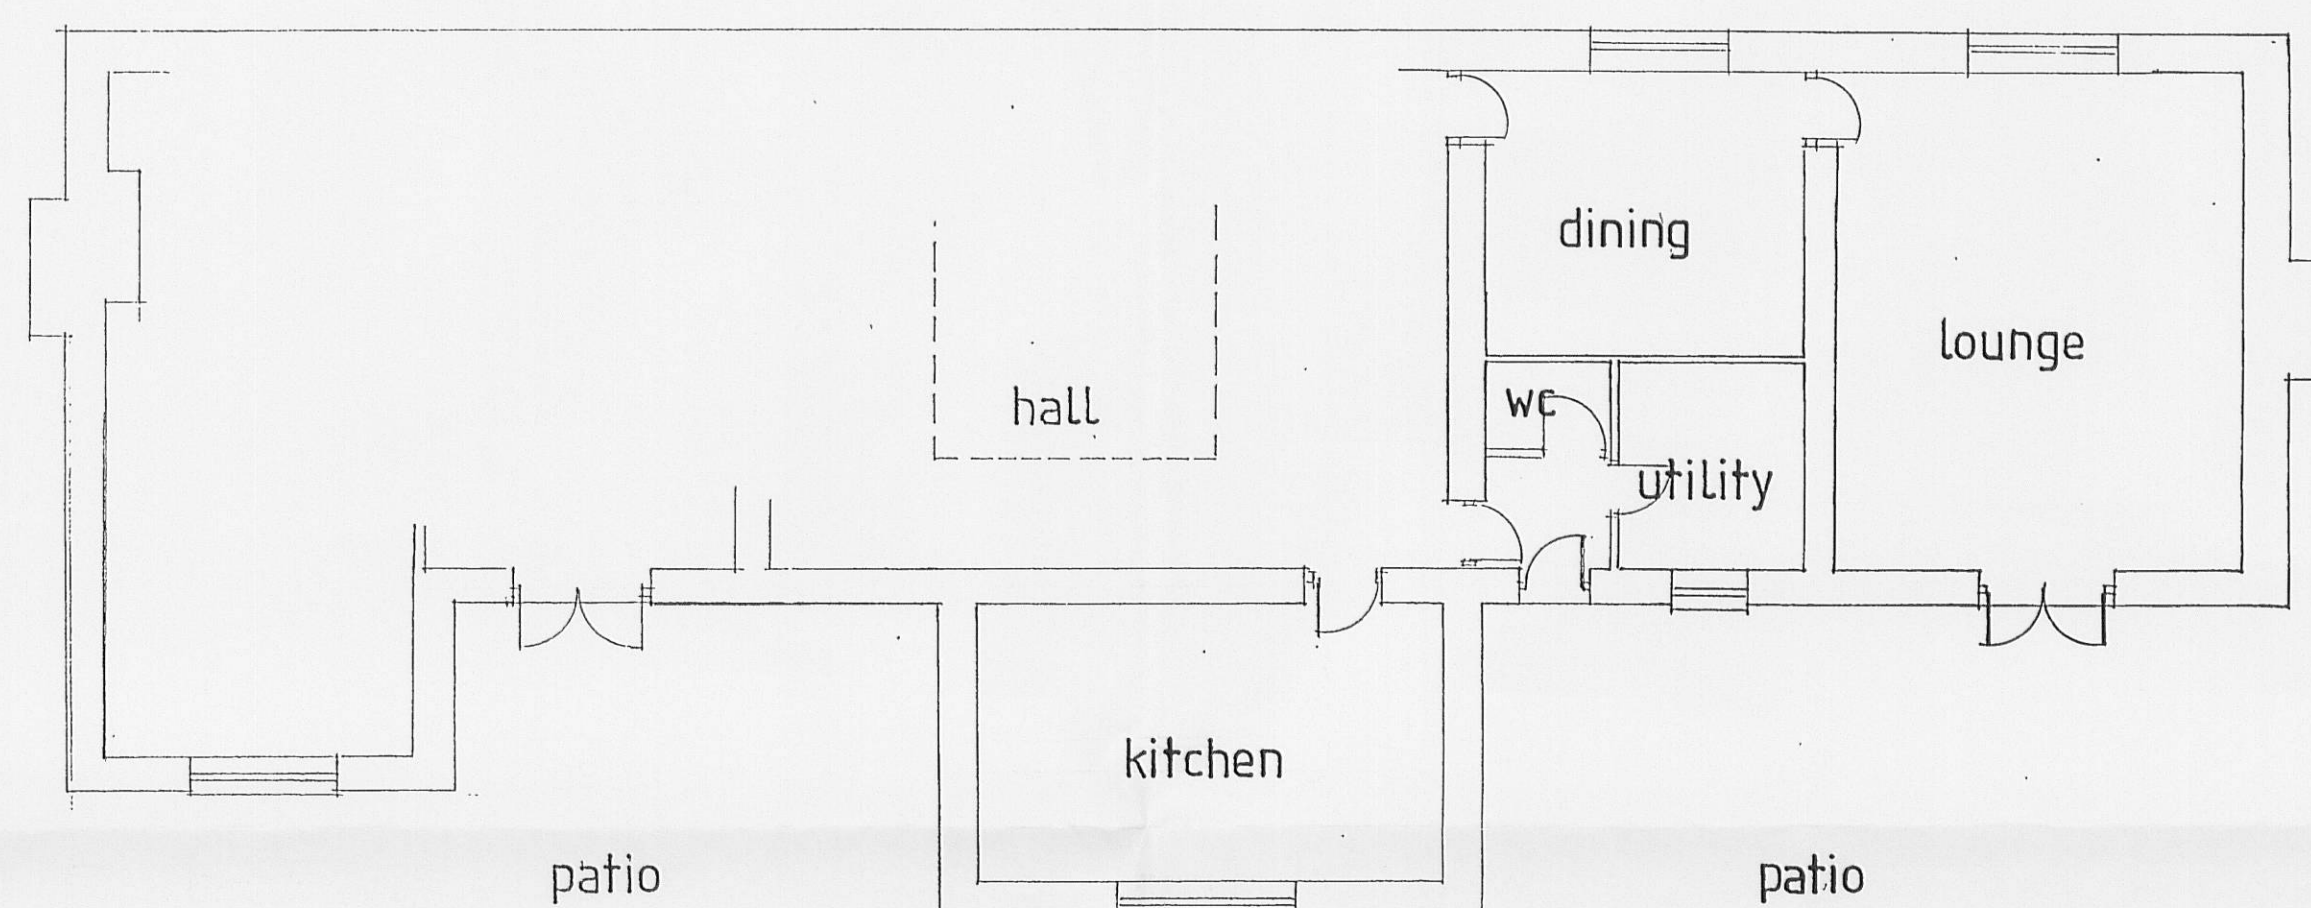

GROUND FLOOR PLAN

EX. MANHOLES.

garden

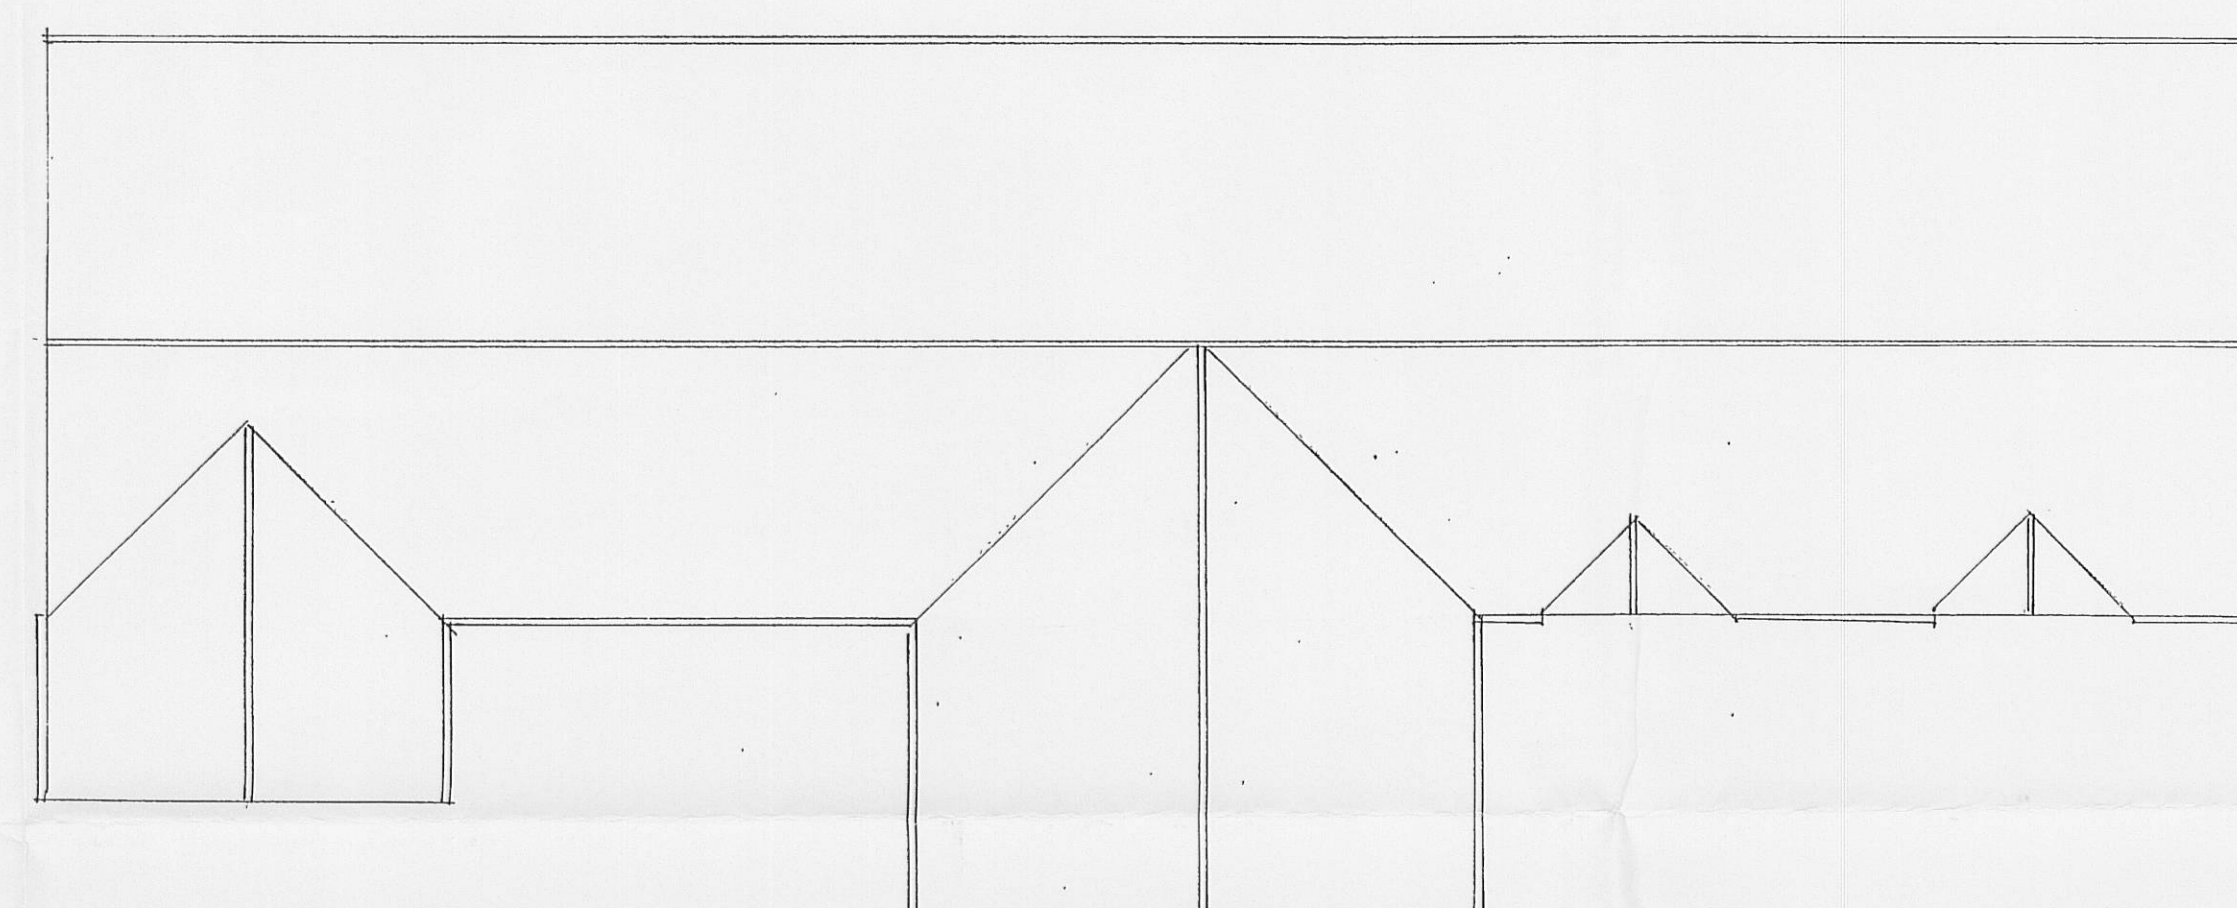

ROOF PLAN

320120408P

0 1 2 3 4 5 6 7 8 9 10
SCALE IN METRES @ 1:100

EXISTING PLANS

DRAWN BY - PETER J. HOLGATE