


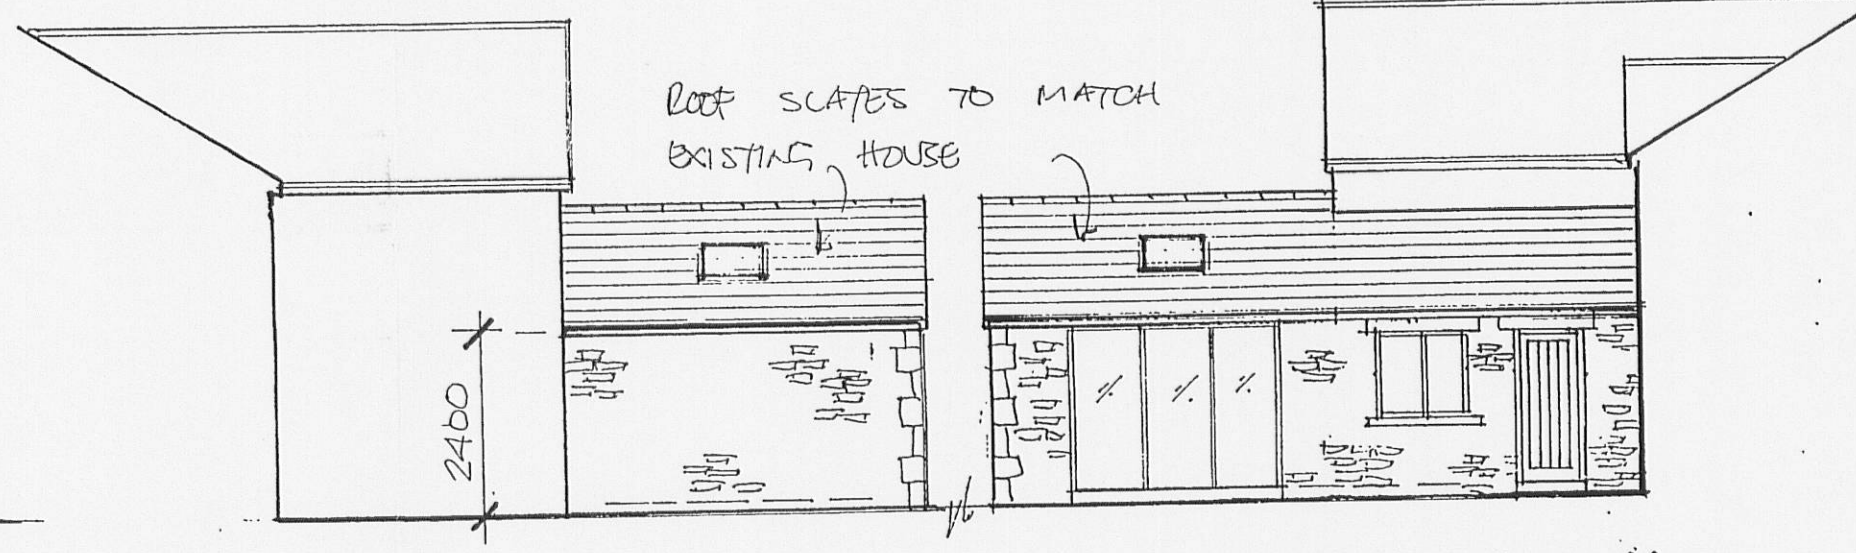

rear elevation


NATURAL STONE ELEVATIONS
TO MATCH EXISTING HOUSE




side elevation

side elevation

NOTES

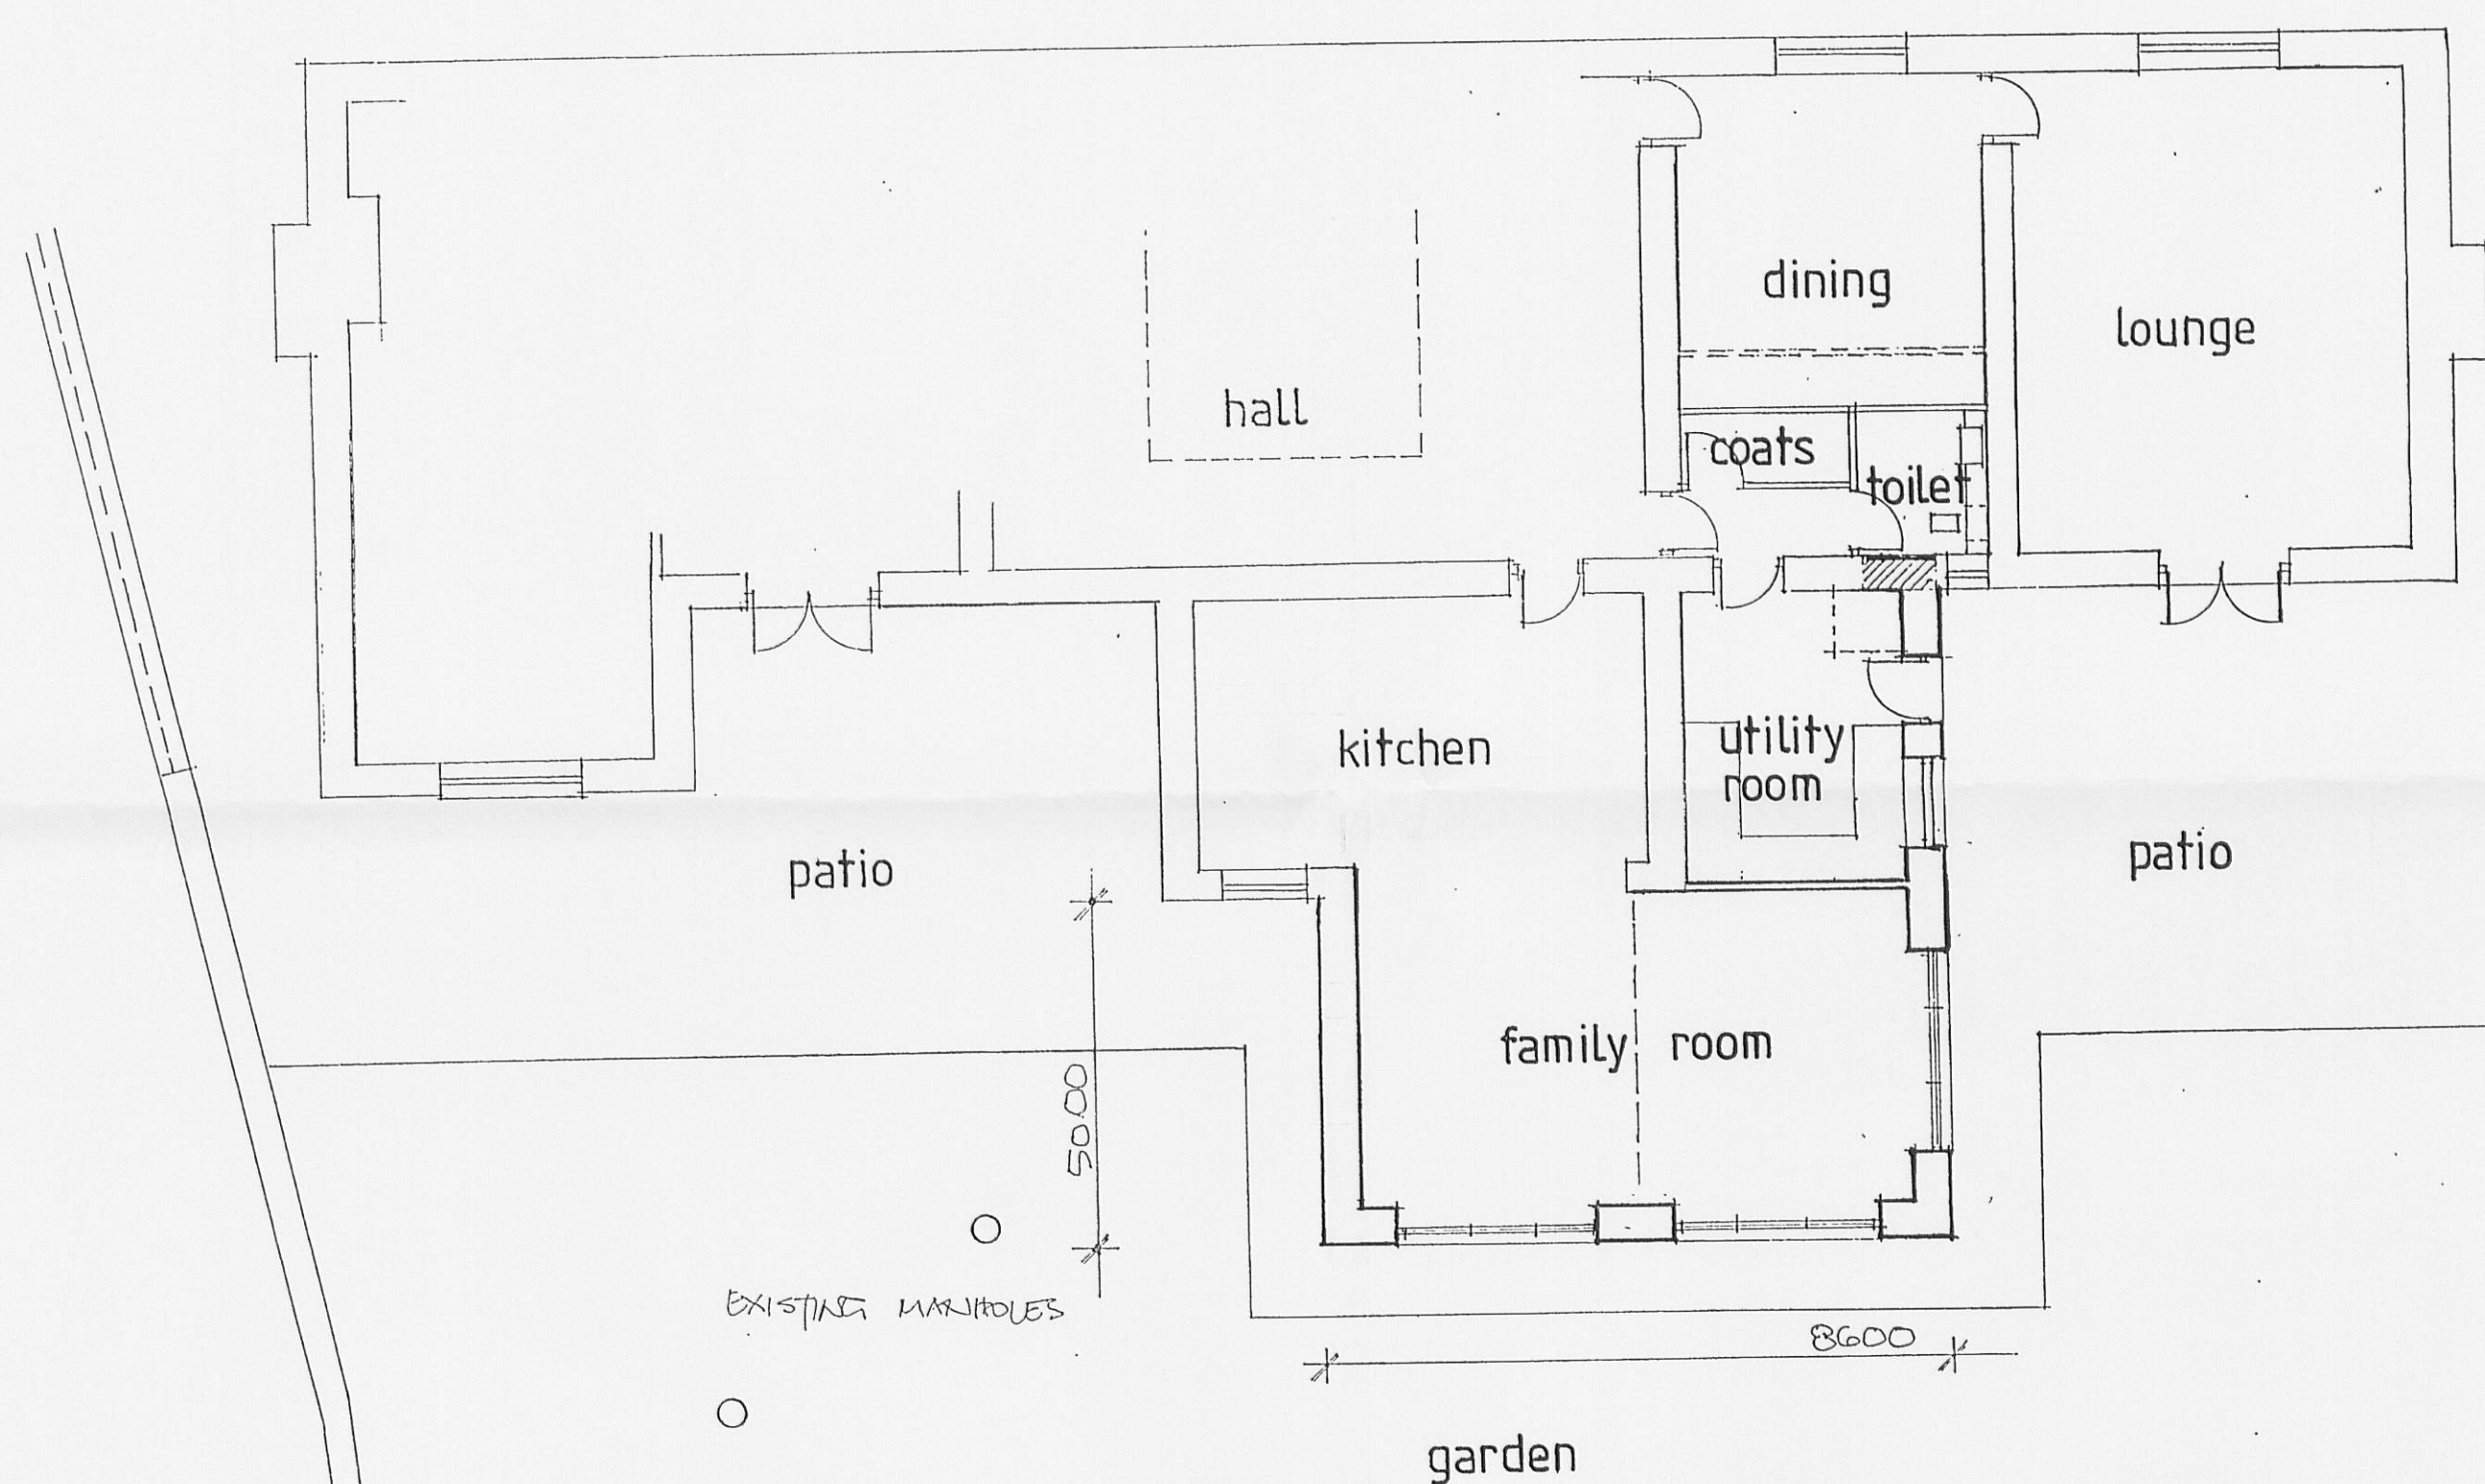

GROUND FLOOR PLAN

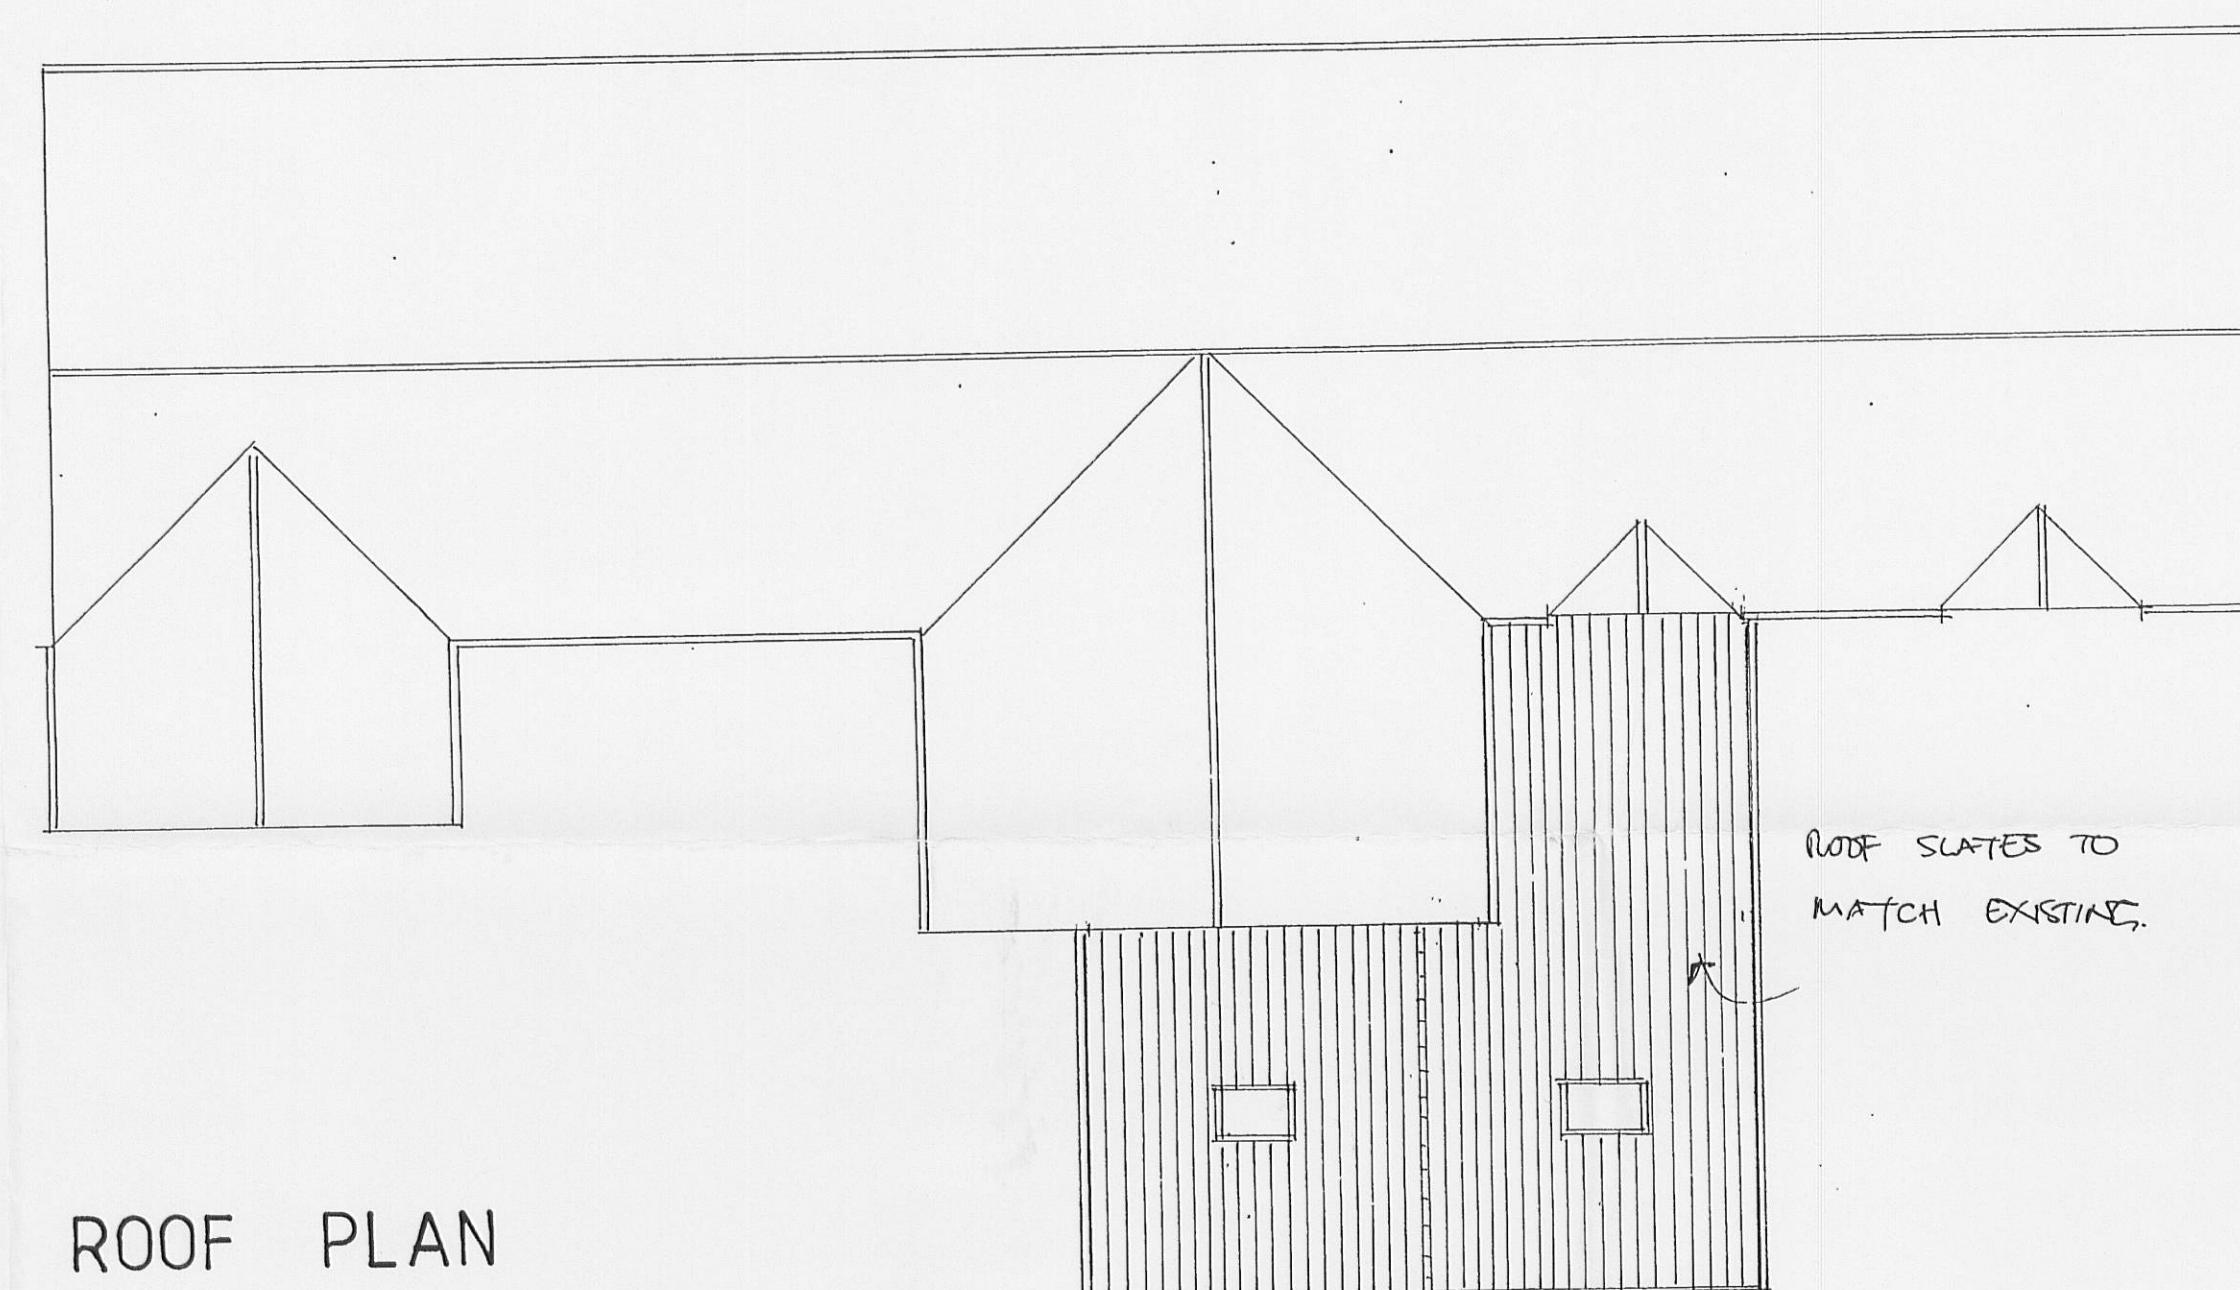

ROOF PLAN

0 1 2 3 4 5 6 7 8 9 10
SCALE IN METRES @ 1:100

320120408 P

DRAWN BY - PETER J. HOLGATE.