



west elevation

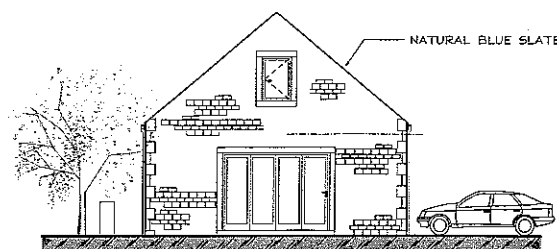


south elevation

DOUBLE DOORS WITH FULL HEIGHT SIDE PANELS AND DARK STAINED TIMBER FRAME

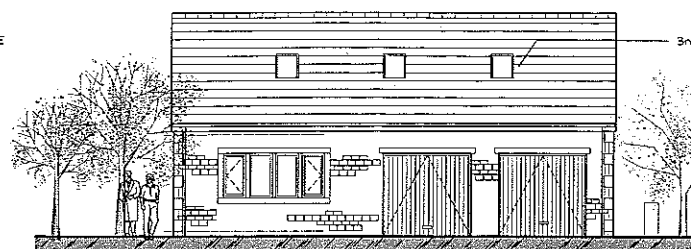

east elevation

UP & OVER GARAGE DOORS WITH DARK STAINED TIMBER BOARDS IN METAL FRAME

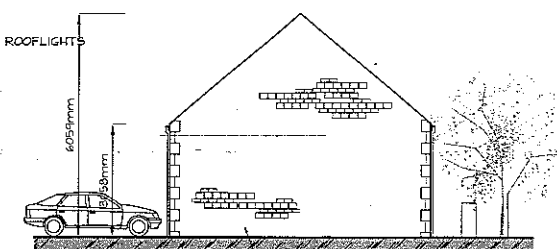

north elevation


RANDOM NATURAL STONE WALLING TO MATCH EXISTING HOUSE WITH FEATURE STONE DOOR SURROUND



front (north) elevation

EXISTING

320120418

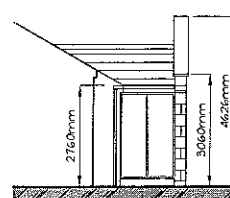


east elevation



front (north) elevation

RANDOM NATURAL STONE WALLING TO MATCH EXISTING HOUSE WITH FEATURE STONE DOOR SURROUND


NATURAL BLUE SLATE
NATURAL STONE TABLING

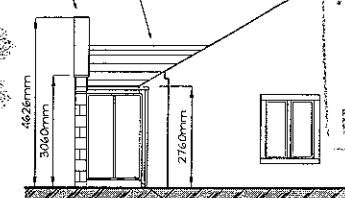

west elevation


AMENDED PLANS RECEIVED
DATE 23/05/12

FULL HEIGHT WINDOWS WITH DARK STAINED TIMBER FRAME

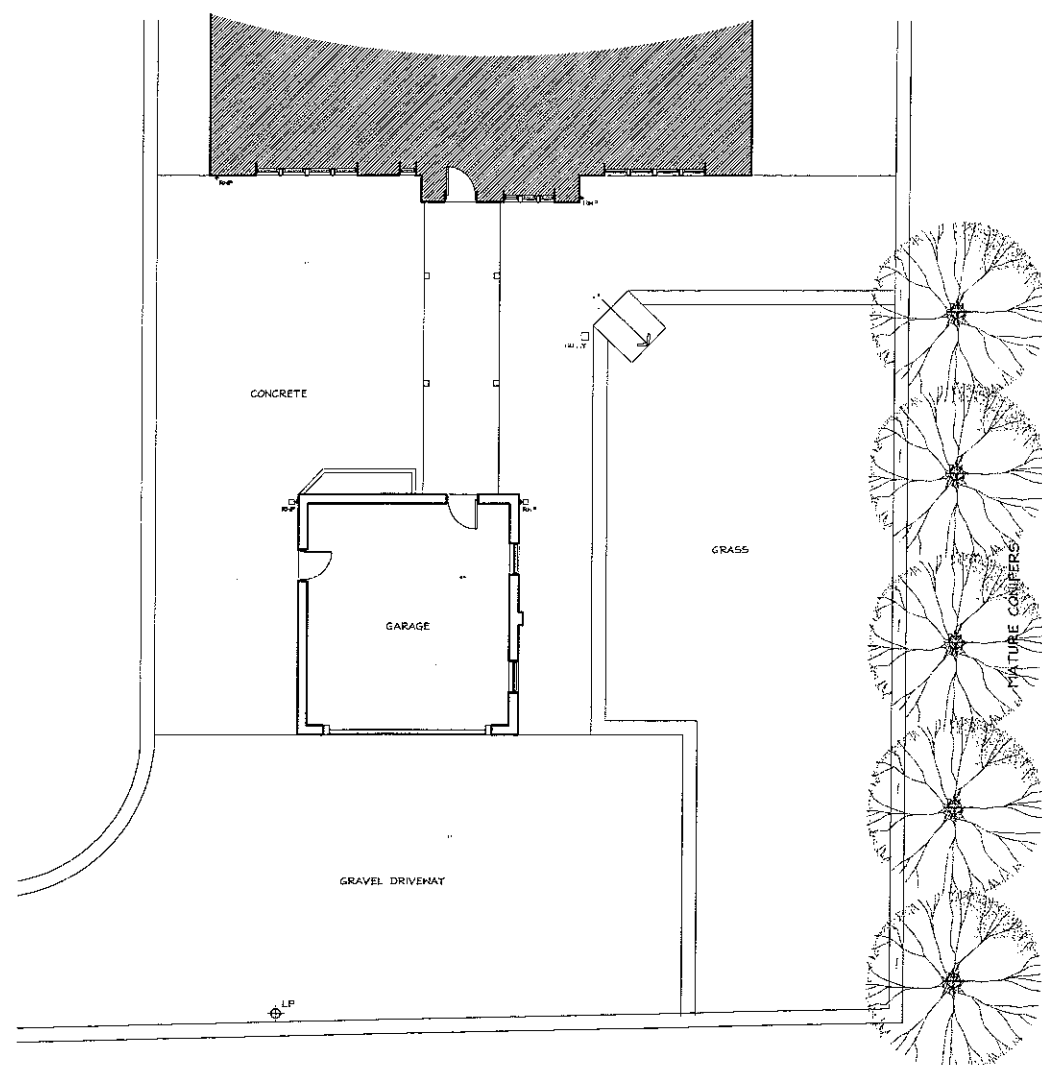


ground floor plan

EXISTING

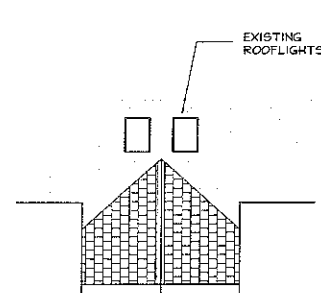

roof plan
NEW PORCH

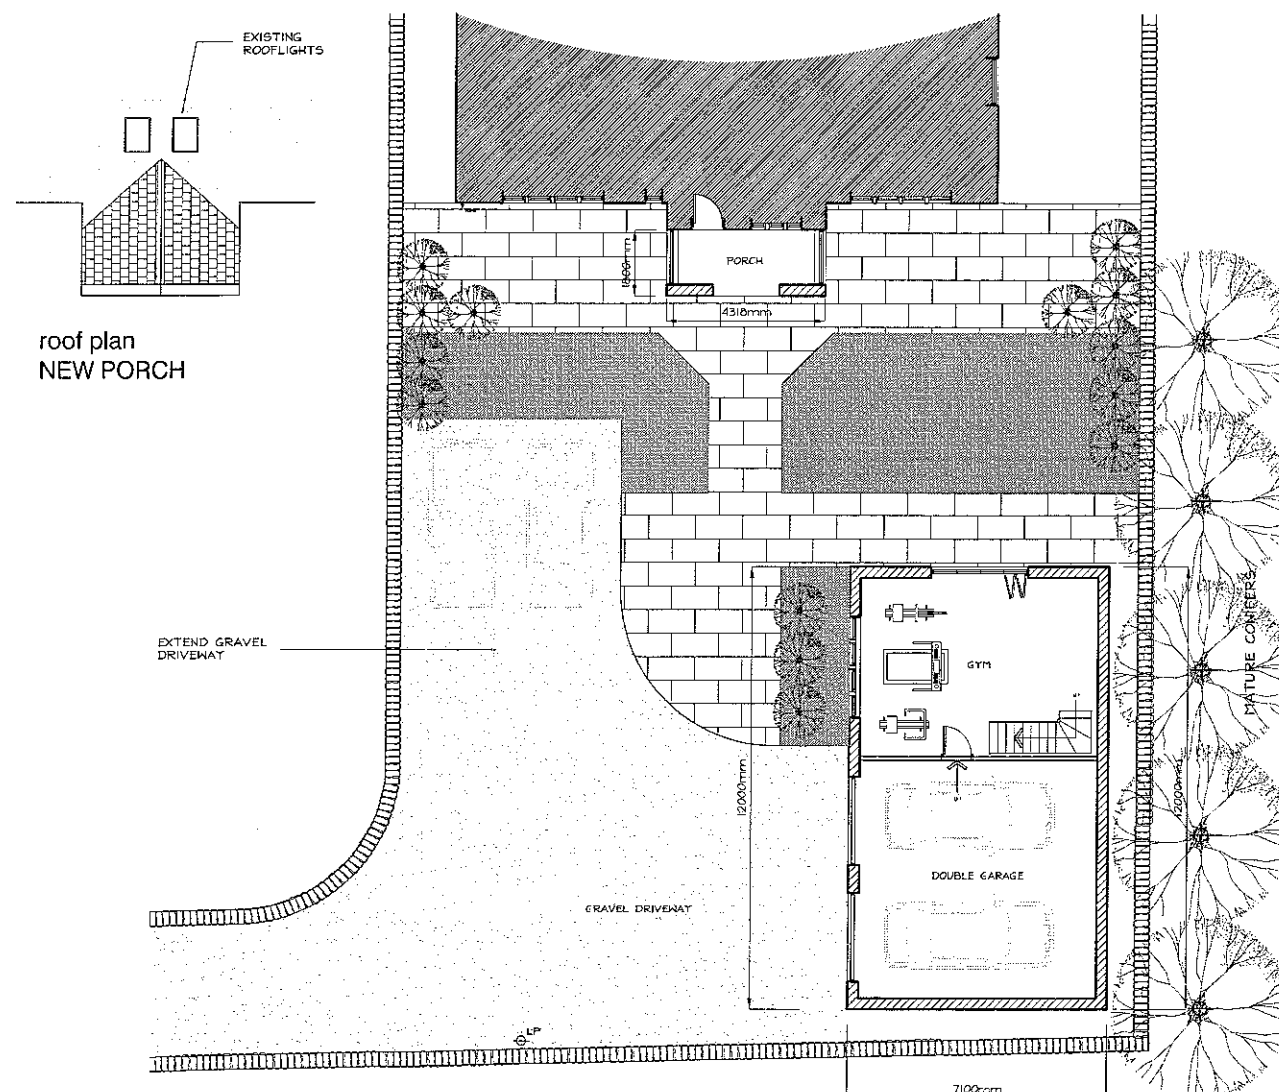


ground floor plan


PROPOSED



SCALE BAR in METRES

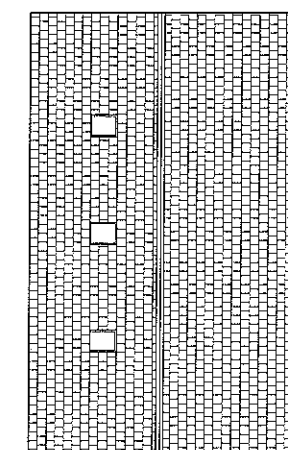

roof plan
NEW GARAGE

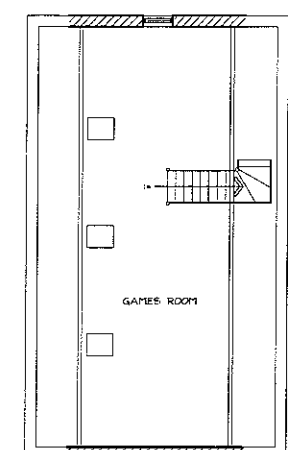

first floor
NEW GARAGE

Project: PROPOSED PORCH & DETACHED GARAGE WITH GAMES ROOM OVER AT BROAD LEA, RECREATION ROAD, CLAYTON-LE-DALE

Drawing: planning scheme

Client: MR & MRS. P. RIDING

adm design

Unit: 100, Cedar Road, South, Brackley, Leicestershire, LE16 4TD
Tel: 01530 85555 - Mobile: 07951 55704 - Email: adm@adm.co.uk

Scale: 1:100 # A1 Date: APRIL 2012
Drawing no: ADM/12/001 Rev: A

REV A REMOVED WINDOW TO NORTH ELEVATION 23/5/12