

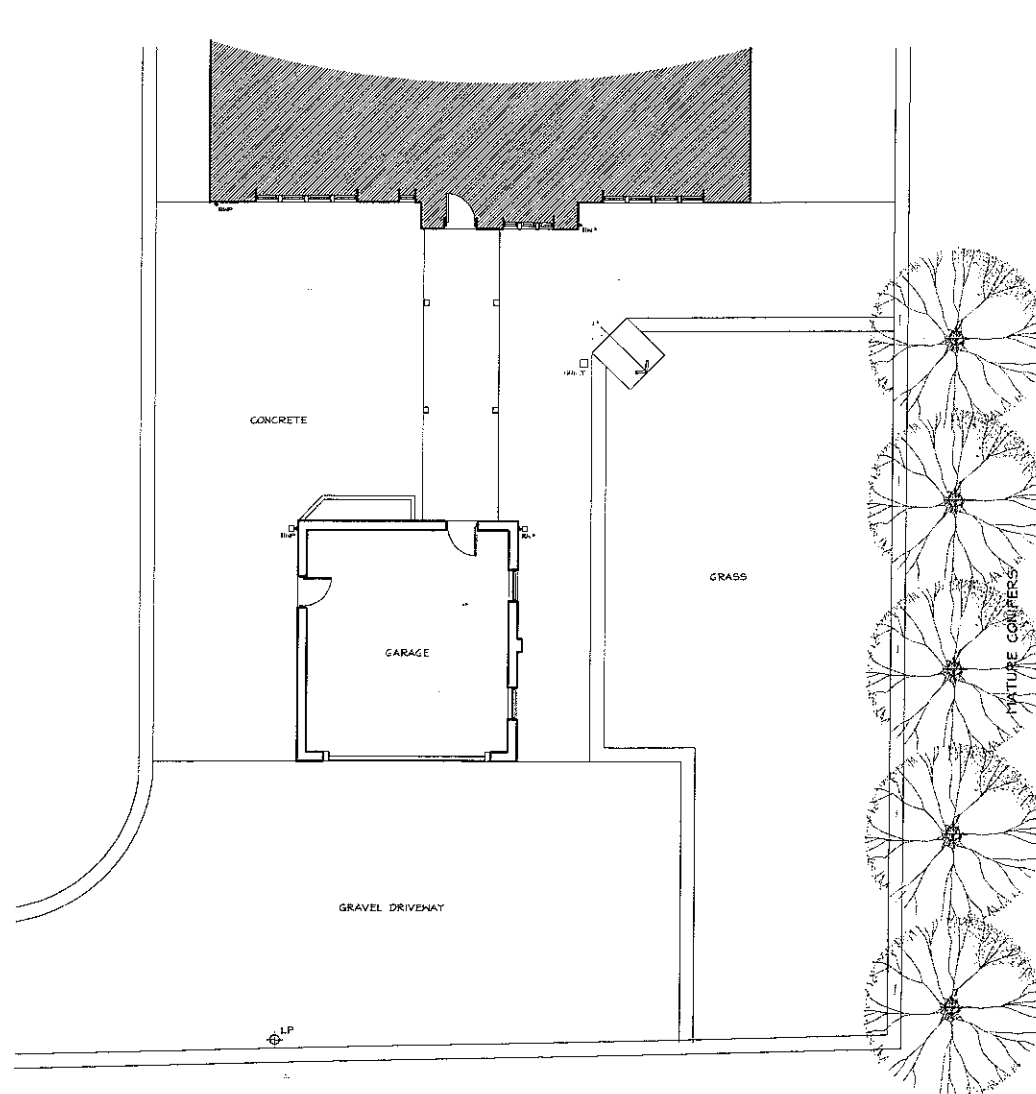


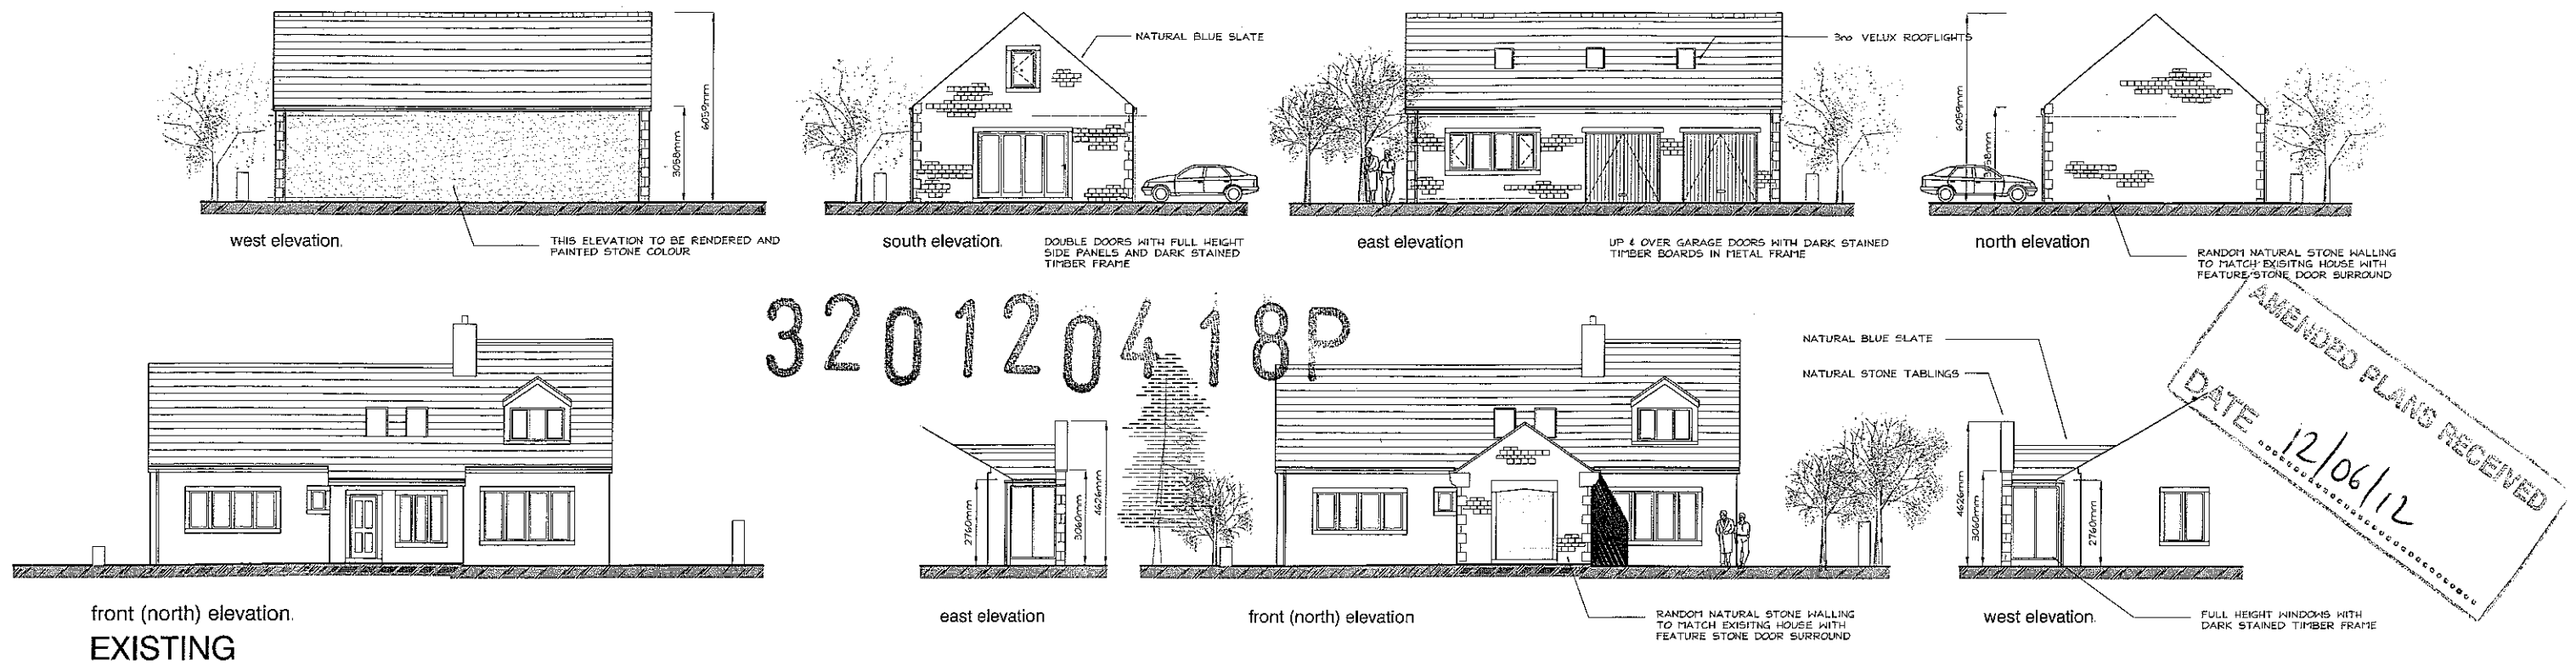


ground floor plan
EXISTING

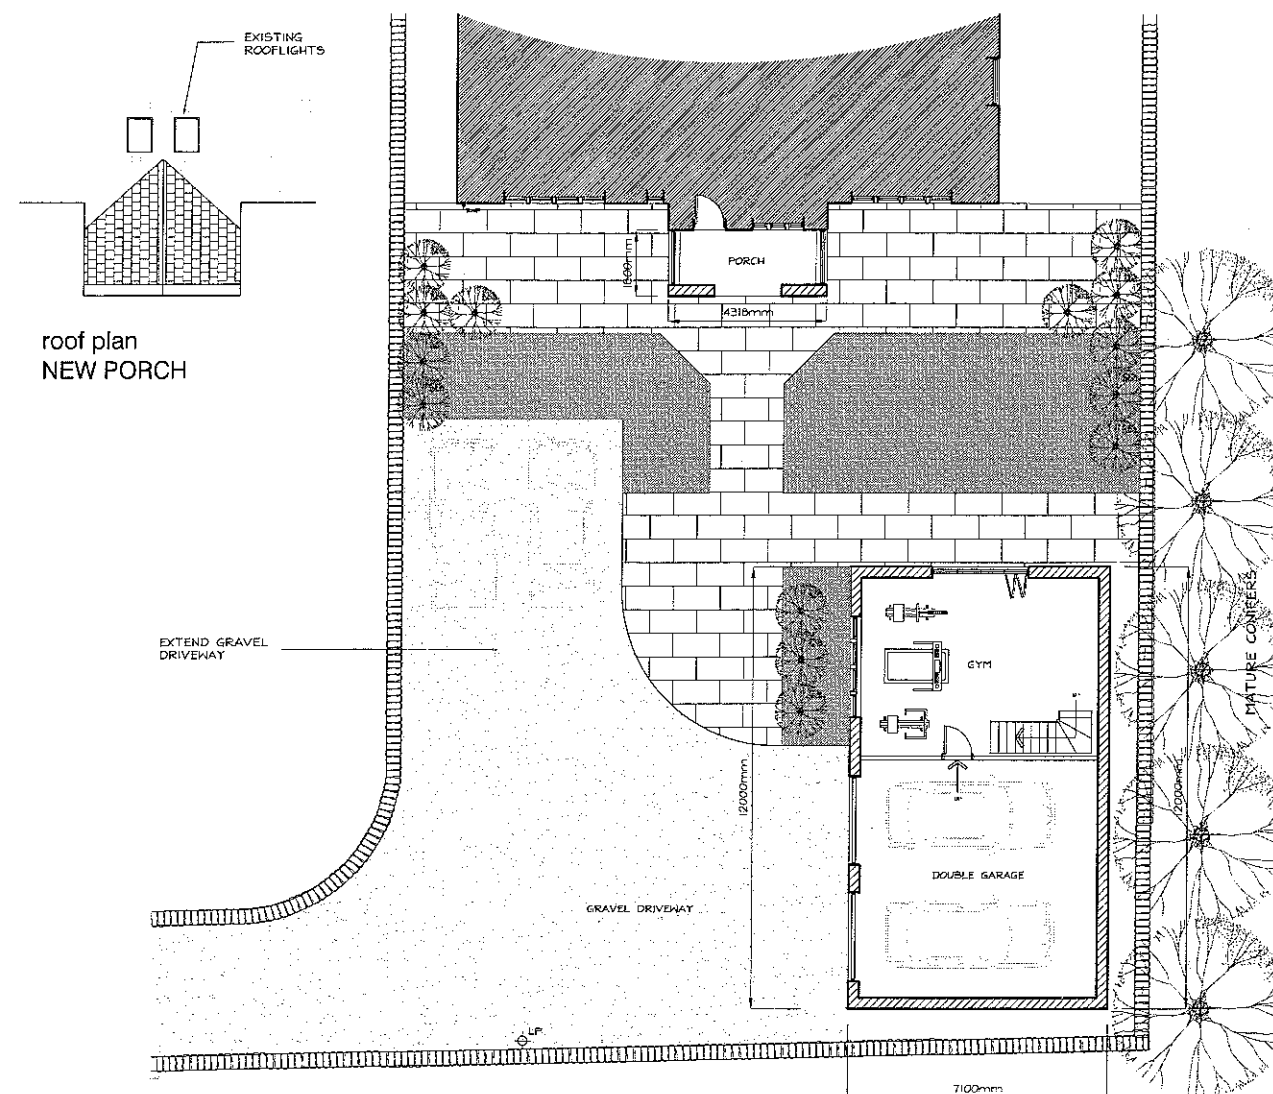


0 1 2 3 4 5 6 7
SCALE BAR in METRES

ground floor plan
PROPOSED

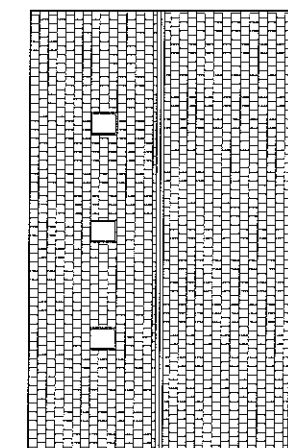

roof plan
NEW GARAGE

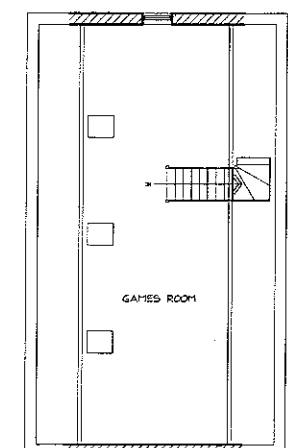

first floor
NEW GARAGE

Project: PROPOSED PORCH & DETACHED GARAGE WITH GAMES ROOM OVER AT BROAD LEA, RICHMOND ROAD, CLAYTON-LE-DALE
Drawing: planning scheme.
Client: MR & MRS. P. RIDING
Scale(s): 1:100 @ A1
Date: APRIL 2012
Drawing no: ADM/12/001
Rev: B

adm design

Druck Ltd, 100, 101, 102,1000.

REV B WEST ELEVATION FINISHED IN PAINTED RENDER 12/6/12
REV A REMOVED WINDOW TO NORTH ELEVATION 23/5/12