




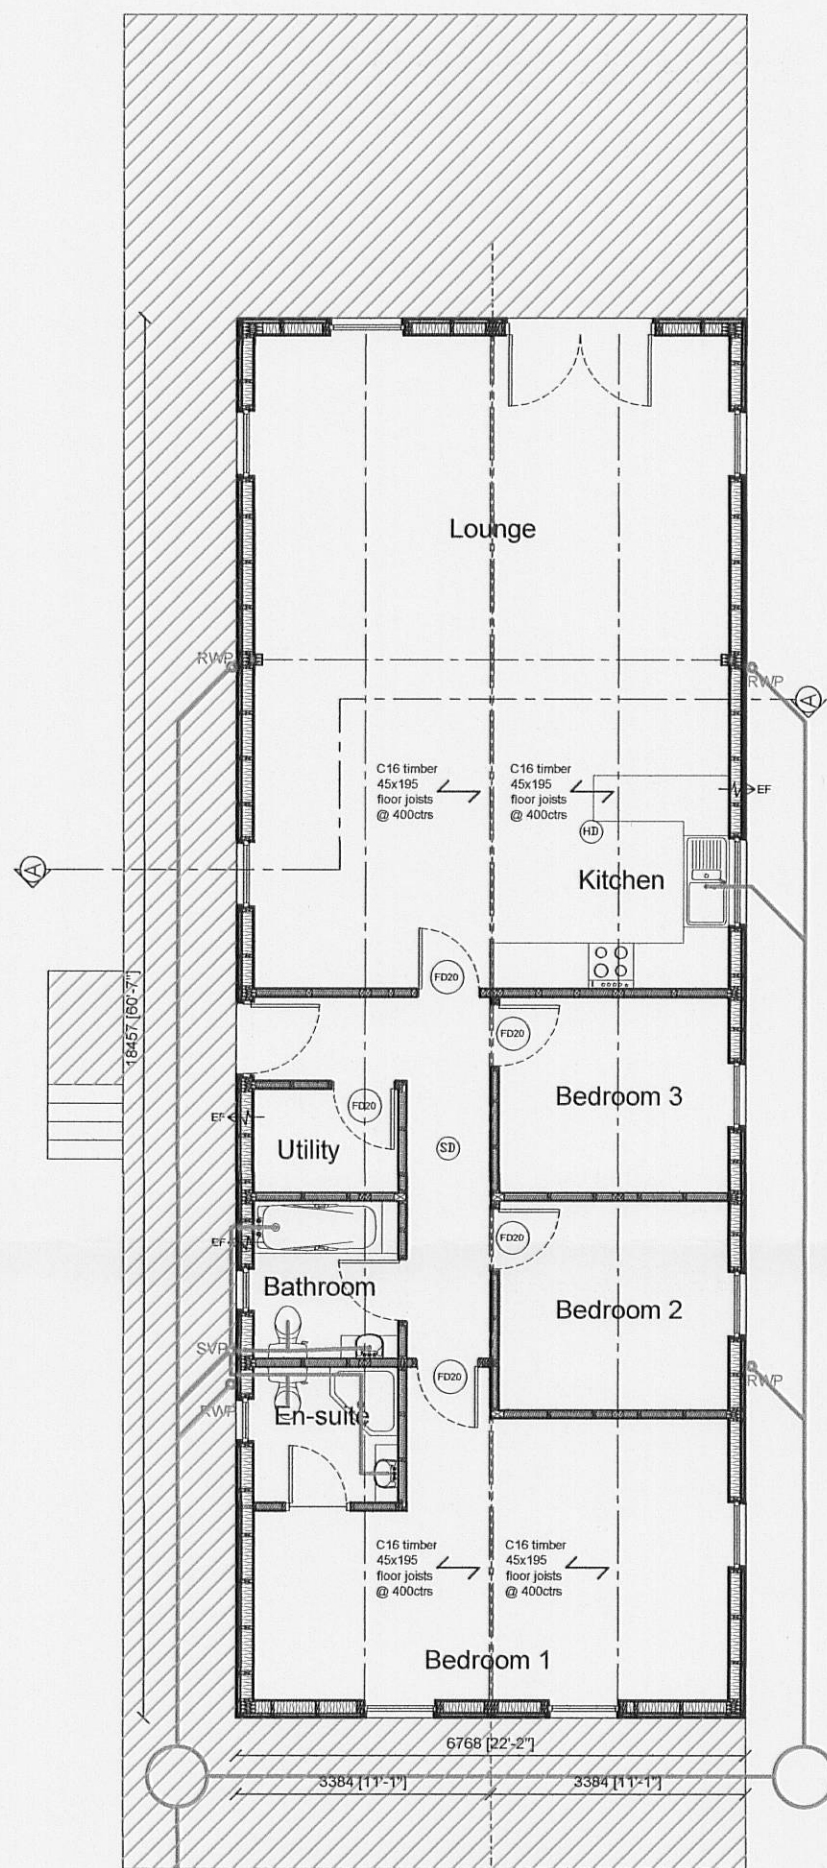


Floor Plan 1:100

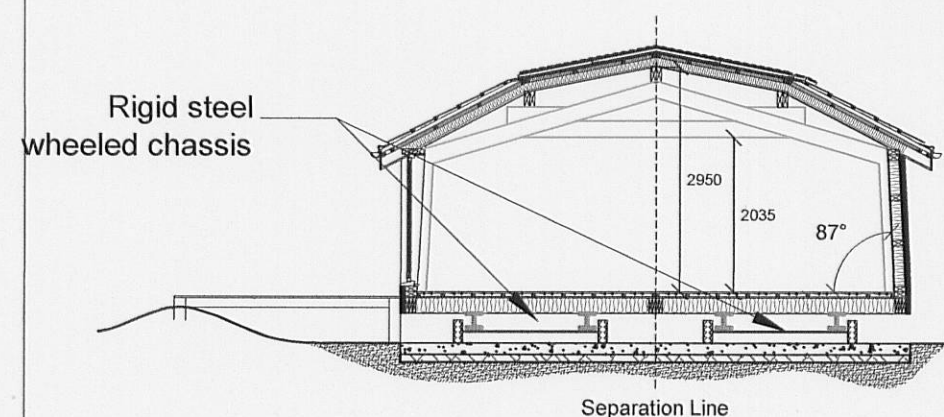


Section 1:100

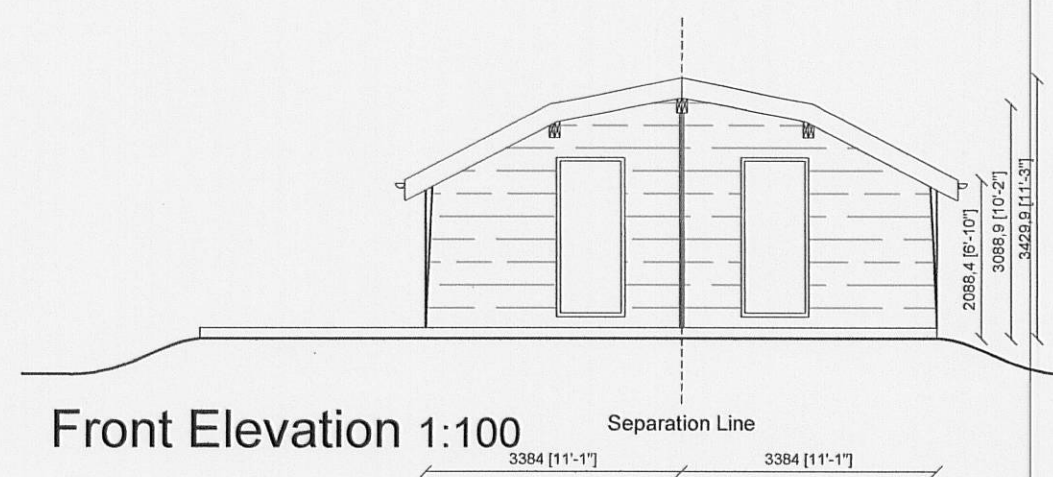


Front Elevation 1:100

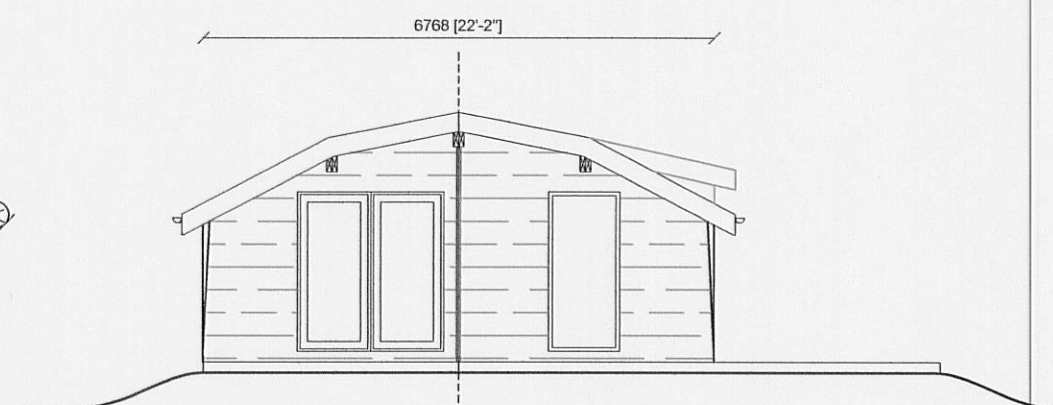

Rear Elevation 1:100

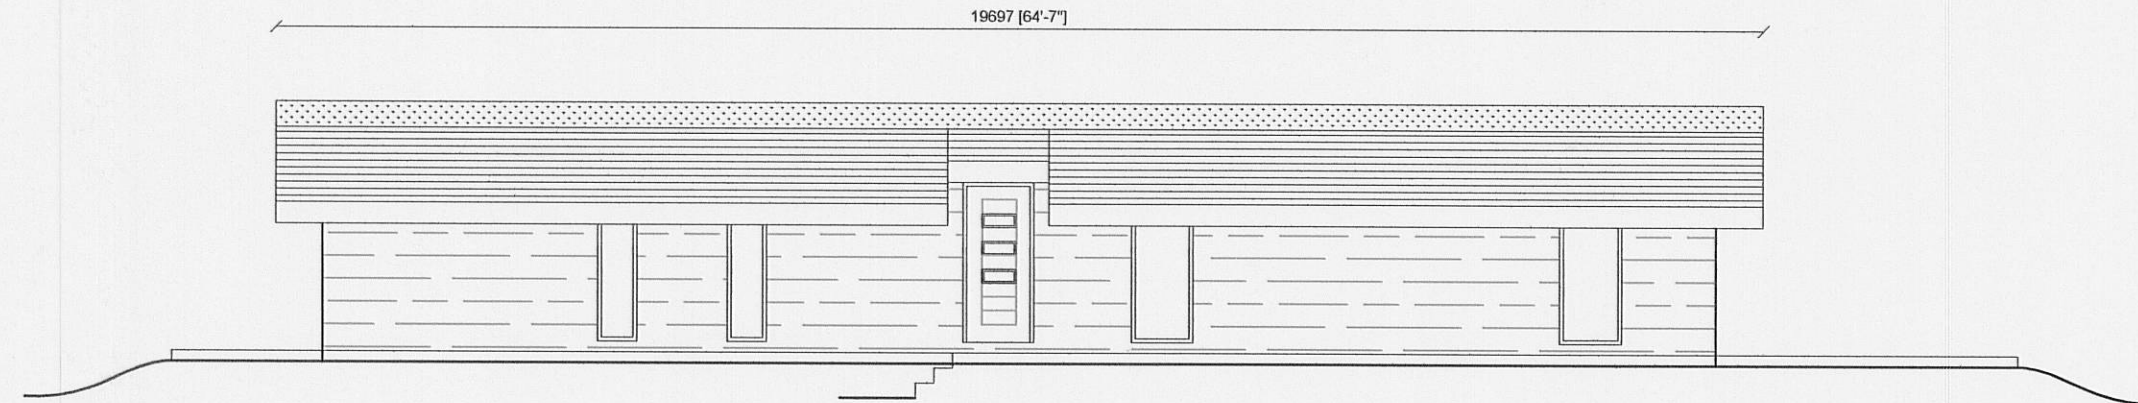


Side Elevation 1:100

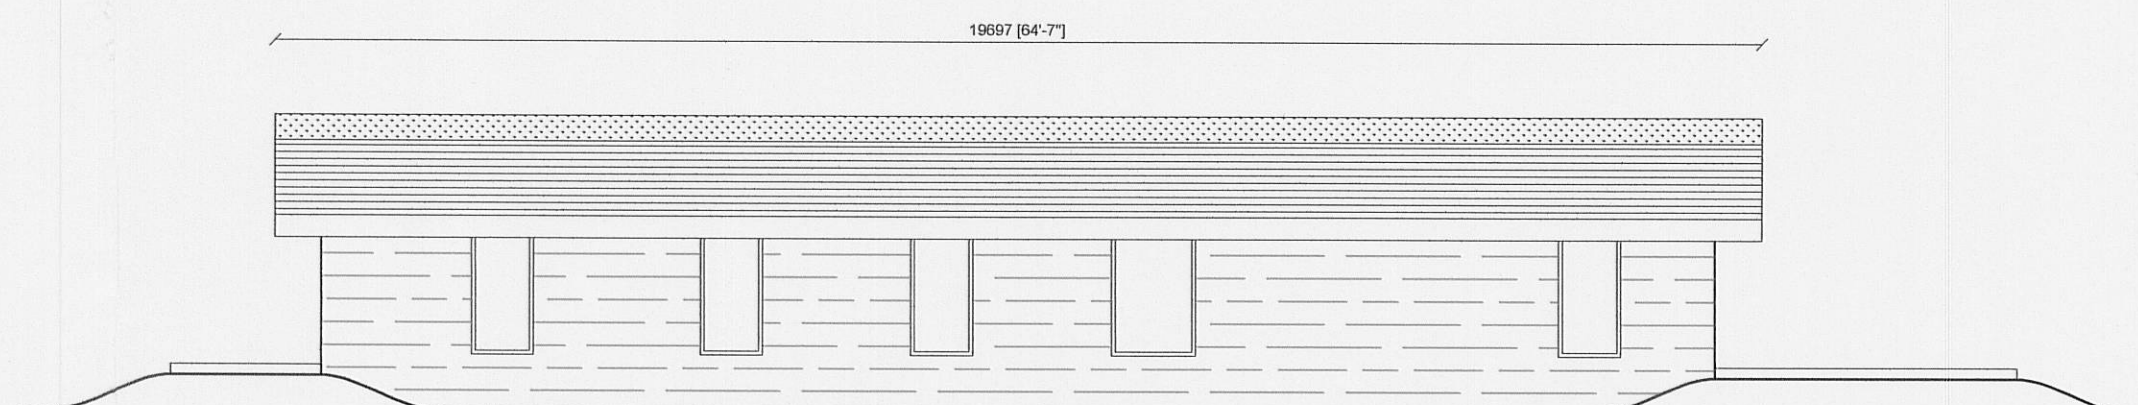

Side Elevation 1:100



Actual Lodge / Caravan

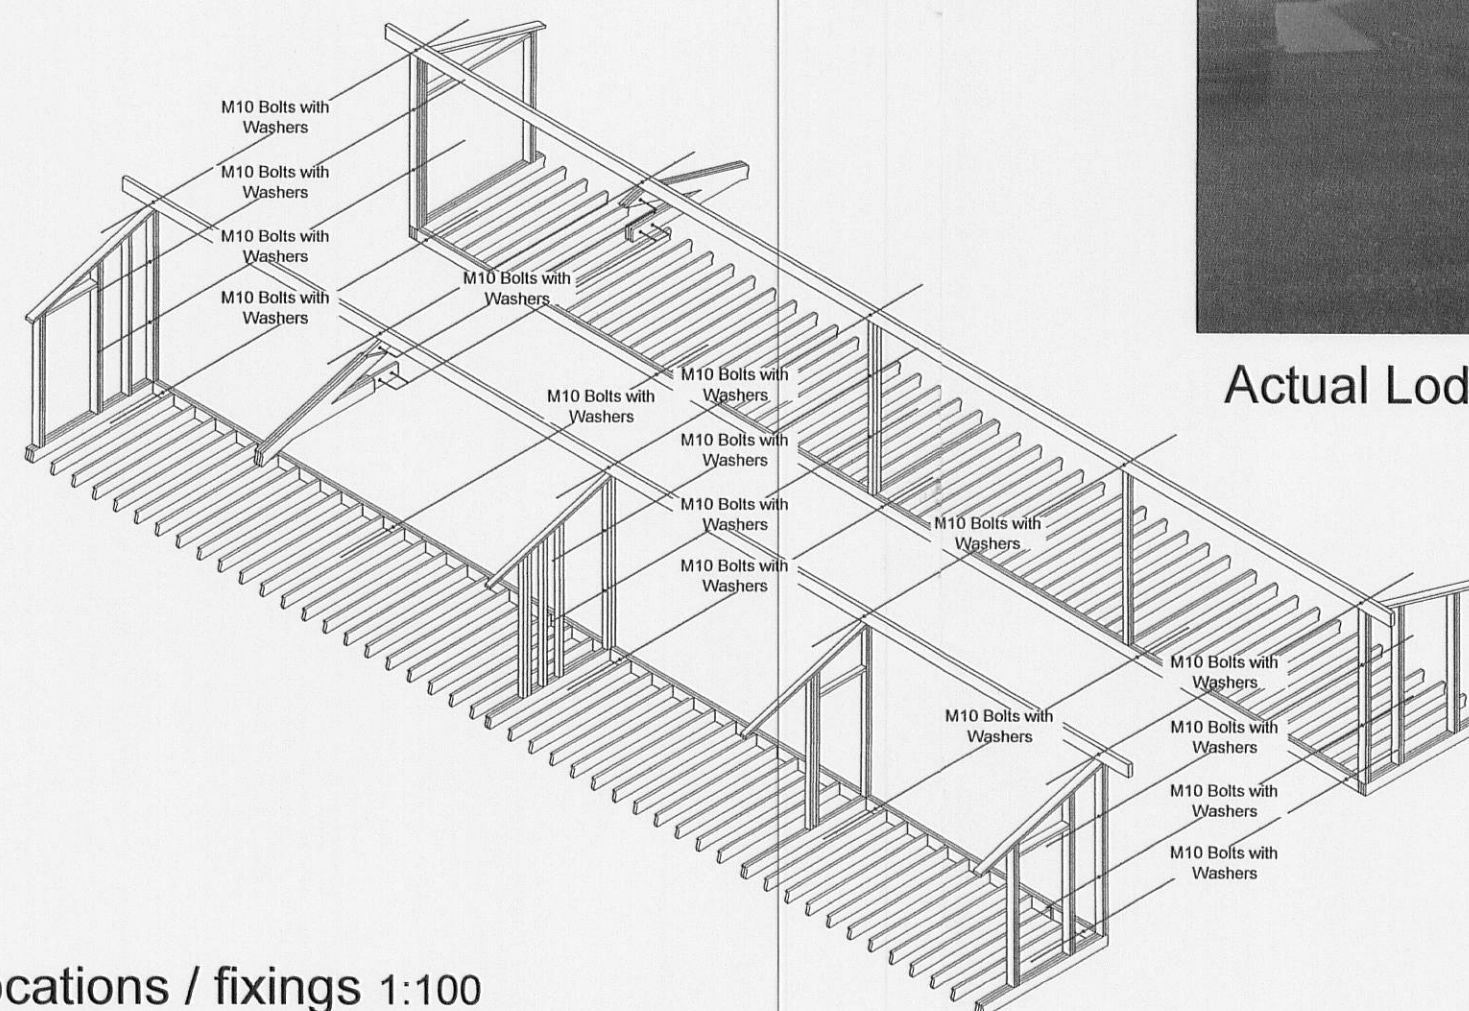

Bolt locations / fixings 1:100

320120426P

Avalon RTPI

Chartered Town Planning

Town Planning - Architectural Design - Building Regulations - Surveying

Phone: 01282 834834 Fax: 01282 451666
Web: www.avalontp.co.uk Email: planning@avalontp.co.uk
2 Reedley Business Centre, Redman Road, Burnley, Lancashire, BB10 2TY

PROPOSED SITE PLAN

Site: Proposed Caravan Park
Moss Farm
Lower Lane
Longridge

Client: David and Richard Rainford

Date: 02.04.12 Scale: 1:100 @ A2

Project No: RAI/05a Dwg 03 Drawn: RLJ

Amendments: