




North West Elevation




South East Elevation



South West Elevation

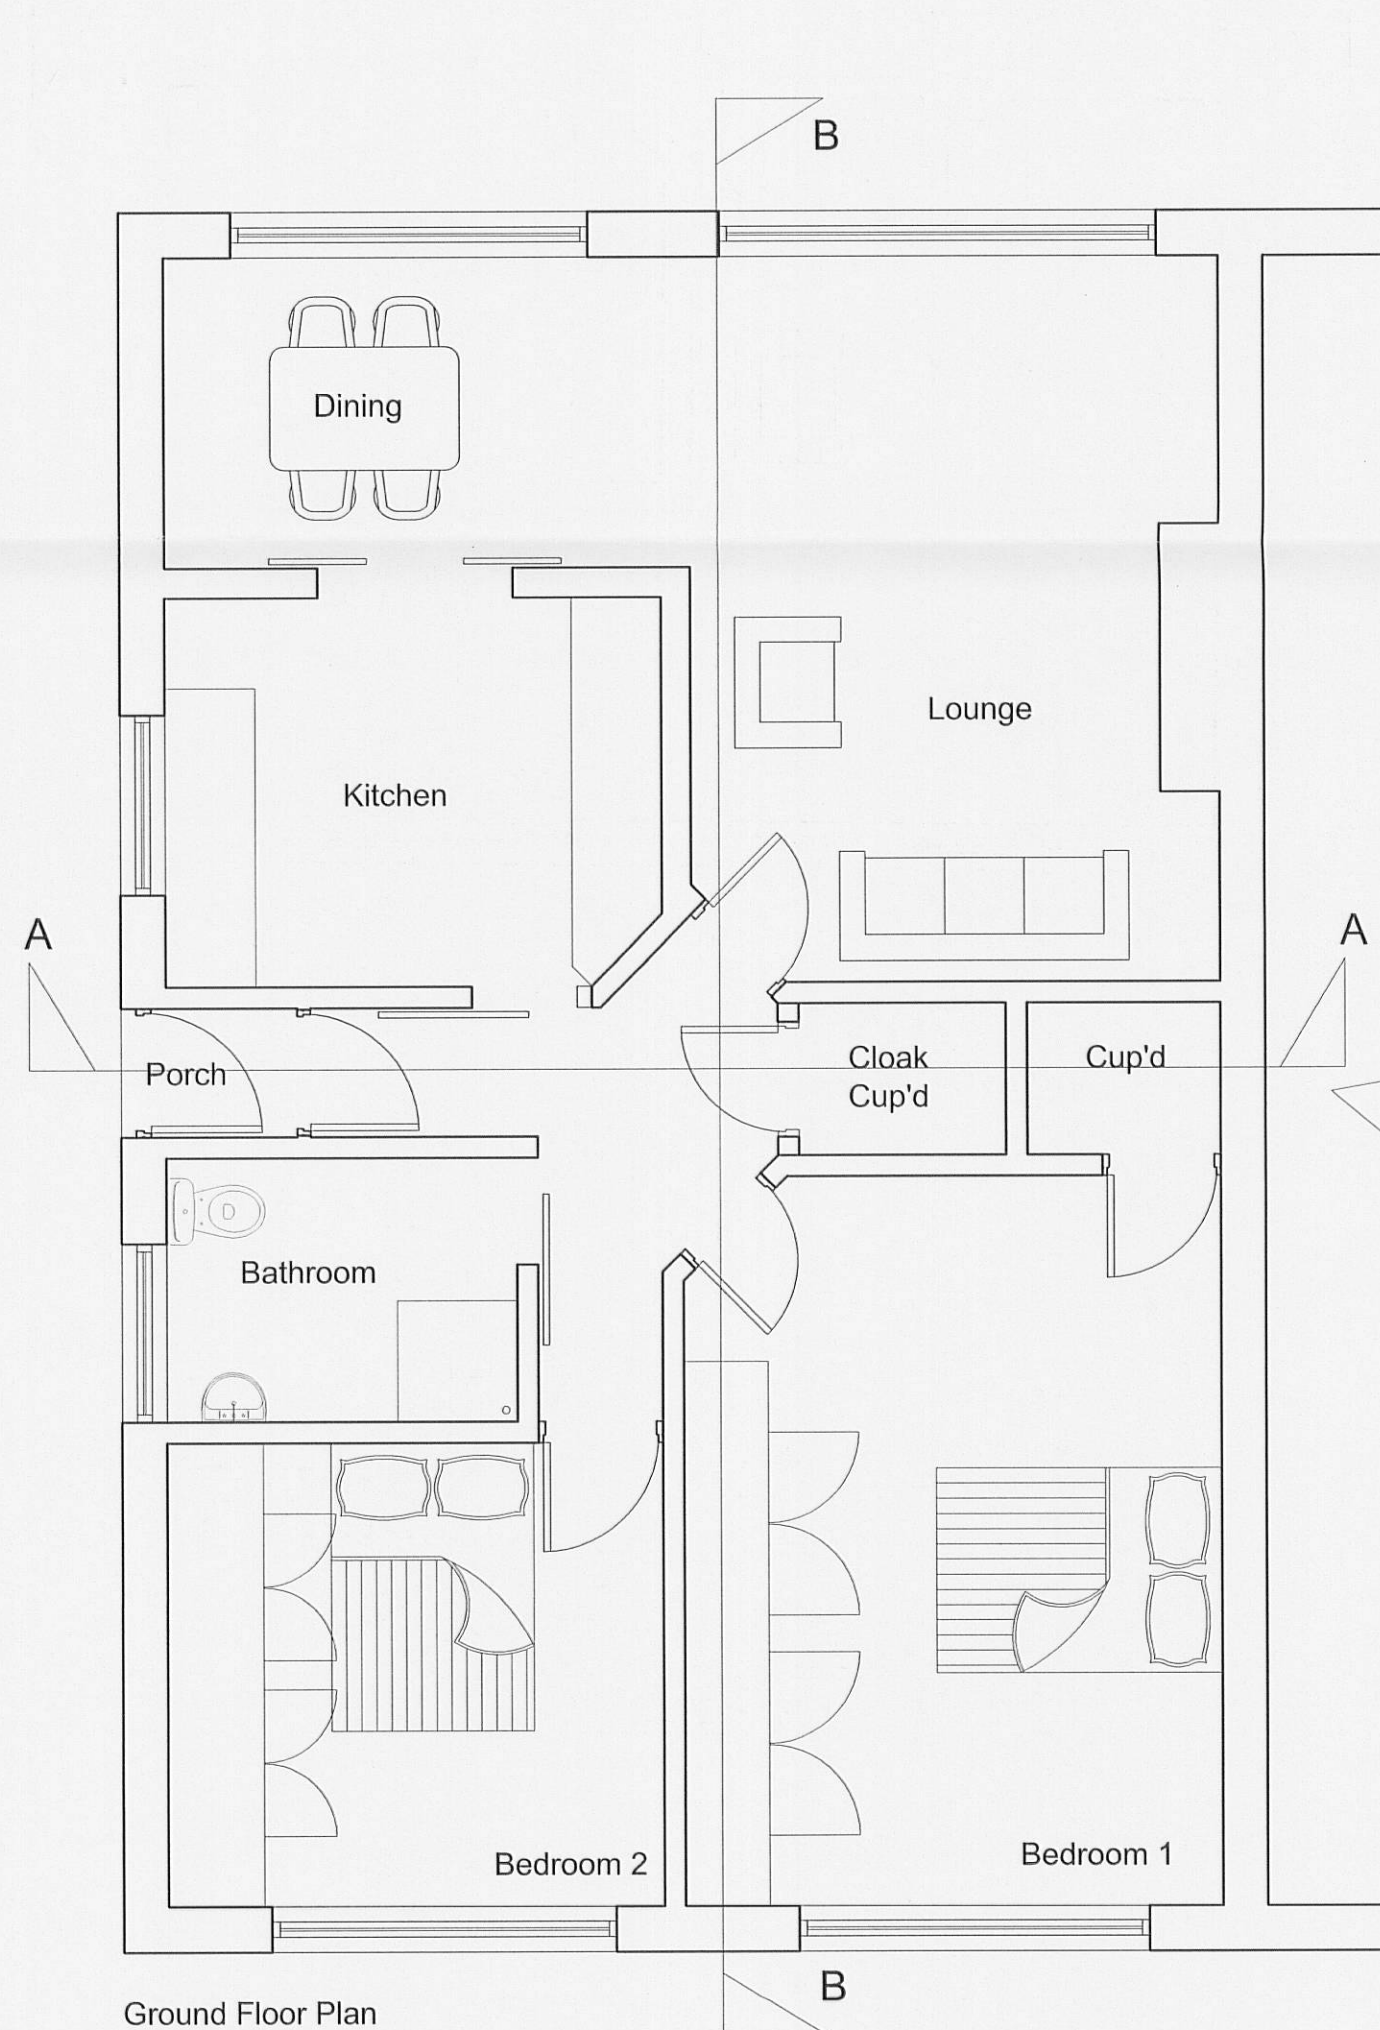

Ground Floor Plan

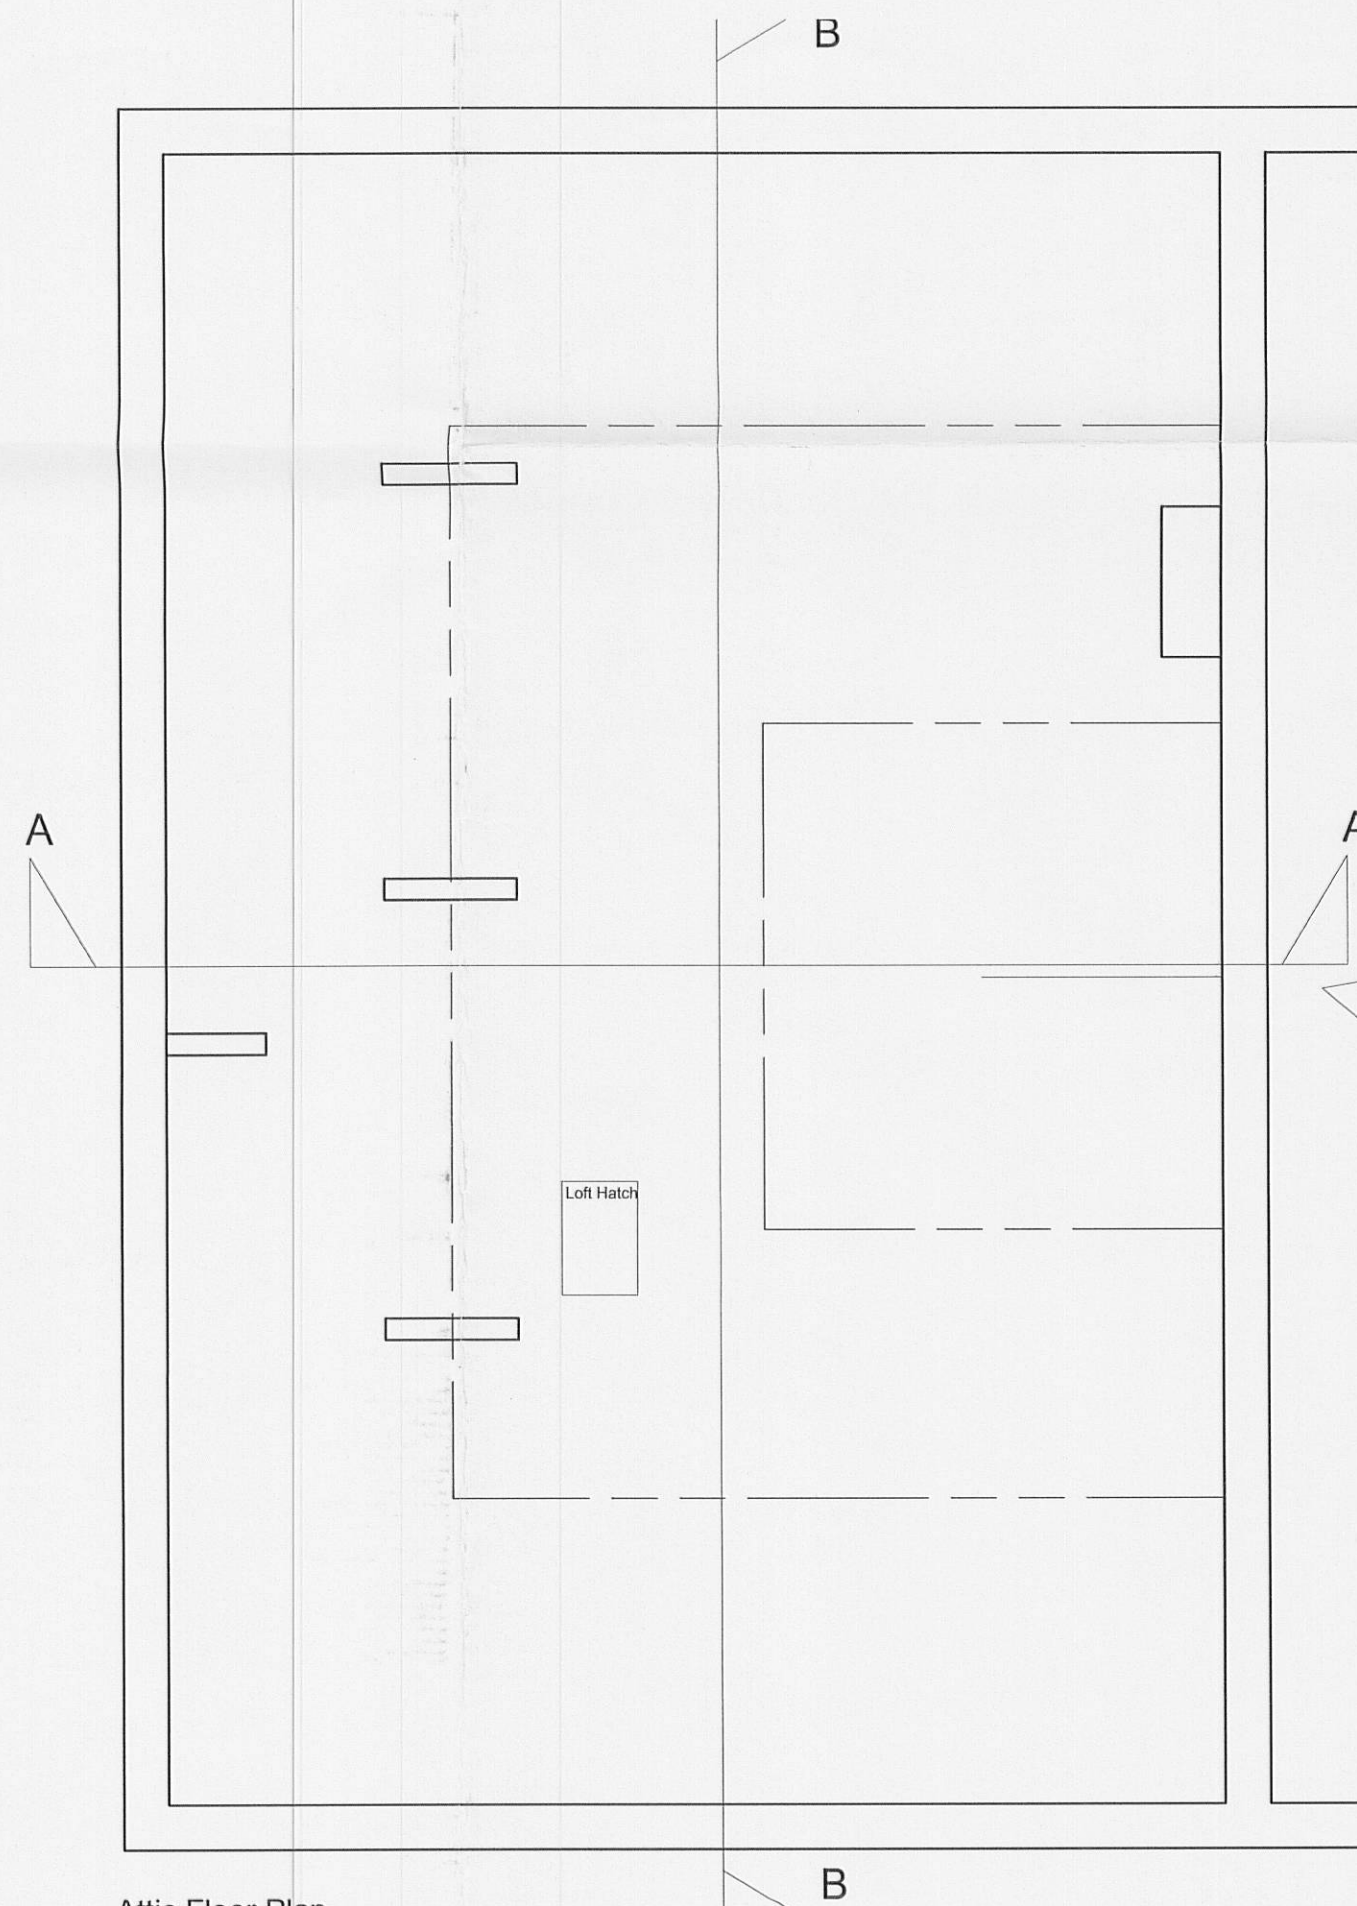

Attic Floor Plan



Location Plan 1:1250

Client

Mrs Hollindrake

Job Title

Proposed alterations to
8 Somerset Avenue
Clitheroe

Drawing Title

Existing plans and elevations

Scale

1:50/ 100

Date

March 2012

Drawn

J. Bowden

spa
ARCHITECTS

SUNDERLAND PEACOCK & ASSOCIATES LTD.
HAZELMERE, PIMLICO ROAD, CLITHEROE
LANCASHIRE, BB7 2AG
T 01200 423178 F 01200 427328
E info@sunderlandpeacock.com
www.sunderlandpeacock.com



4227 -01