


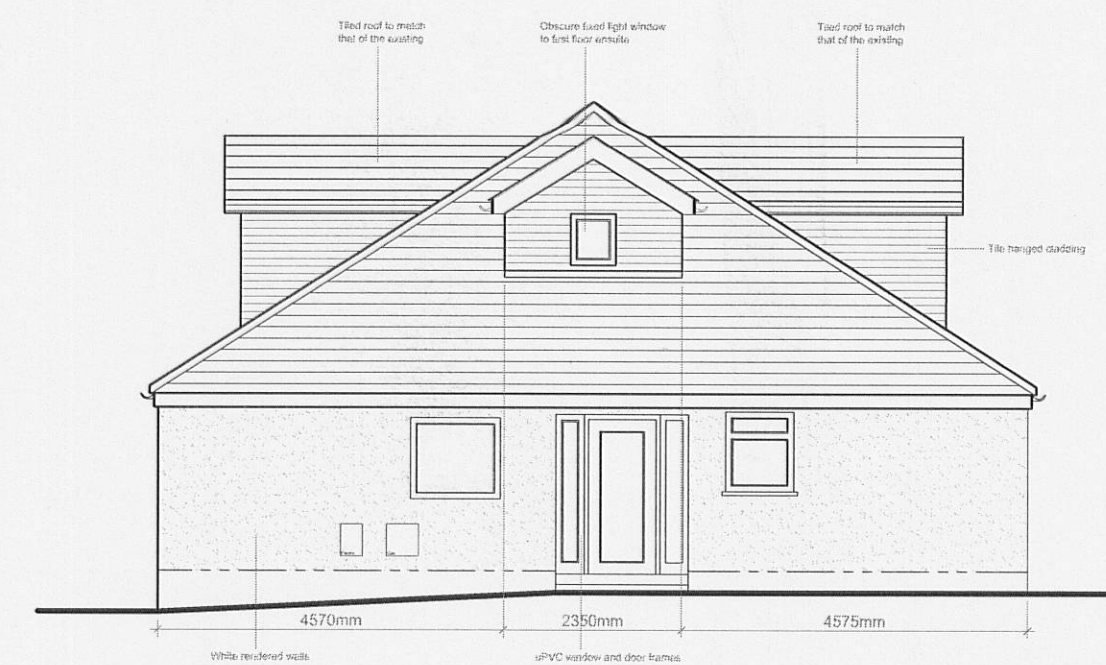


North West Elevation




South East Elevation




South West Elevation

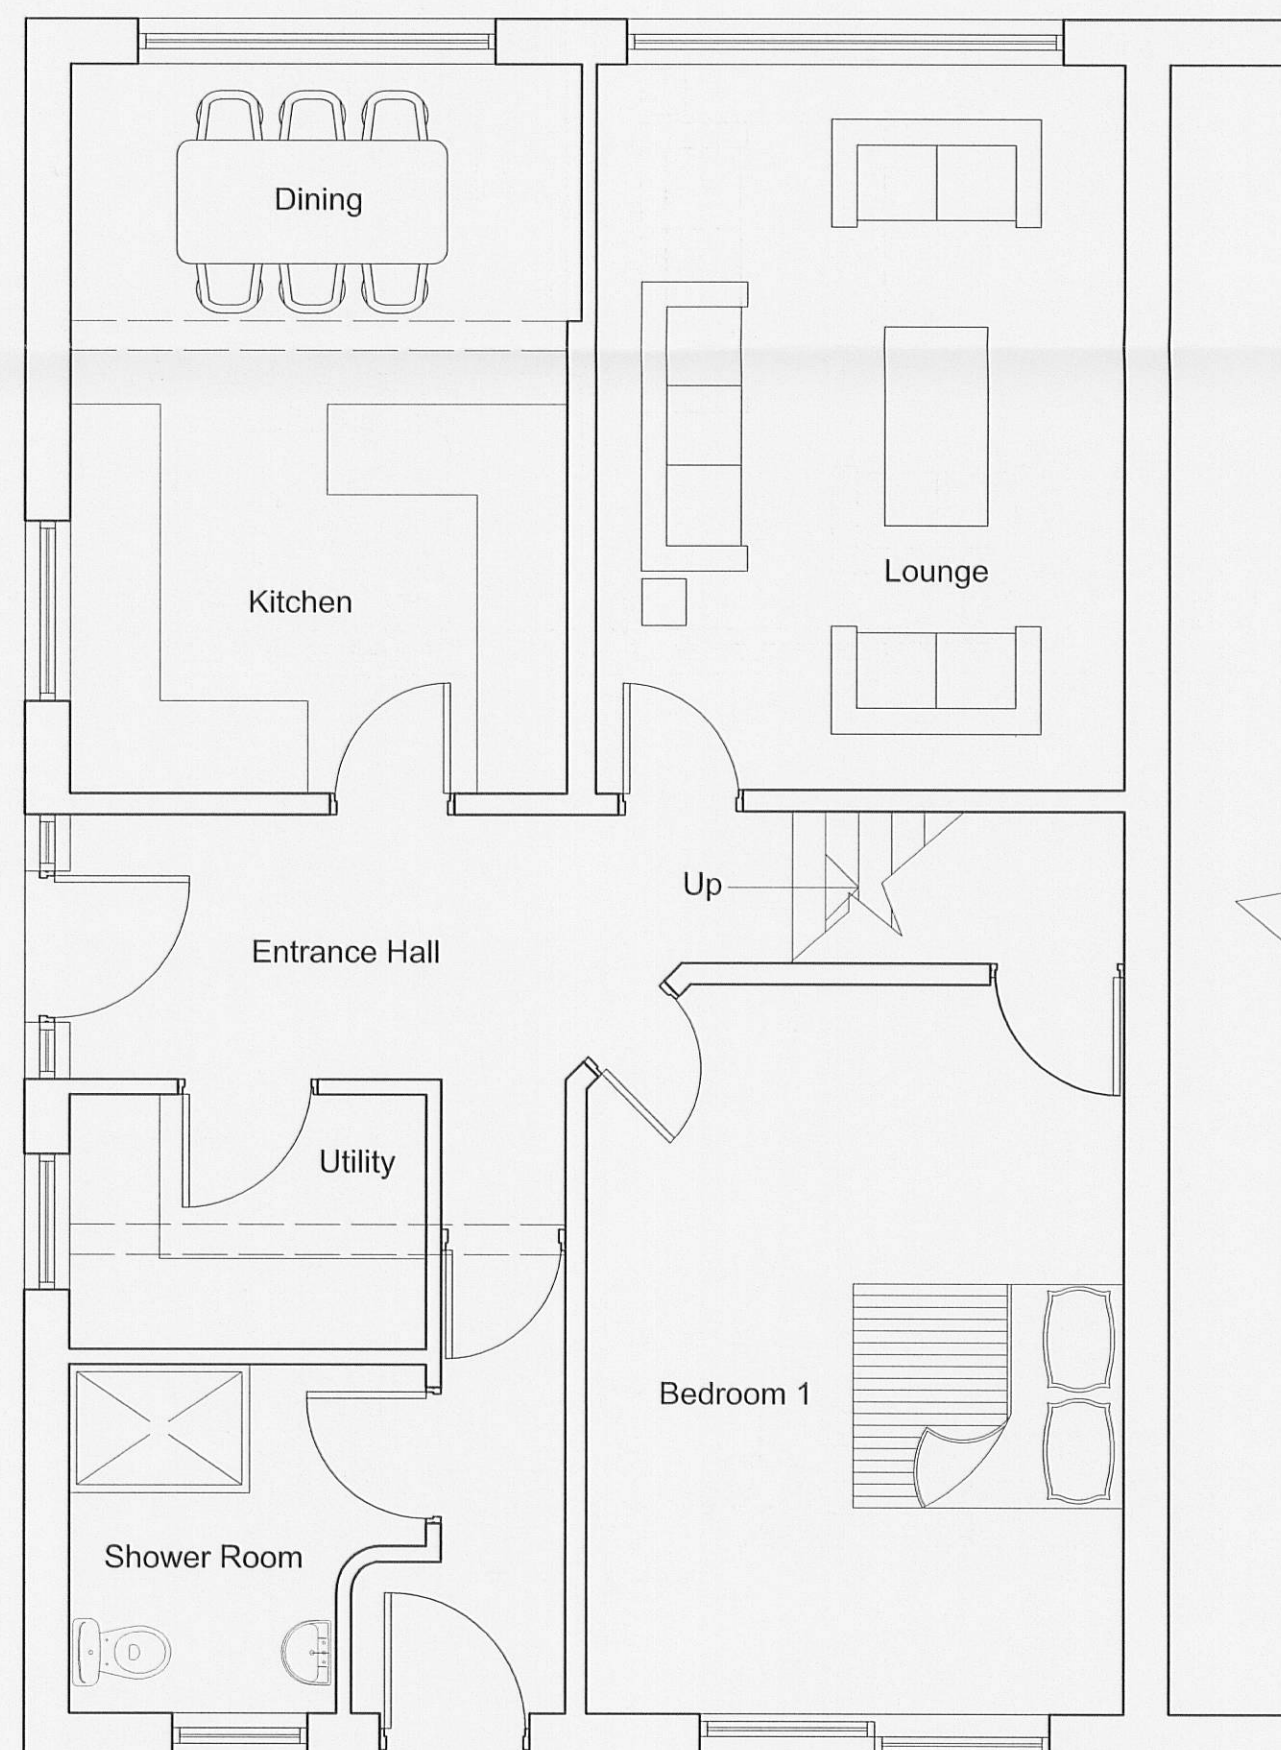

Ground Floor Plan

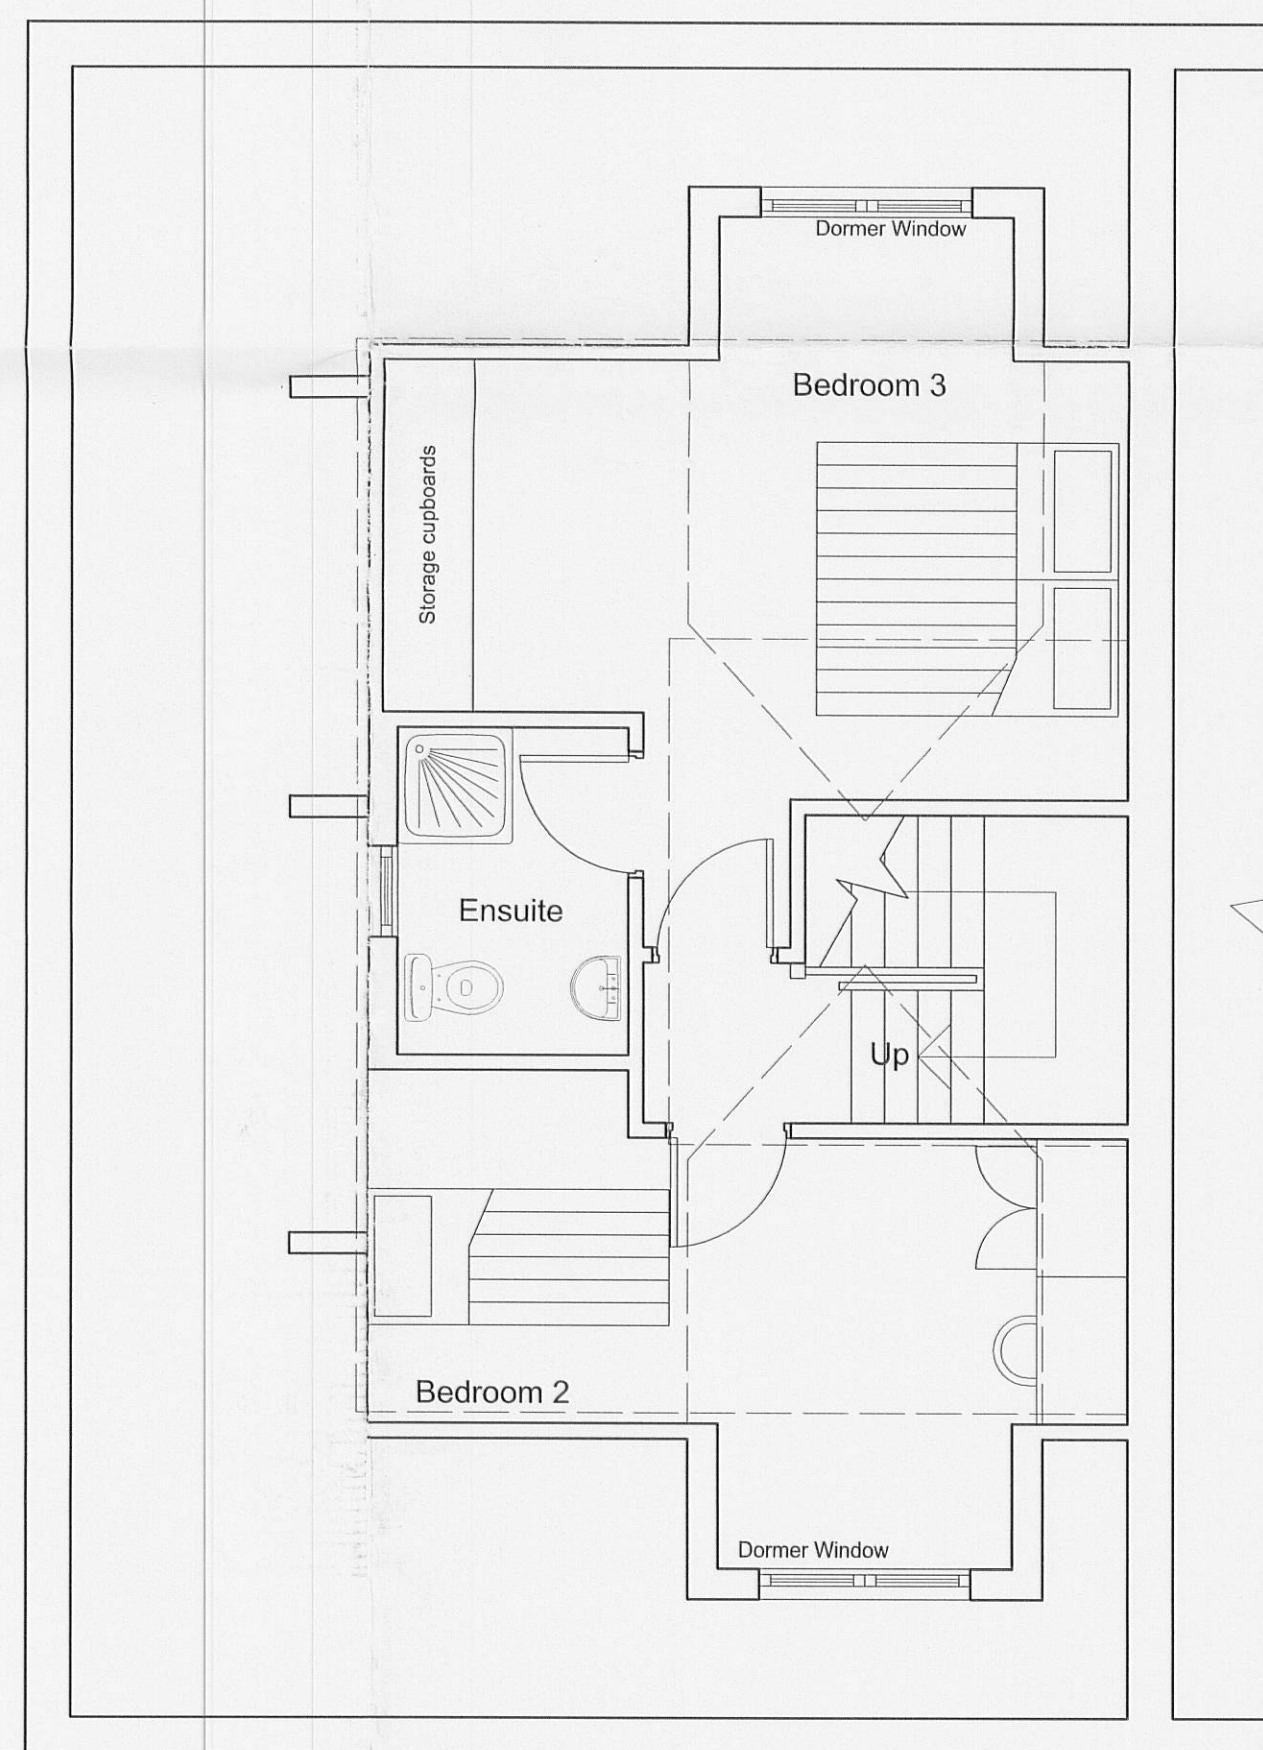

Attic Floor Plan

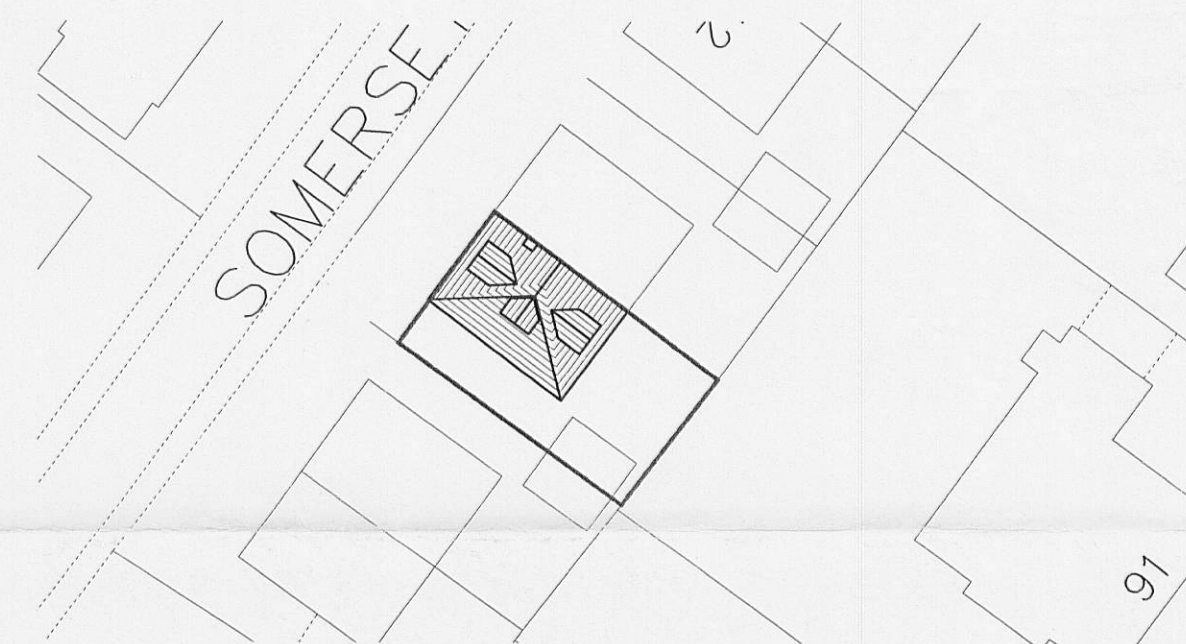

Location Plan 1:500

Client
Mrs Hollindrake

Job Title
Proposed alterations to
8 Somerset Avenue
Clitheroe

Drawing Title
Proposed plans and elevations

Scale
1:50/100/500

Date
March 2012

Drawn
J. Bowden

REVISIONS:

Rev B - Amended following meeting
with Client (17.04.12) - 17.04.12 - PC

Rev A - Amended following meeting
with Client (03.04.12) - 13.04.12 - PC

spa
ARCHITECTS

SUNDERLAND PEACOCK & ASSOCIATES LTD.
HAZELMERE, PIMLICO ROAD, CLITHEROE
LANCASHIRE, BB7 2AG
T 01200 423178 F 01200 427328
E info@sunderlandpeacock.com
www.sunderlandpeacock.com



4227 - 03_B