




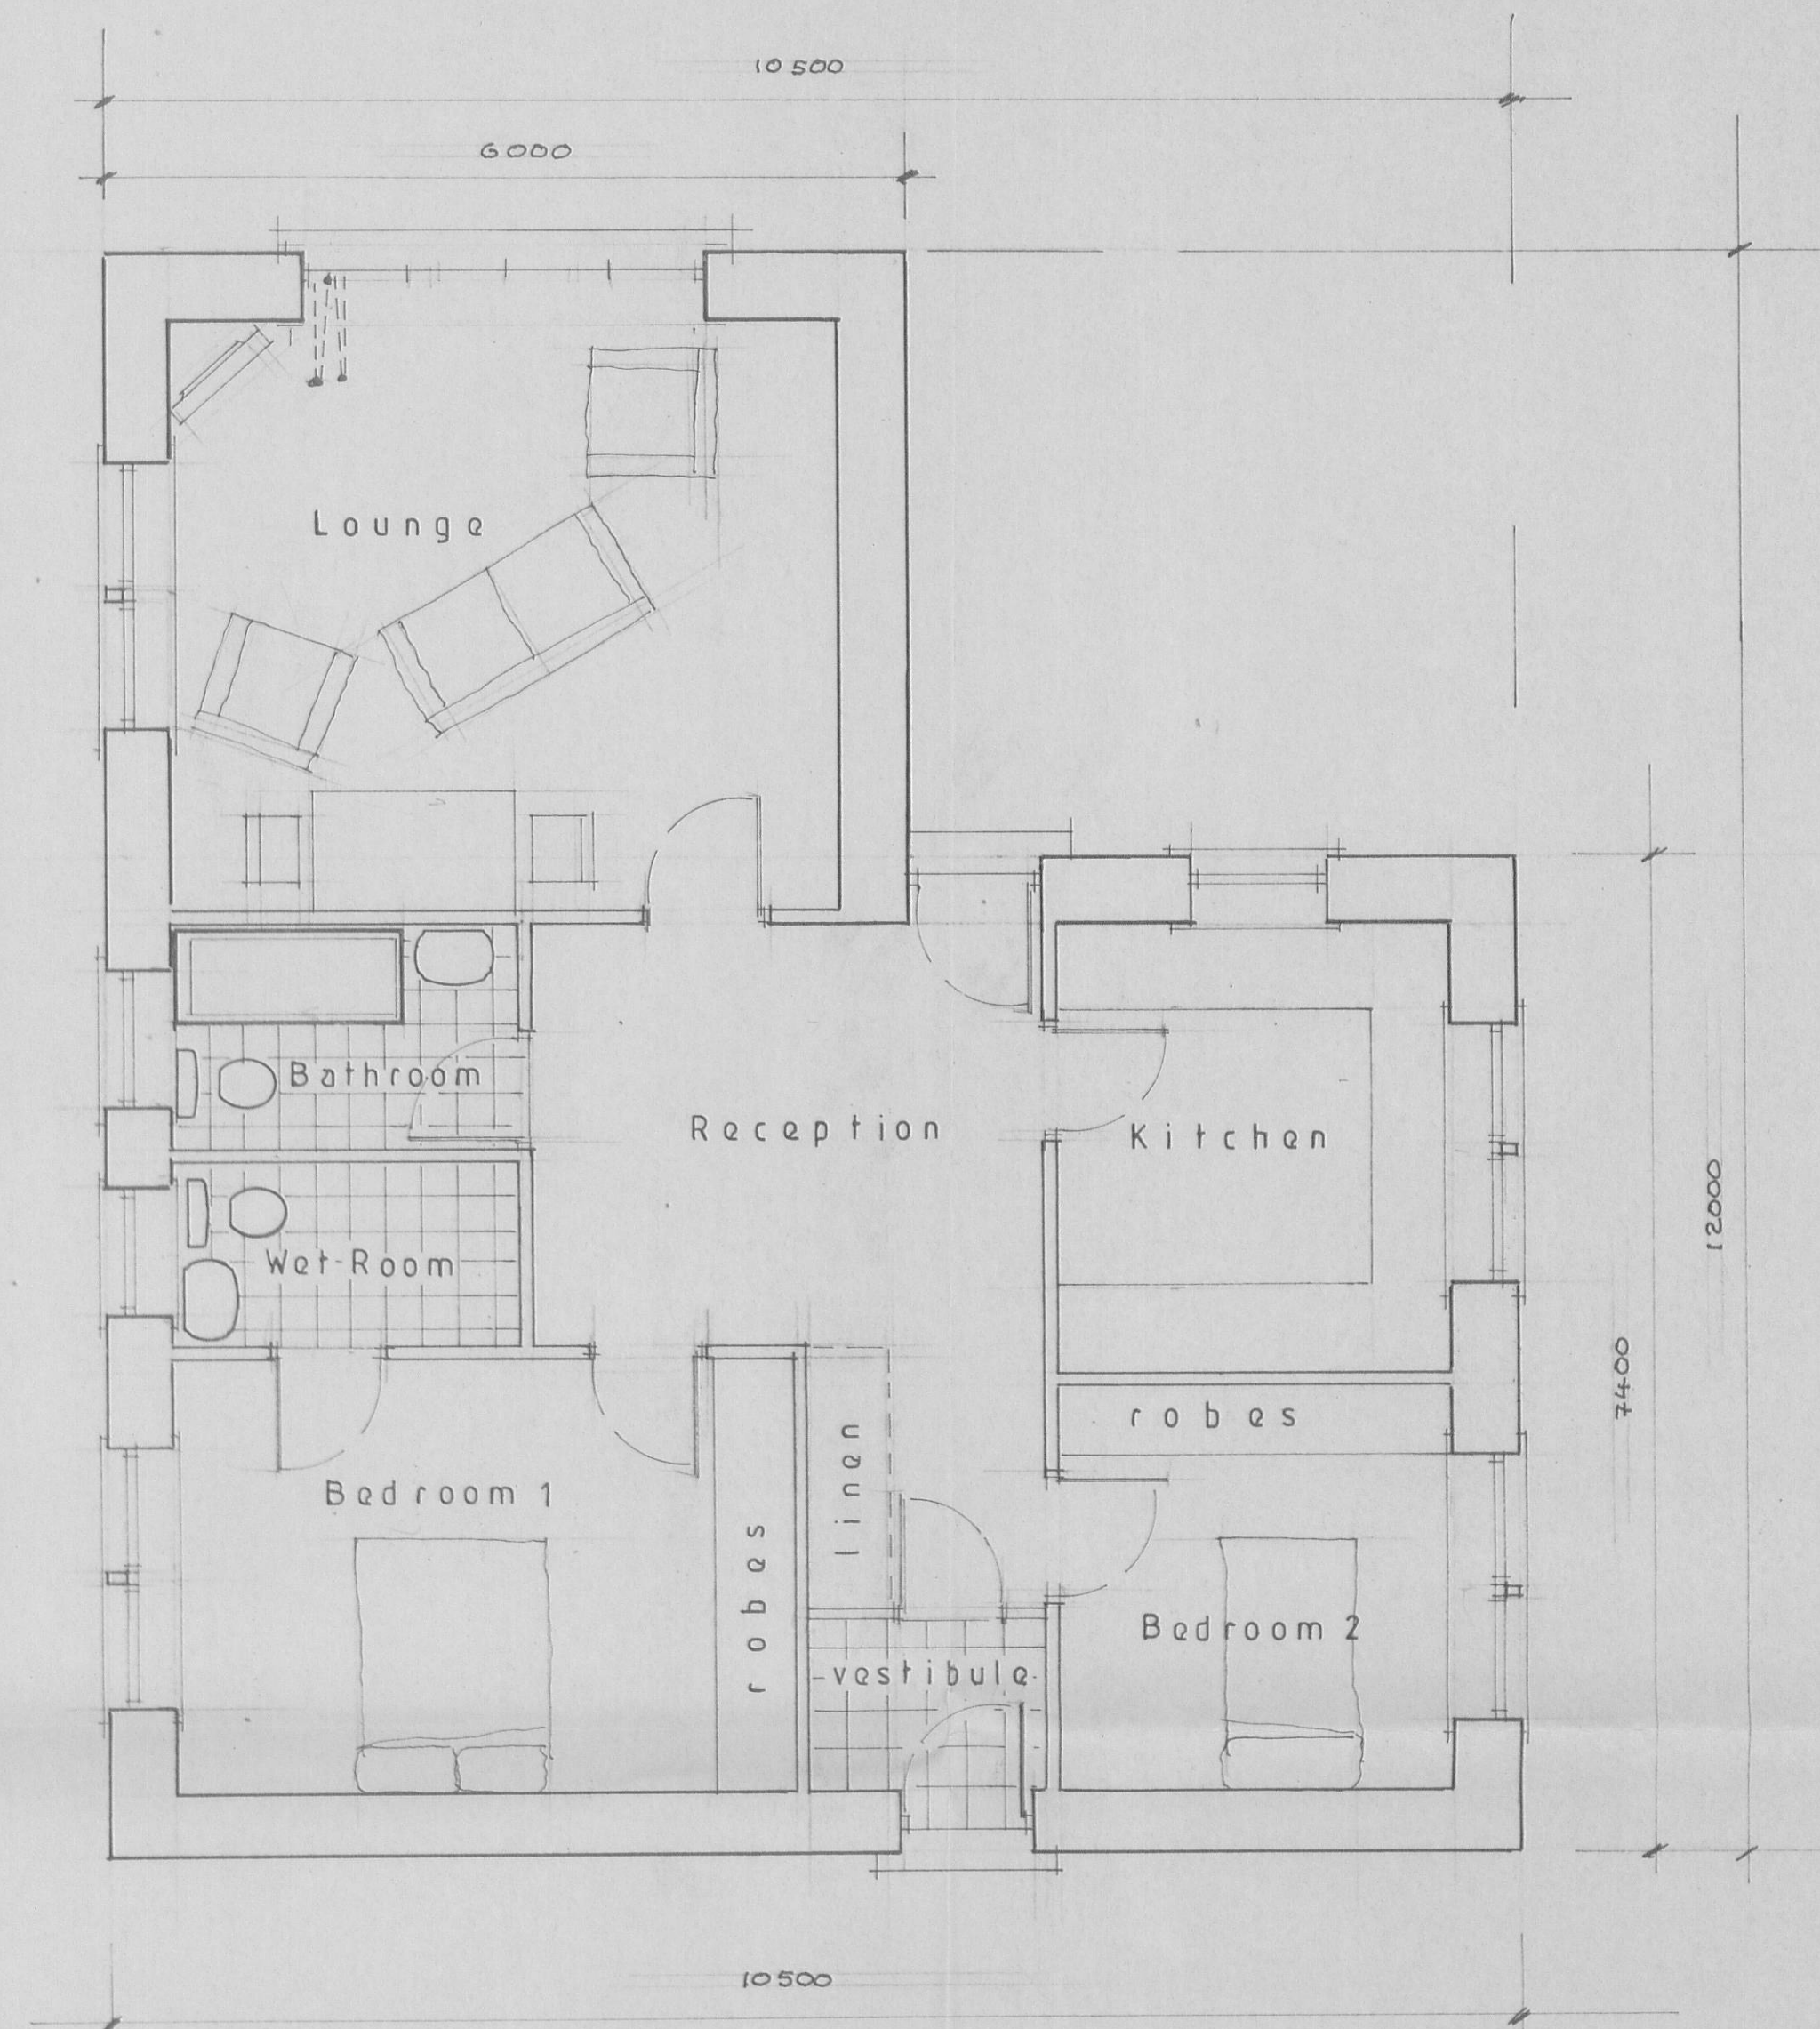


Proposed Plan

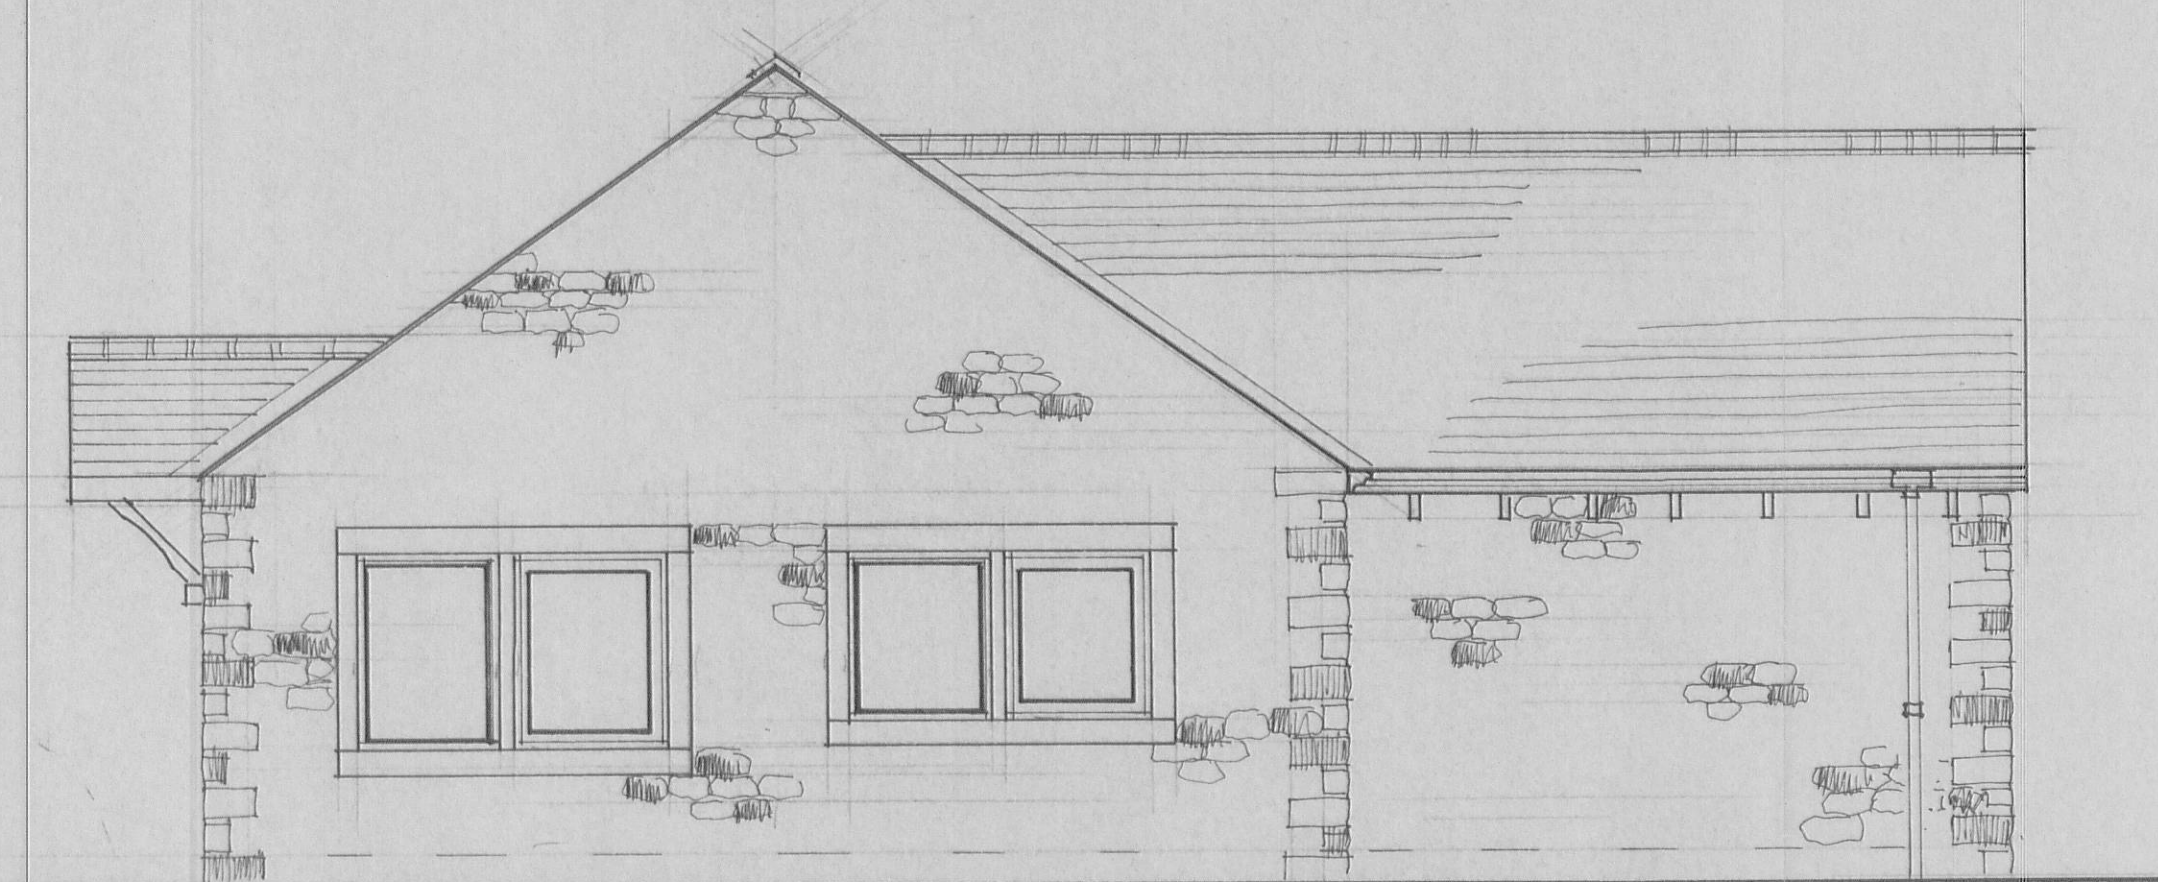


Proposed North Elevation

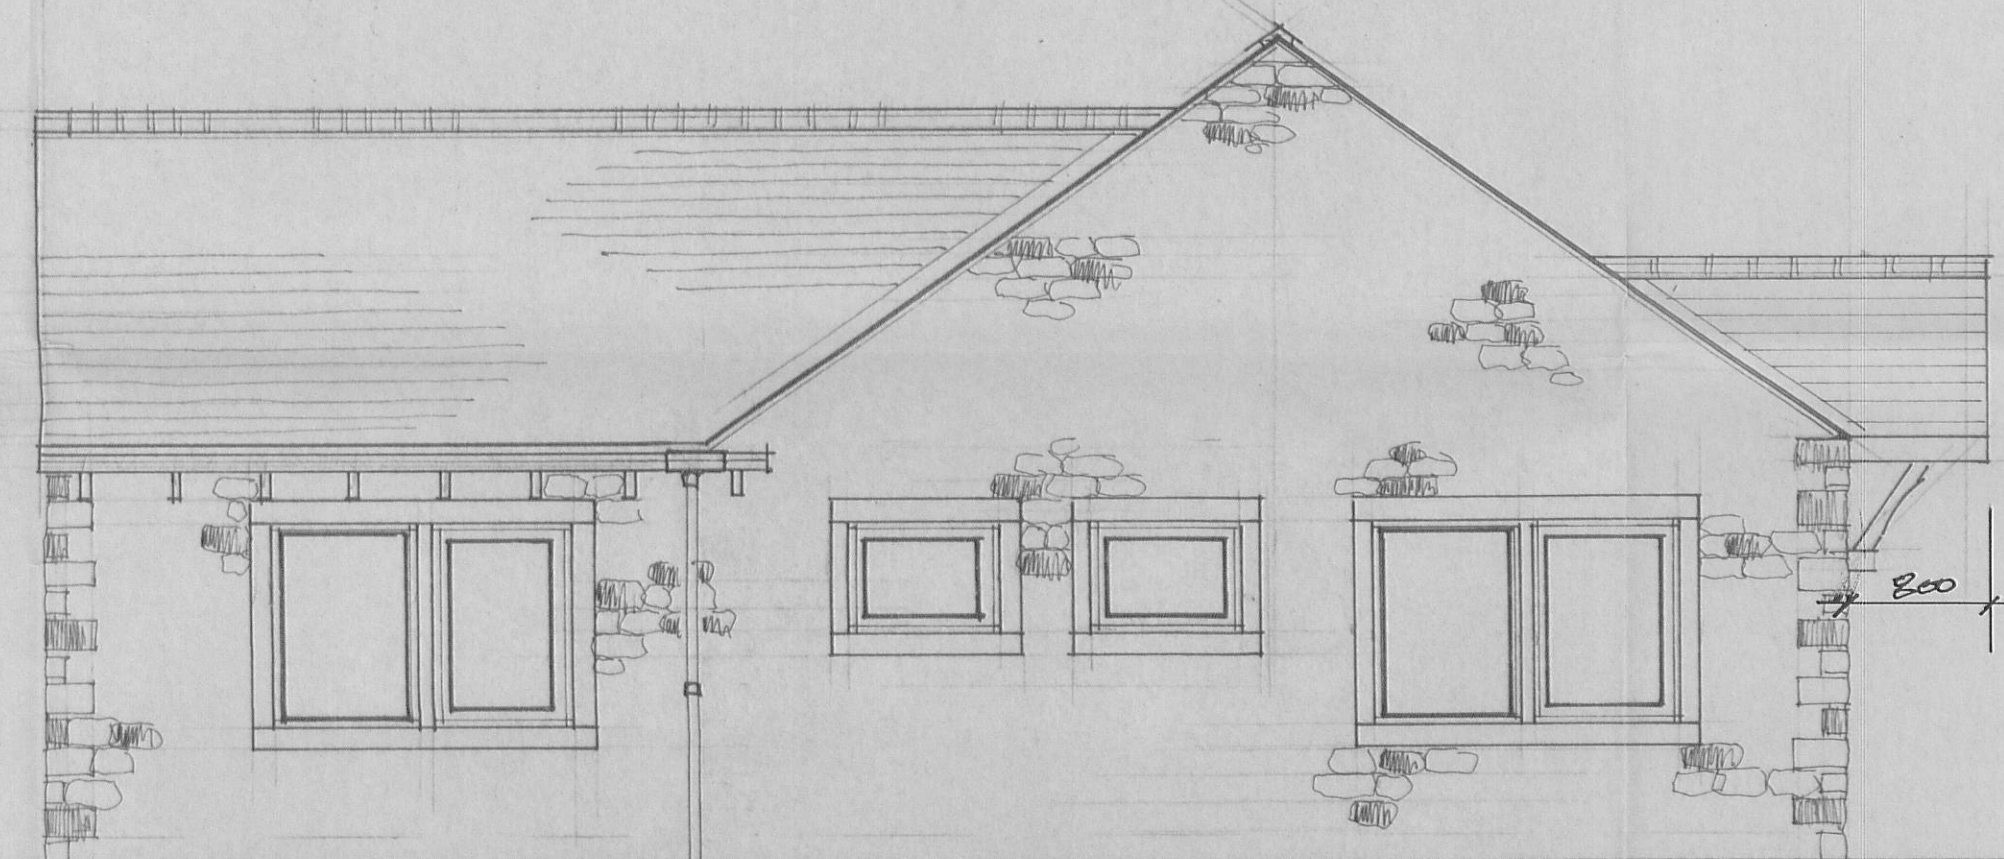

Proposed South Elevation

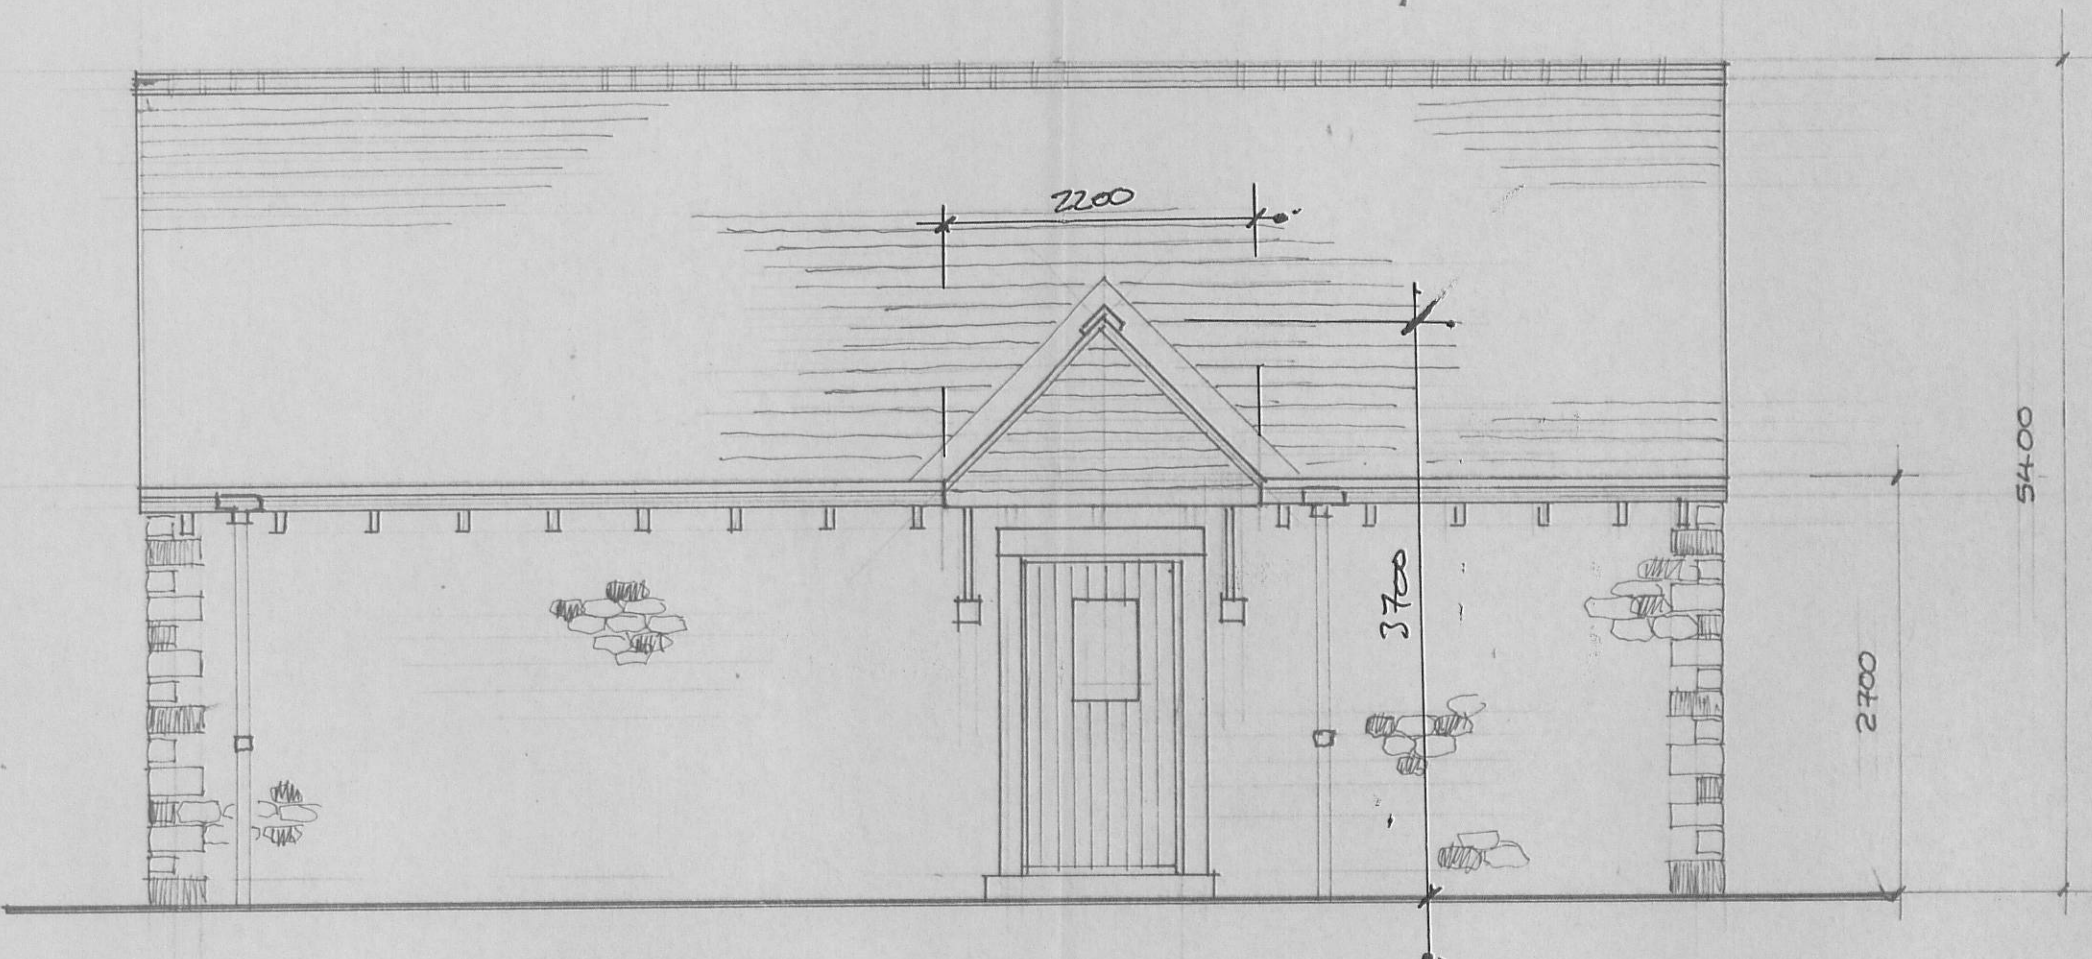

Proposed East Elevation

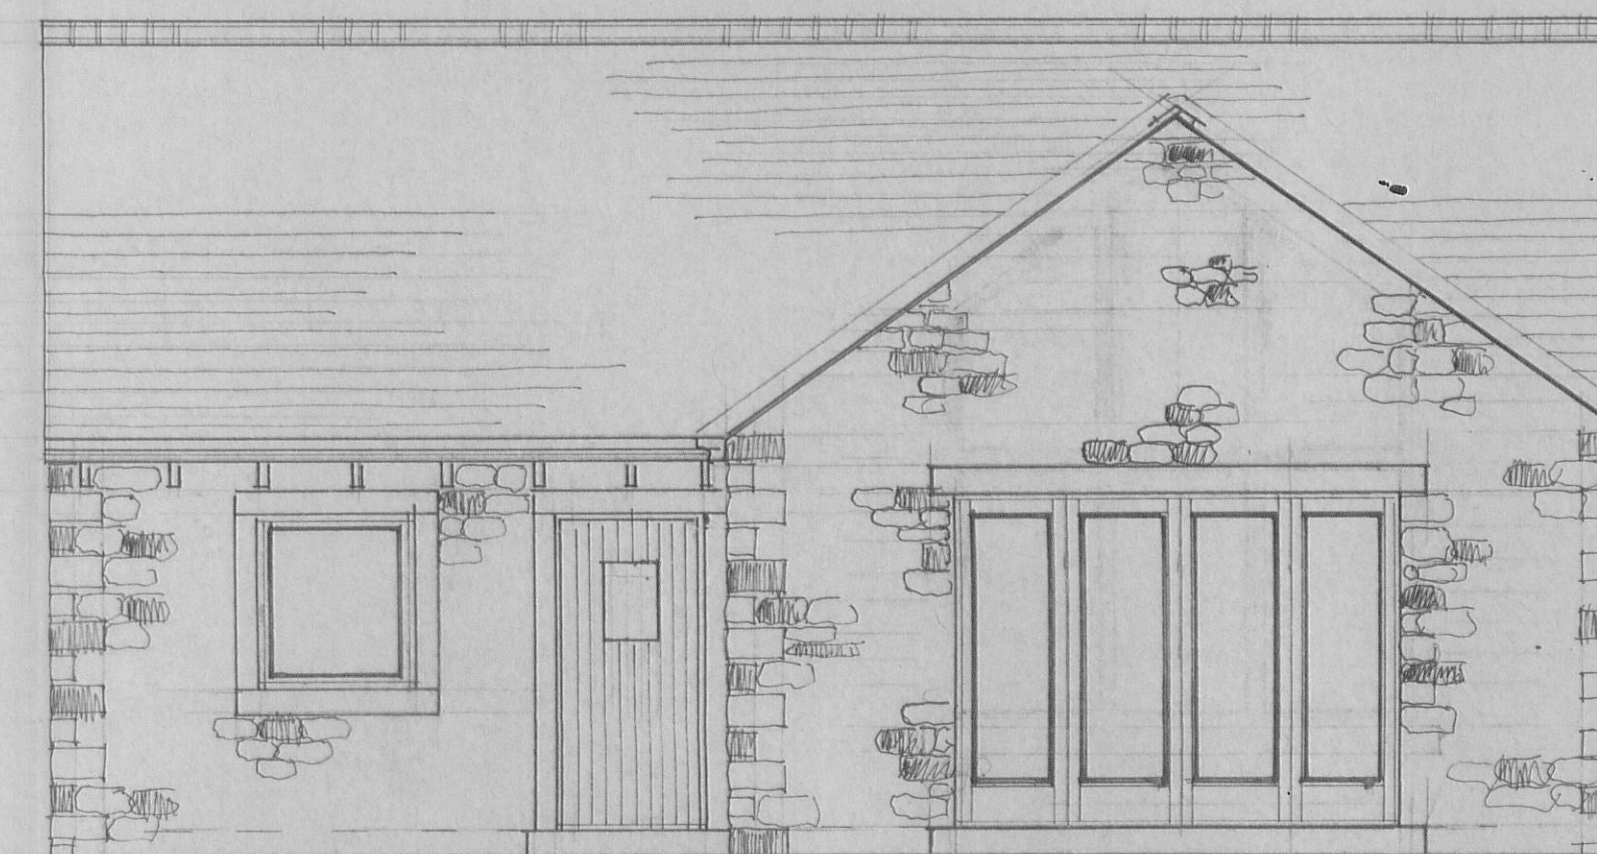

Proposed West Elevation

320120439P

S.J. Bialecki Limited
Building Surveyors

Drawing no 8005

Scale 1:50

Floor Layout and
Elevations

Proposed
Detached Bungalow
On Land At
Ramsgreave Hall Farm
Ramsgreave
Blackburn