


EAST ELEVATION

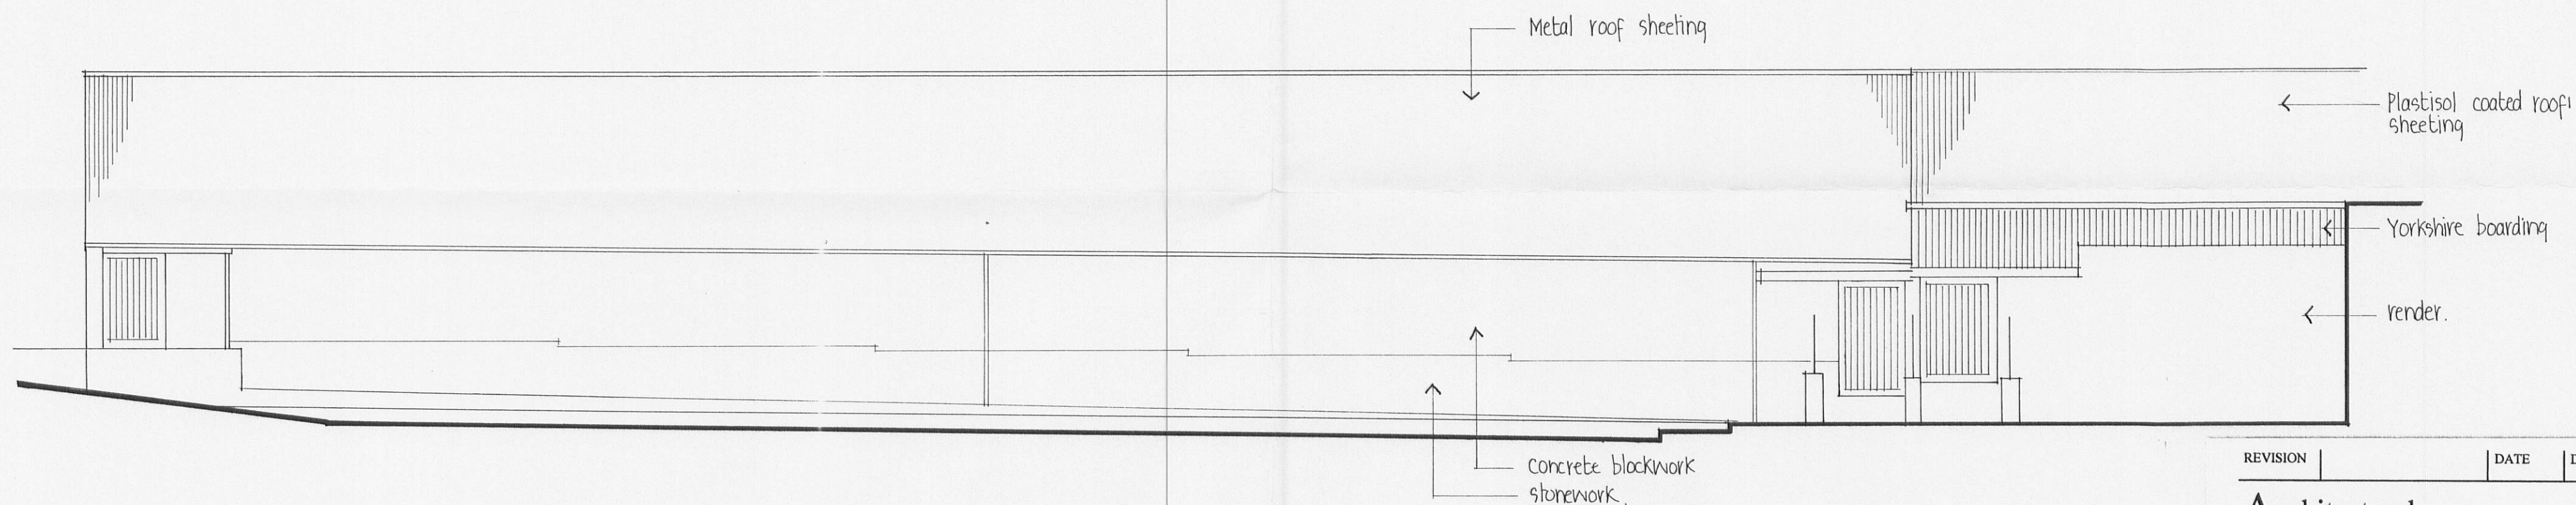

NORTH ELEVATION

320120441P

0 1 2 3 4 5m

REVISION	DATE	DR	CH
----------	------	----	----

**Architectural
Design
Partnership**

Kirksyde
9 Castle Road
Colne
Lancashire BB8 7AR
Tel: 01282 861876

PROJECT
PROPOSED PART DEMOLITION &
EXTENSION OF ANIMAL SHED AT
GISBURN AUCTION MART
GISBURN

DRAWING TITLE
EXISTING ELEVATIONS

THIS DRAWING IS COPYRIGHT
THIS DRAWING IS NOT TO BE SCALED
ALL DIMENSIONS TO BE CHECKED ON SITE
BEFORE COMMENCEMENT OF WORK
ADP TO BE NOTIFIED OF ANY ERRORS

DRAWN K J NOLAN DATE MAY 2012

CHECKED SCALE 1:100

DRAWING NO
467/3