
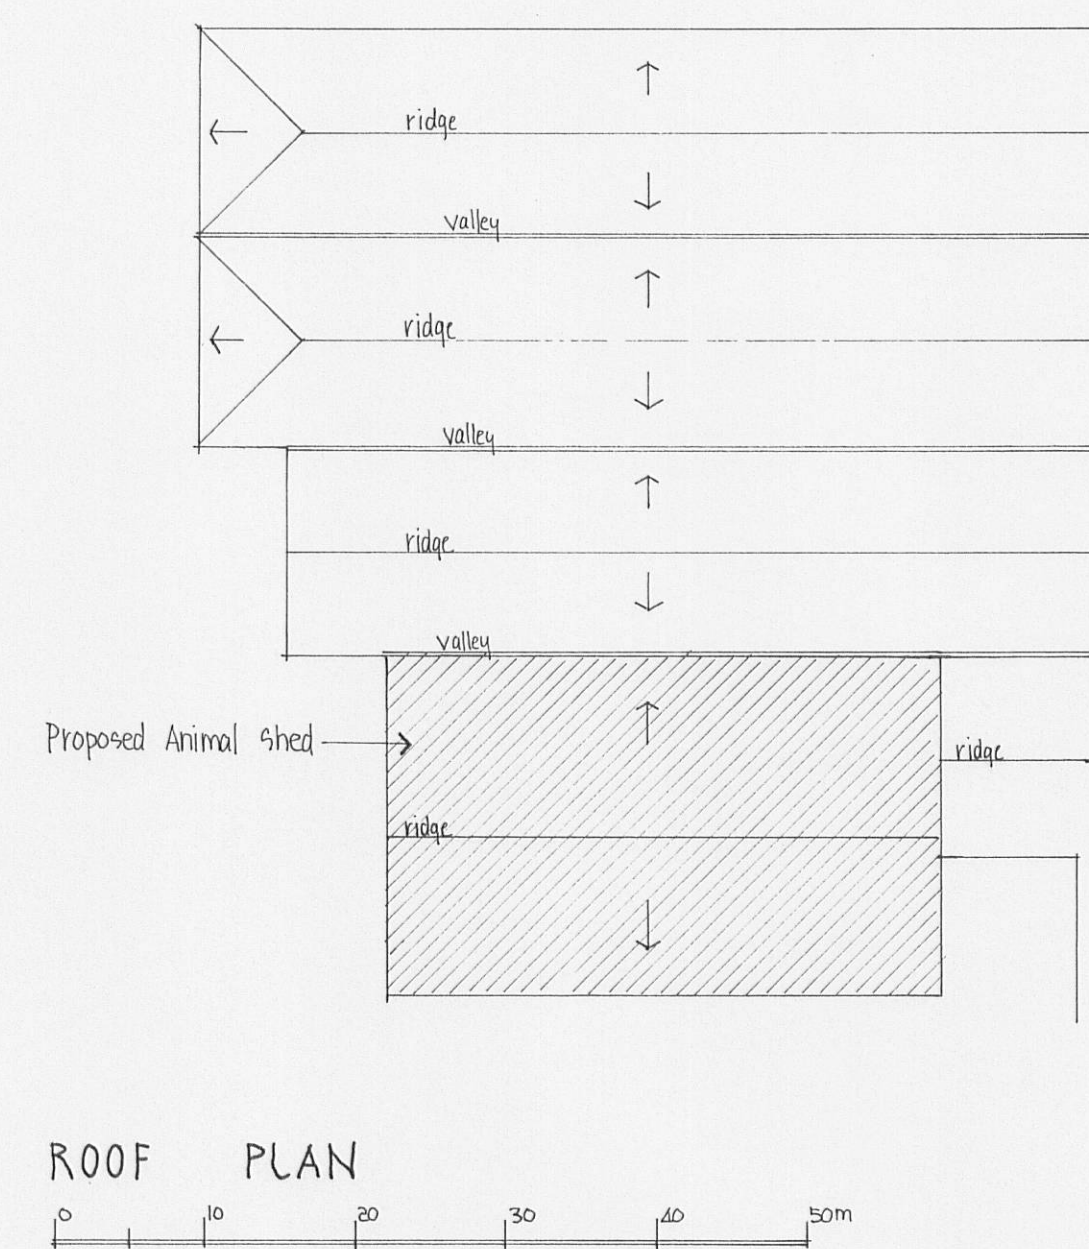
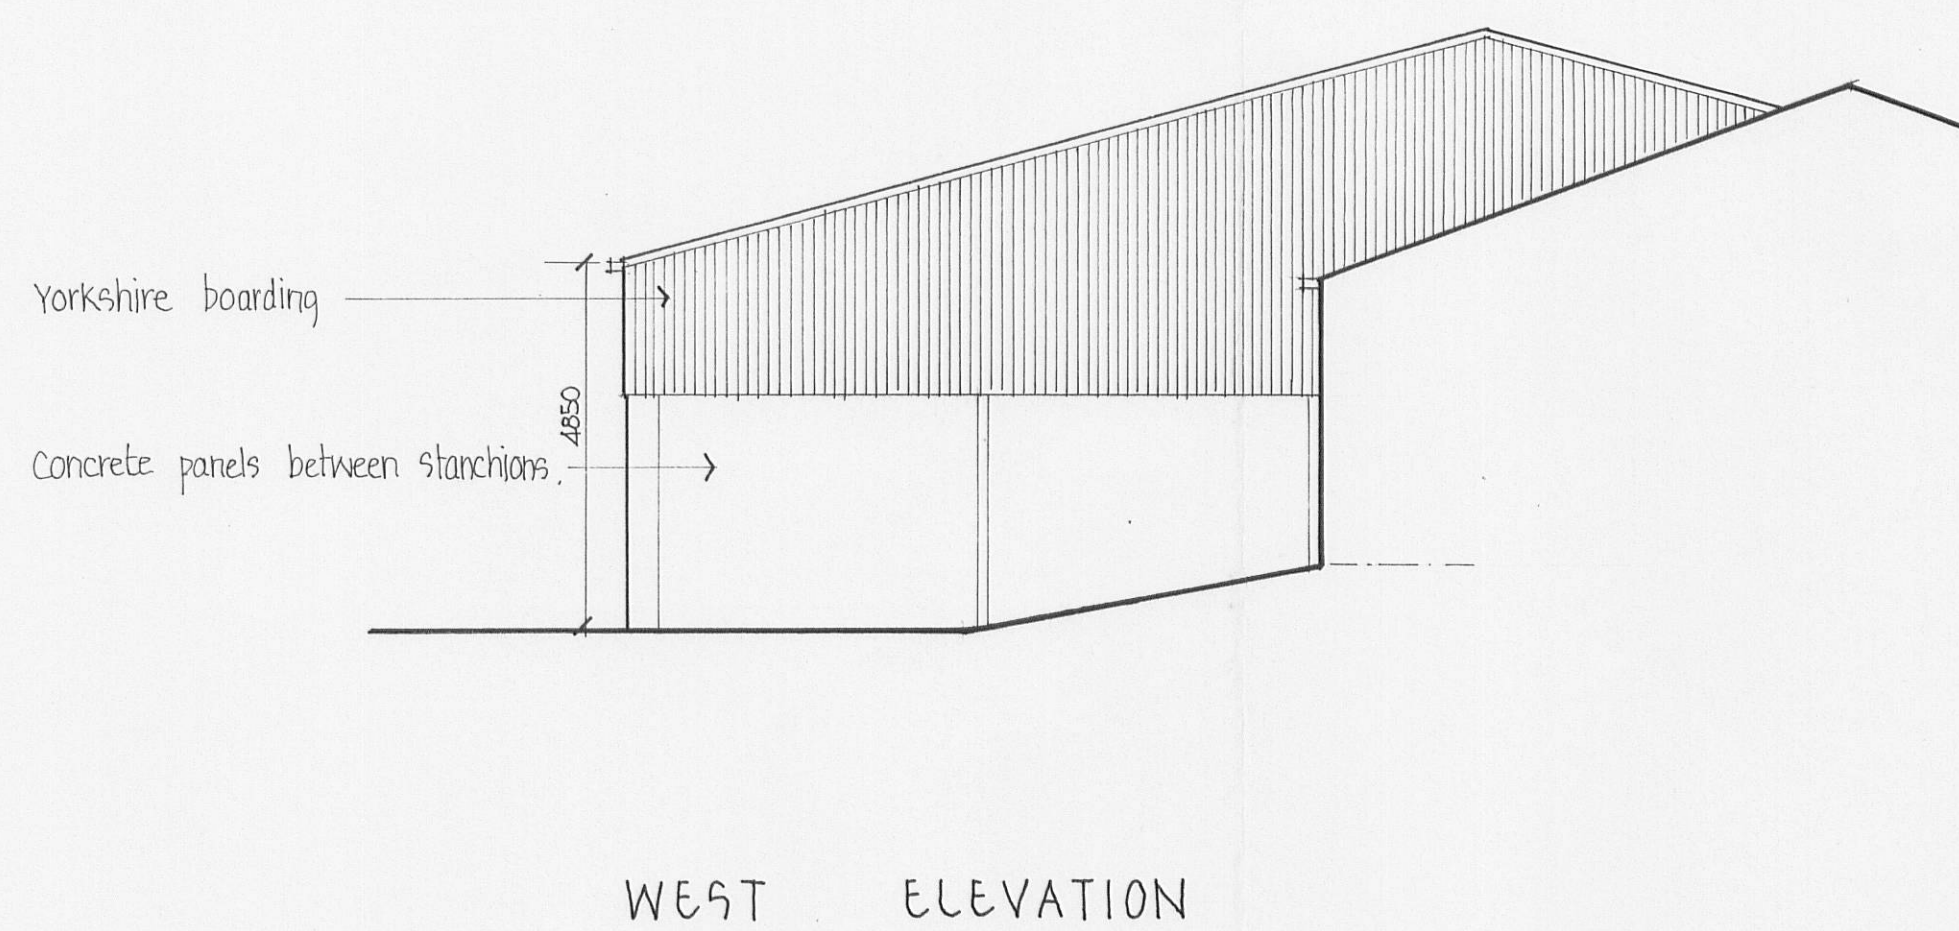
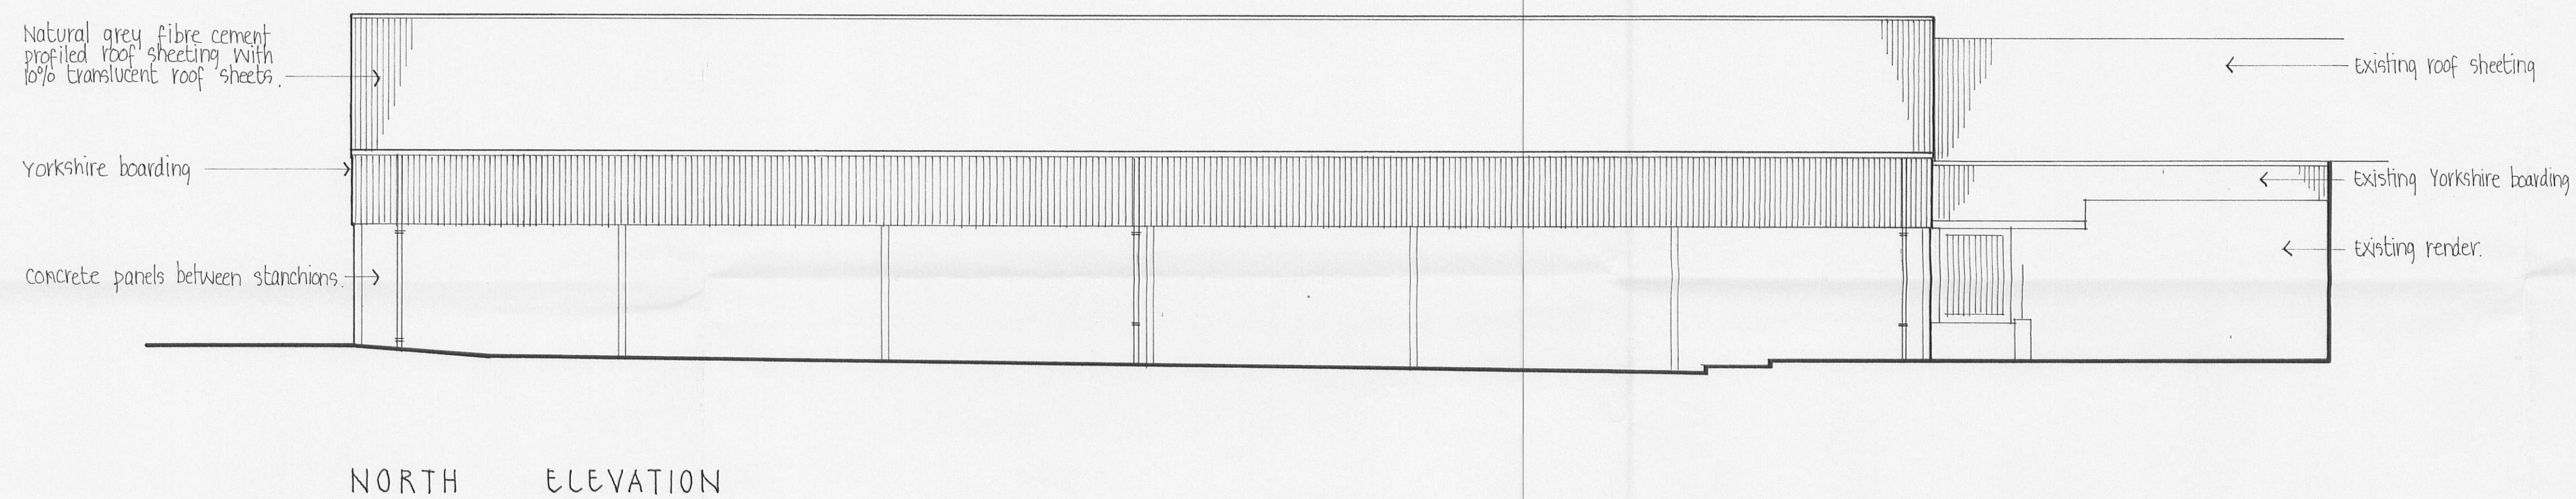


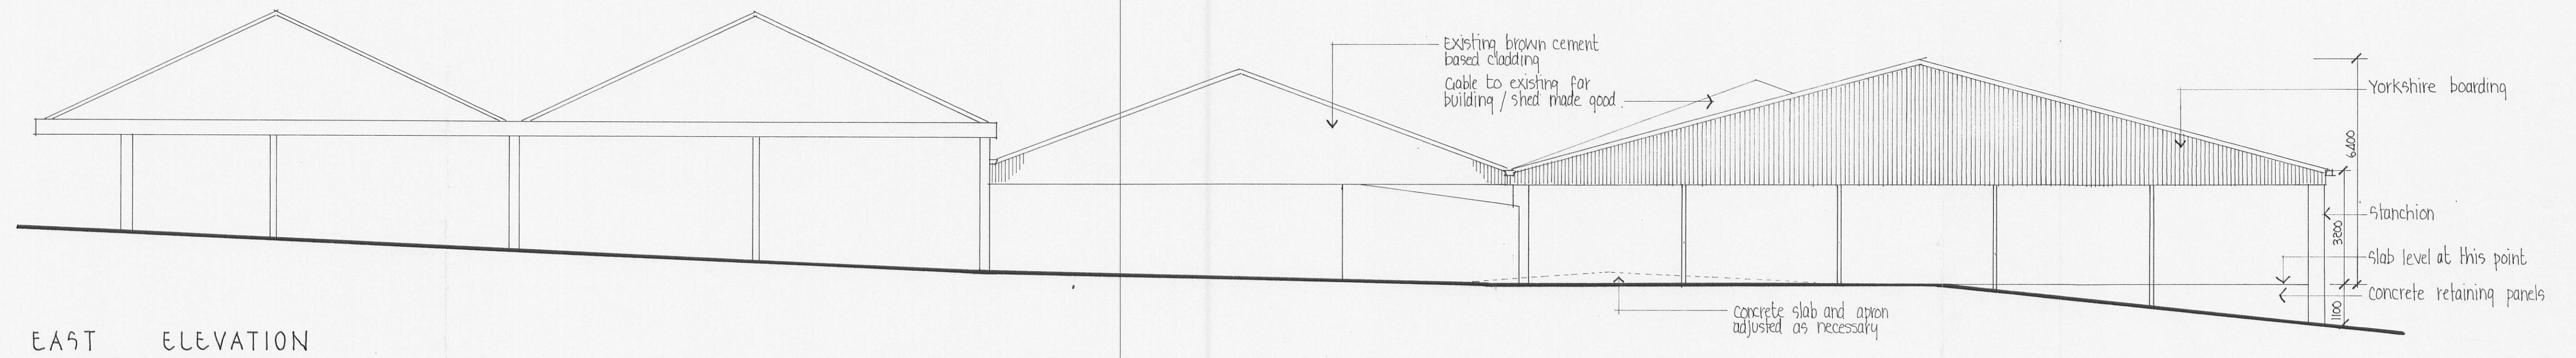

320120441P

REVISION		DATE	DR	CH
Architectural Design Partnership		Kirkseyde 9 Castle Road Colne Lancashire BB8 7AR Tel: 01282 861876		

PROJECT
PROPOSED PART DEMOLITION &
EXTENSION OF ANIMAL SHED AT
GISBURN AUCTION MART
GISBURN

DRAWING TITLE

PROPOSED ELEVATIONS & ROOF PLAN

THIS DRAWING IS COPYRIGHT
THIS DRAWING IS NOT TO BE SCALED
ALL DIMENSIONS TO BE CHECKED ON SITE
BEFORE COMMENCEMENT OF WORK
ADP TO BE NOTIFIED OF ANY ERRORS

DRAWN K J NOLAN DATE MAY 2012

CHECKED _____ SCALE 1:100 & 1:500

DRAWING NO **467/5**