


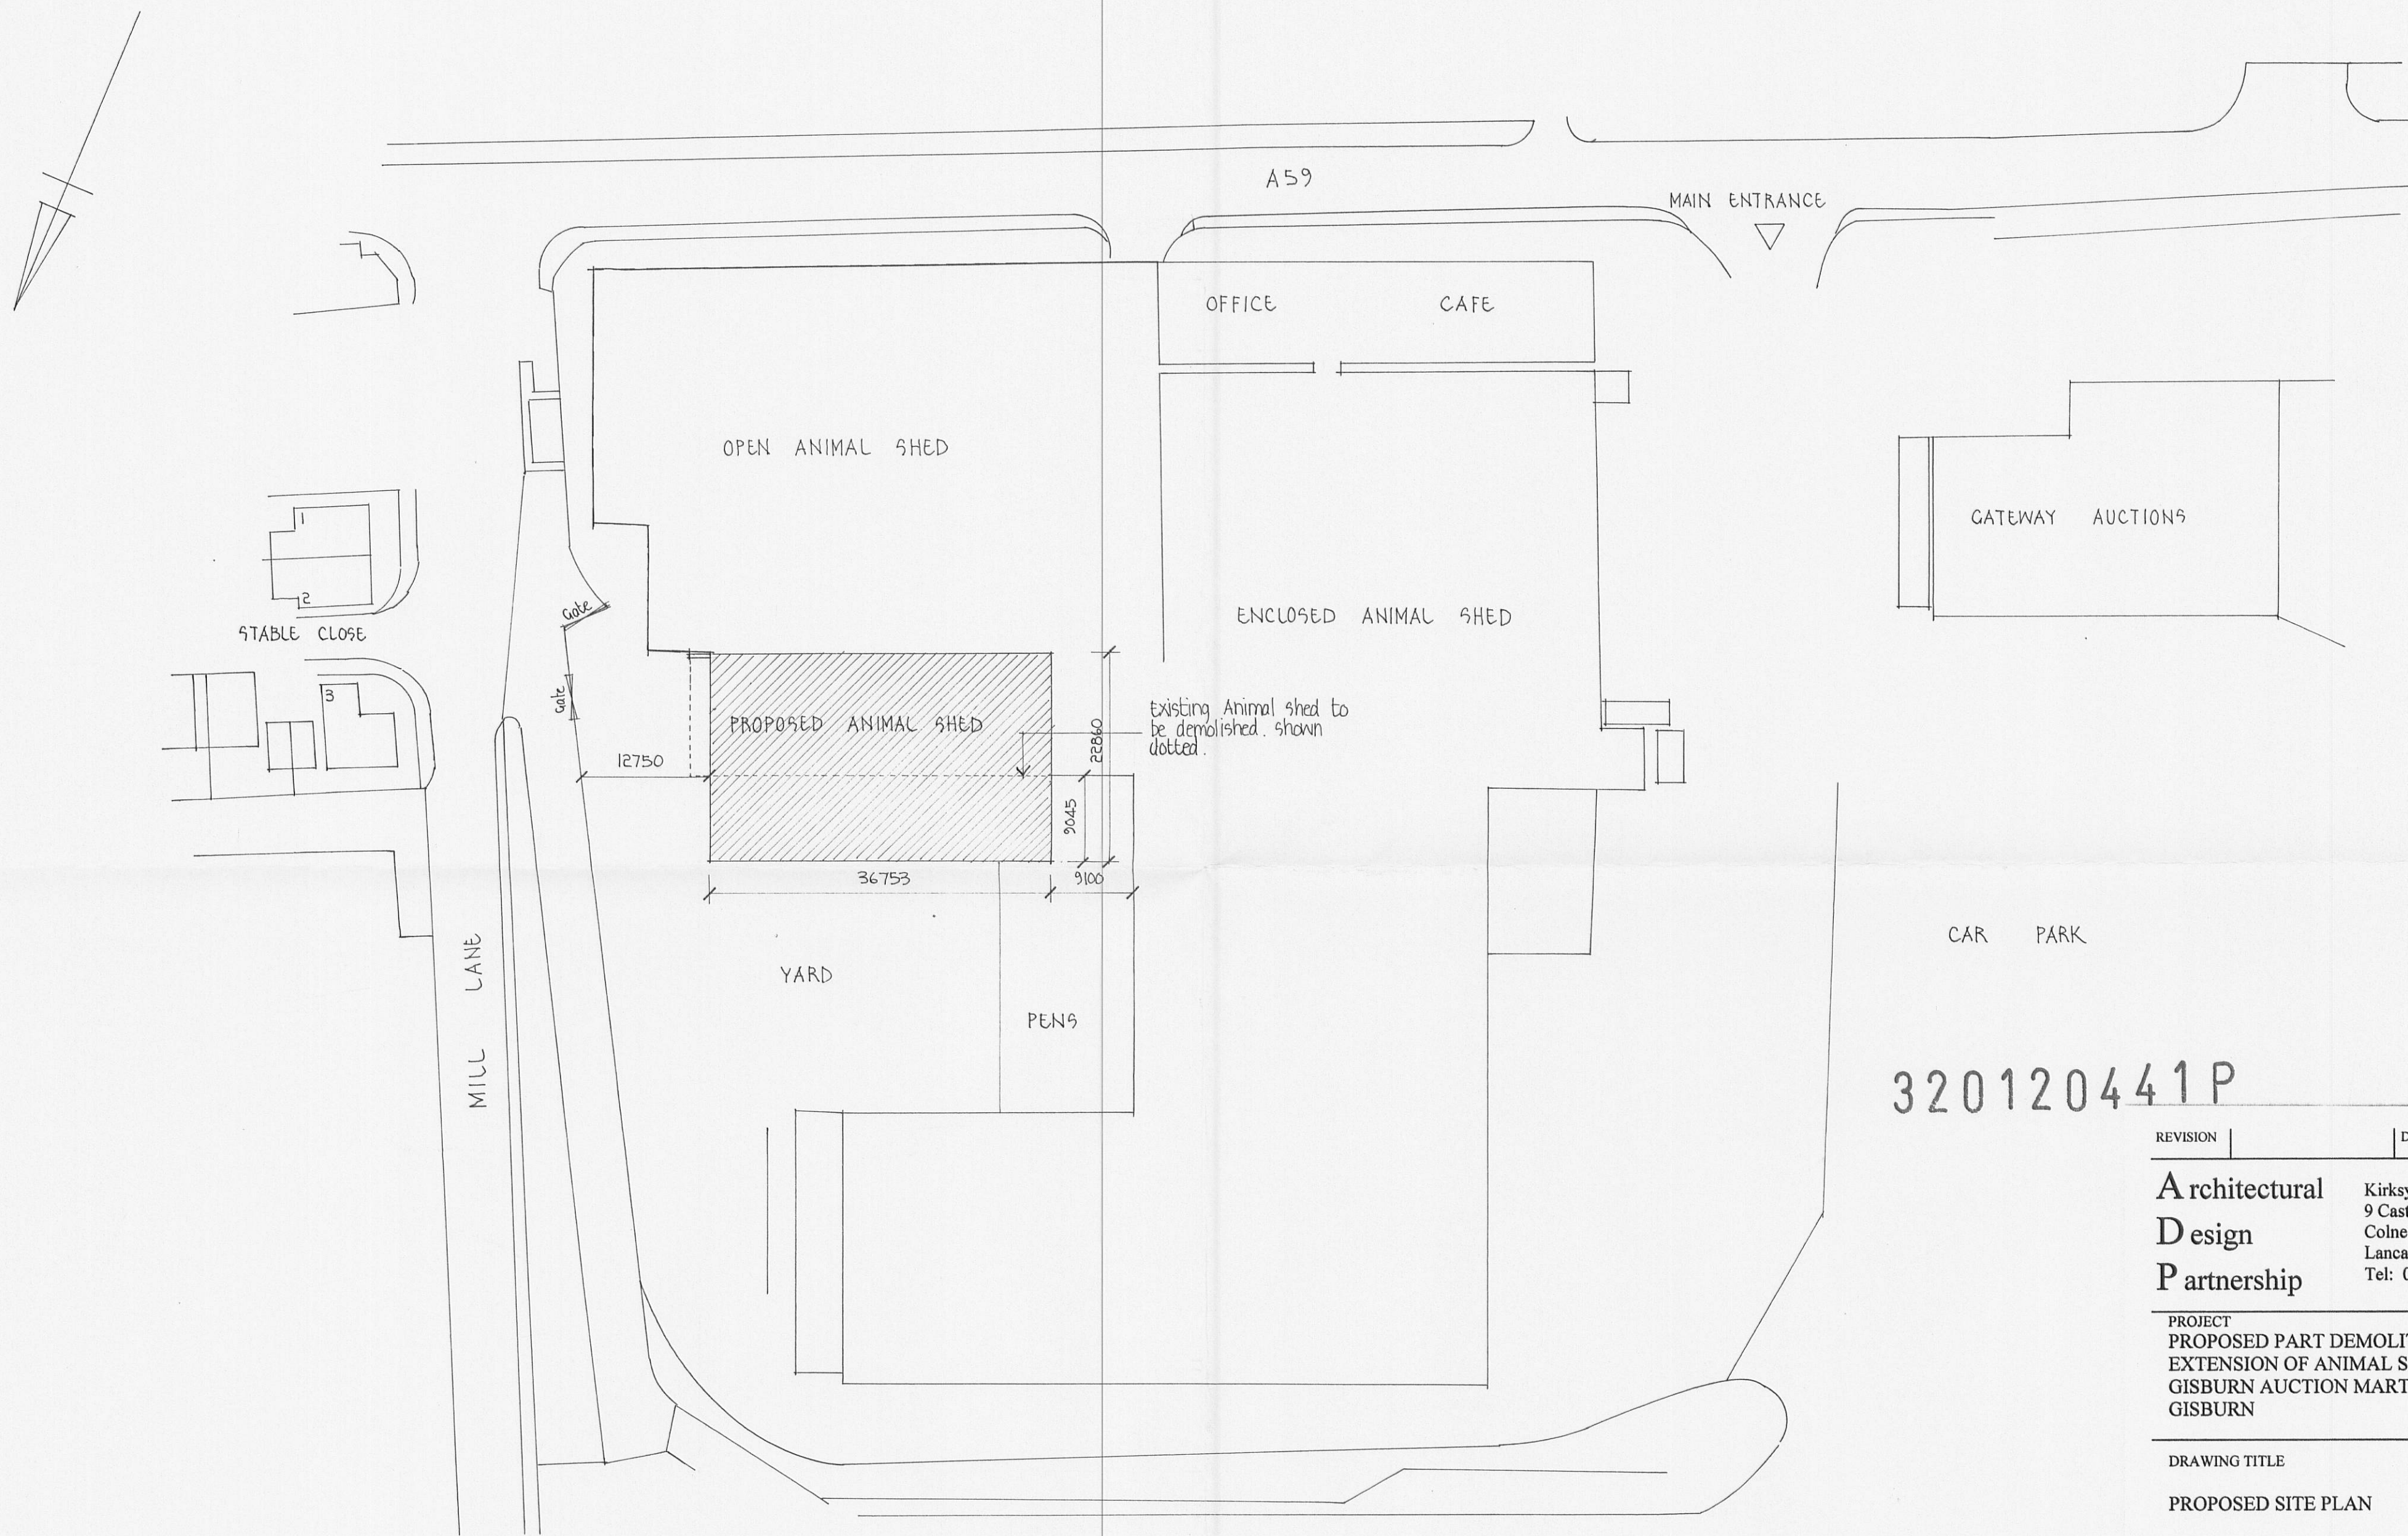

320120441P

REVISION	DATE	DR	CH
Architectural Design Partnership		Kirkseyde 9 Castle Road Colne Lancashire BB8 7AR Tel: 01282 861876	
PROJECT PROPOSED PART DEMOLITION & EXTENSION OF ANIMAL SHED AT GISBURN AUCTION MART GISBURN			
DRAWING TITLE PROPOSED SITE PLAN			
THIS DRAWING IS COPYRIGHT THIS DRAWING IS NOT TO BE SCALED ALL DIMENSIONS TO BE CHECKED ON SITE BEFORE COMMENCEMENT OF WORK ADP TO BE NOTIFIED OF ANY ERRORS			
DRAWN K J NOLAN		DATE MAY 2012	
CHECKED		SCALE 1:500	
DRAWING NO		467/1	