




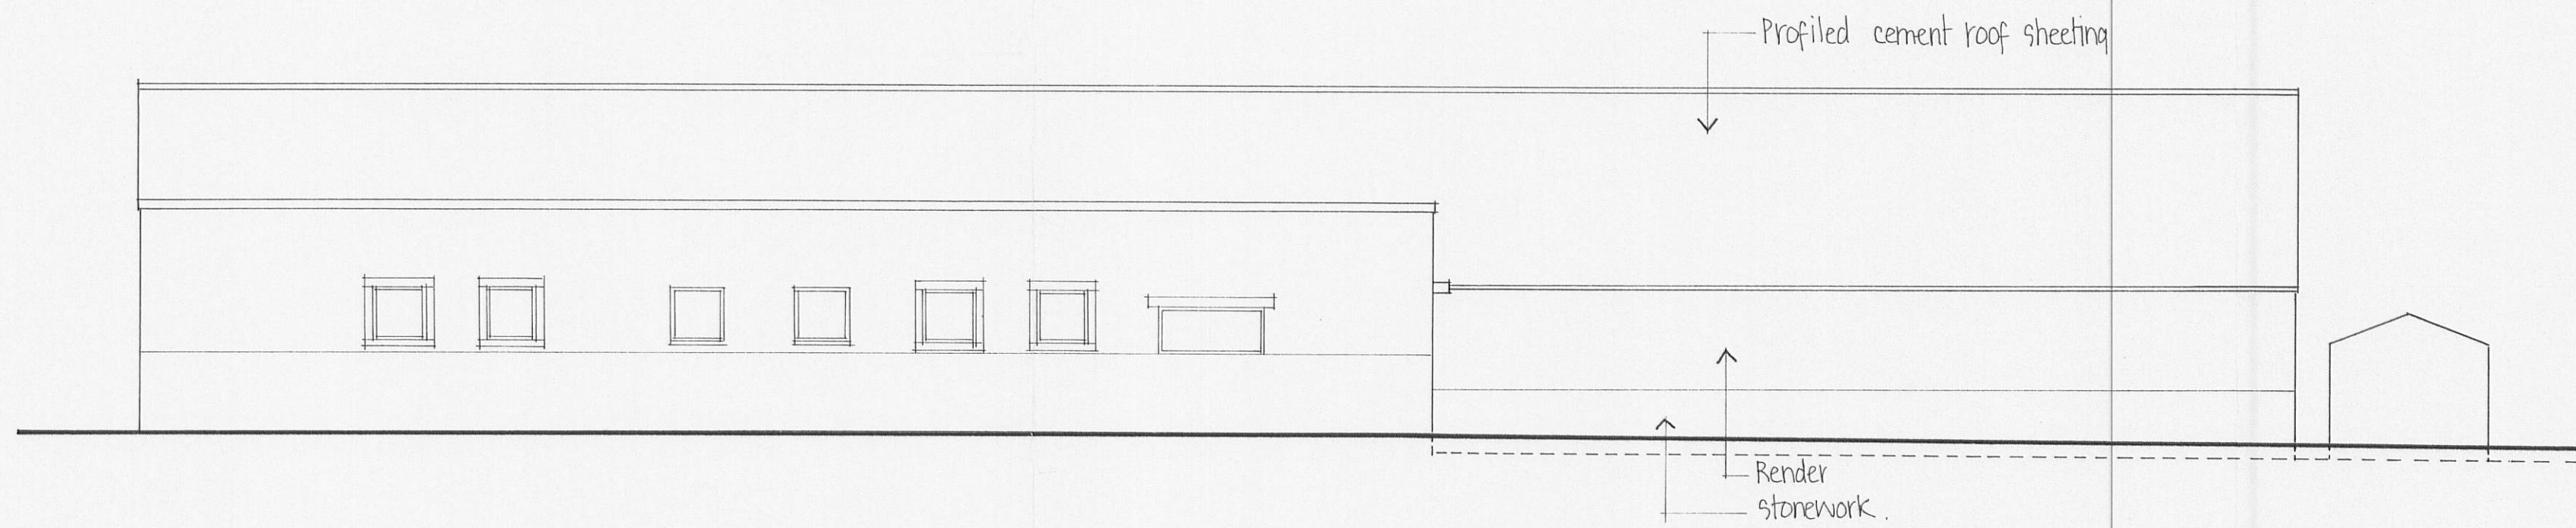

SOUTH ELEVATION

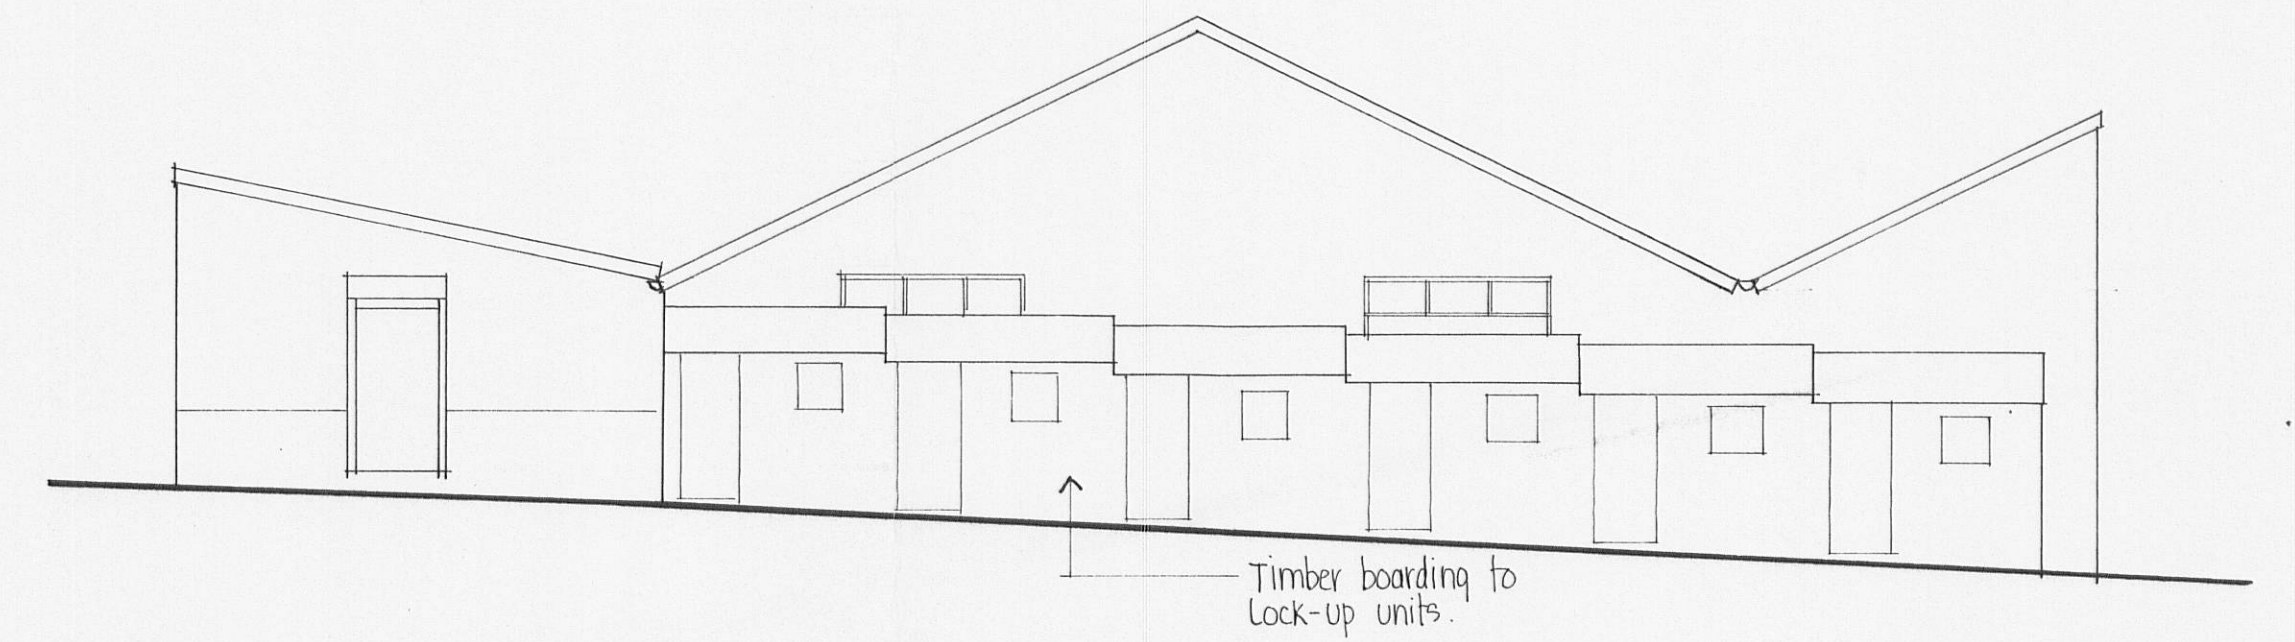

EAST ELEVATION

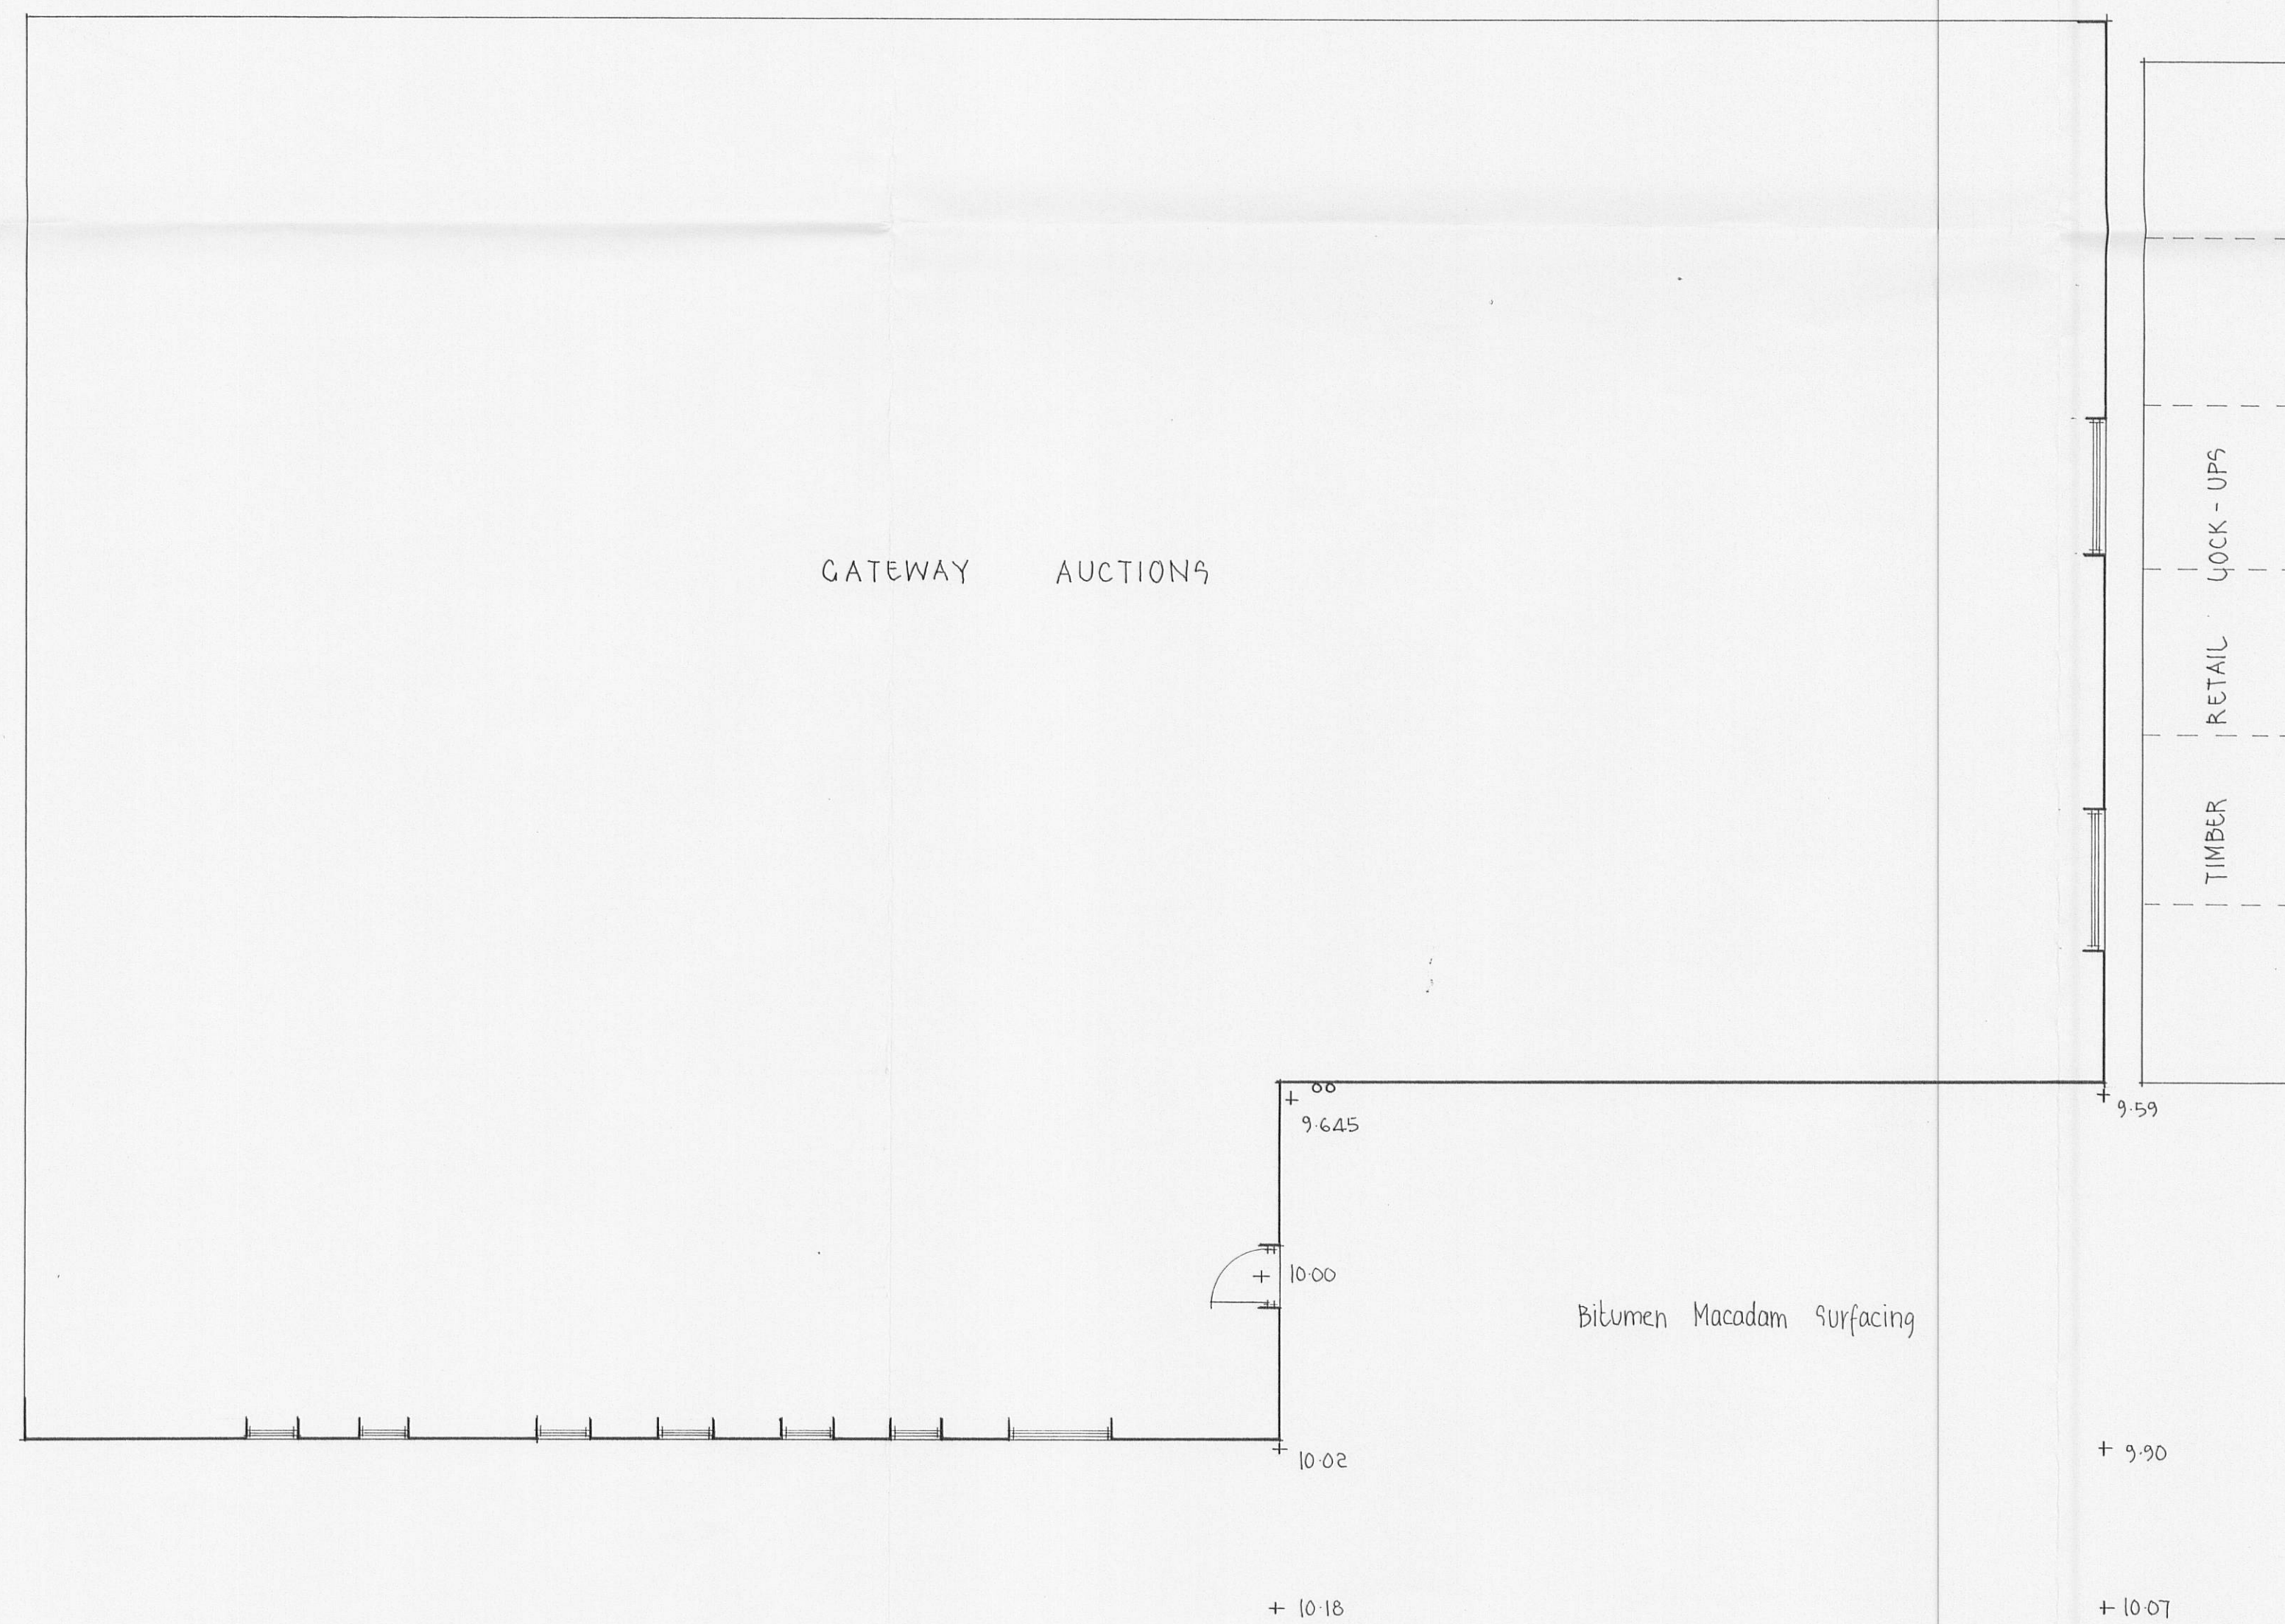

PLAN

320120442P

REVISION	DATE	DR	CH
----------	------	----	----

Architectural Design Partnership
 Kirksyde
 9 Castle Road
 Colne
 Lancashire BB8 7AR
 Tel: 01282 861876

PROJECT
 PROPOSED RETAIL SHOP UNITS AT
 GISBURN AUCTION MART
 GISBURN

DRAWING TITLE
 AS EXISTING PLAN AND ELEVATIONS

THIS DRAWING IS COPYRIGHT
 THE DRAWING IS NOT TO BE SCALED
 ALL DIMENSIONS TO BE CHECKED ON SITE
 BEFORE COMMENCEMENT OF WORK
 ADP TO BE NOTIFIED OF ANY ERRORS

DRAWN K J NOLAN **DATE** MAY 2012

CHECKED **SCALE** 1:100

DRAWING NO
 466/3