




SOUTH ELEVATION

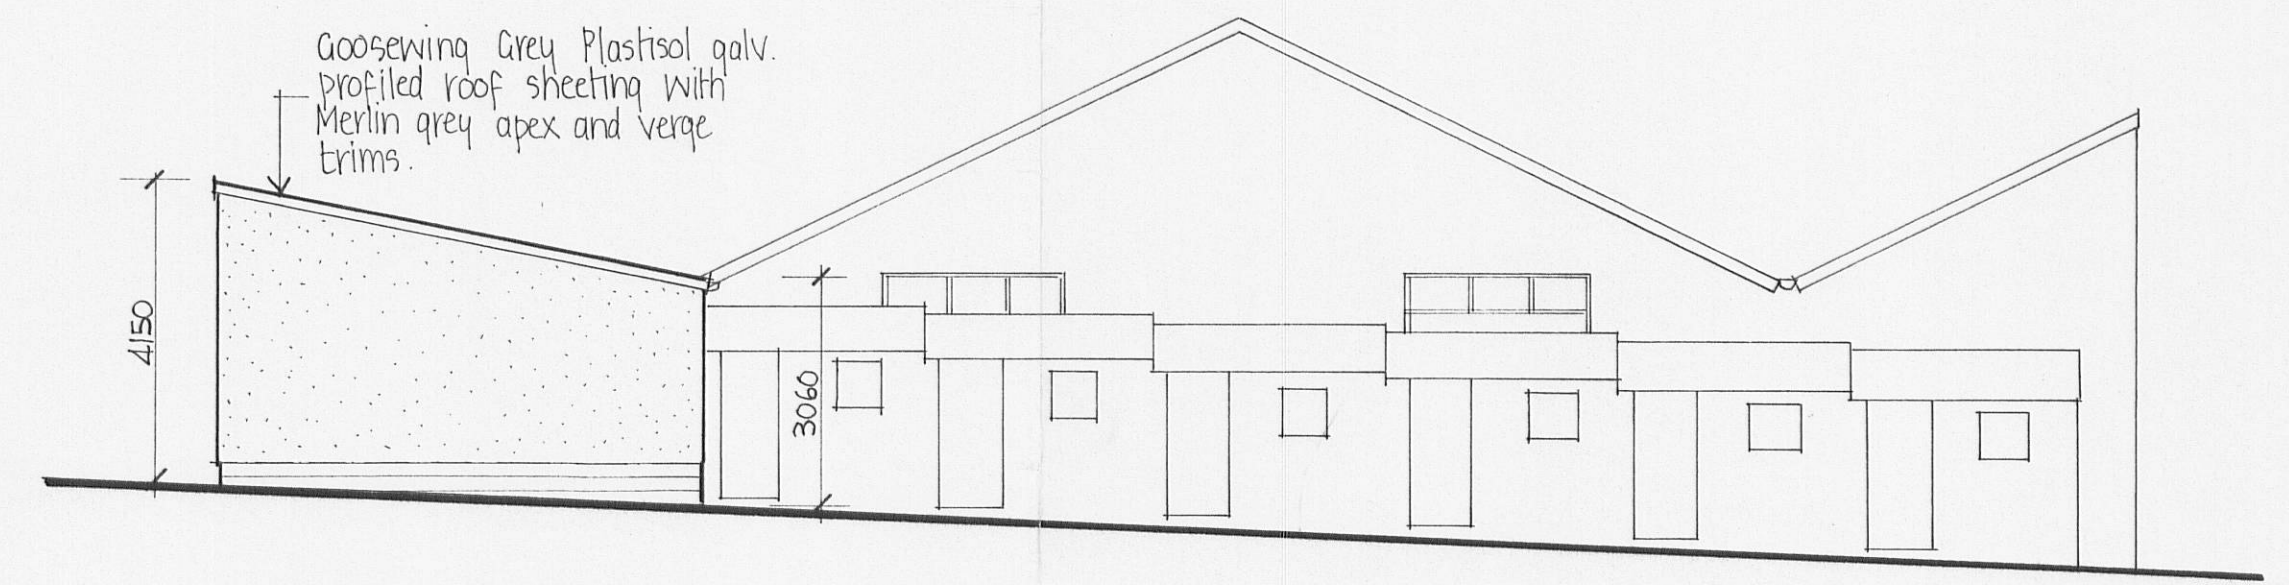


EAST ELEVATION

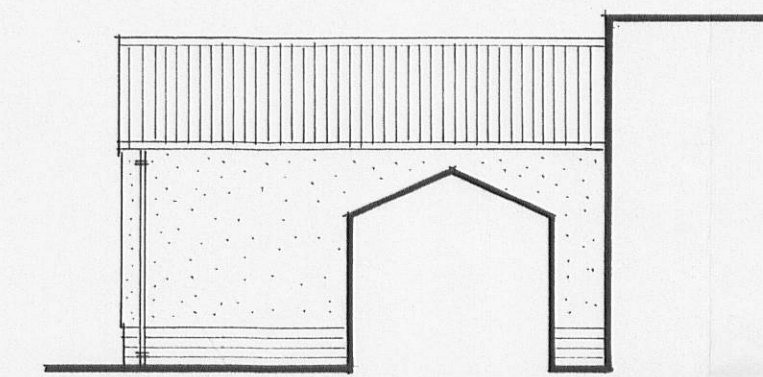


SECTIONAL NORTH ELEVATION

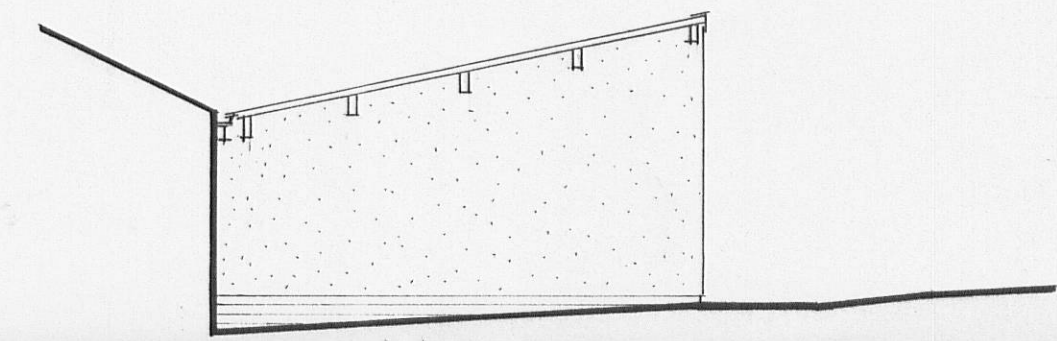

SECTION A-B

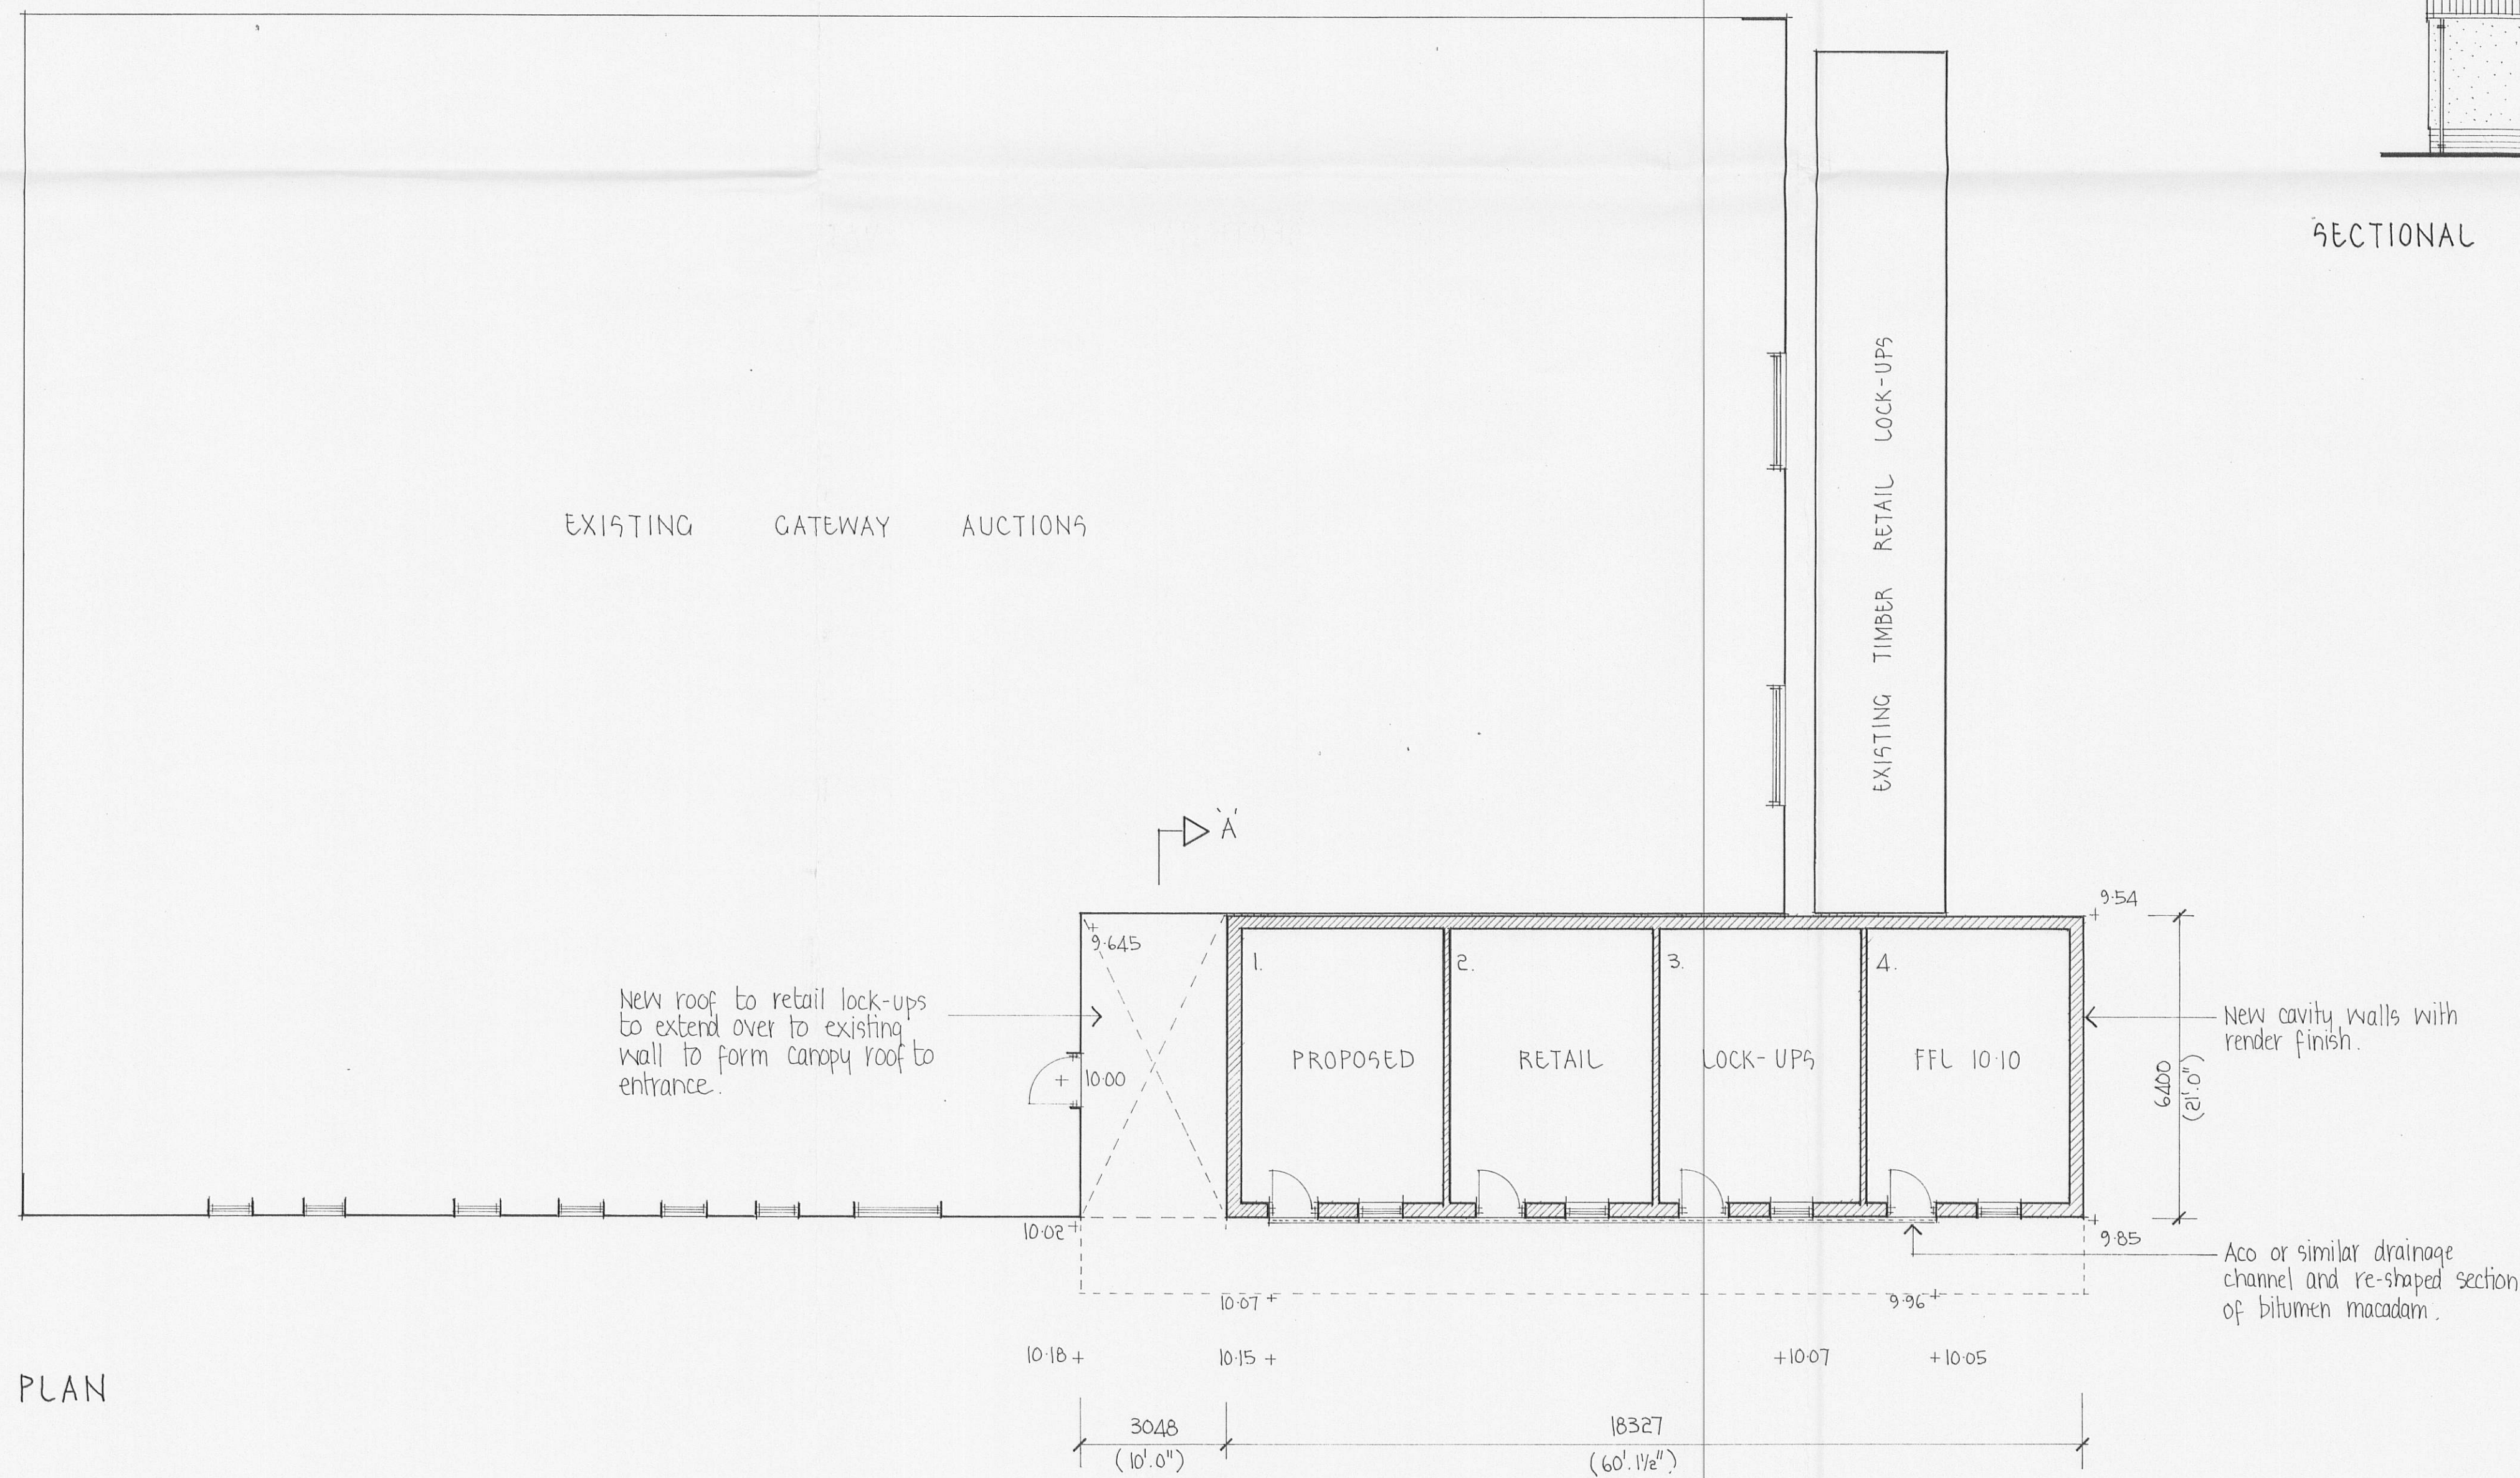

PLAN

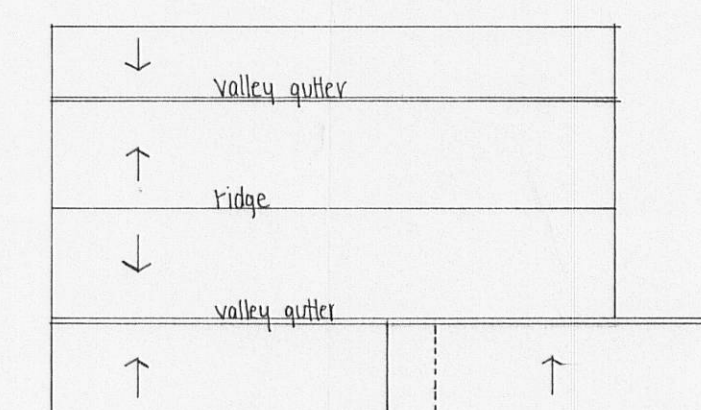

ROOF PLAN

SCALE 1:500 0 10 20m

320120442P

| REVISION | DATE | DR | CH |
|----------|------|----|----|
|----------|------|----|----|

**Architectural Design Partnership**  
Kirkcaldy  
9 Castle Road  
Colne  
Lancashire BB8 7AR  
Tel: 01282 861876

PROJECT  
PROPOSED RETAIL SHOP UNITS AT  
GISBURN AUCTION MART  
GISBURN

DRAWING TITLE  
PLANNING DRAWING  
PROPOSED PLAN AND ELEVATIONS

THIS DRAWING IS COPYRIGHT  
THIS DRAWING IS NOT TO BE SCALED  
ALL DIMENSIONS TO BE CHECKED ON SITE  
BEFORE COMMENCEMENT OF WORK  
ADP TO BE NOTIFIED OF ANY ERRORS

DRAWN K J NOLAN DATE MAY 2012

CHECKED SCALE 1:100 & 1:500

DRAWING NO 466/4